


Proposed Site Plan

 

Mulholland
Architecture

E

chris@mulhollandarchitecture.co.uk

M

+44 (0)7923156723

© **COPYRIGHT** This drawing is protected by copyright and shall not be reproduced in any form without first gaining permission from Mulholland Architecture Ltd

Mulholland Architecture shall have no responsibility for any use made of this document other than for which it was prepared and issued.

All dimensions and levels should be checked on site. All dimensions to be taken on site prior to manufacture of any component or element. Do not scale from this drawing. Please report any discrepancies to Mulholland Architecture.

All works to be in accordance with all current editions and relevant clauses of building regulations, British Standards, Codes of Practice and HSE directives even if not stated.

All pipes, drains, services etc to be accurately located on site prior to demolition/excavation/construction. All disturbed surfaces to be made good thereafter.

Final building works to be in accordance with relevant building regulations - Structural engineers drawings to supercede drawn information.

If in doubt, ask.

Revision	Date	Author
	29/05/25	

Stage:

Proposed Drawings

Drawing Title:	Drawing Size:
Proposed Site Plan	1:200 @A2

Project:	Job Number: 067
----------	-----------------

Loft Conversion inc. Proposed Rooflights & Solar Panels

Client:


Mukhtar Ahmad

Site Address:


6 Whalley Road, Whalley Range, Manchester, M16 8AB

Drawn: CM	Date: May '25	Stage: P
Reviewed by:	Drawing No.	Revision:
CM	Pr-67-001	


Proposed Second Floor Plan

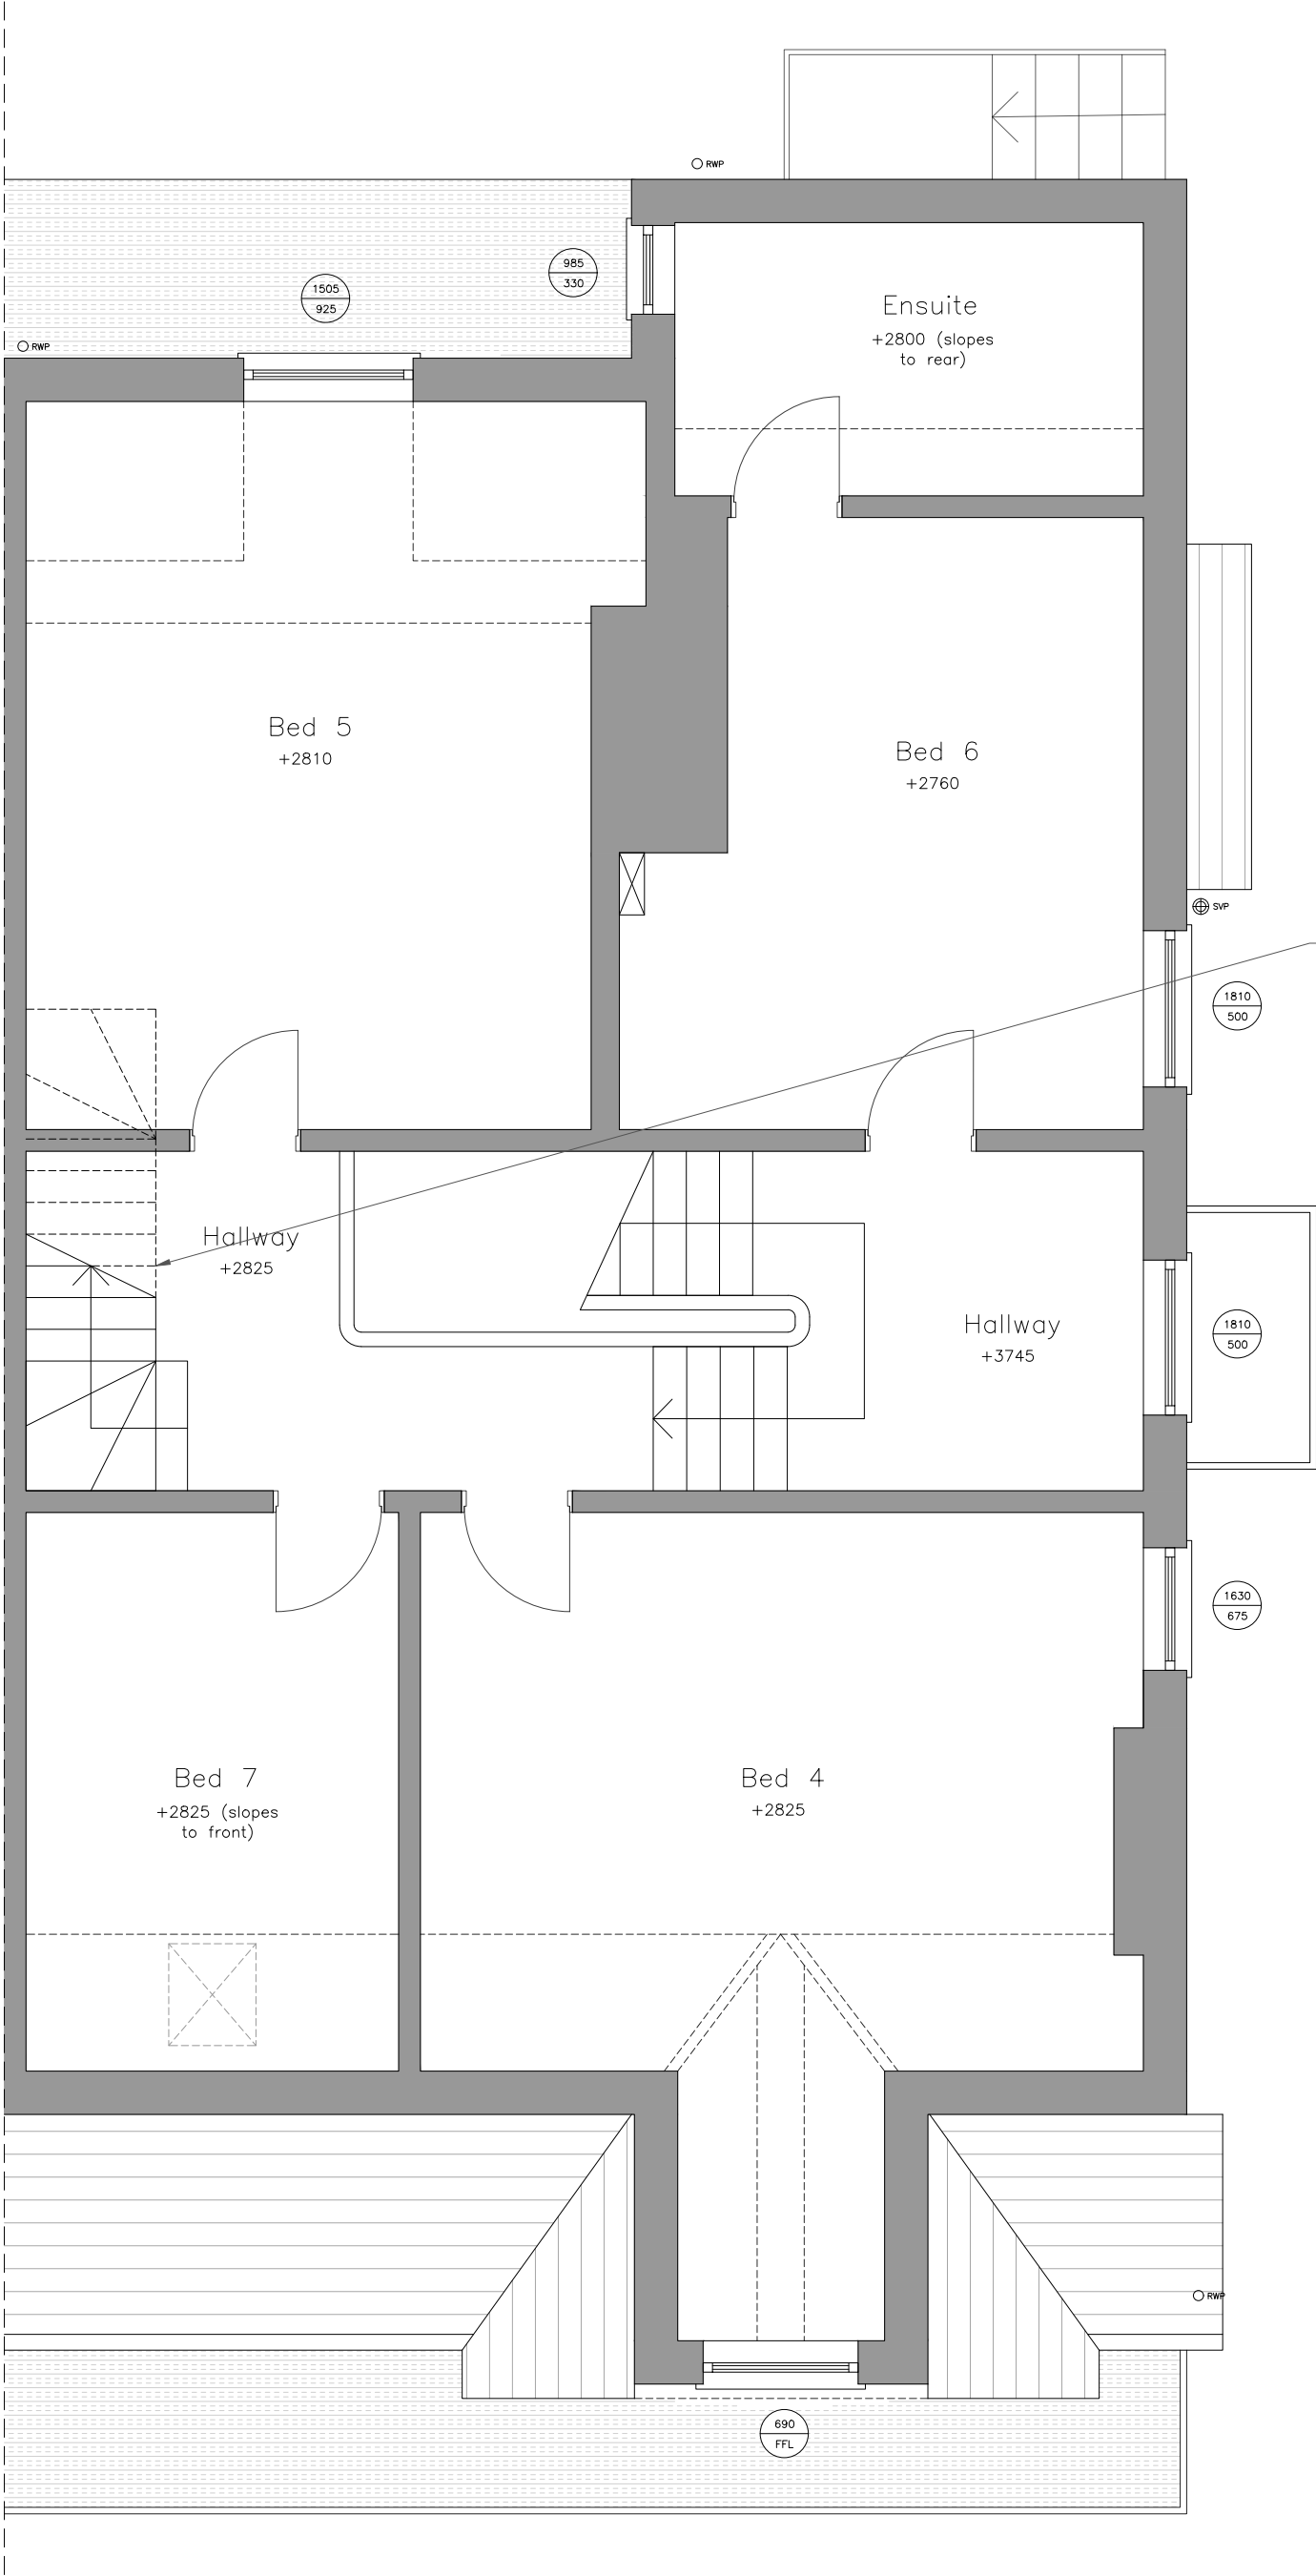

Proposed Loft Plan

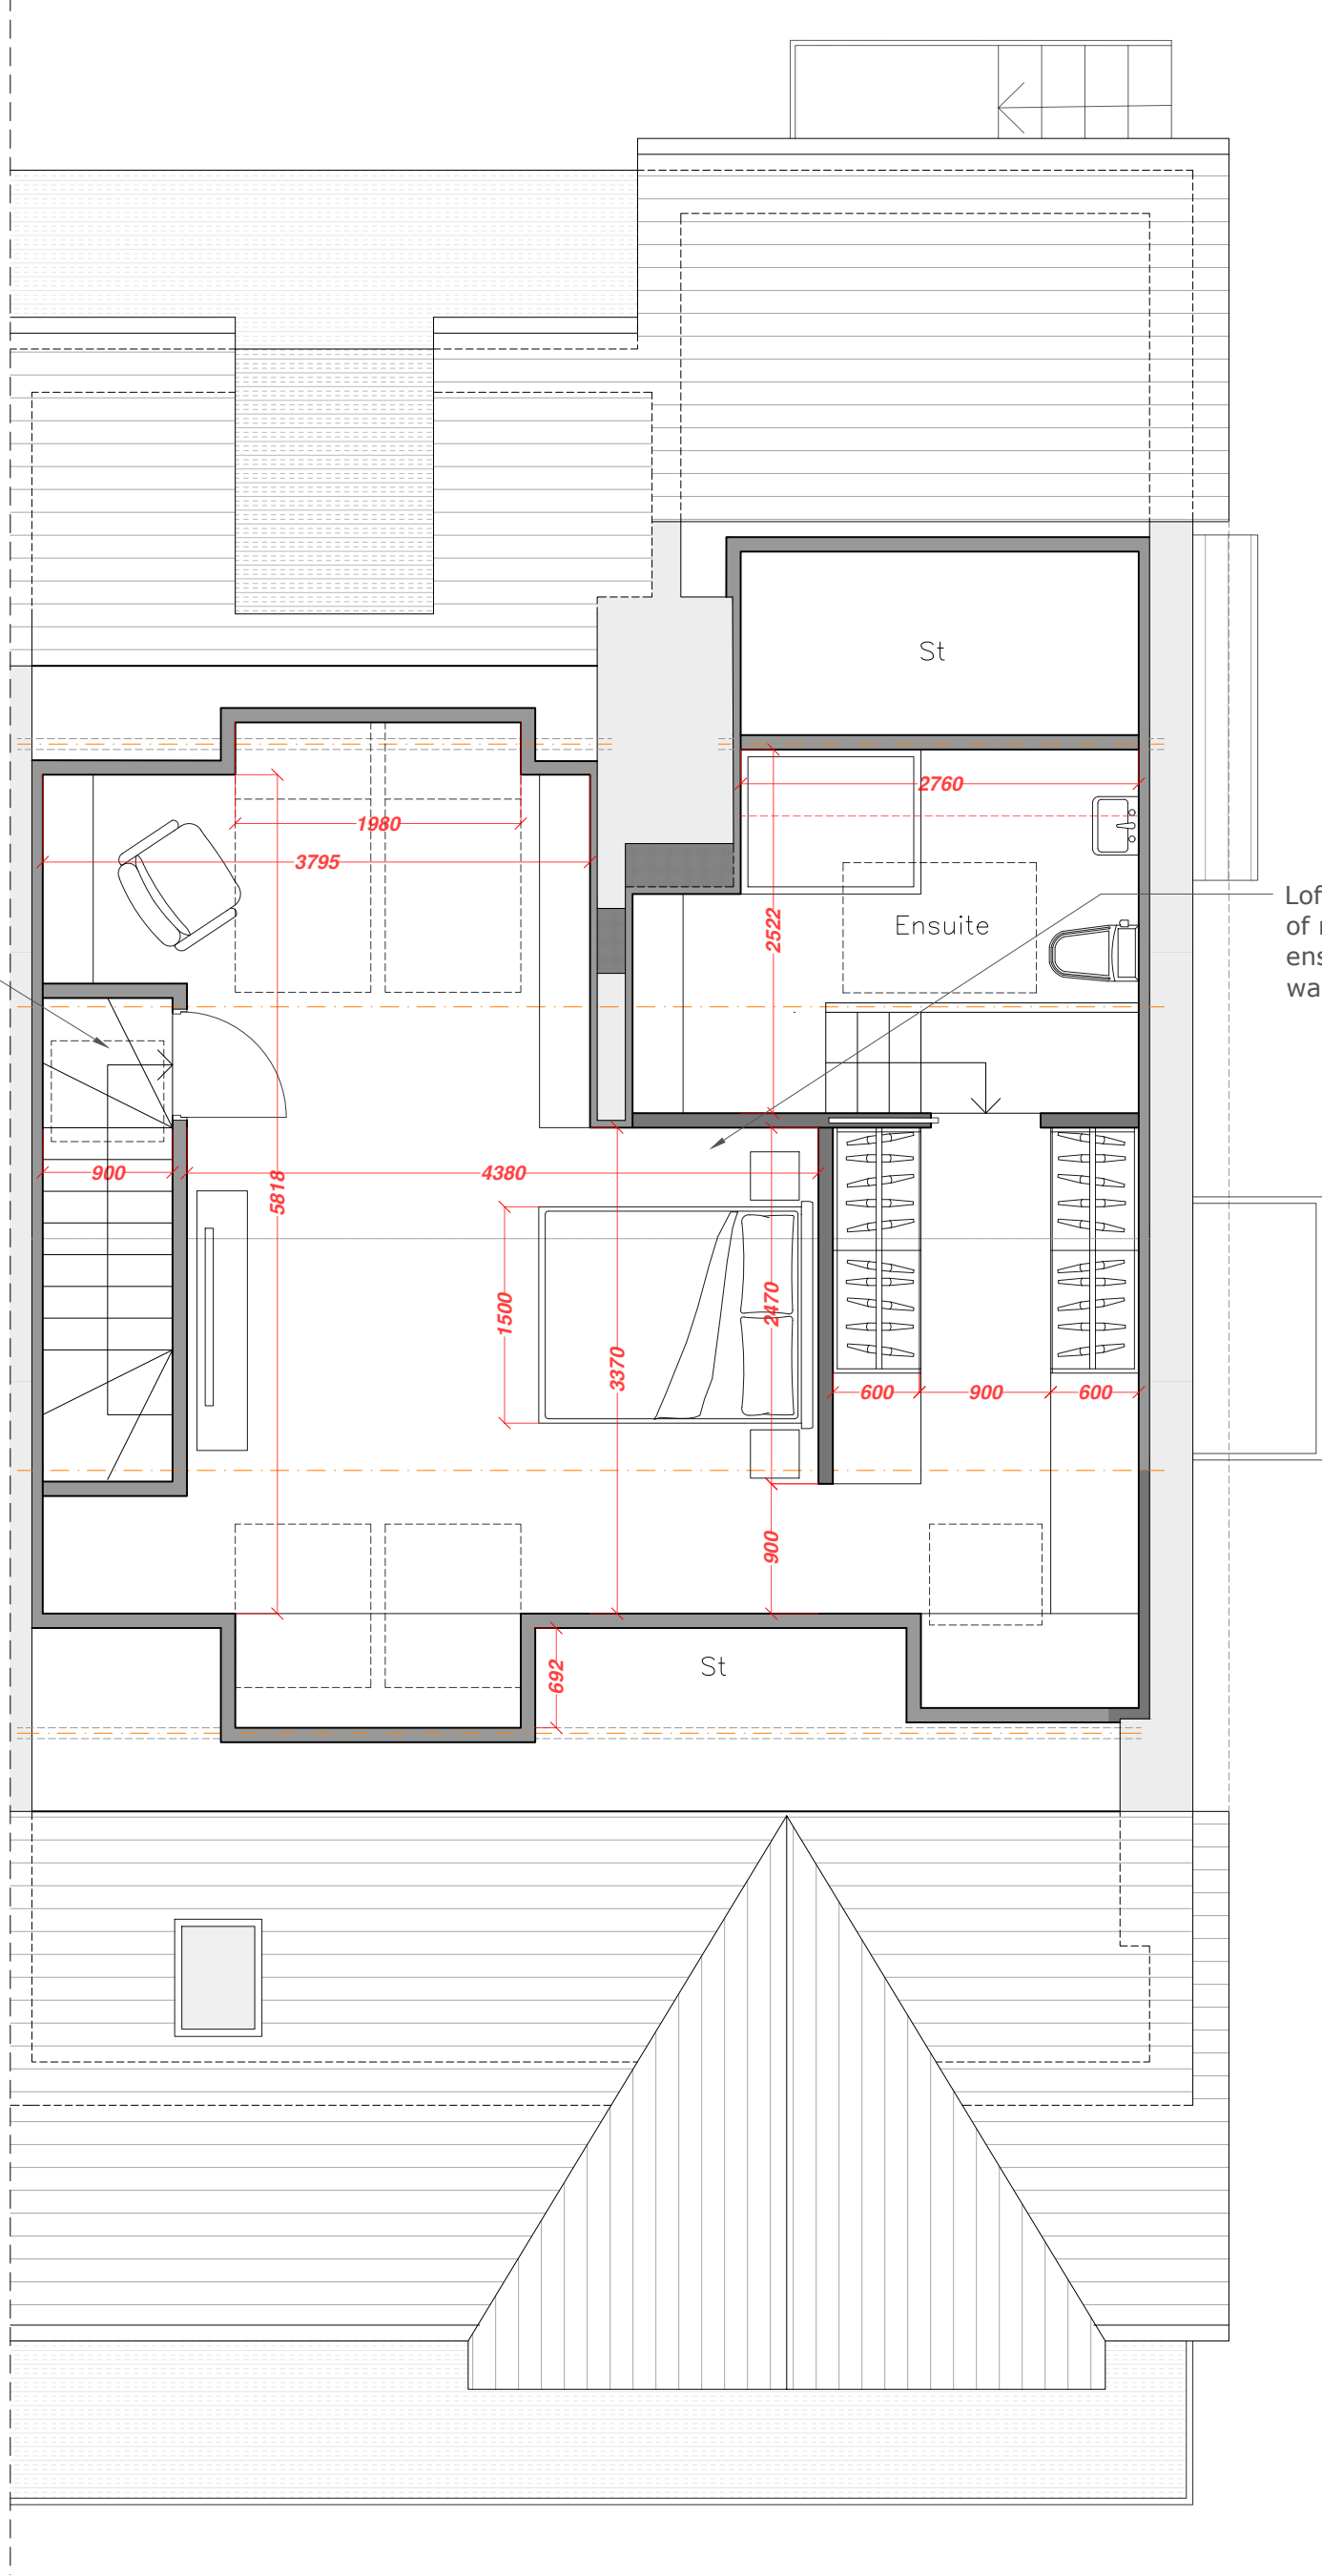

* All floors below remain as existing

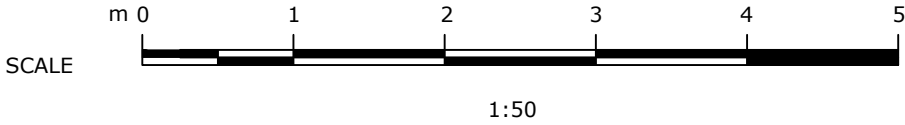

Revision	Date	Author
	29/05/25	

Stage:

Proposed Drawings


Drawing Title:	Drawing Size:
Proposed Second Floor & Loft Plan	1:50 @A2

Project:	Job Number:
Loft Conversion inc. Proposed Rooflights & Solar Panels	067

Client:
Mukhtar Ahmad
Site Address:
6 Whalley Road, Whalley Range, Manchester, M16 8AB

Drawn:	Date:	Stage:
CM	May '25	P
Reviewed by:	Drawing No.	Revision:
CM	Pr-67-100	

Proposed Roof Plan

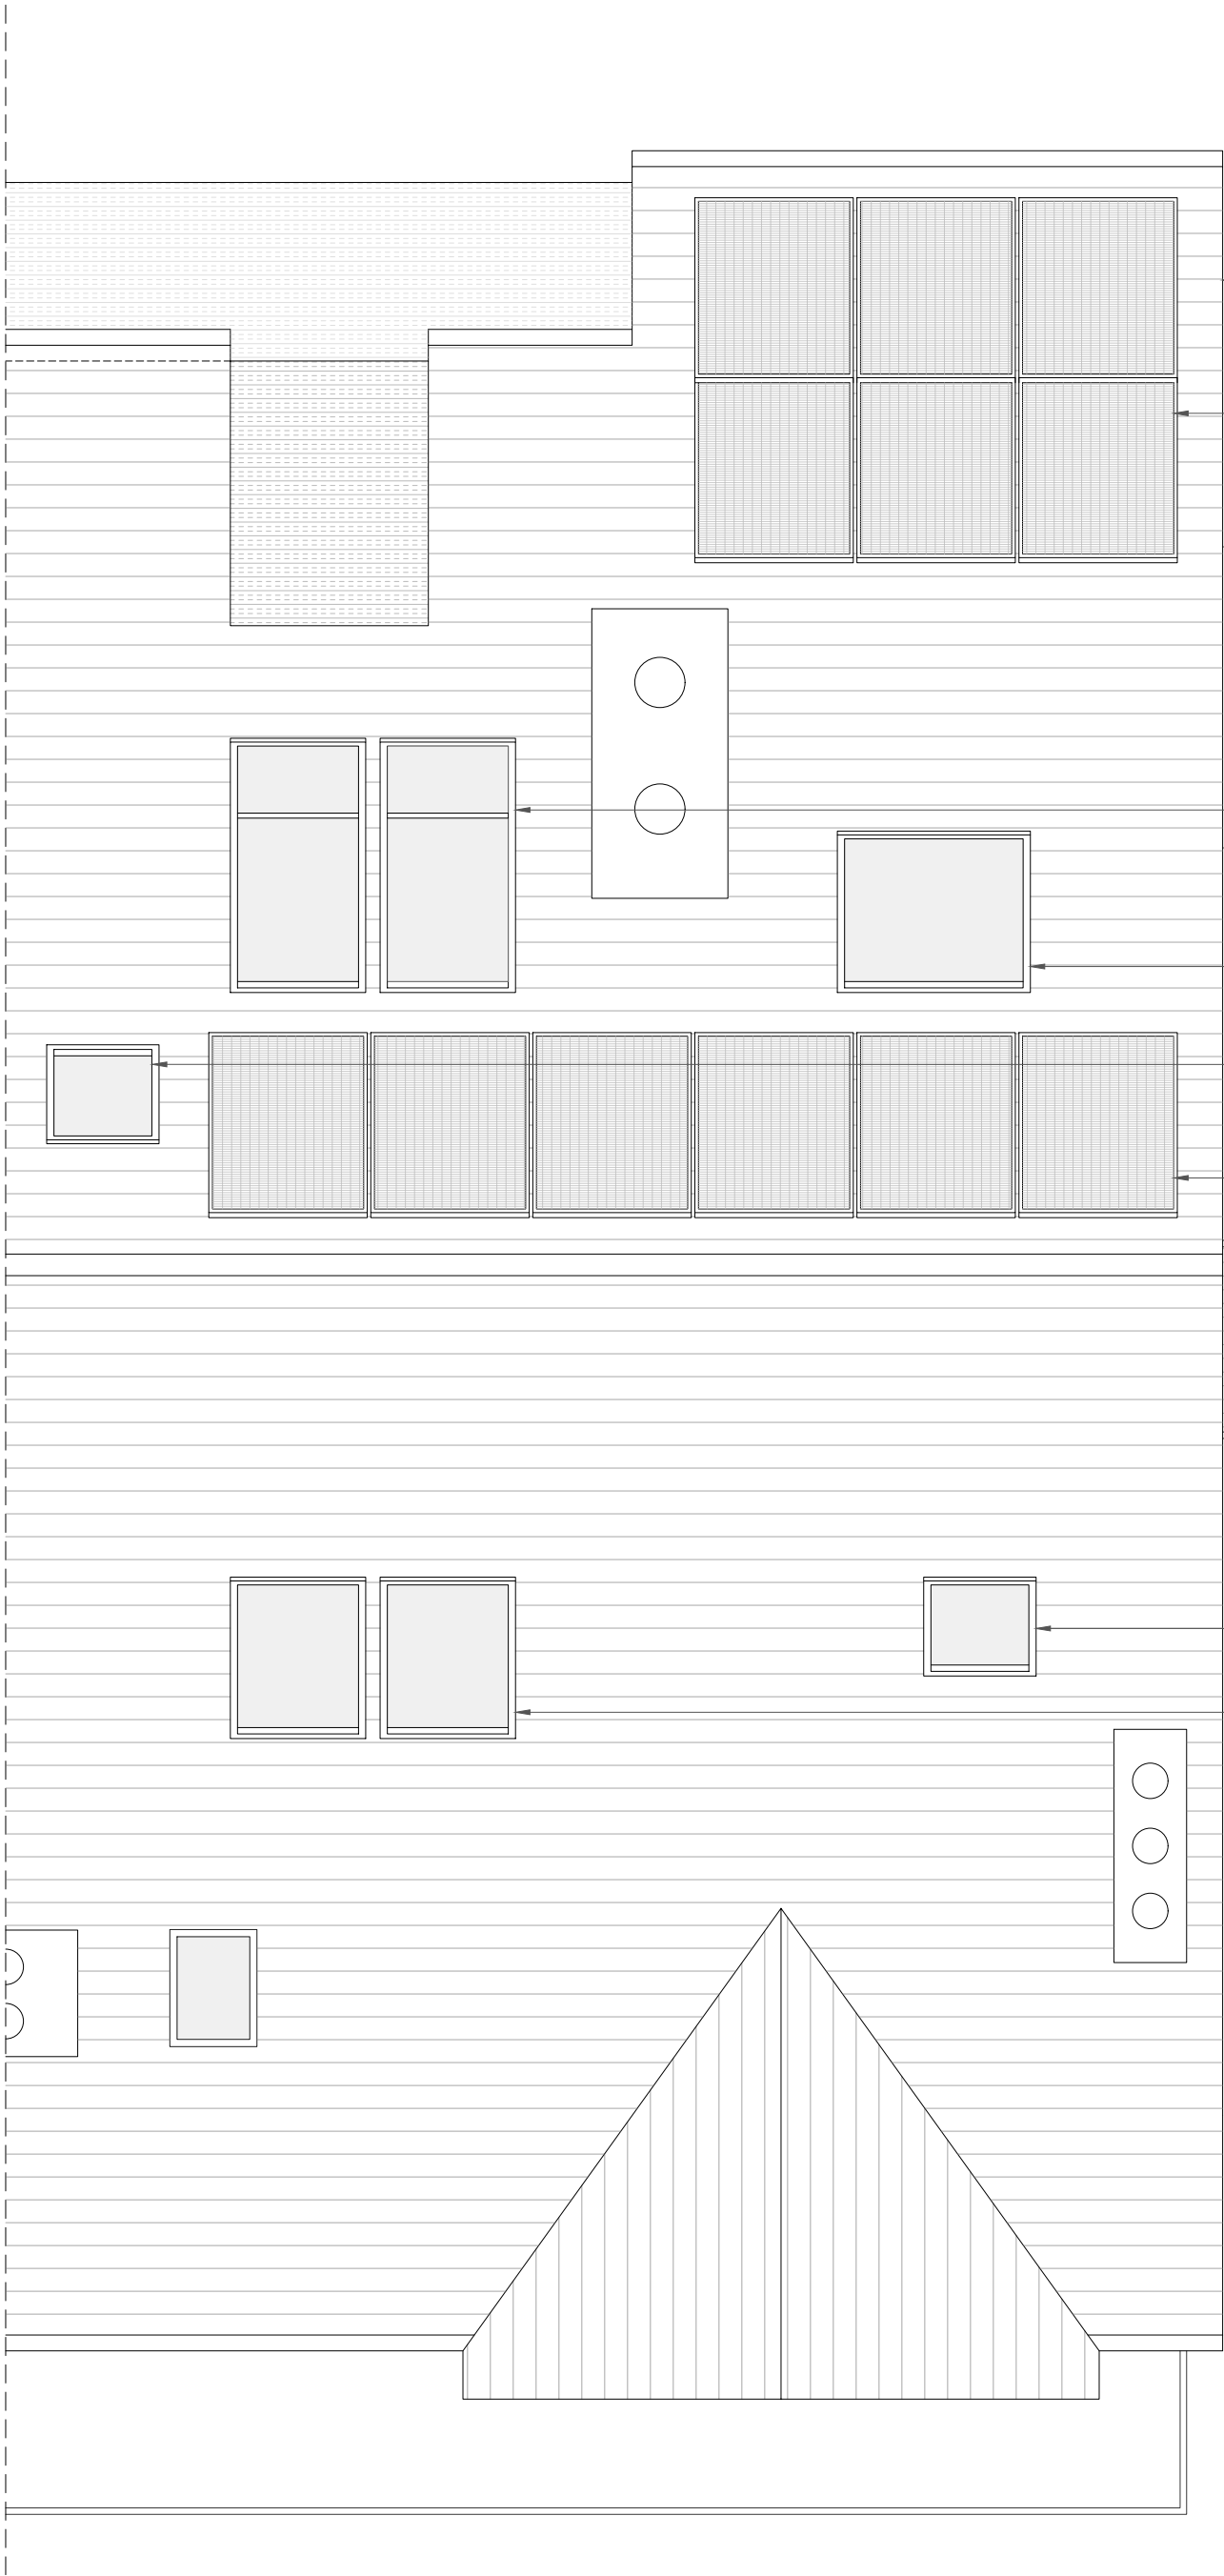

Roof re-tiled with new tiles to match original in size and spec (clay/orange)

6No. solar panels (1.1x1.7m) - not protruding more than 20cm from roofline

2No. Velux roof balcony (940x2520mm) - not protruding more than 15cm from roofline


Rooflight to ensuite (1340x1600mm) - not protruding more than 15cm from roofline

Rooflight above stairs(780x980mm) - not protruding more than 15cm from roofline

6No. solar panels (1.1x1.7m) - not protruding more than 20cm from roofline

Rooflight to walk-in wardrobe (780x980mm) - not protruding more than 15cm from roofline

2No. Velux rooflights to window seat (940x1600mm) - not protruding more than 15cm from roofline

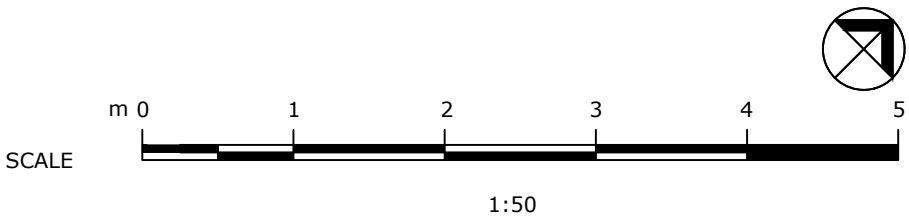

Revision	Date	Author
	29/05/25	

Stage:

Proposed Drawings

Drawing Title:	Drawing Size:
Proposed Roof Plan	1:50 @A2

Project: Job Number: 067

Loft Conversion inc. Proposed
Rooflights & Solar Panels

Client:

Mukhtar Ahmad

Site Address:


6 Whalley Road, Whalley Range,
Manchester, M16 8AB

Drawn: CM	Date: May '25	Stage: P
Reviewed by:	Drawing No.	Revision:
CM	Pr-67-101	

Proposed Front Elevation



Proposed Rear Elevation

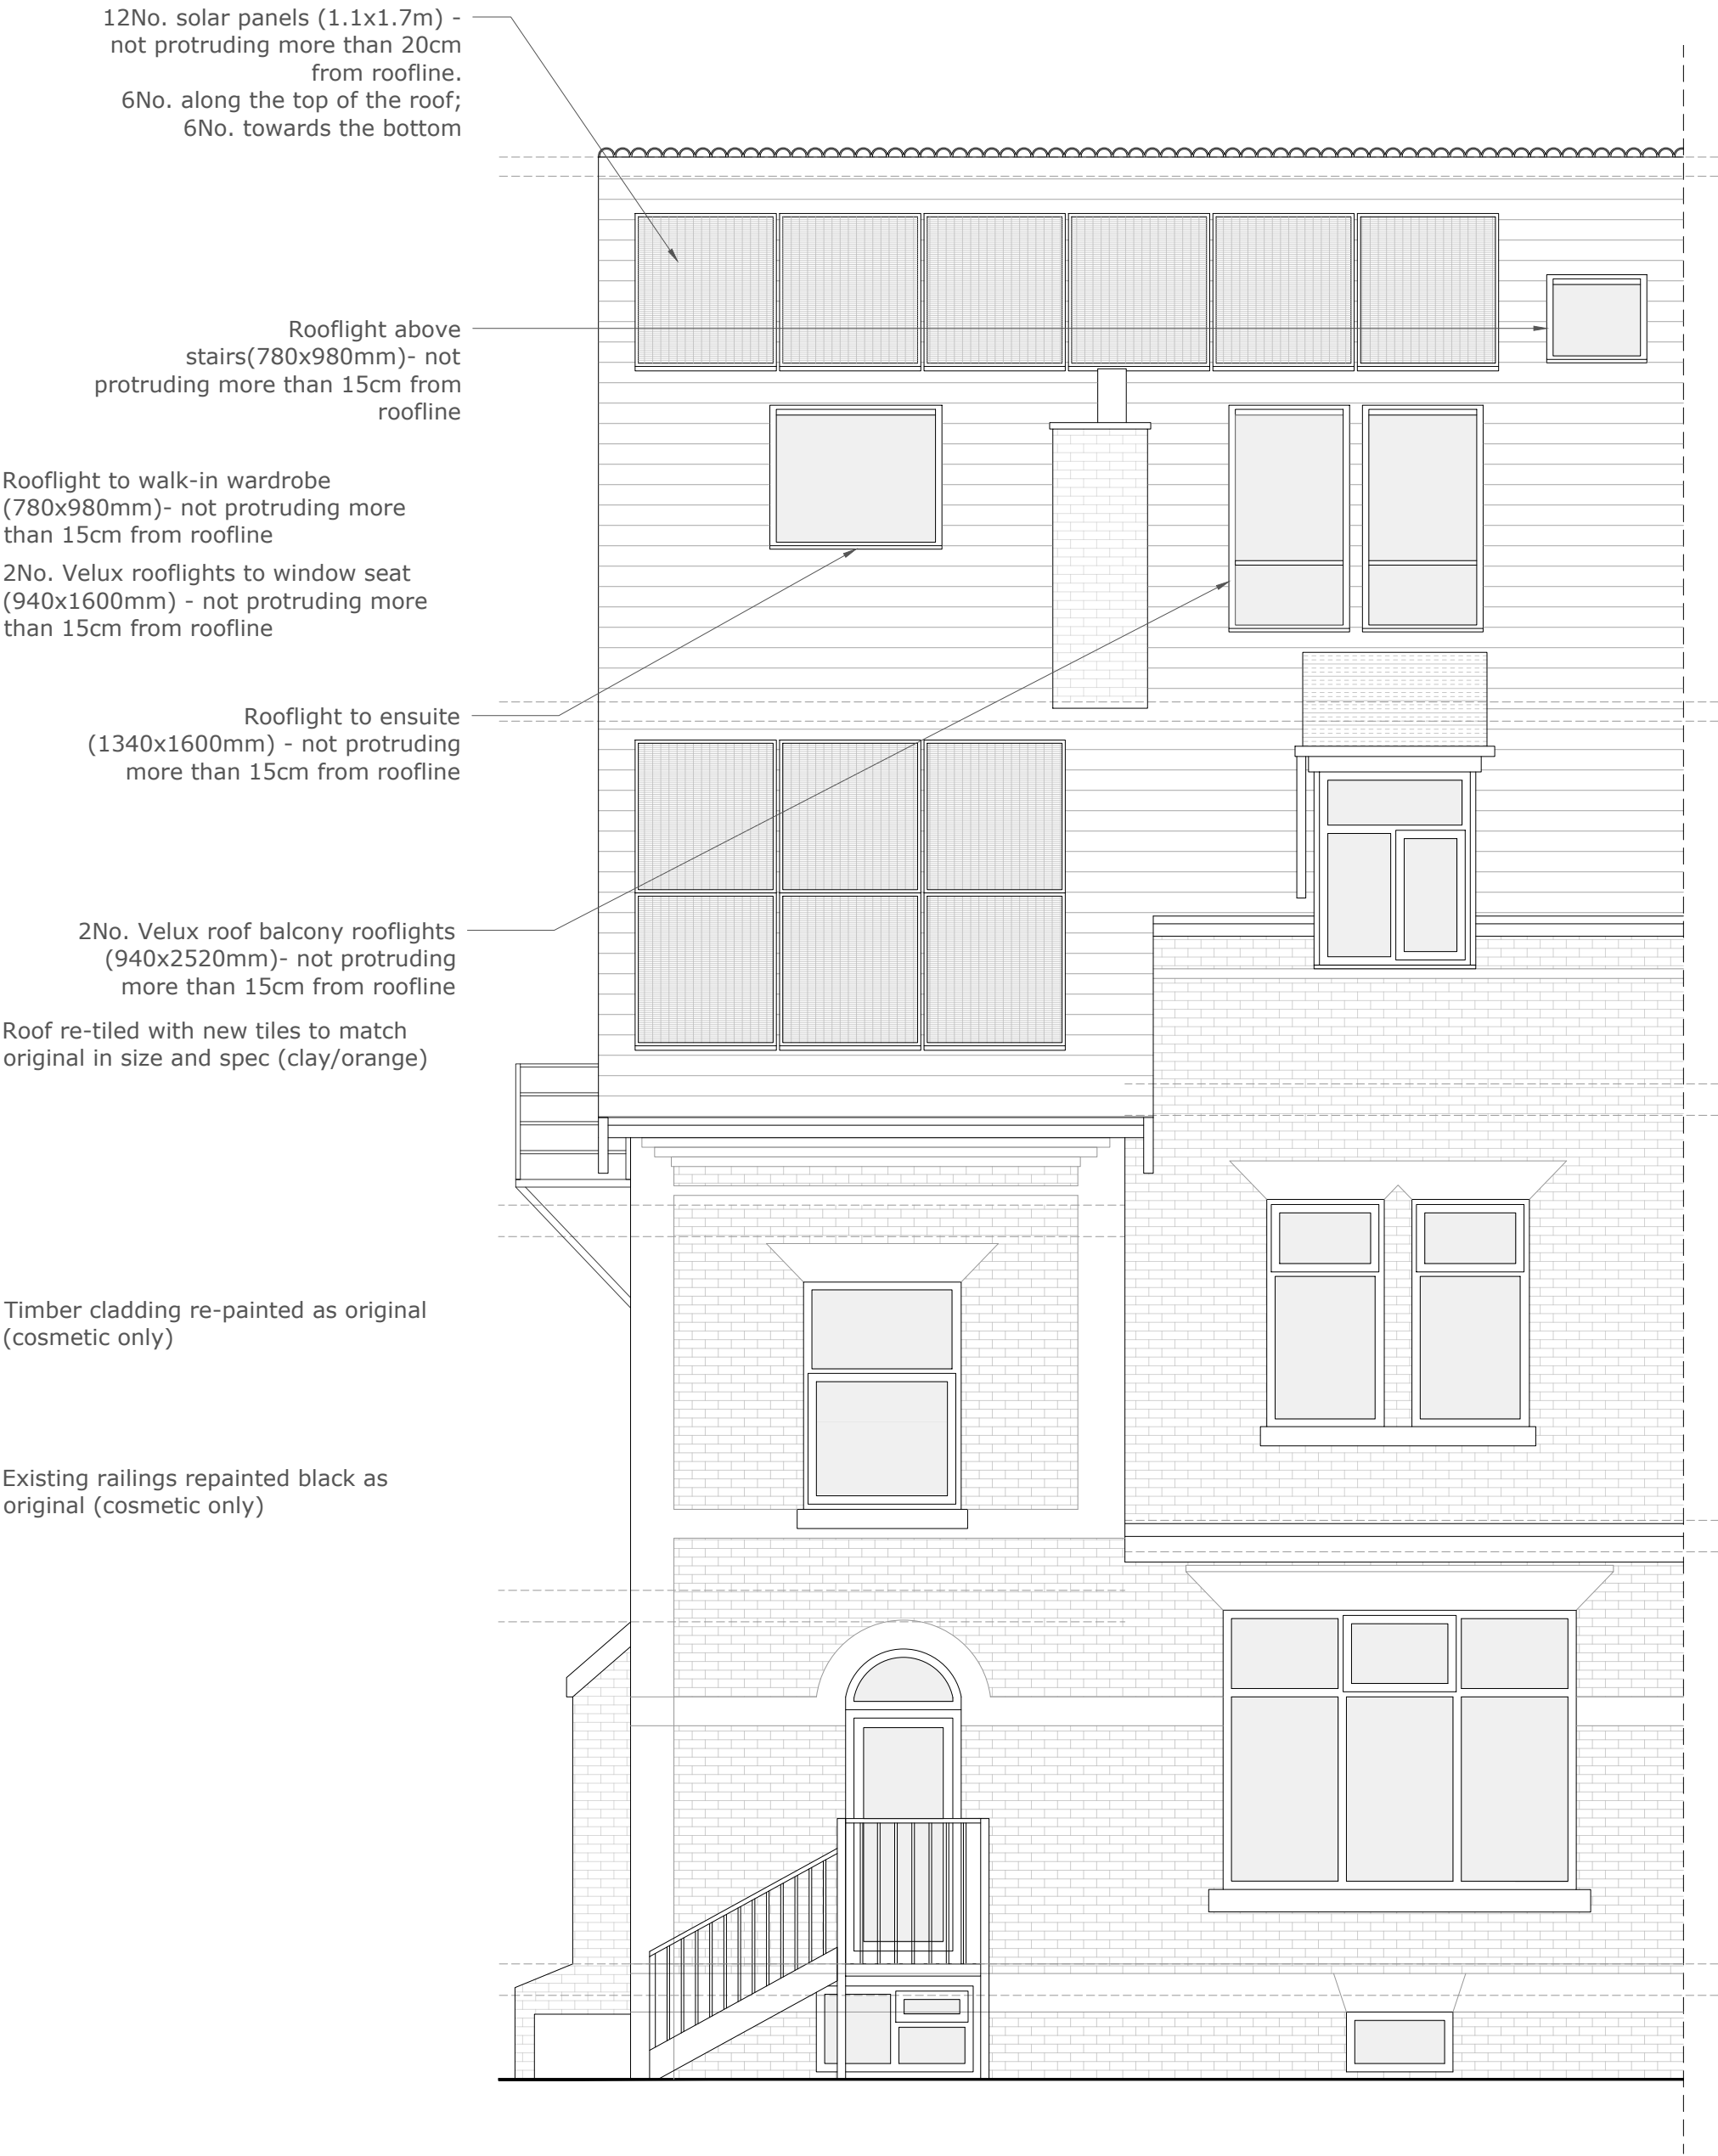

Revision	Date	Author
	29/05/25	

Stage:

Proposed Drawings

Drawing Title:	Drawing Size:
Proposed Front Elevation	1:50 @A2

Project:

Job Number: 067

Loft Conversion inc. Proposed Rooflights & Solar Panels

Client:

Mukhtar Ahmad

Site Address:

6 Whalley Road, Whalley Range, Manchester, M16 8AB

Drawn:	Date:	Stage:
CM	May '25	P

Reviewed by:

Drawing No.

Revision:

CM Pr-067-200

