



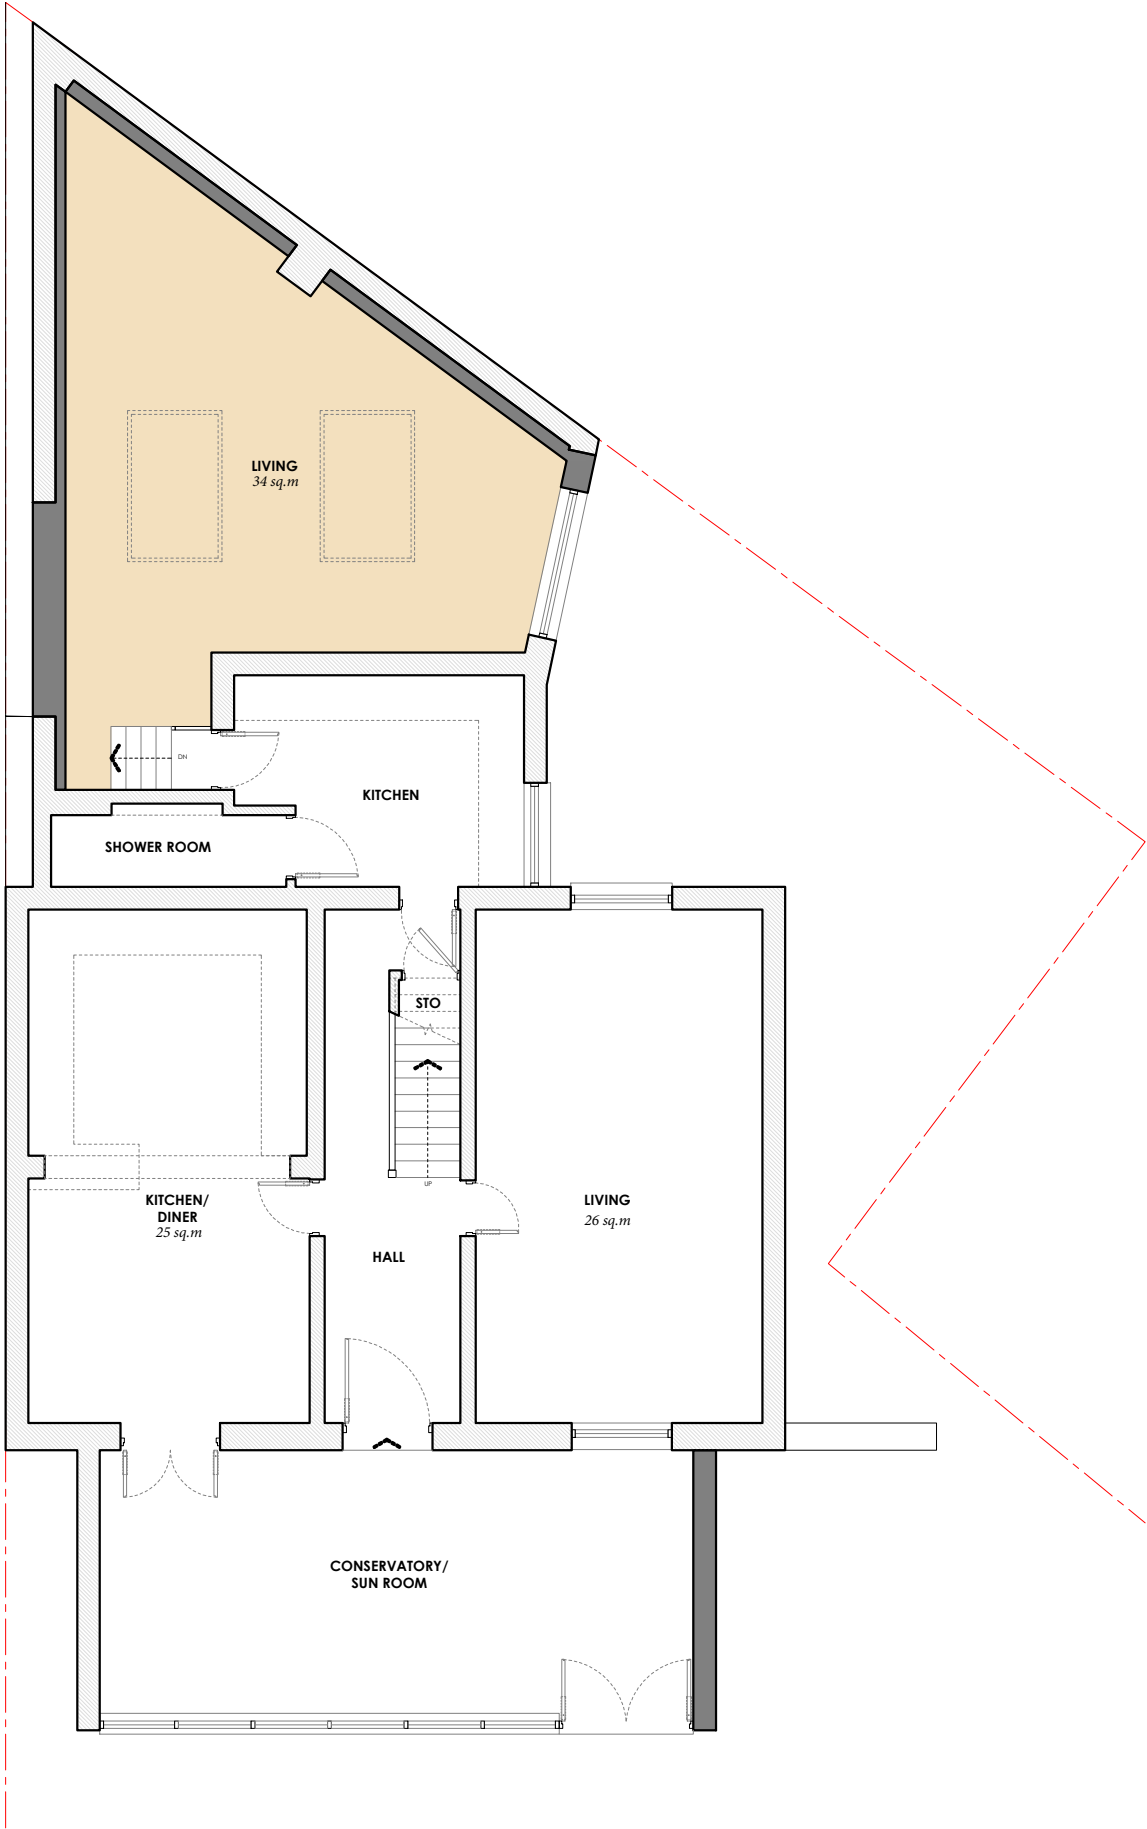

PROPOSED GROUND FLOOR PLAN
1:100 @ A3
0m 1m 3m 5m

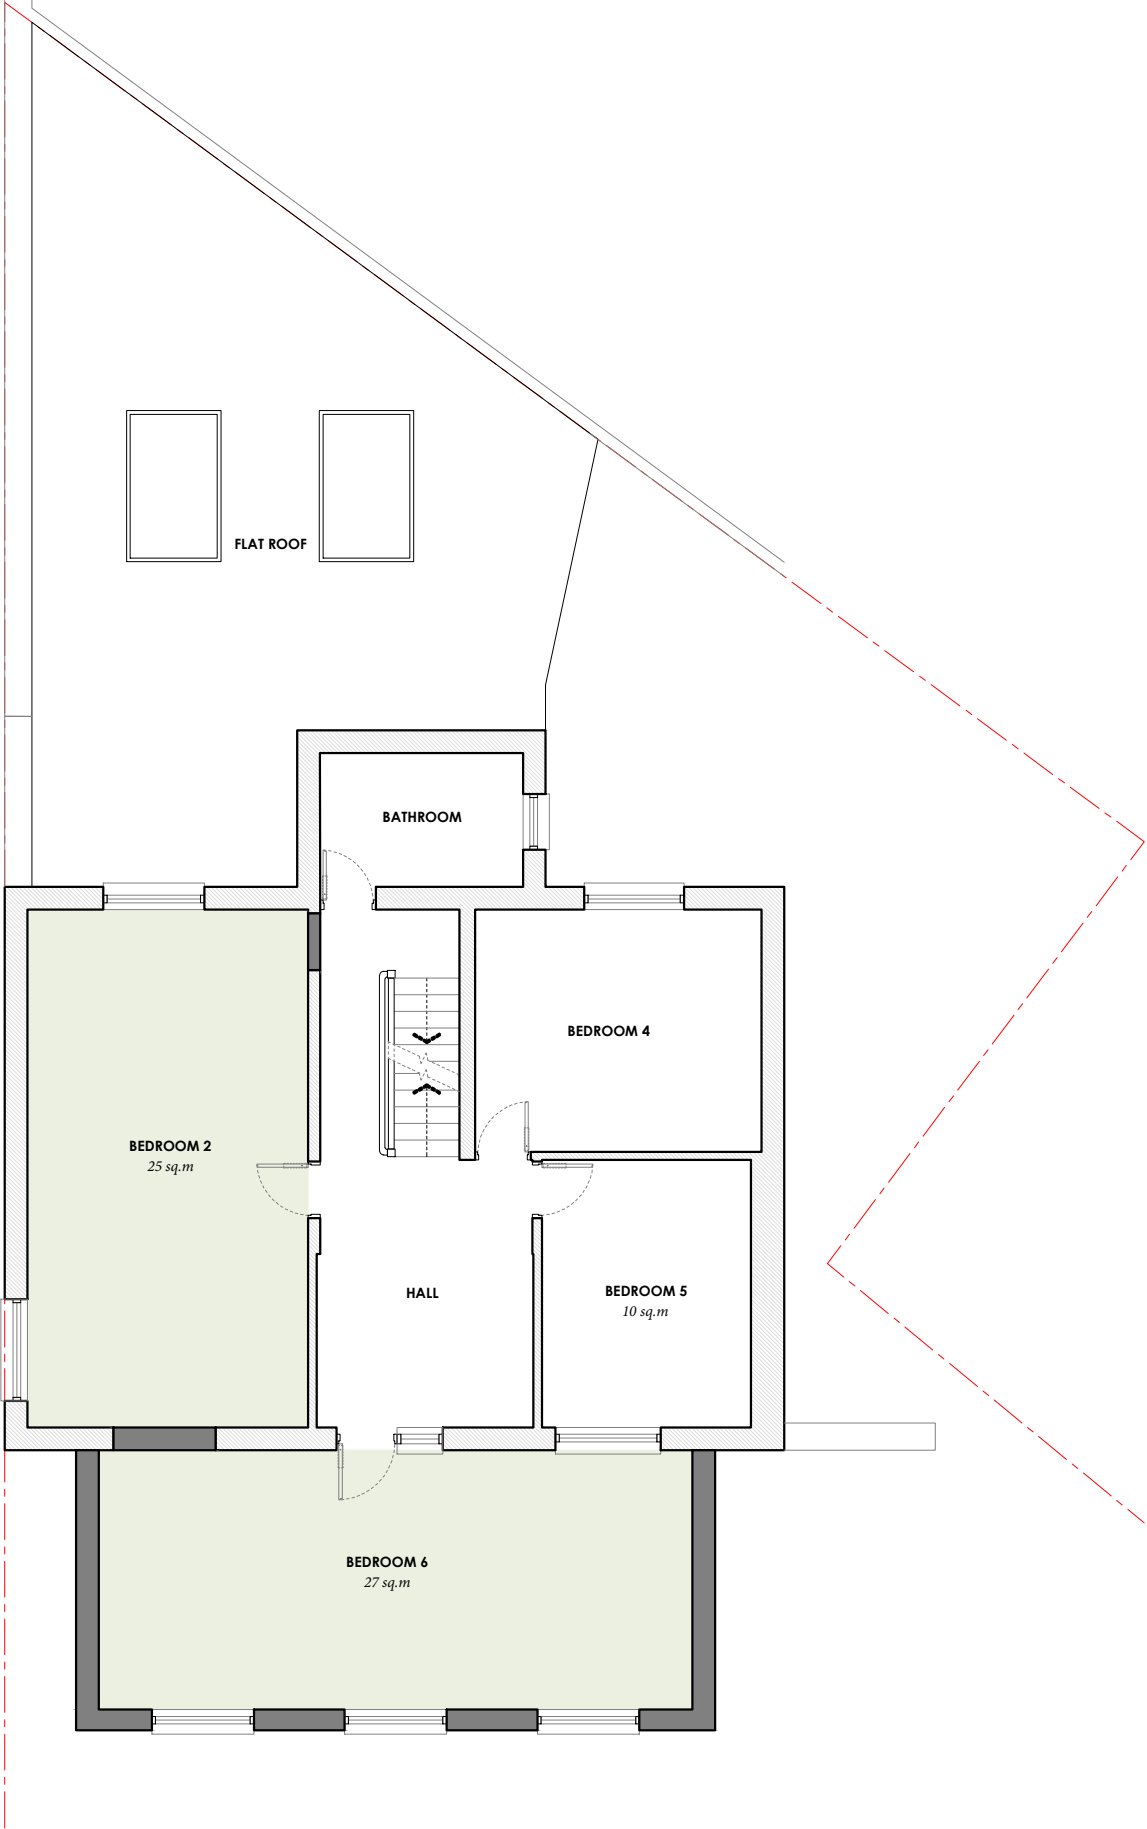

PROPOSED FIRST FLOOR PLAN
1:100 @ A3



Dimensioning

Figured dimensions only to be taken from these designs and drawings. Work to annotated dimensions only. All dimensions to be checked on site. Architectural designers to be informed immediately of any discrepancies before work proceeds. Drawings are to be read in conjunction with relevant specifications, structural engineers and service engineers' drawings.

Rev	Date	Description
-	21/08/25	Issued to client for comments



SALEEM
ARCHITECTS
Architecture | Masterplanning | Graphics

CLIENT:
Homeowner


PROJECT:
Trafalgar house
Slack Road
M9 8AW

TITLE:
Proposed Plans


SCALE:
1:100 @ A3

DRAWING NO.
Sheet 5

REV:
DATE:
Aug 2025

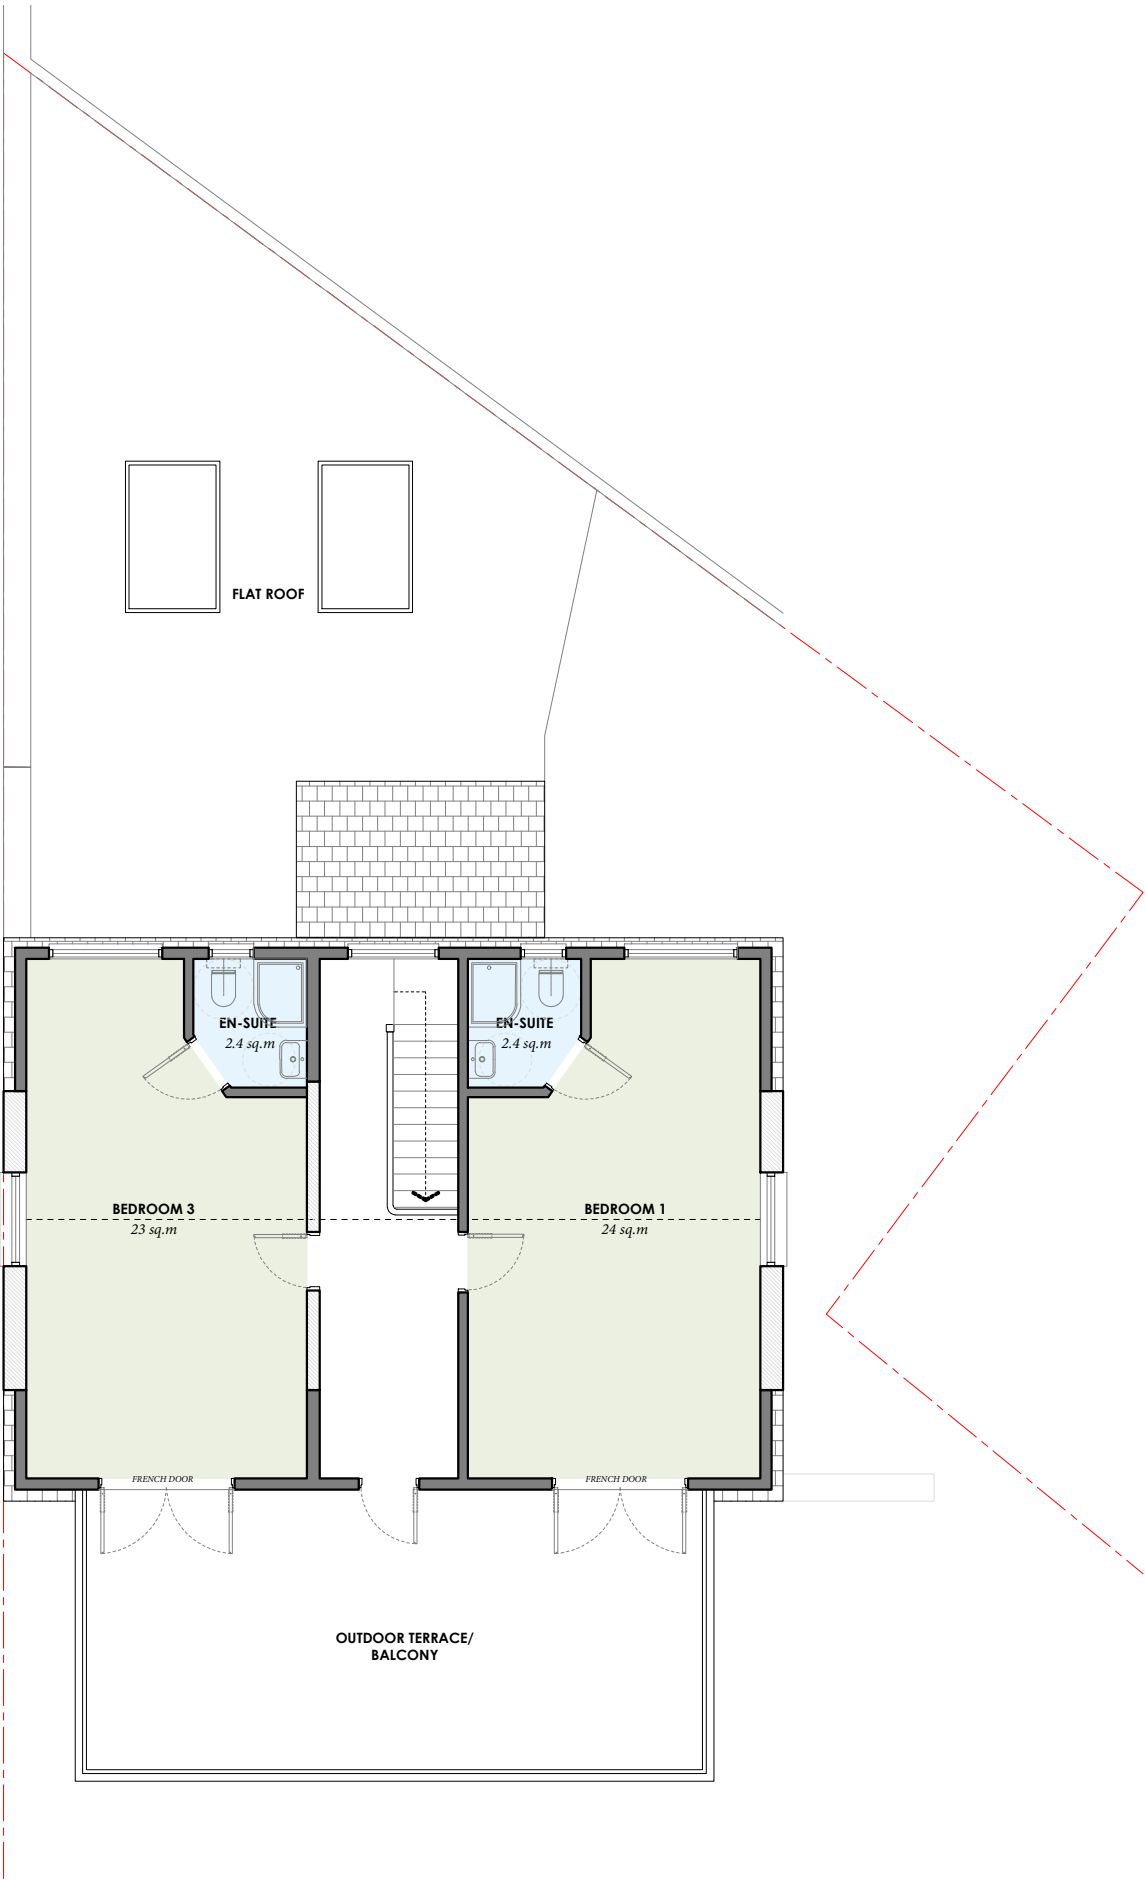

PROPOSED LOFT PLAN
1:100 @ A3

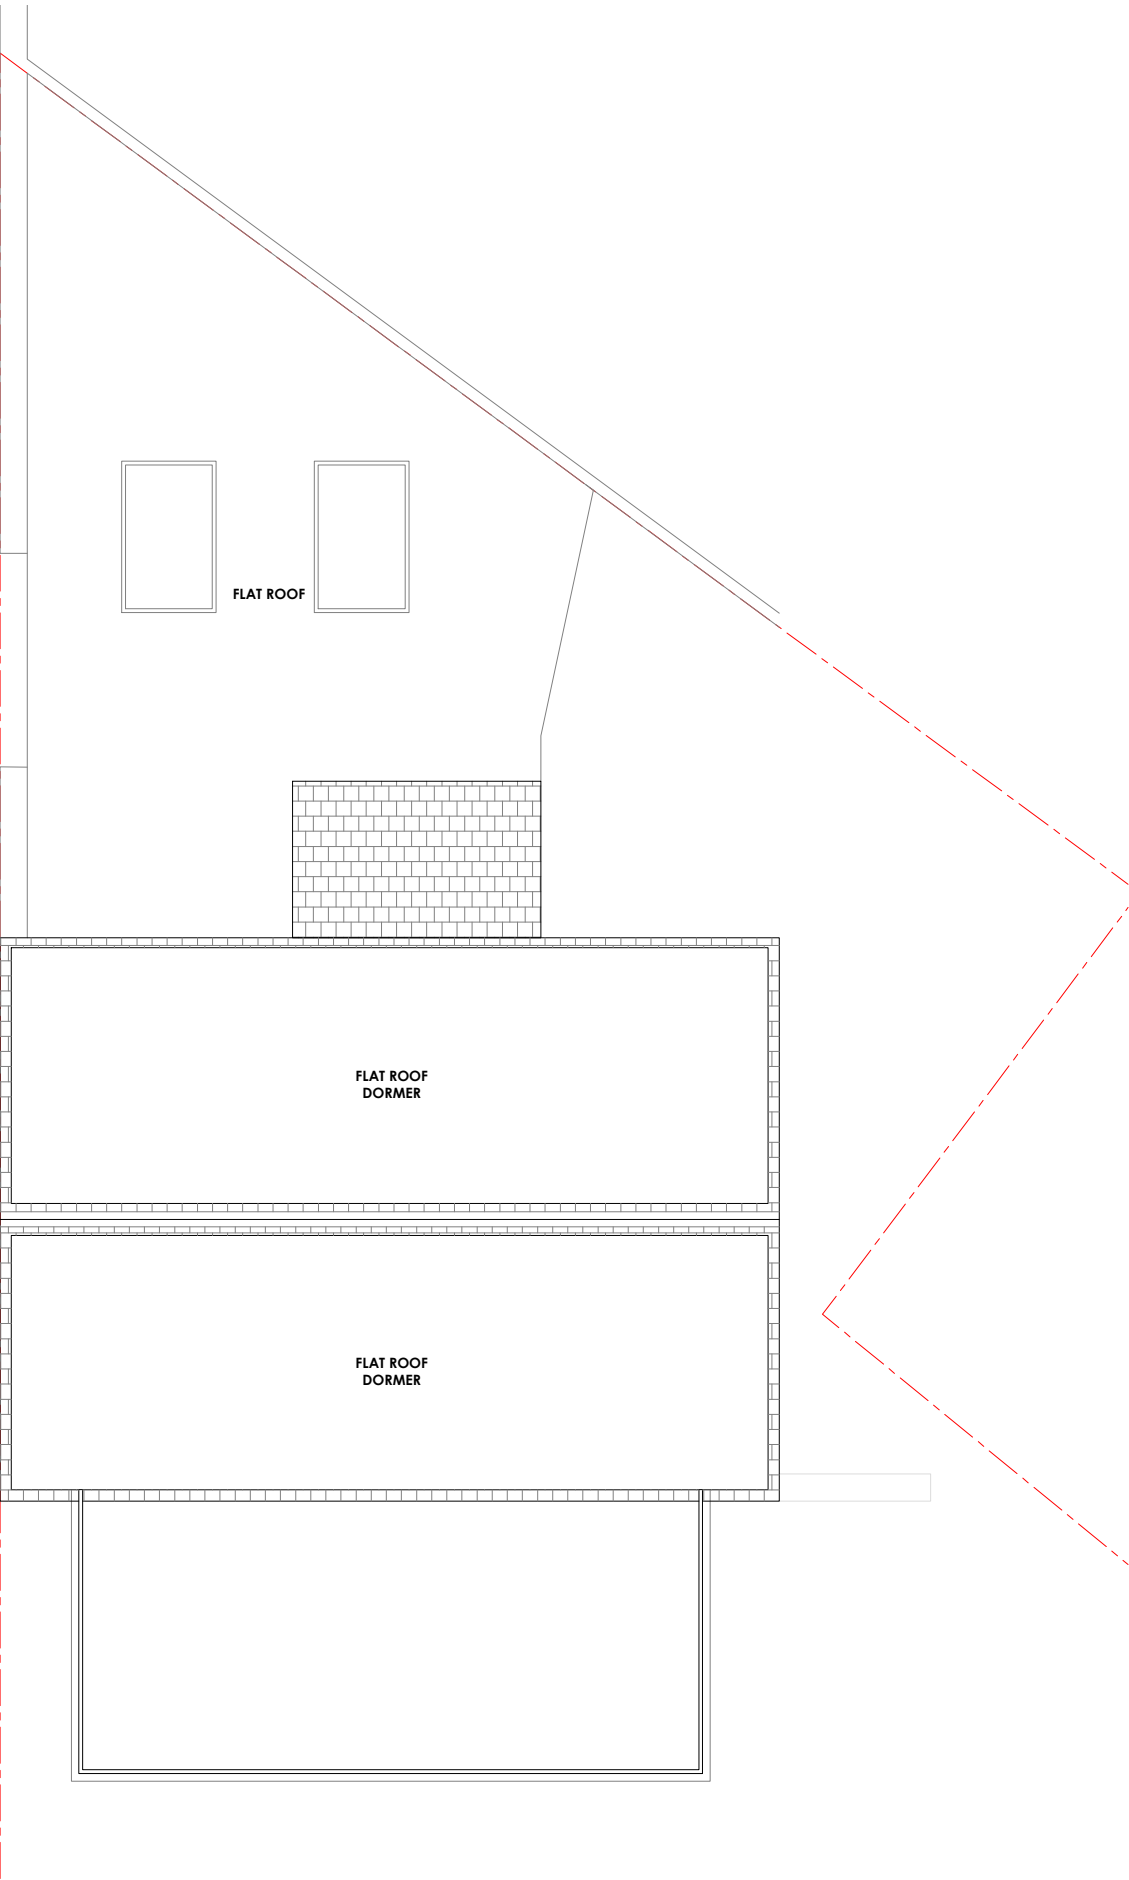

PROPOSED ROOF PLAN
1:100 @ A3



Dimensioning

Figured dimensions only to be taken from these designs and drawings. Work to annotated dimensions only. All dimensions to be checked on site. Architectural designers to be informed immediately of any discrepancies before work proceeds. Drawings are to be read in conjunction with relevant specifications, structural engineers and service engineers' drawings.

Rev	Date	Description
-	21/08/25	Issued to client for comments



S A L E E M
ARCHITECTS

Architecture | Masterplanning | Graphics

CLIENT:
Homeowner

PROJECT:
Trafalgar house
Slack Road
M9 8AW

TITLE:
Proposed Plans

SCALE:
1:100 @ A3

DRAWING NO.
Sheet 6

REV:

DATE:

Aug 2025