

NOTES:



CONTRACTORS MUST VERIFY ALL DIMENSIONS ON SITE BEFORE COMMENCEMENT OF ANY WORK OR PREPARING MANUFACTURING DRAWINGS

DO NOT SCALE FROM THIS DRAWING

ANY DISCREPANCIES ON THIS DRAWING ARE TO BE NOTIFIED TO THE ARCHITECT IMMEDIATELY

HATTRELL LLP COPYRIGHT

REV	AMENDMENT	DATE	CHKD

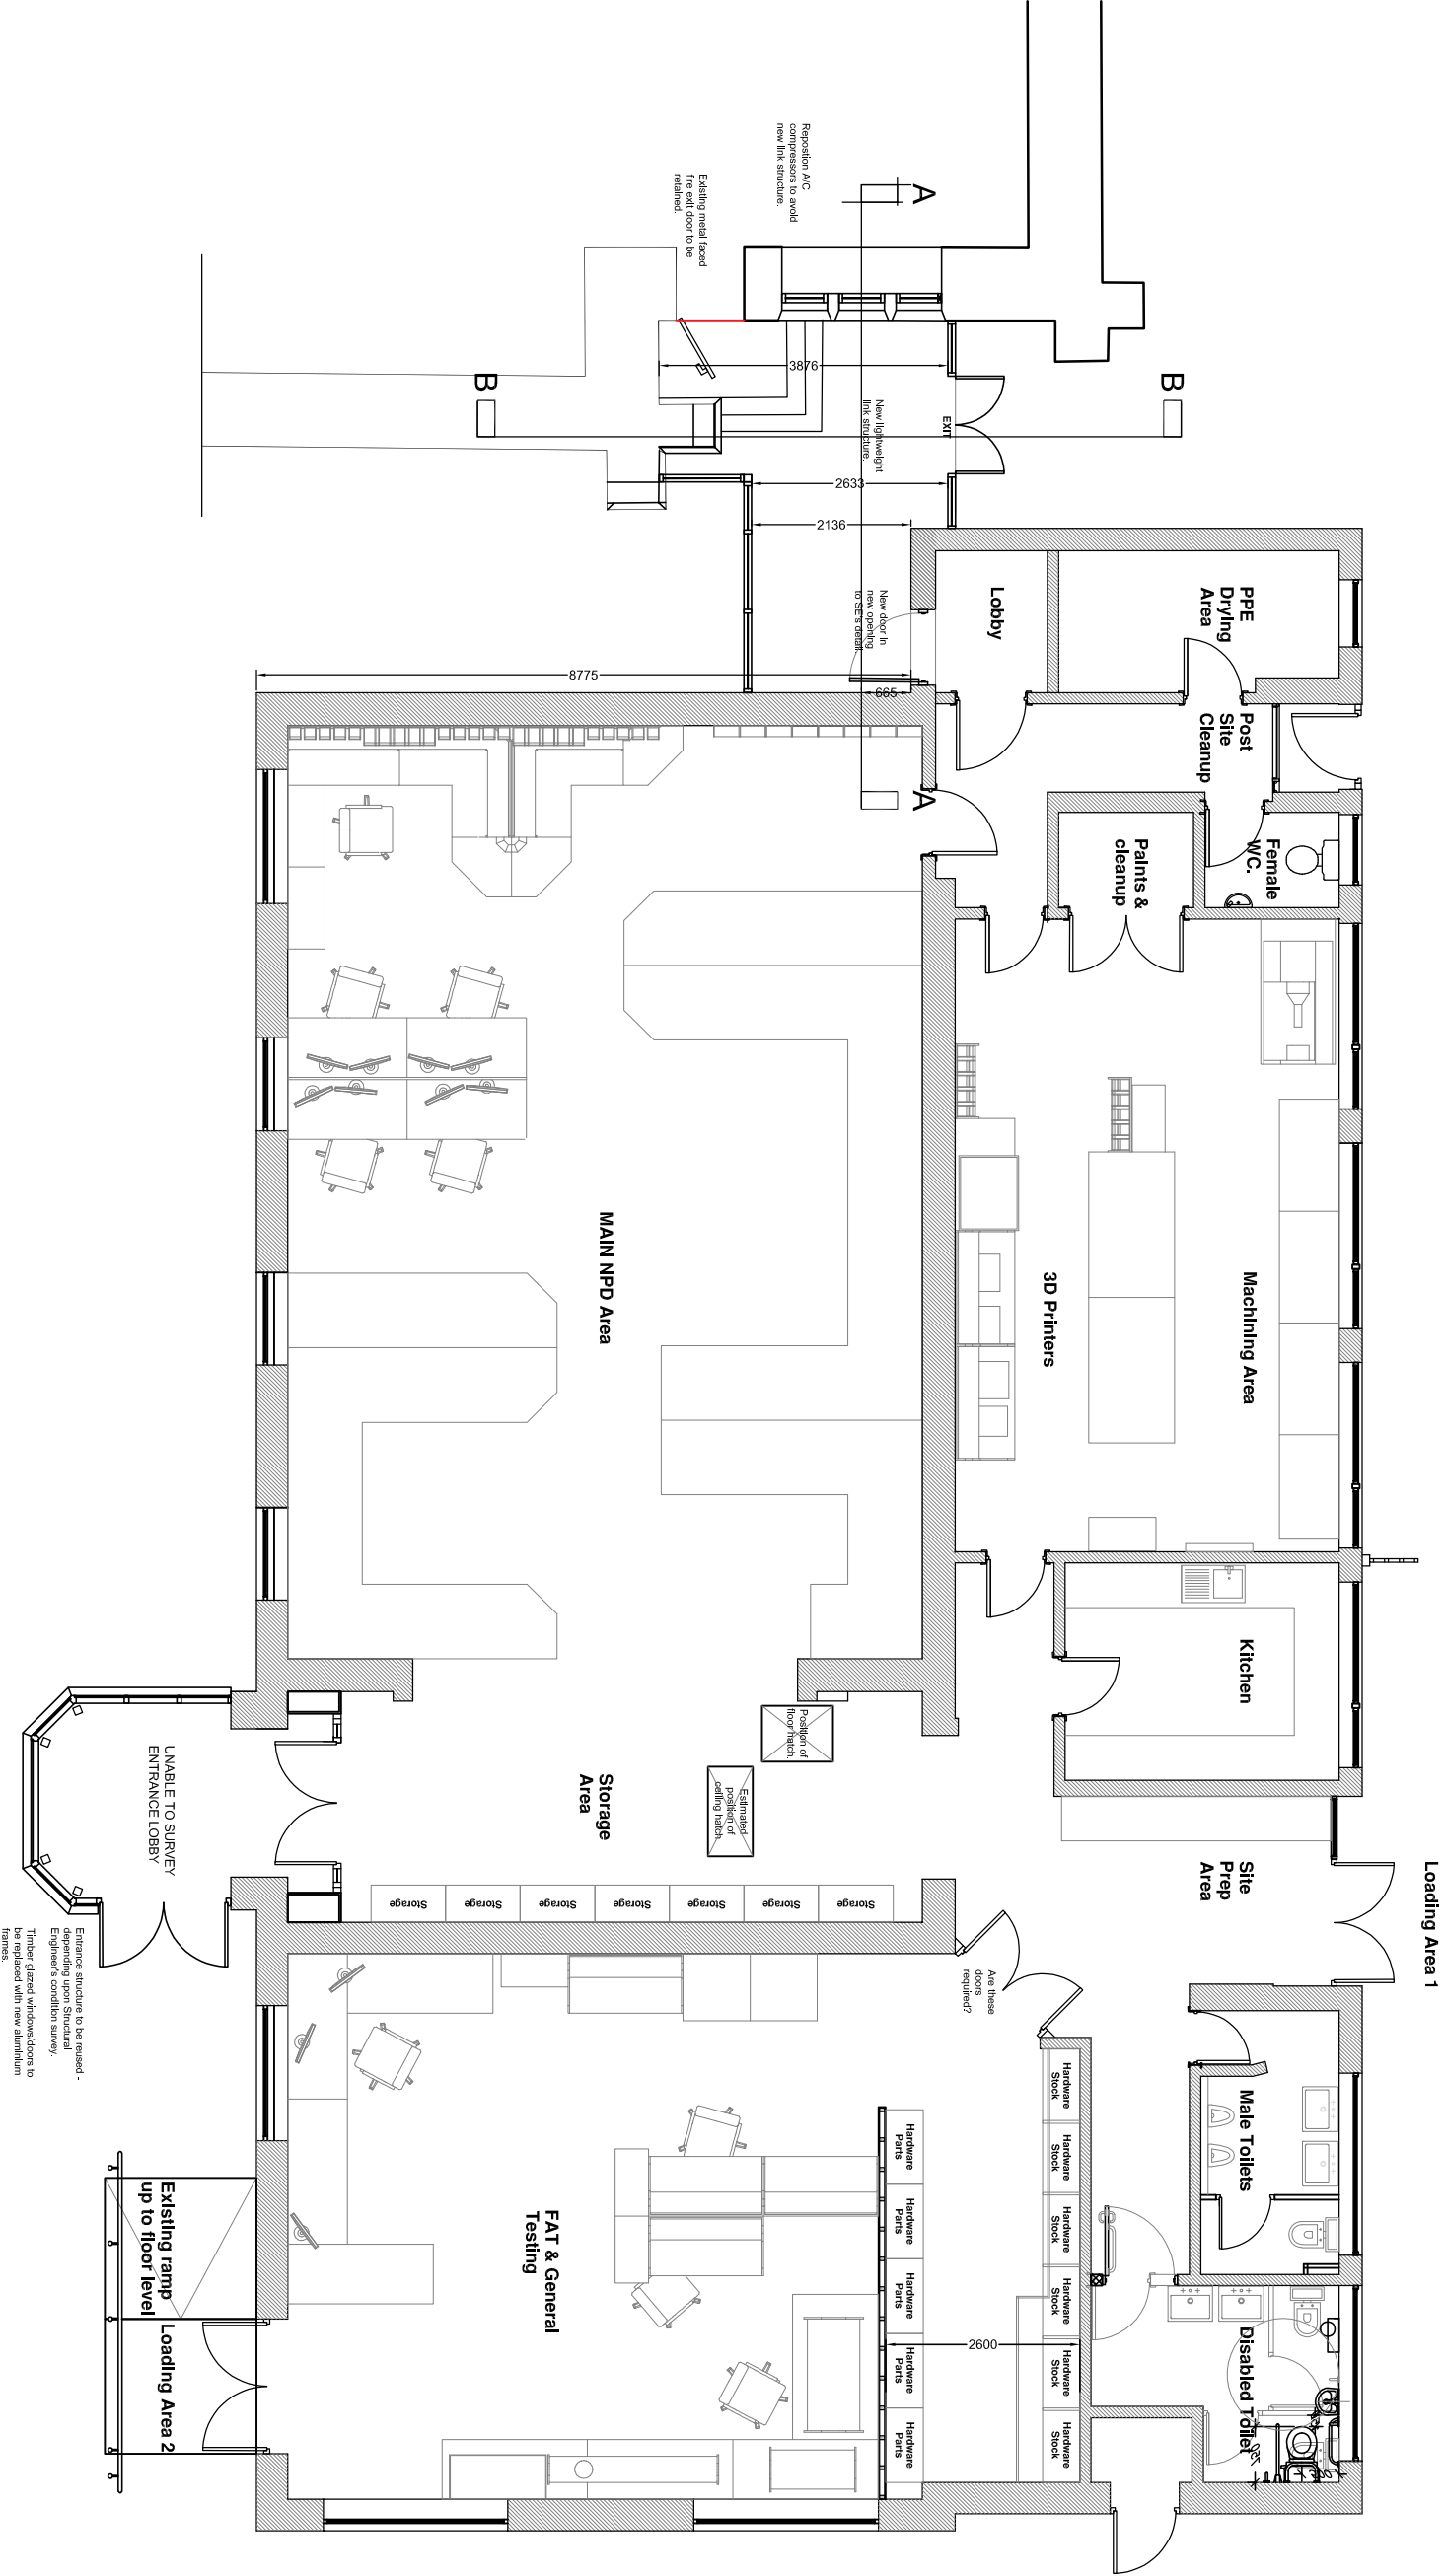 

HATTRELL LLP

Steve E. KINGS COURT RAILWAY STREET ALTRINGHAM WAIN 280
cemail: shg@hattrrell.co.uk www.hattrrell.co.uk

CLIENT
Atmos International Ltd

PROJECT
St Paul's 781, Wilmslow Road
Didsbury
M20 2RW

DRAWING TITLE
Proposed Floor Plan

SCALE	DRAWN BY	CHECKED	DATE
1:100 @A3	IS	-	Oct 25
DRAWING No	REVISION		
2526 / 02 / 04	-		
PLANNING			