




Plot Stamp: G:\570005706 Faraday Demolition\1-WIP\BIM\5706-HMA-FT-Stage 4 Drawings_Updated.dwg Plot Date and Time Stamp: 15/08/2025 10:46:04

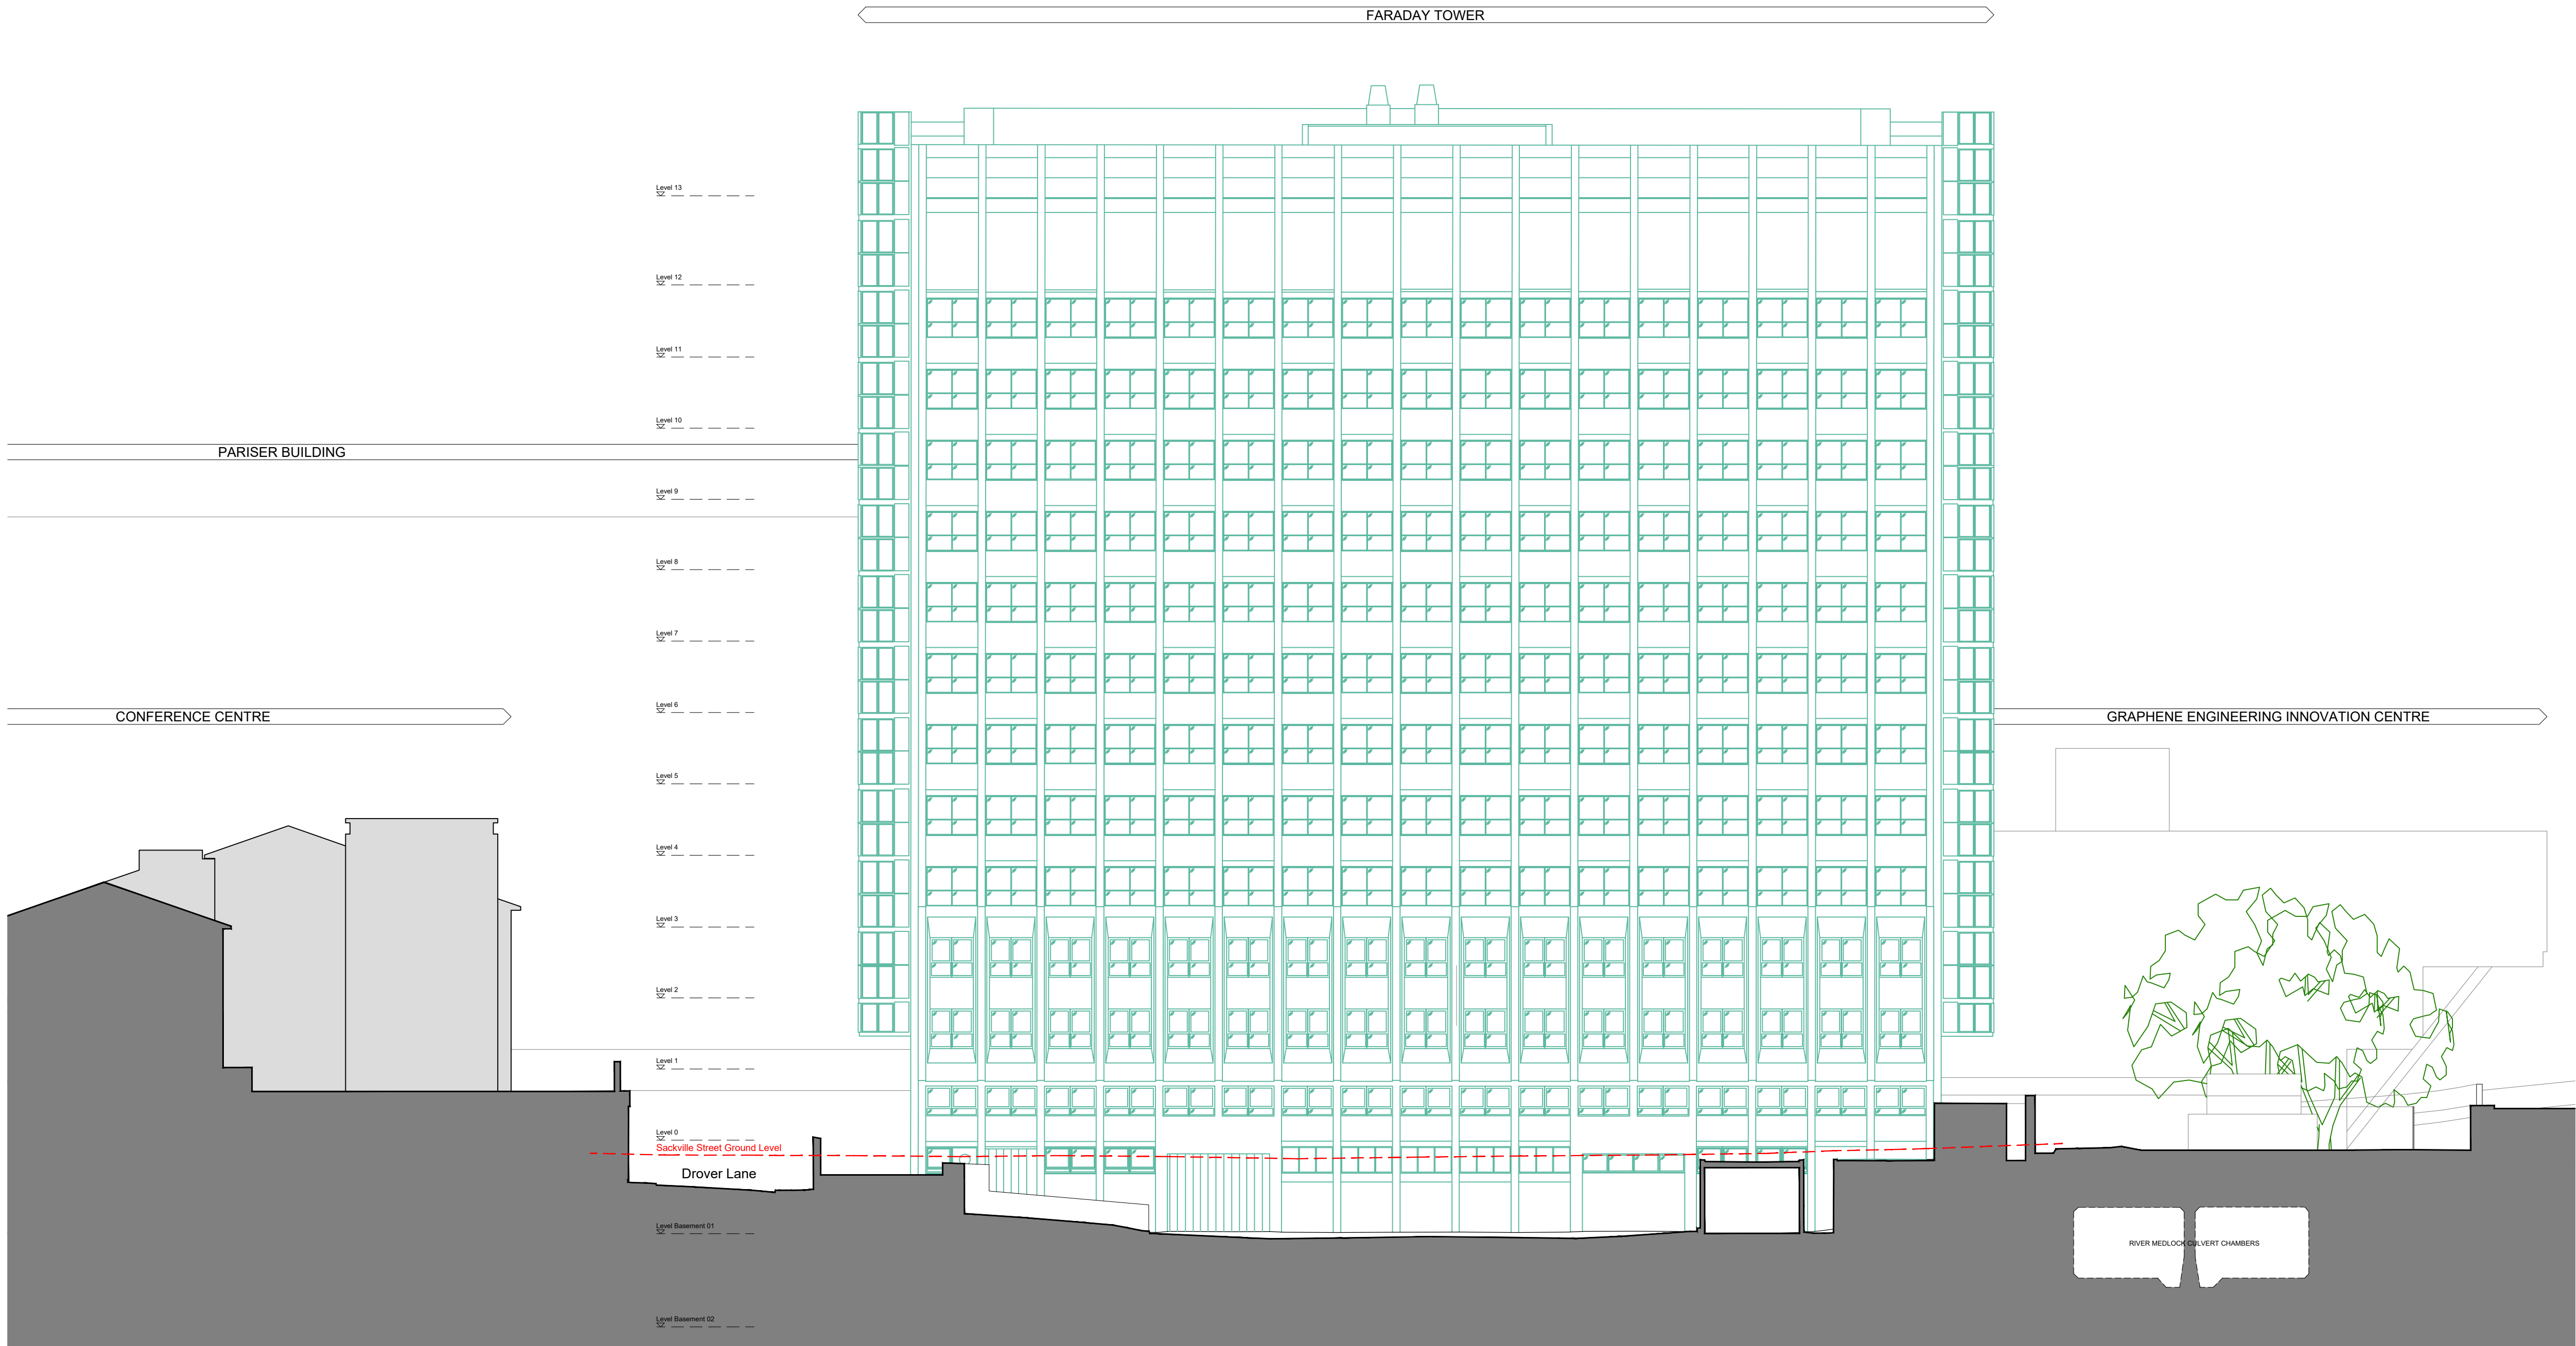

West Elevation

- NOTES**
- DO NOT SCALE FROM THIS DRAWING.
 - ALL MEASUREMENTS ARE IN MILLIMETERS UNLESS STATED OTHERWISE.
 - THIS DRAWING IS TO BE READ IN CONJUNCTION WITH THE SPECIFICATION AND ALL RELEVANT ARCHITECTURAL, ELECTRICAL, MECHANICAL AND STRUCTURAL DRAWINGS.
 - © UNIVERSITY OF MANCHESTER. THIS DRAWING MUST NOT BE REPRODUCED WITHOUT PERMISSION.
 - DIRECTORATE OF ESTATES AND FACILITIES TO BE NOTIFIED OF ANY DISCREPANCIES.

Elevations Key:

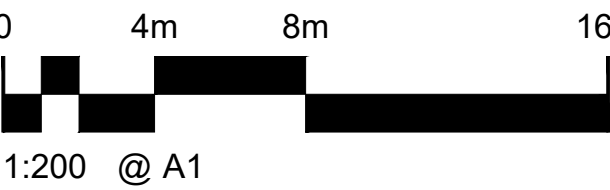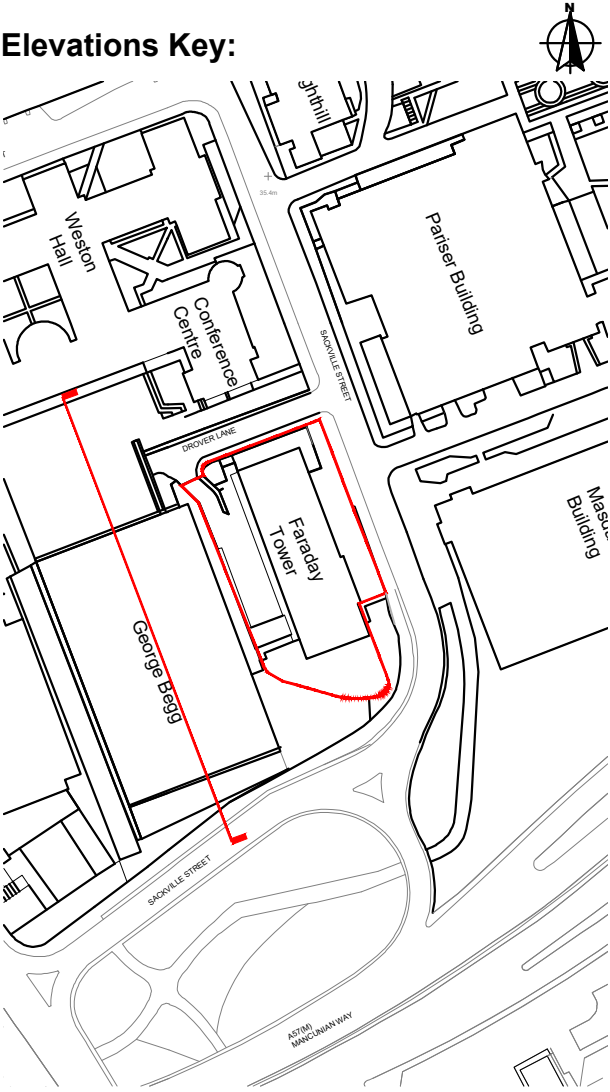

T3	Key amended.	14/08/25	MM	TF	HMA
T2	Issued for Planning.	08/08/25	MT	MM	HMA
T1	Issued for Stage 4.	25/04/25	SBG	MM	HMA
P1	First issue. Issued for comments.	10/01/25	MM	FW	HMA
Rev	Description	Date	By	Chk'd	Auth

MANCHESTER
1824

The University of Manchester

Directorate of Estates and Facilities
Beyer Building
The University of Manchester
Oxford Road
Manchester
M13 9PL



Halliday Meechan Architects Limited
111 Piccadilly, Manchester M1 2DT
+44 (0)161 661 1200

4 Chorlton Street, London W1W 5DT
+44 (0)20 465 5175
info@hallidaysm.com
www.hallidaysm.com

Drawing Status

PLANNING

Project

Faraday Tower Demolition

Building Name

Faraday Tower

Building No.

162AA

Site Name

UNIVERSITY OF MANCHESTER

Sub Site Name

North Campus

Drawing Title

Existing Elevations - West

PM

ARC

Drawn

MM

Checked

FW

Authorised

HMA

Scale @A1

1:200

Date

27/09/24

Date

10/01/25

Date

10/01/25

Drawing No.

5706-HMA-FT-ZZ-DR-A-10202

Revision

T3