


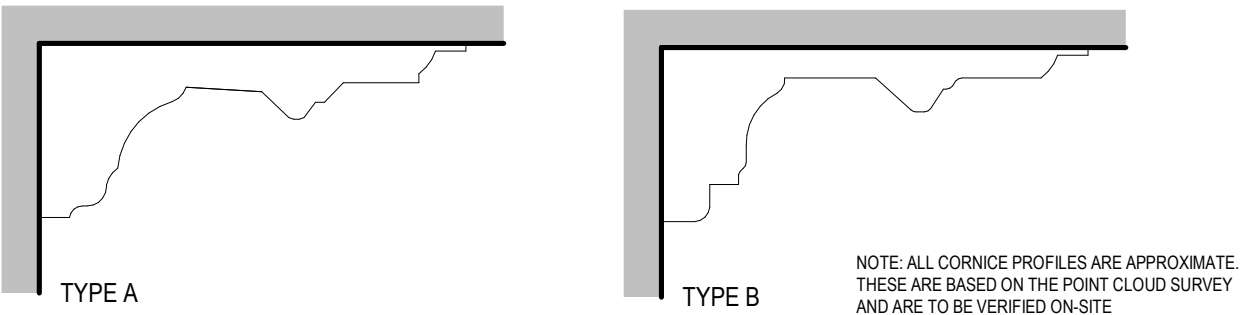

Notes:

- This drawing is copyright.
- Do not scale dimensions from this drawing.
- This drawing is to be read in conjunction with all other relevant drawings.
- All discrepancies on this drawing are to be reported to the architect.
- Do not modify any element of this drawing.
- Use drawing only for purpose(s) issued.
- This drawing may contain colour.


North Point

Scale Bar

0 1m 3m 5m

Scale: 1:100

Replacement Decorative Plaster Mouldings_First Floor

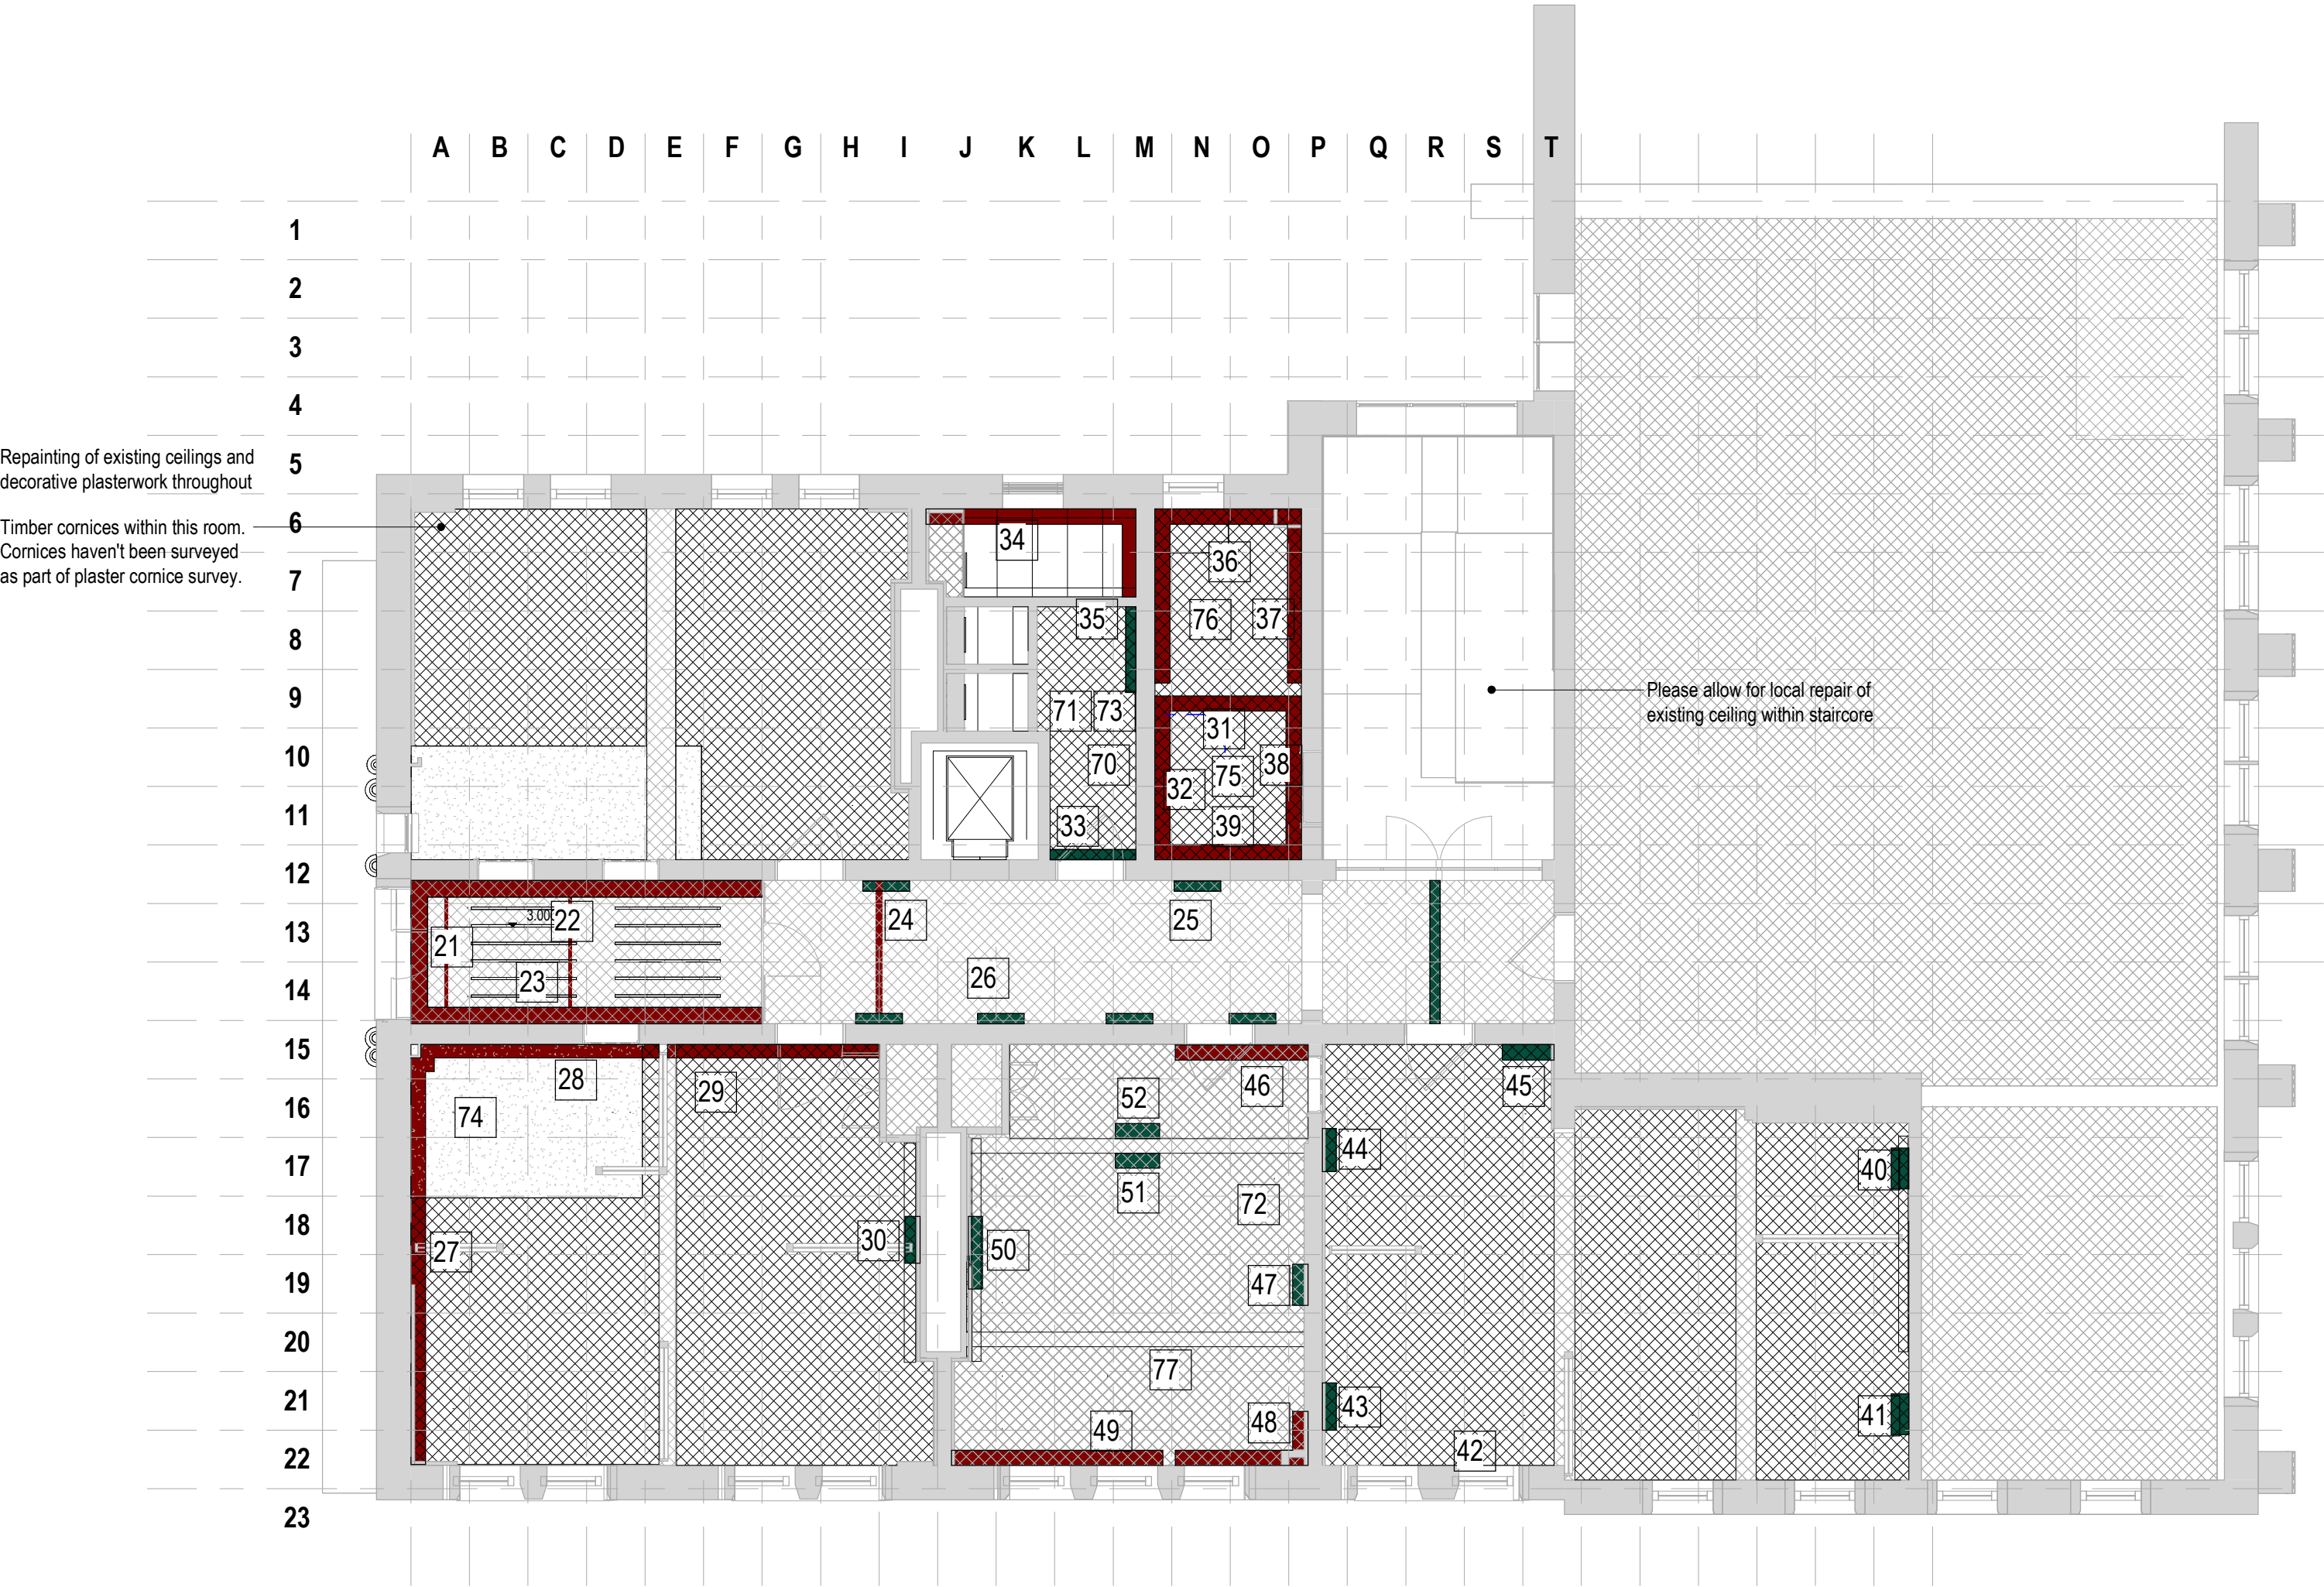

1 Reflected Ceiling Plan_Proposed - Level 01 Cornice Plan
1 : 100

The following external model files are included within this drawing.

C2	2025/05/22	Cornice repair/replace updated issue	AJ	AB
C1	2025/04/30	Cornice repair/replace first issue	AJ	AB
Rev	Date	Revision Notes	Drawn	Review

MANCHESTER
1824
The University of Manchester

ARCADIS

Project
Rutherford Building

Drawing Title
Proposed Cornices Repair/replace - Level 01

Job Number 141532	Date APR'25	Security Classification	Drawn By AJ
Scale@A2 As indicated	Purpose CONSTRUCTION		Reviewed By AB
Drawing Number 3341-RBUM-ARC-XX-01-DR-A-3341			Revision C2