




0 25M 50M
SCALE BAR SCALE 1:500


BLOCK PLAN SCALE 1:500

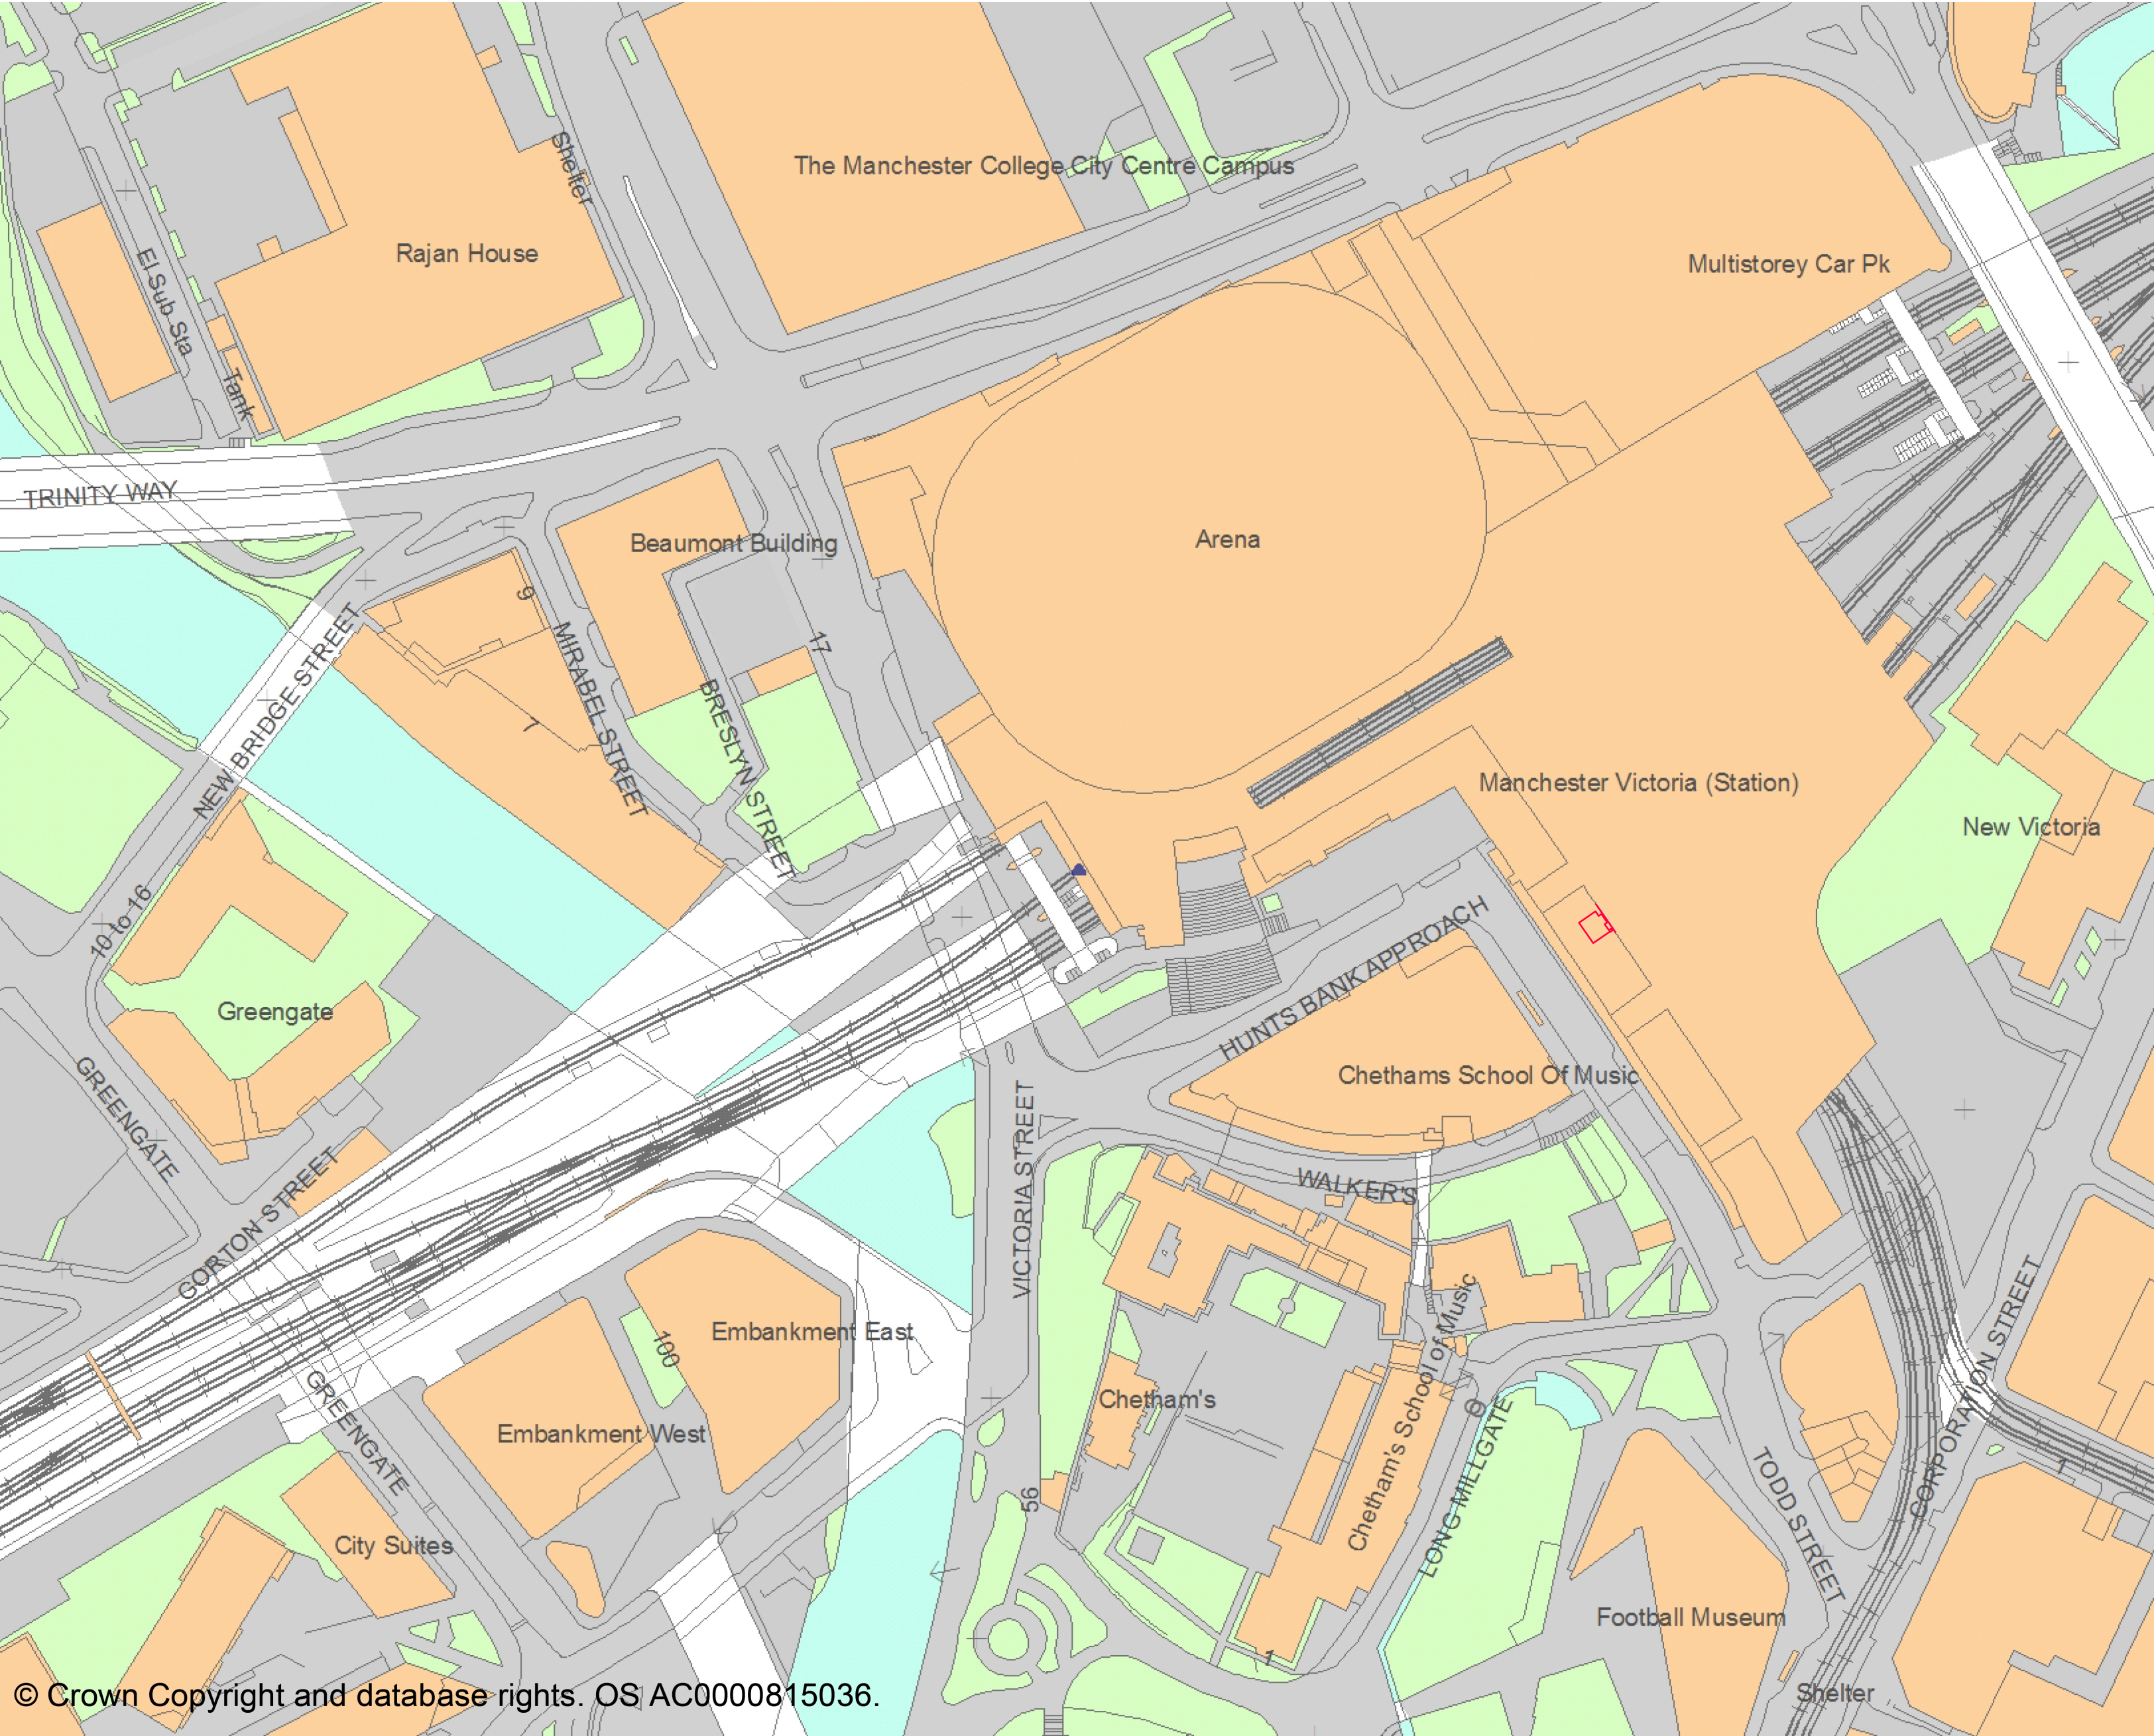

© Crown Copyright and database rights. OS AC0000815036.

20 0 20 40 60 80 100
SCALE BAR SCALE 1:1250

LOCATION PLAN SCALE 1:1250

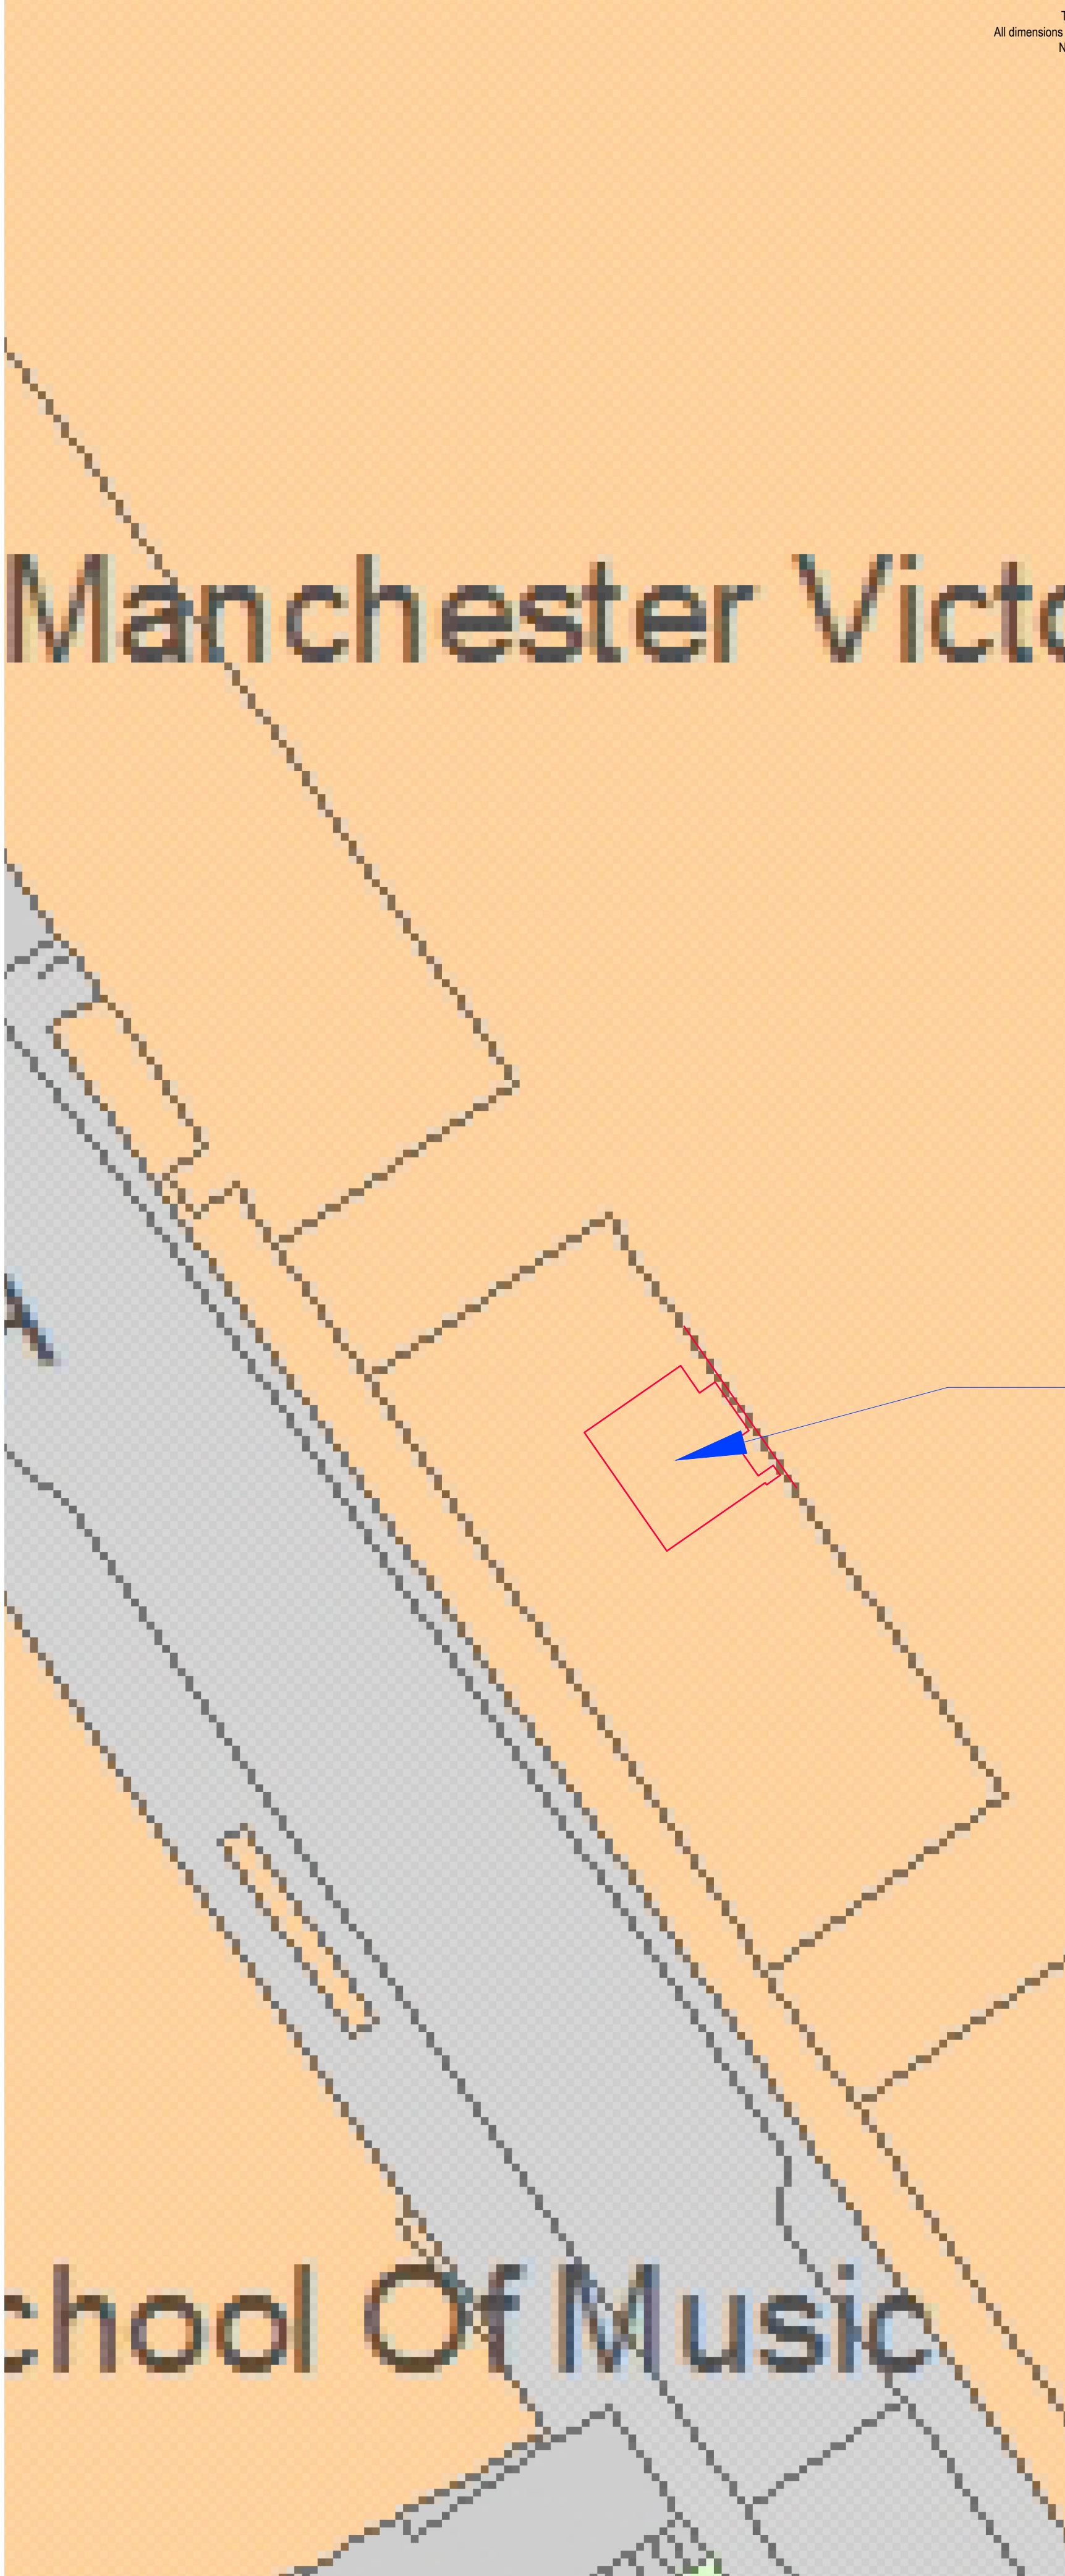

0 10M 20M
SCALE BAR SCALE 1:200

SITE PLAN SCALE 1:200

This drawing is the copyright of Steel Ede Associates Limited. Do not scale from drawings.
All dimensions and levels to be checked on site prior to commencement of work or manufacture of items.
Notify SEA of any discrepancies. This drawing to be read in conjunction with specifications,
specialist drawings and any bill of quantities. The Contractor is to comply with all relevant
statutory legislation whether or not specifically stated on these drawings.

Costa Coffee - 1 Victoria
Station Approach,
Manchester M3 1WY

sea DESIGN GROUP

Client:
COSTA COFFEE

Project:
Manchester, Victoria Stn

Drg title:
Location / Block &
Site Plans

Scheme: Uplift 3.0

Scale: 1:1250/500/200 Date: A122.09.25

Drg No: 250224/LOC Rev:

Drg by: JJ Check:

Rev by:

SEA Design Group, Unit 13D Princes Drive,
Kenilworth, Warwickshire CV8 2FD UK
Email: office@seadesigngroup.com
Telephone: +44 (0)1926 864440