


Key:
Site Boundary

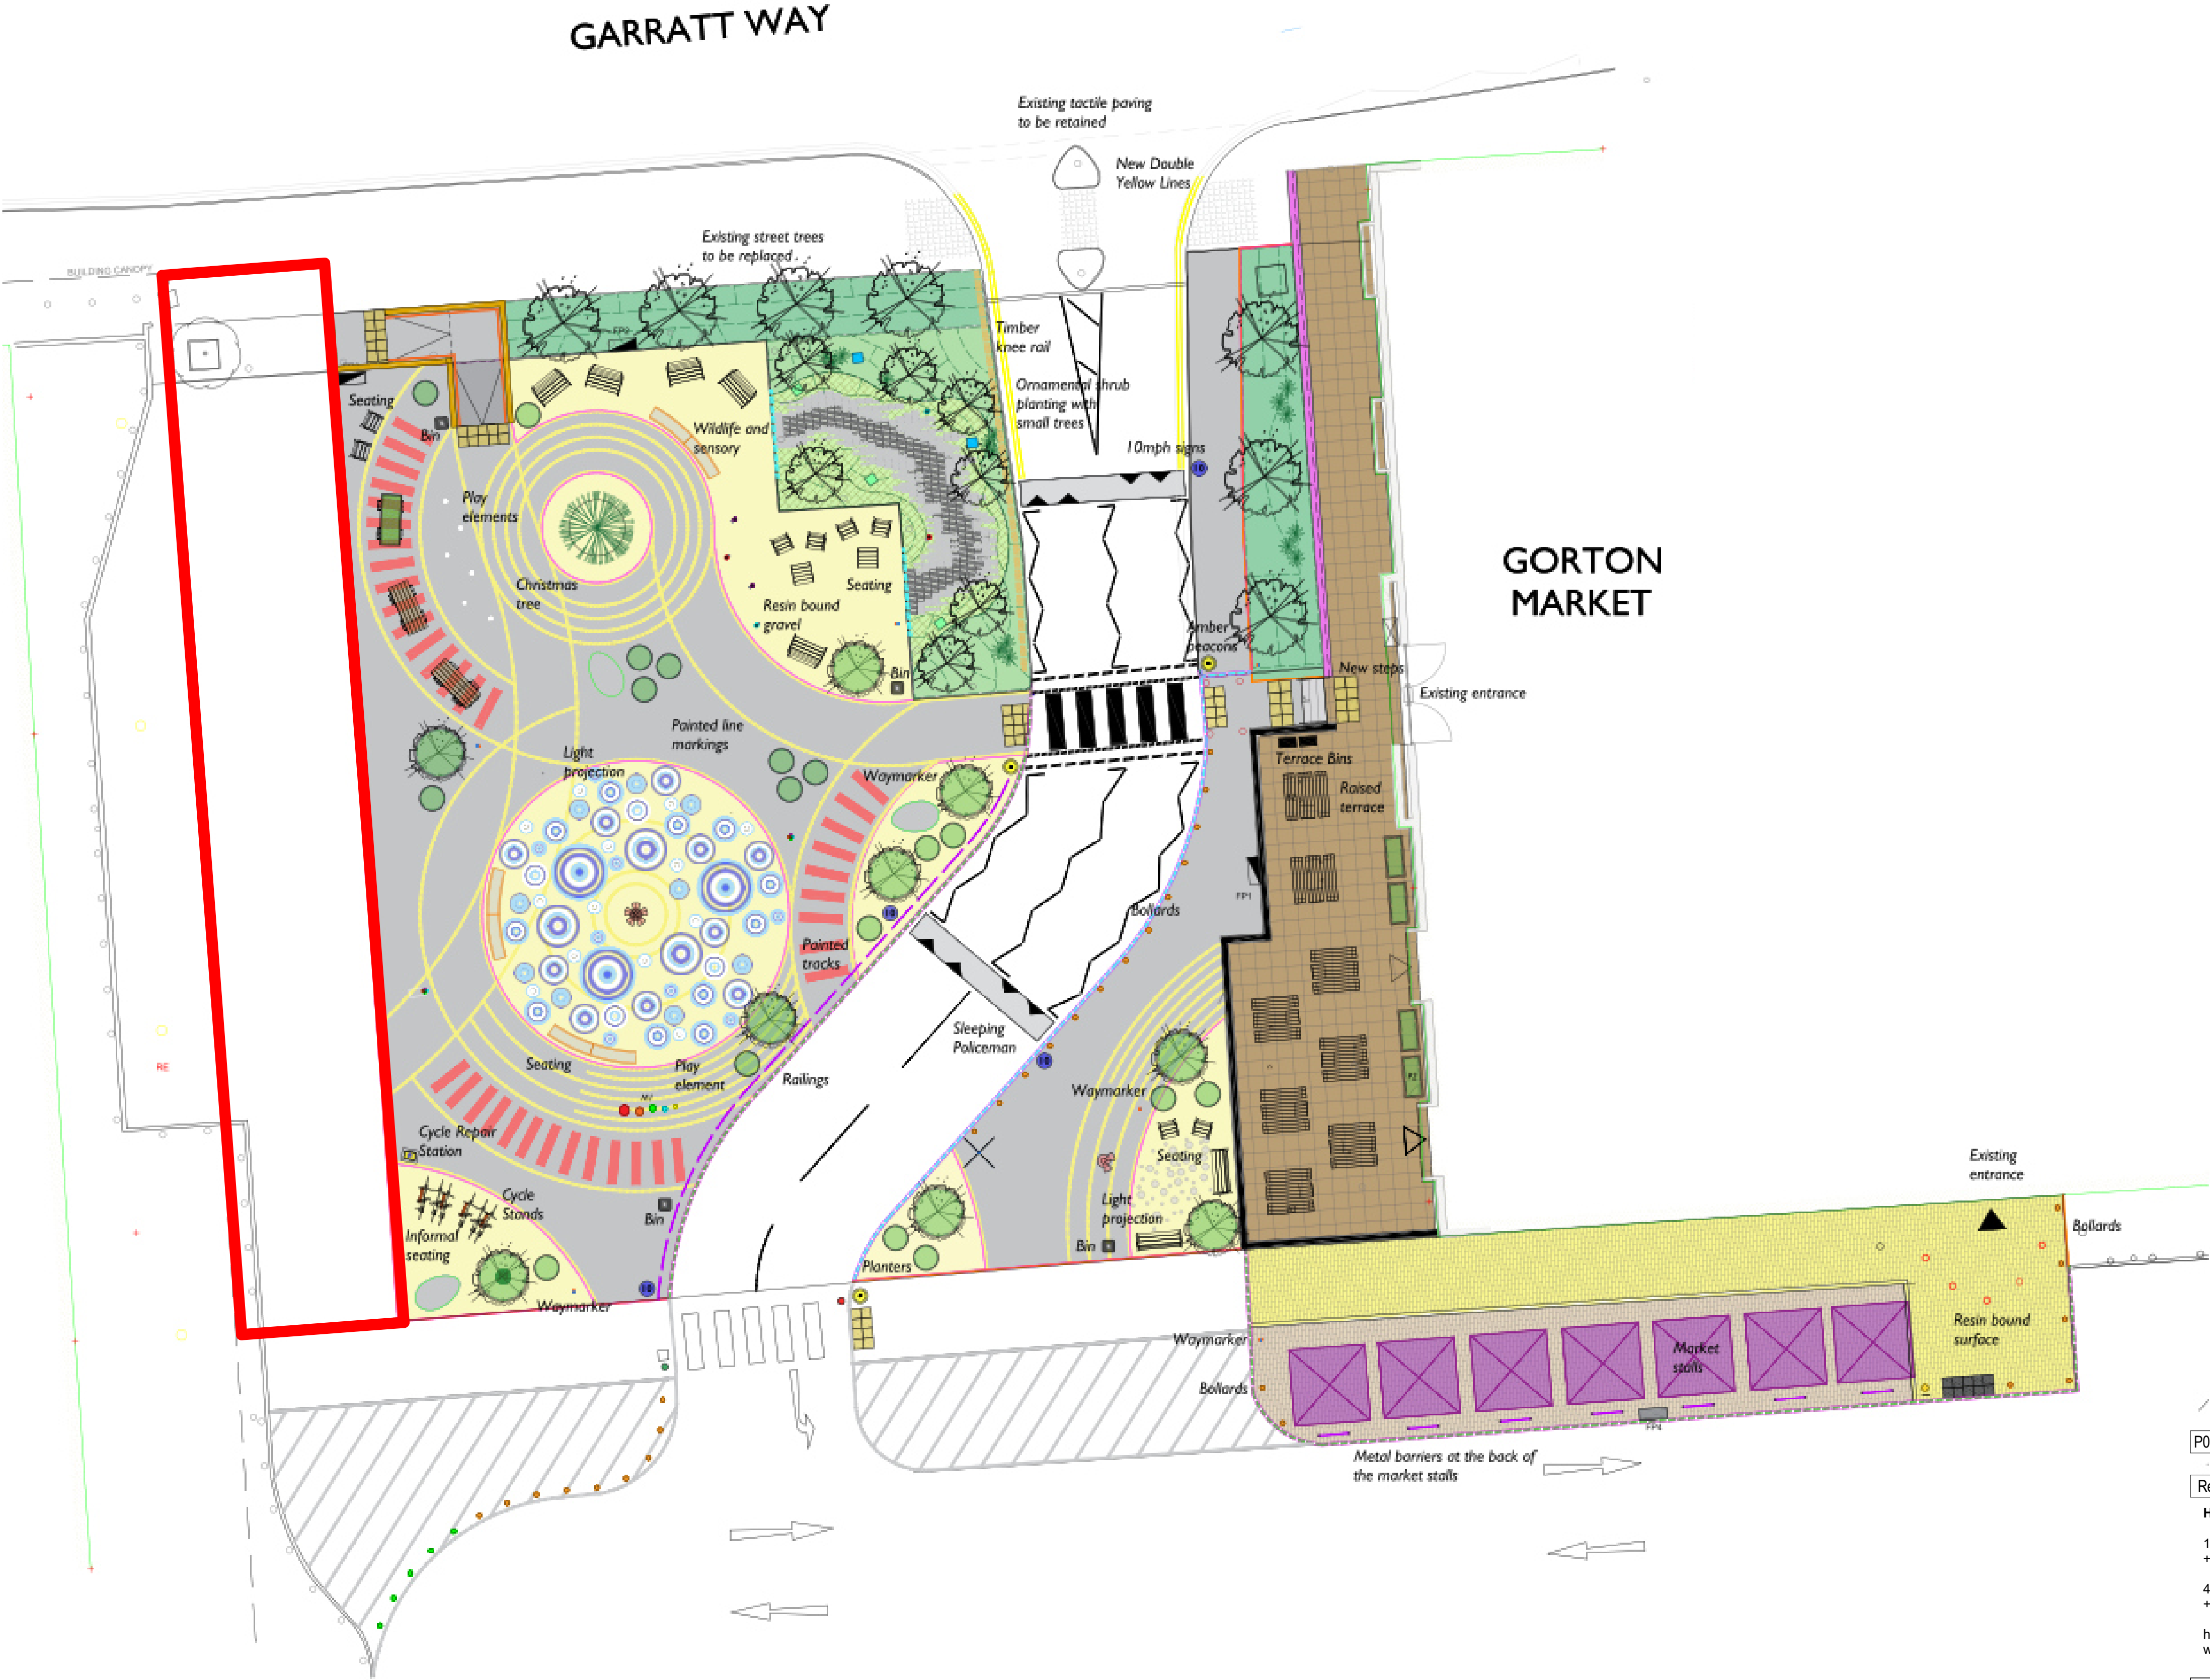

Existing Site Plan
1 : 150

P01		Issued for Planning		20/08/25		EA	TF	
Revision		Description			Date	Drawn	Checked	
Halliday Meecham Architects Limited								
111 Piccadilly Manchester M1 2HY +44 (0)161 661 5566								
4 Devonshire Street London W1W 5DT +44 (0)203 440 5175								
hma@hallidaymeecham.com www.hallidaymeecham.com								
HALLIDAY MEECHAM ARCHITECTS								
Client:		Manchester City Council						
Project:		Gorton Market						
Phase/ Location:		Gorton District Centre						
Drawing:		Existing Site Plan						
Scale @ A1 1:150		Scale @ A3 1:300	Date: 08/19/25	Drawn: EA	Checked: TF	Job No. 5719	Drawing No. 10000.	
N		Scale				Stage / Suitability: Suitable for information		Status: S2
Drawing Ref.		5719-HMA-V-00-DR-A-10000.						
		P01						