


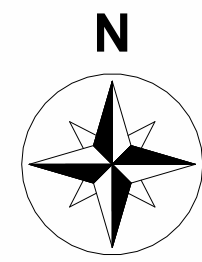


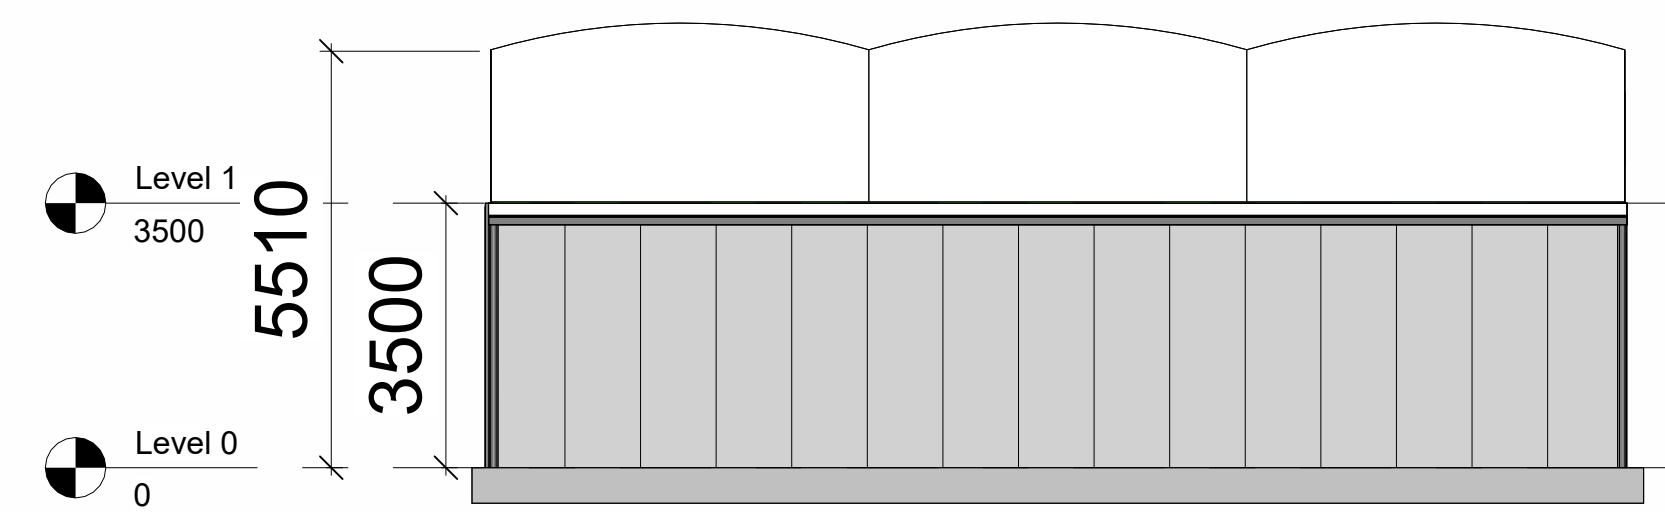


North Elevation
1 : 100

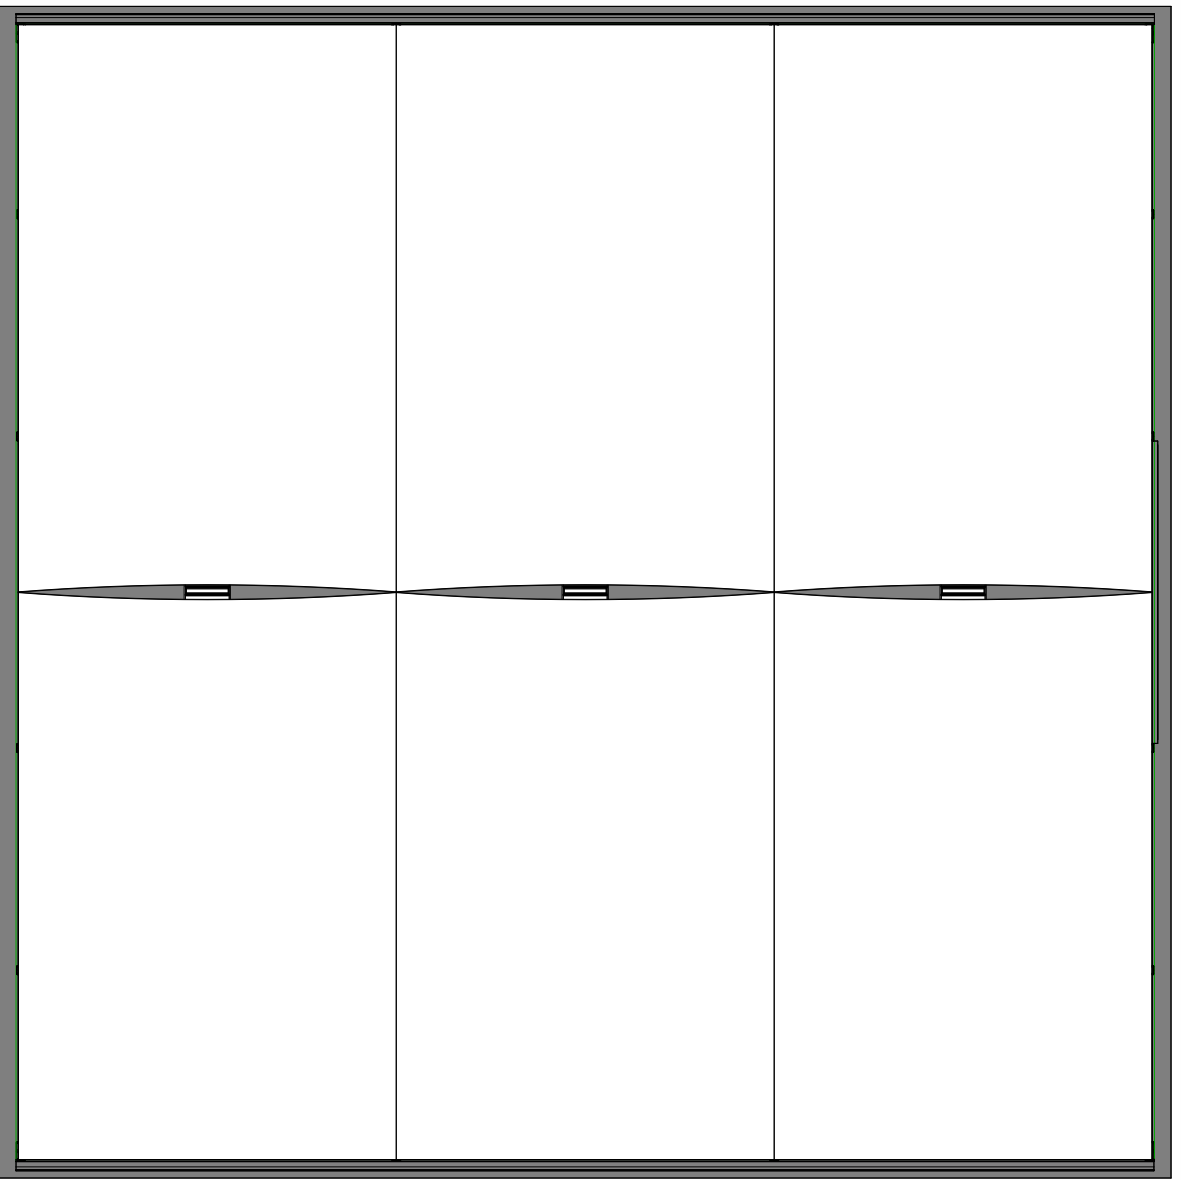


Roof Plan

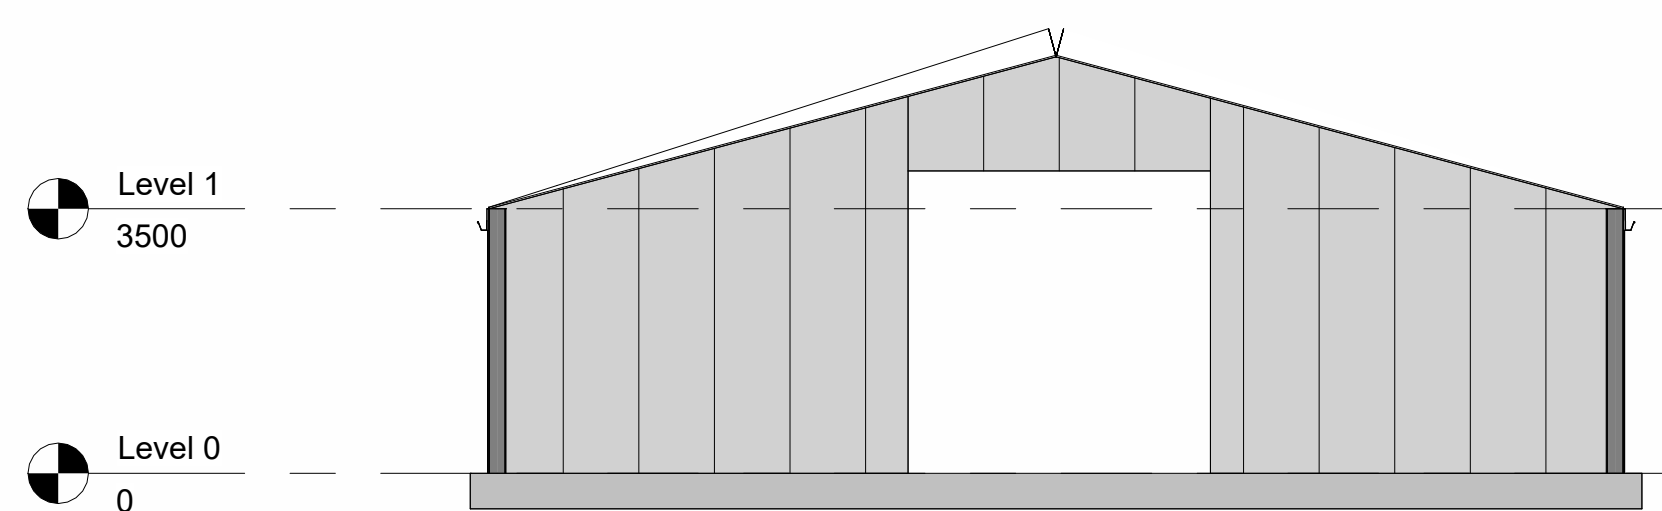


West Elevation
1 : 100

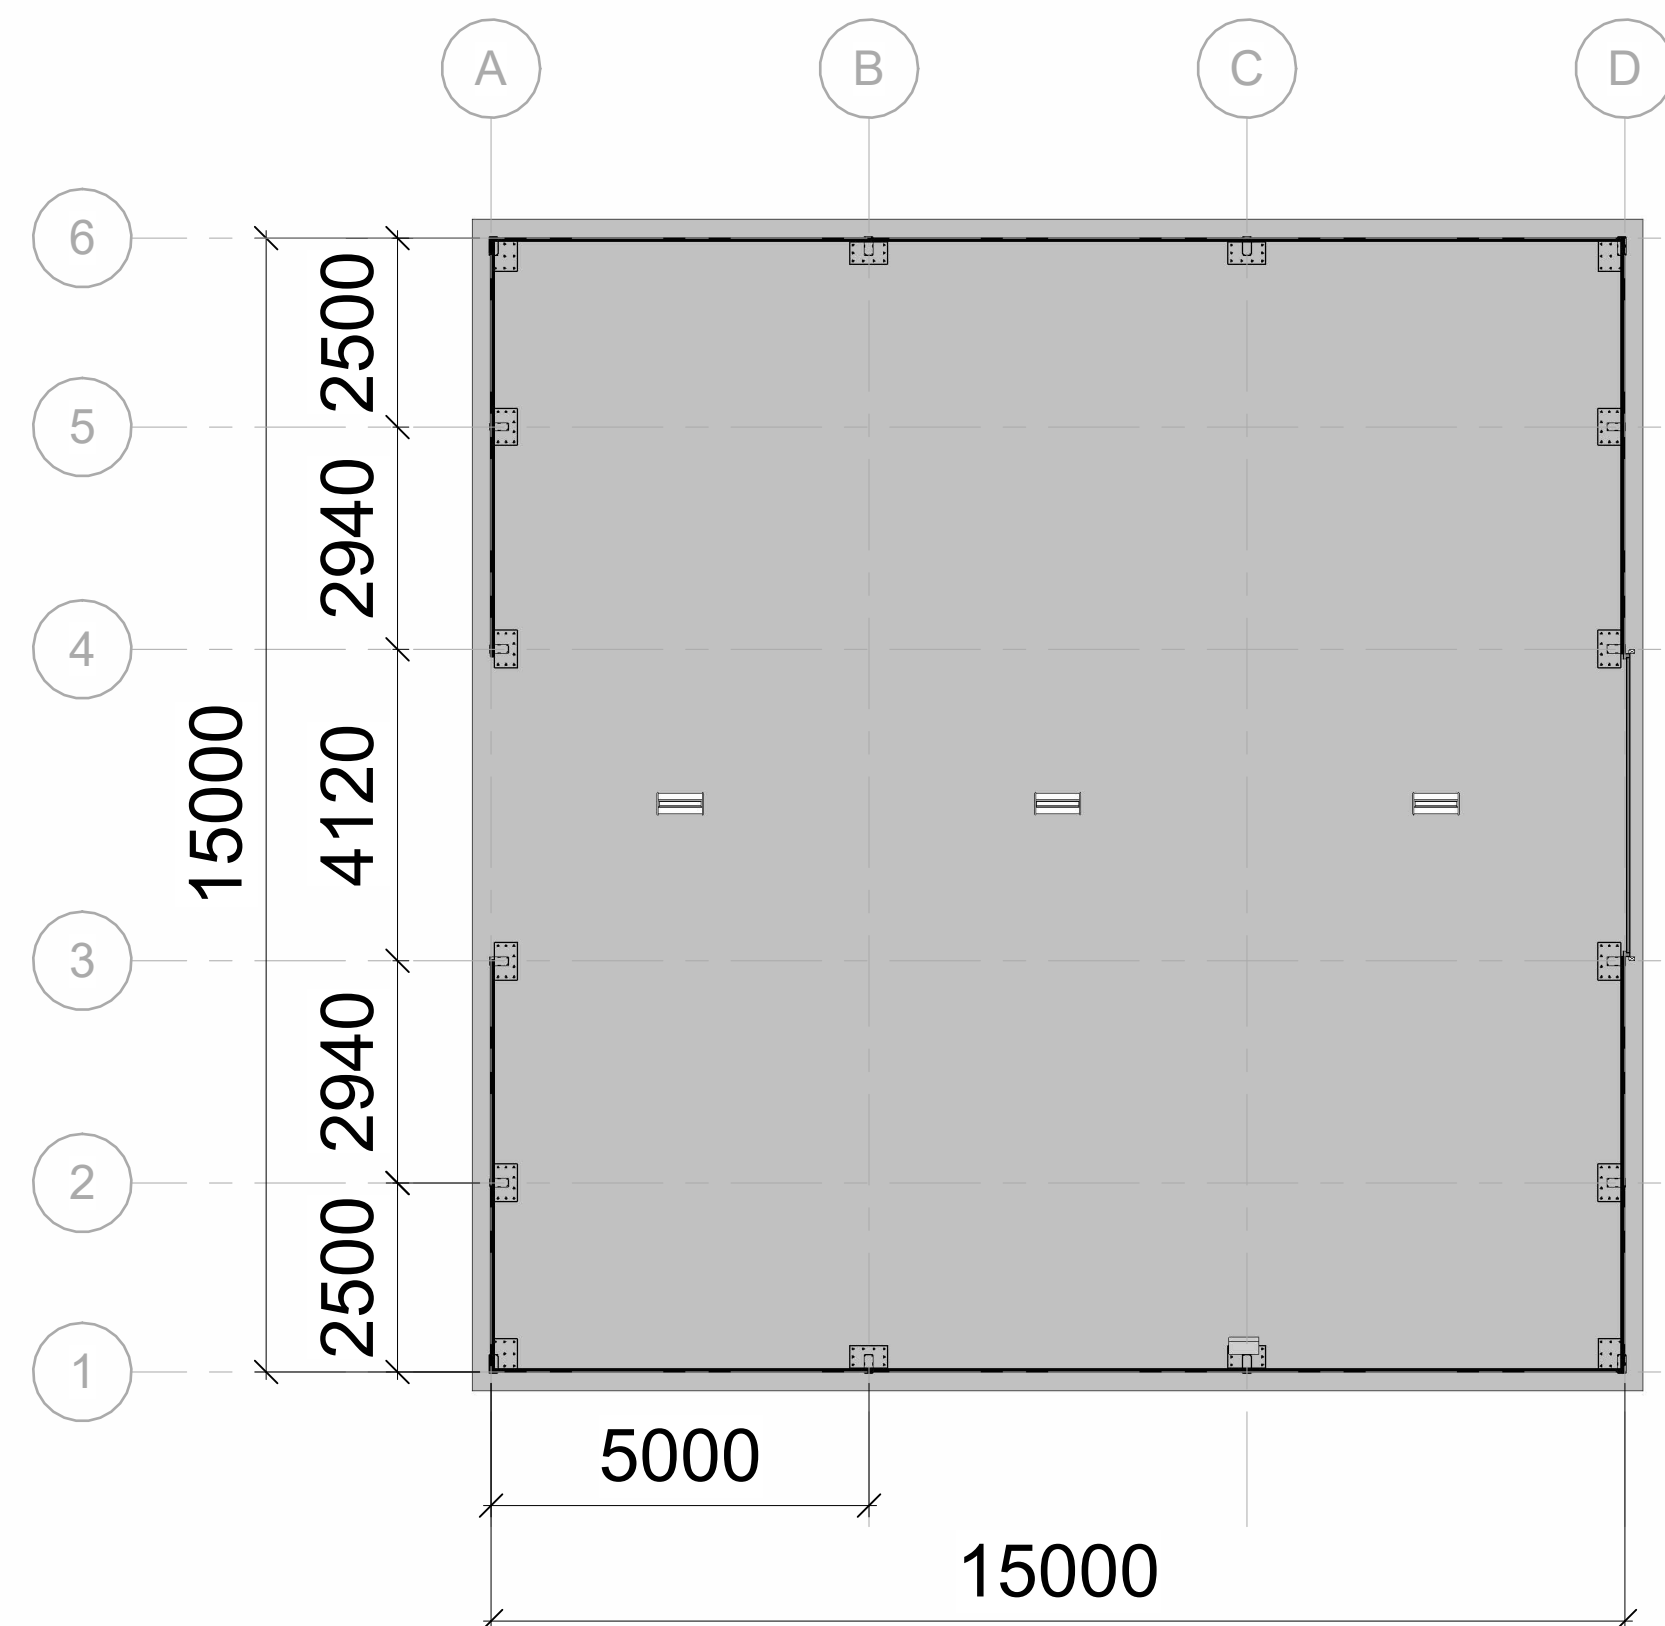


Plan View
1 : 100

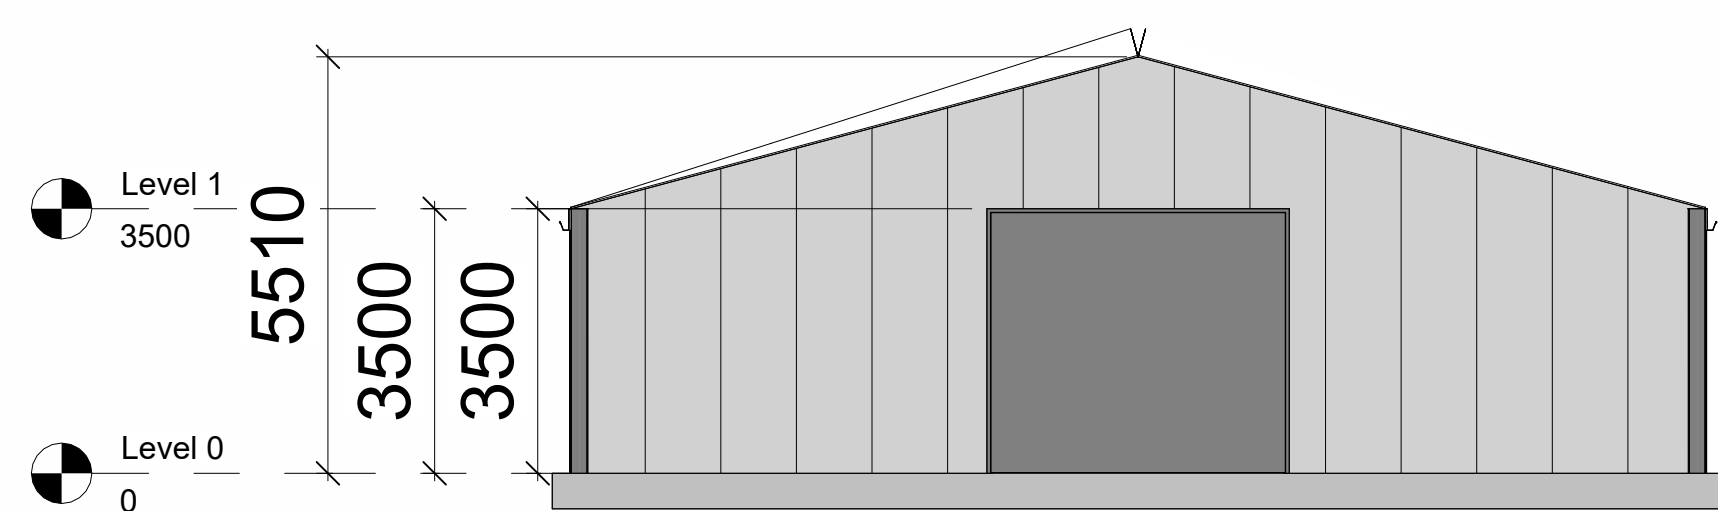

East Elevation
1 : 100

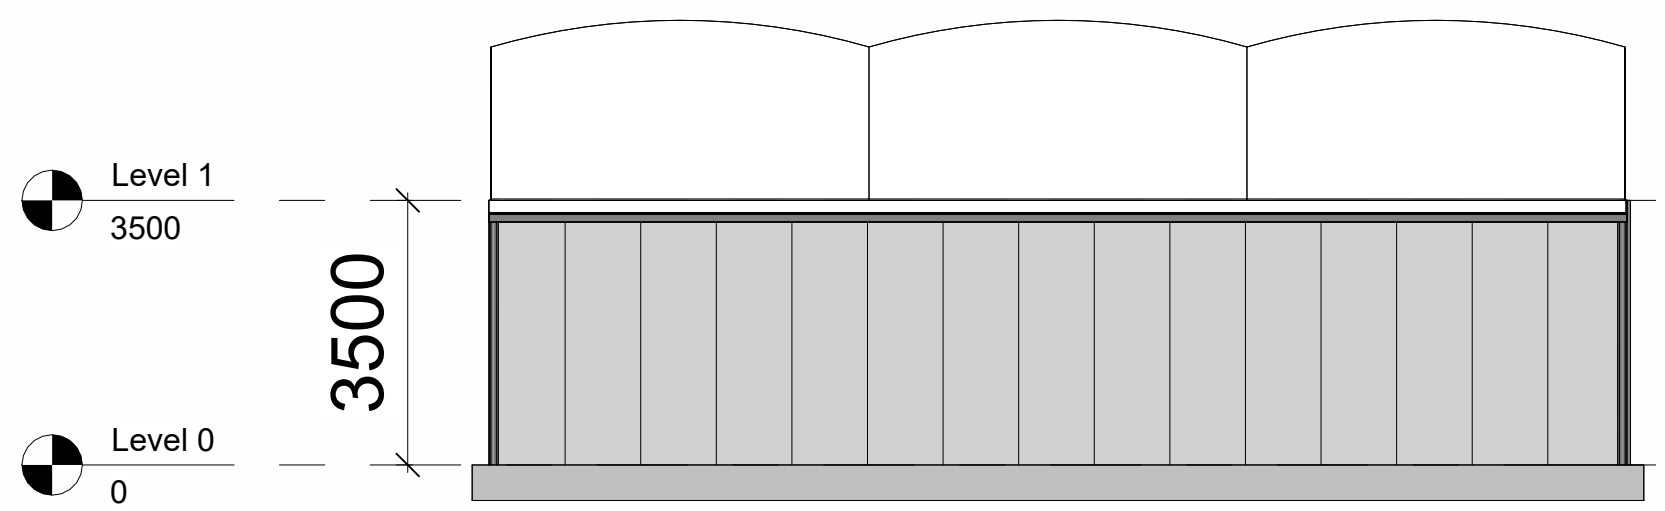

South Elevation
1 : 100

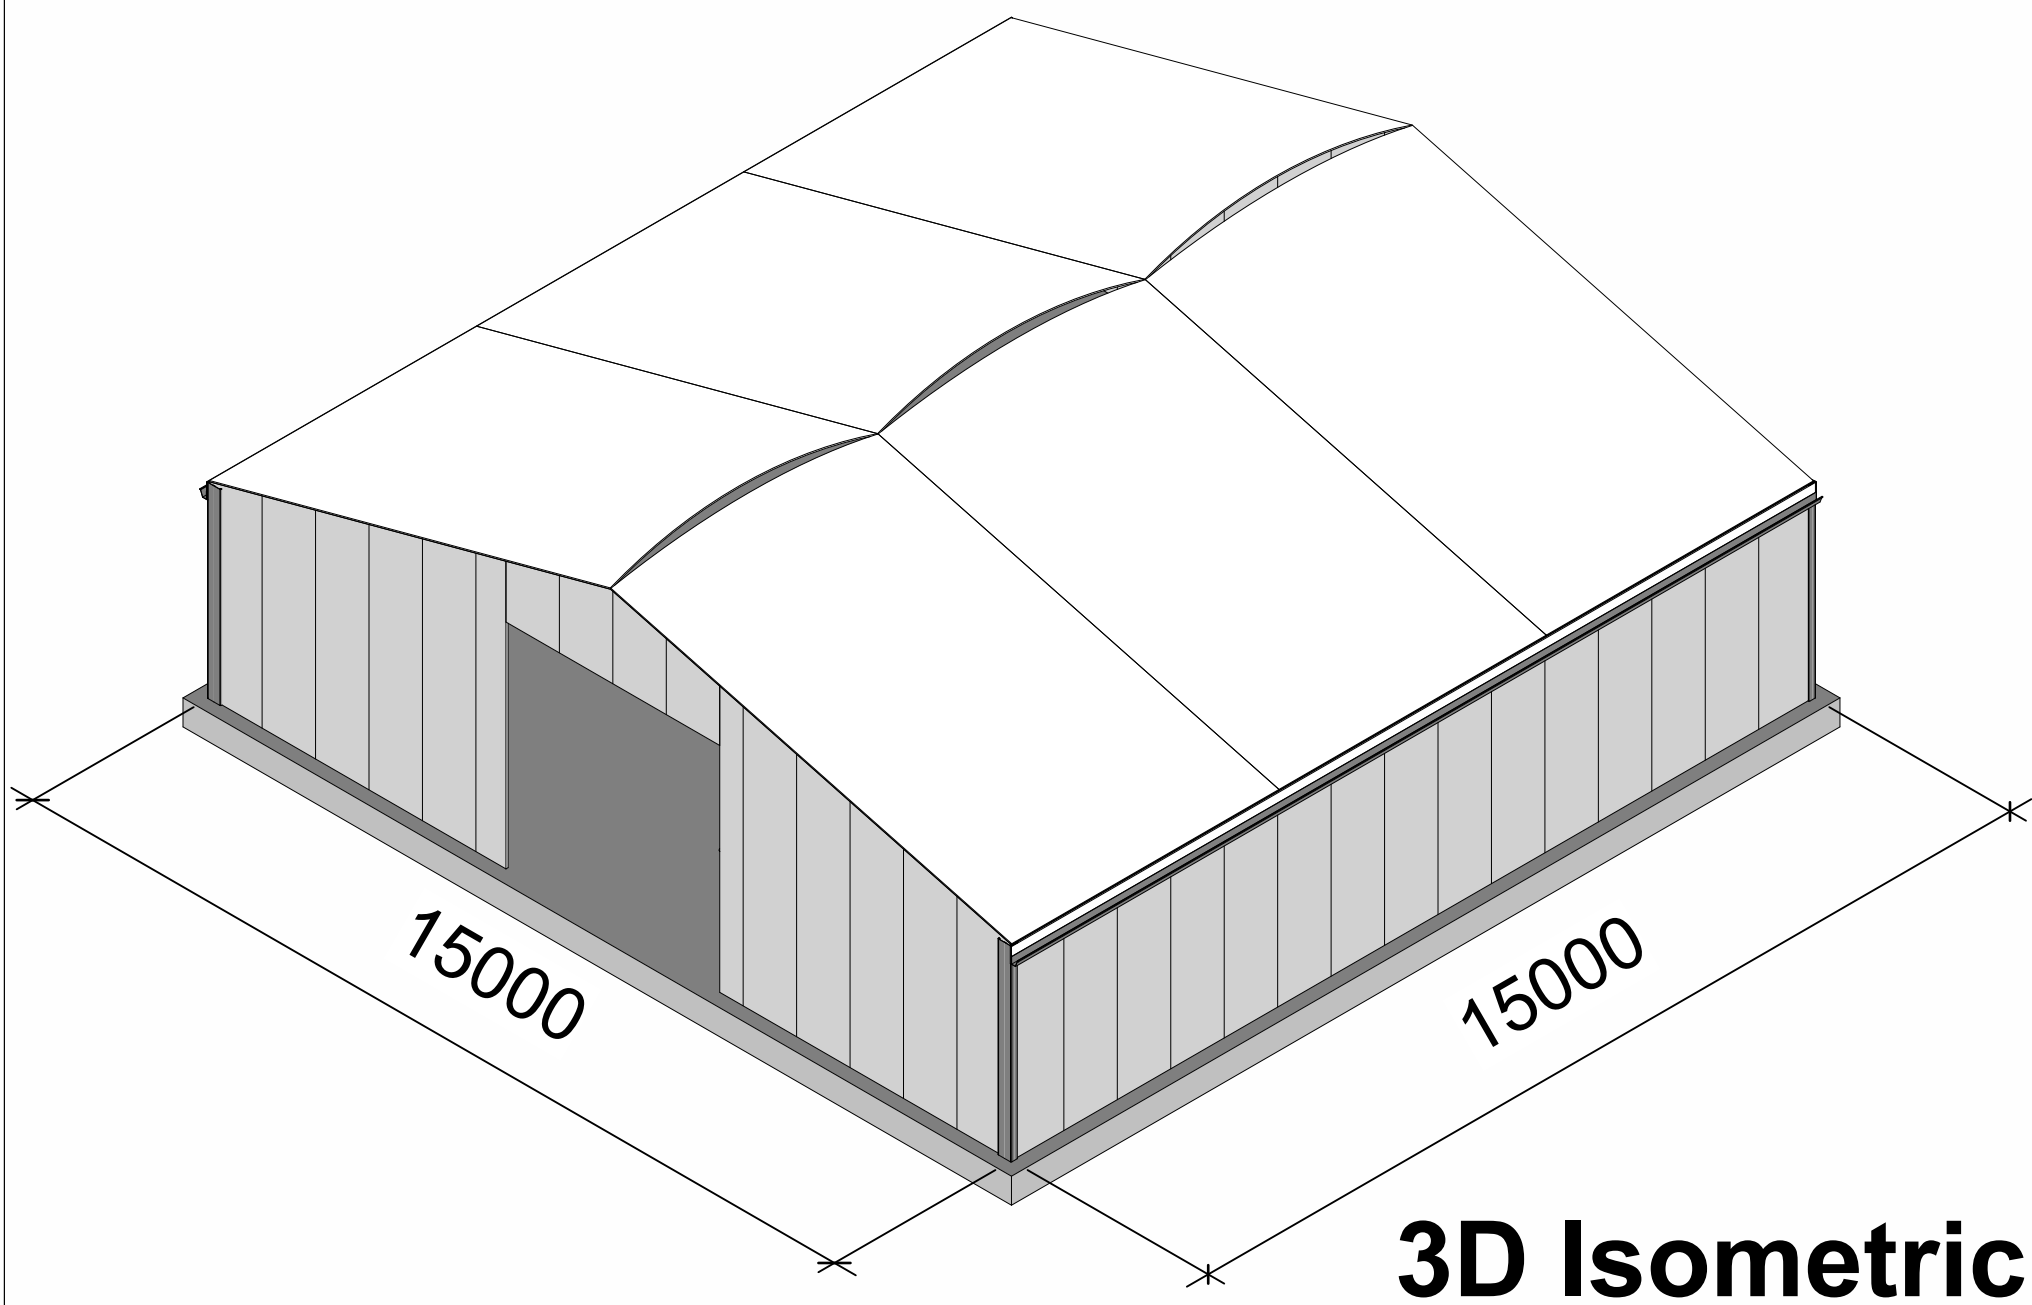

3D Isometric

Lauralu Drawing Details

Building Size: 15 x 15 x 3.5 mtr Side Height External

Building Type: DuraStock

Roof: Twin Layer Insulated Roof

Walls: 40mm Composite Wall Panels
- Goosewing Grey

PA Doors: N/A

Openings: 1no 4 x 4 m Opening in Gable End

Roller Shutter Door: 1no 4 x 3.5 m Roller Shutter Door
- Electric, 3 Phase Power
- Galvanized

Lighting: TBC

Down Pipes: 2no RWP

Ground Surface: TBC

Ground Fixings: TBC

Base Sealing: TBC


Site Surveyor: Alex Jackson

Building Installation Date: TBC


Contract Period: TBC

Key

1 : 20

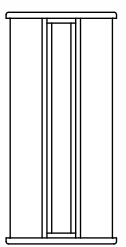

- Lighting

 

- Roof Pump

REV	DESCRIPTION	DRAWN	CHECKED	APPR	SURVEY DATE

APPROVAL	NAME	SIGN	DATE
LAURALU	I. GILBERT		07/03/2025
CLIENT			



CLIENT BCA		
CONTRACT BCA SHEET 1 OF 1		
ITEM 15 x 15 x 3.5mtr		
SITE ADDRESS -		
DRAWING NUMBER LL-049-IG	REVISION	ISSUE DATE 07/03/2025
DRAWN BY I. GILBERT	SCALE As indicated	DWG STATUS Final