


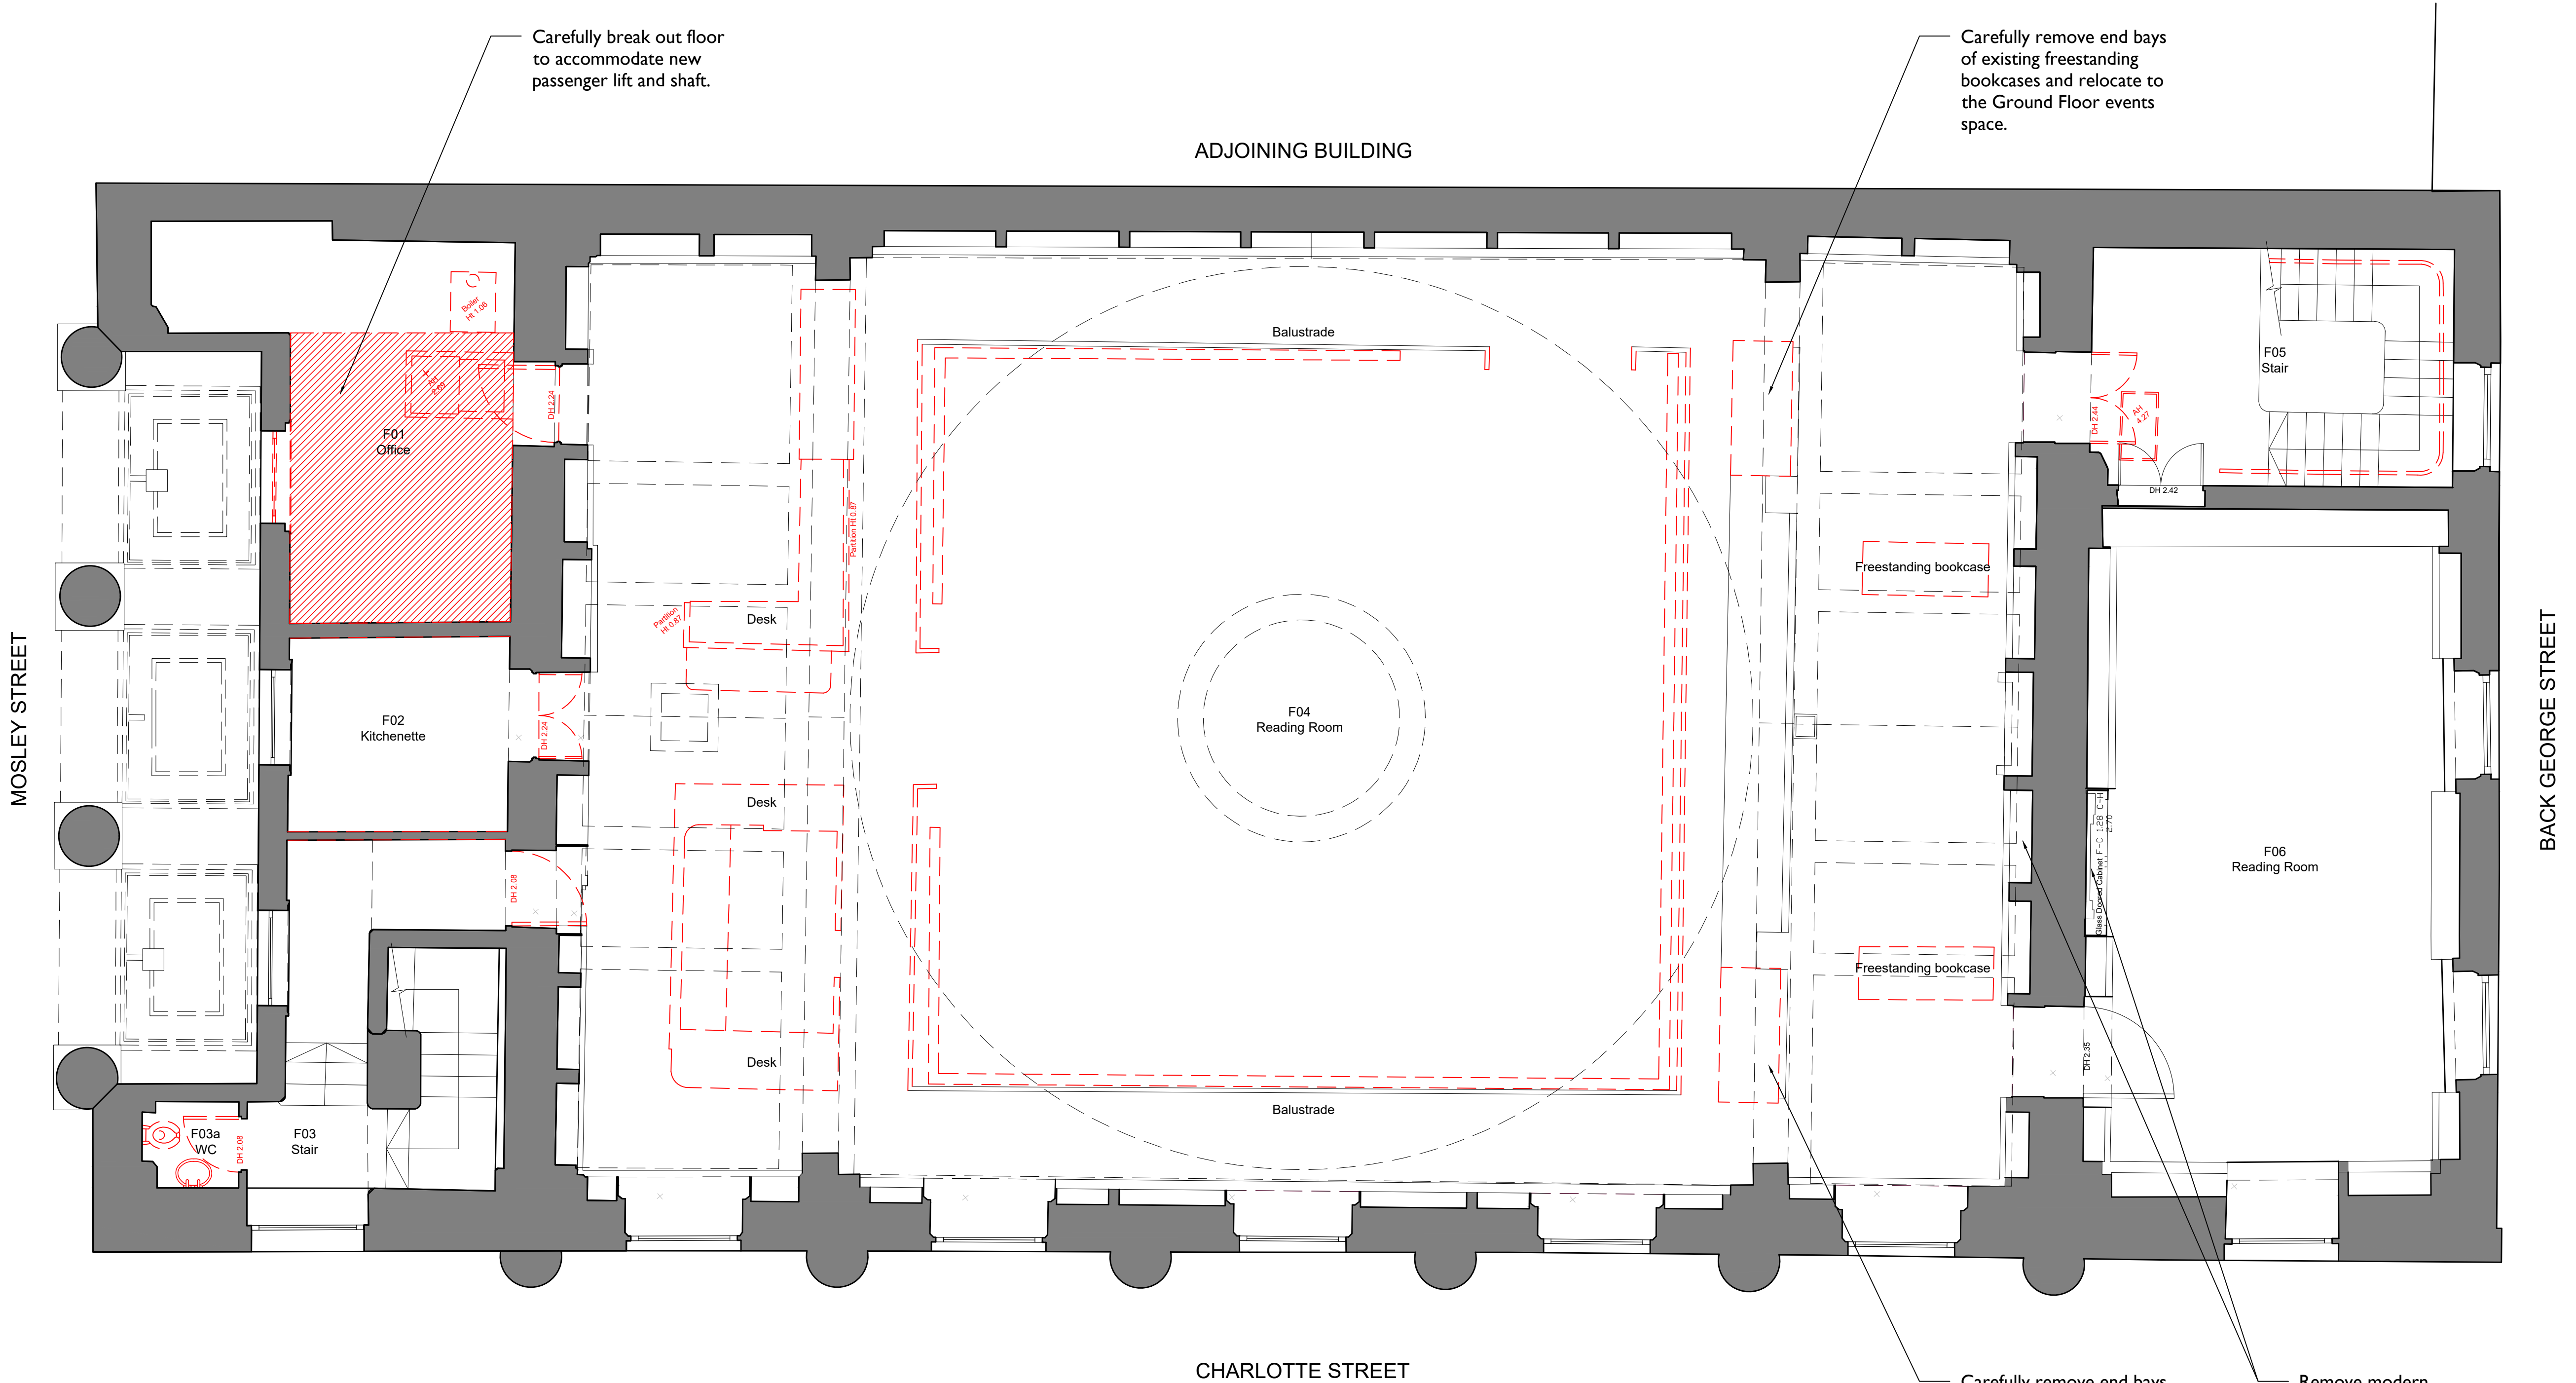

Notes:


Drawings are based on survey data and may not accurately represent what is physically present.

Do not scale from this drawing. All dimensions are to be verified on site before proceeding with the work.

All dimensions are in millimetres unless noted otherwise.

Purcell shall be notified in writing of any discrepancies.

KEY

 
 Indicates proposed alterations & demolitions.

C03	09.07.25	TB	TB	Stage 3 Issue
P01	16.06.25	HW	TB	Stage 3 Issue
REV	DATE	BY	CHK	DESCRIPTION

CLIENT

PROJECT
Portico Library

JOB NUMBER
243337

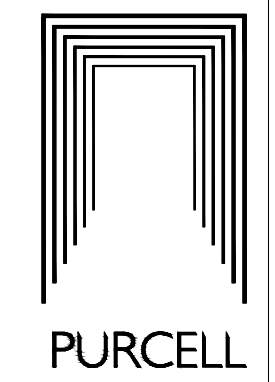

TITLE
Ground Floor Plan as Existing

SIZE **SCALE**
A1L **1:50**

REV **SUITABILITY/REASON FOR ISSUE**
C03 A3 - Spatial Coordination Approved

DRAWING NUMBER
243337-PUR-ZZ-01-DR-A-0102

PURCELL® IS THE REGISTERED TRADE NAME FOR PURCELL ARCHITECTURE LTD AND ALL SUBSIDIARY COMPANIES AND IS REGISTERED IN THE UNITED KINGDOM, EUROPEAN UNION, HONG KONG, CHINA AND AUSTRALIA. © PURCELL 2025. www.purcelluk.com

1 **FIRST FLOOR AS EXISTING**
0102 **1:50@A1**