


All dimensions are to be checked on site. Any discrepancies are to be reported to the Architect before work commences. Do not scale from the drawings for construction purposes. All heights / dimensions are to be taken from the finished ground level unless otherwise stated. All dimensions, documents, and discrepancies are to be reported to the Architect before the affected work commences.

All structural components shown are indicative only. Details / calculations of structural members are to be provided by the Structural Engineer.


This drawing is a copyright.

General annotations showing PPA comments	
A	General annotations showing PPA comments
B	General annotations showing PPA comments
C	General annotations showing PPA comments


15/07/2025
22/07/2025
22/07/2025

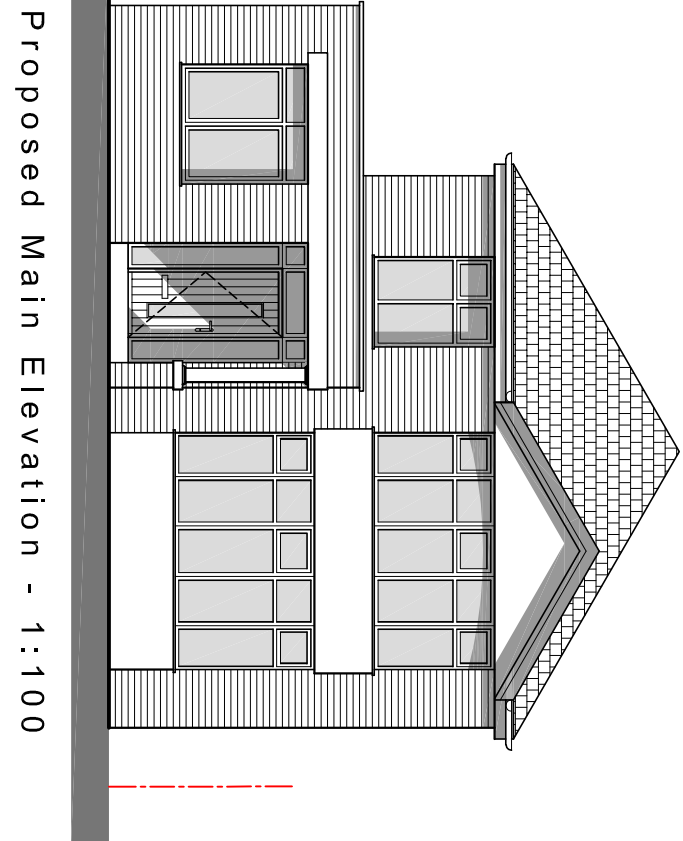


Proposed Main Elevation - 1:100

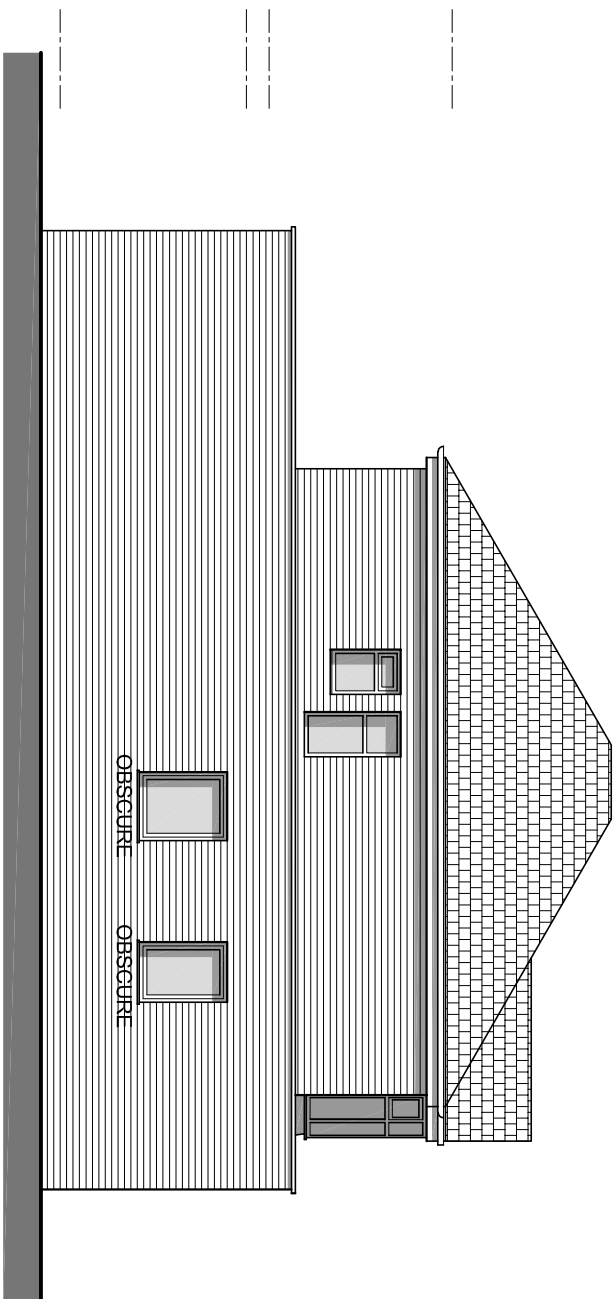


Proposed Side (South) Elevation - 1:100

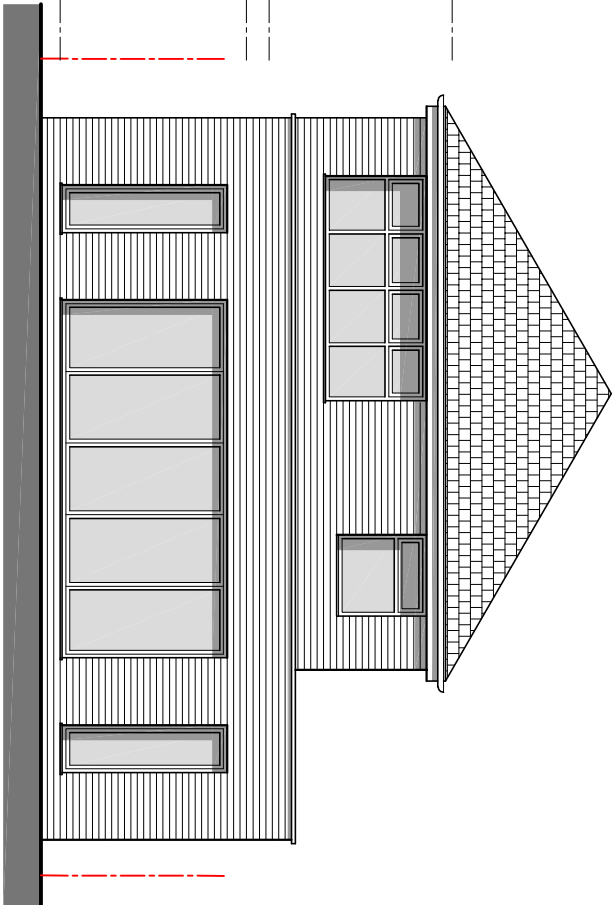


Proposed Rear Elevation - 1:100

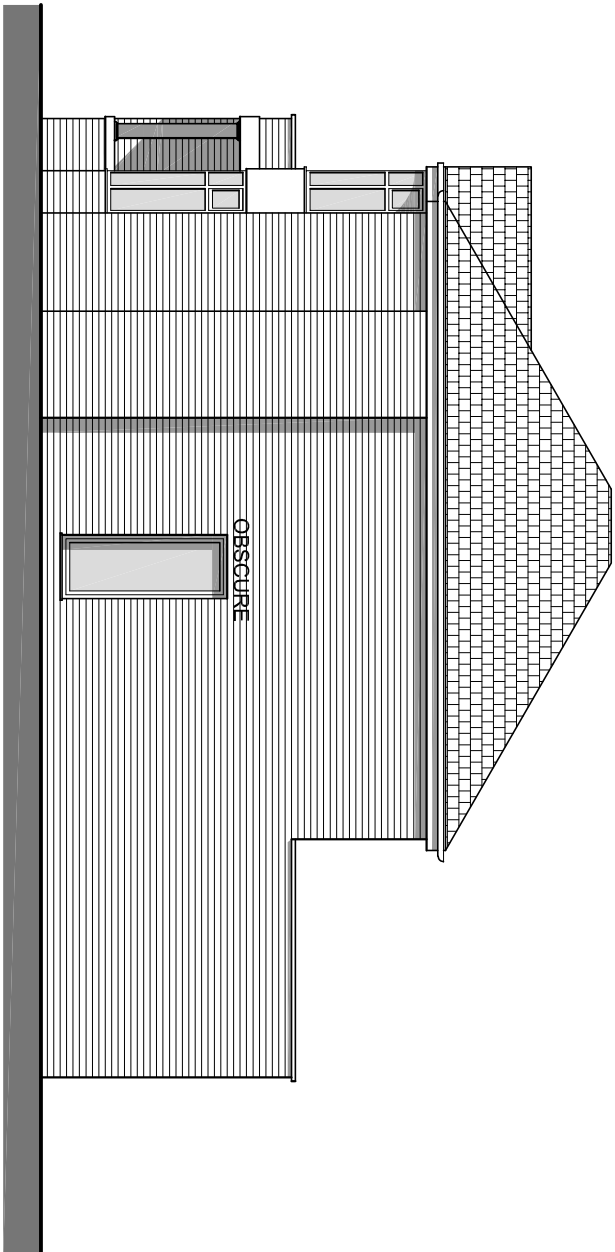


Proposed Side (North) Elevation - 1:100

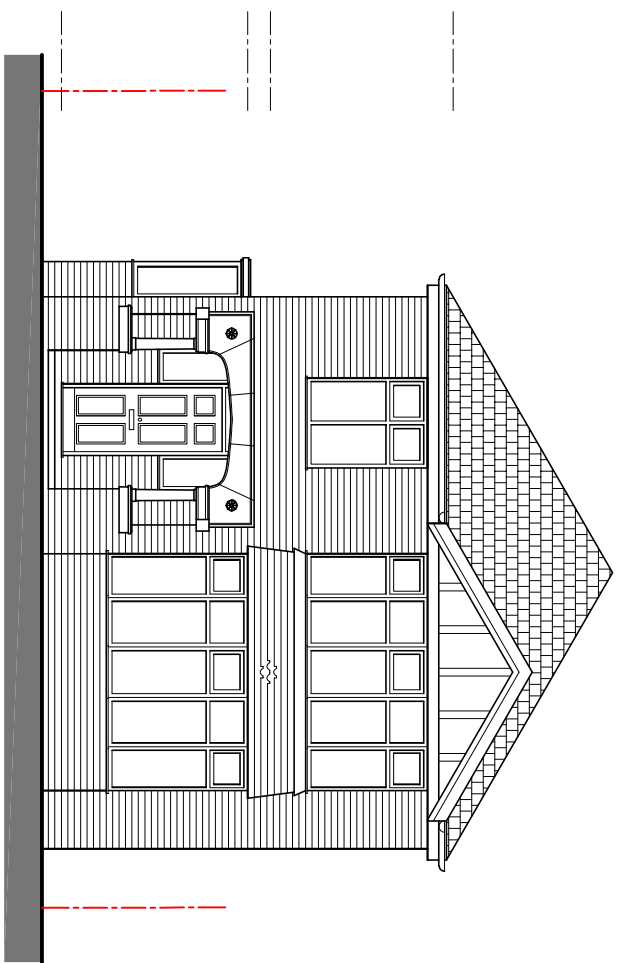


Existing Main Elevation - 1:100

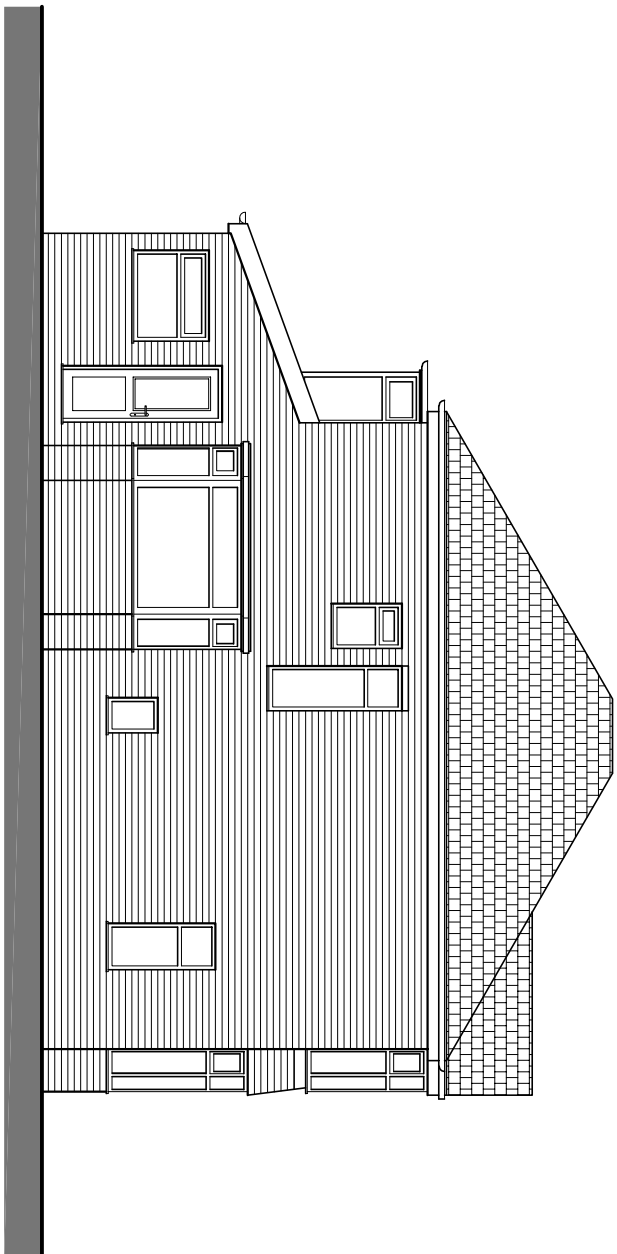


Existing Side (South) Elevation - 1:100

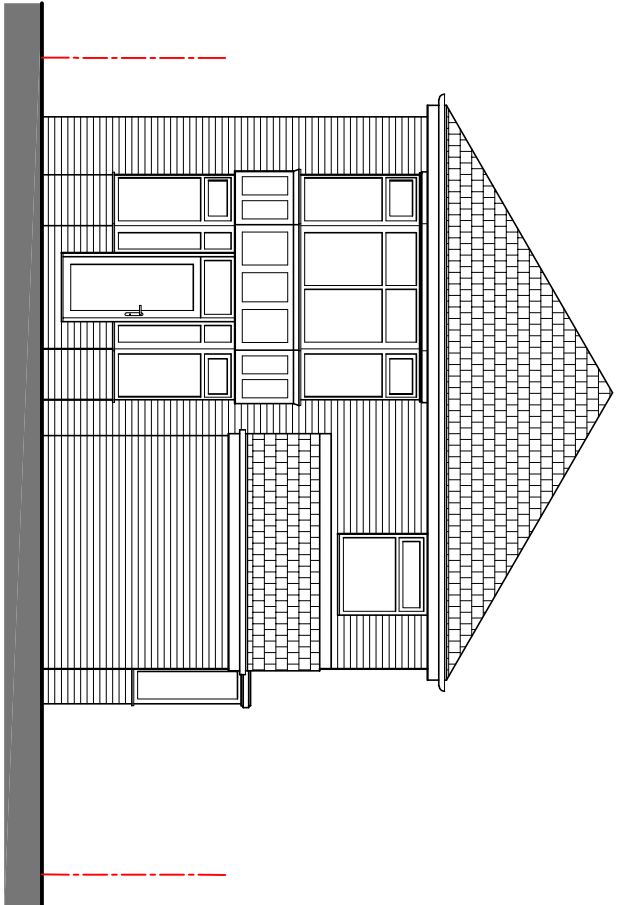


Existing Rear Elevation - 1:100

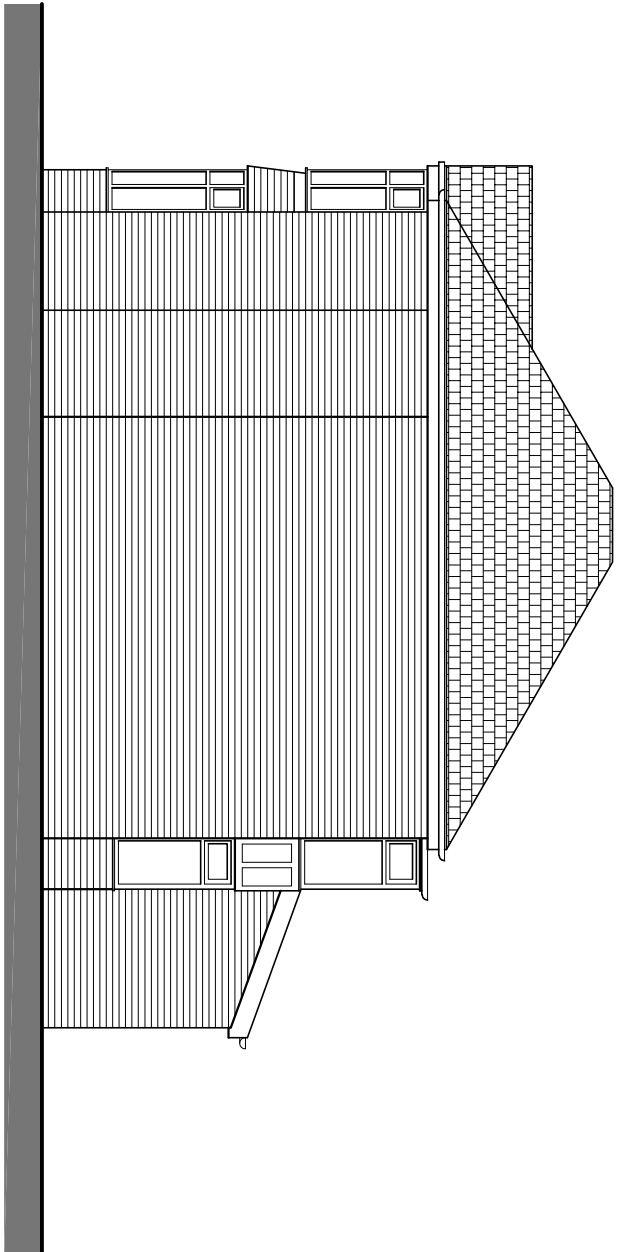


Existing Side (North) Elevation - 1:100

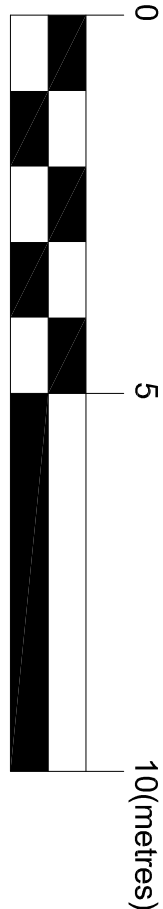


Drawn Scale - 1:100

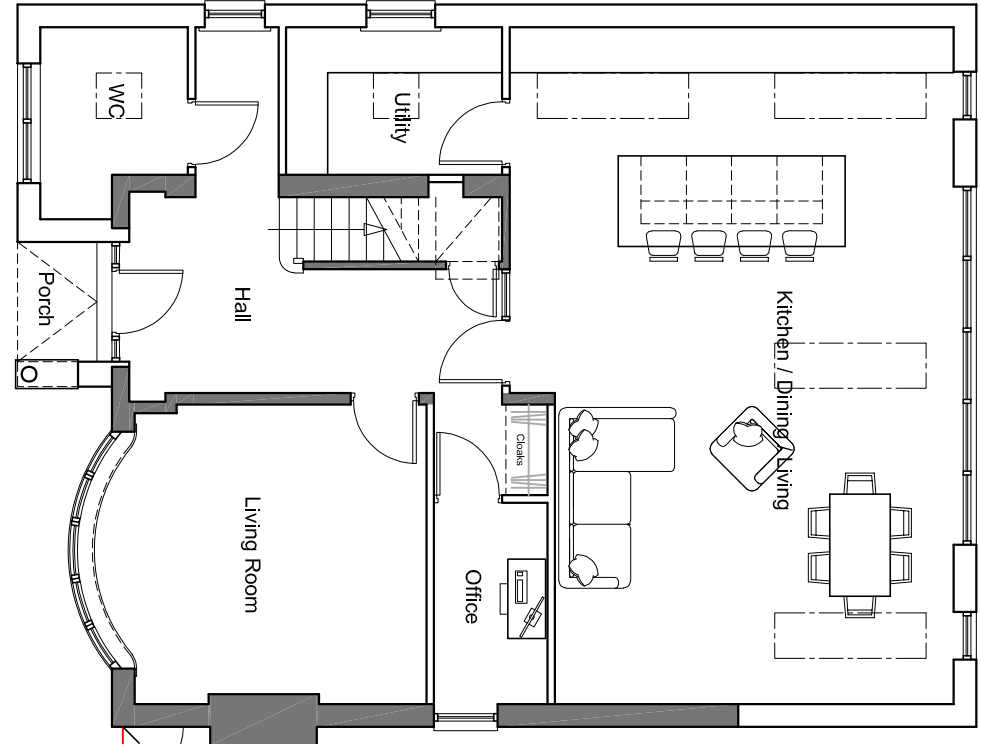


Proposed G/F Plan

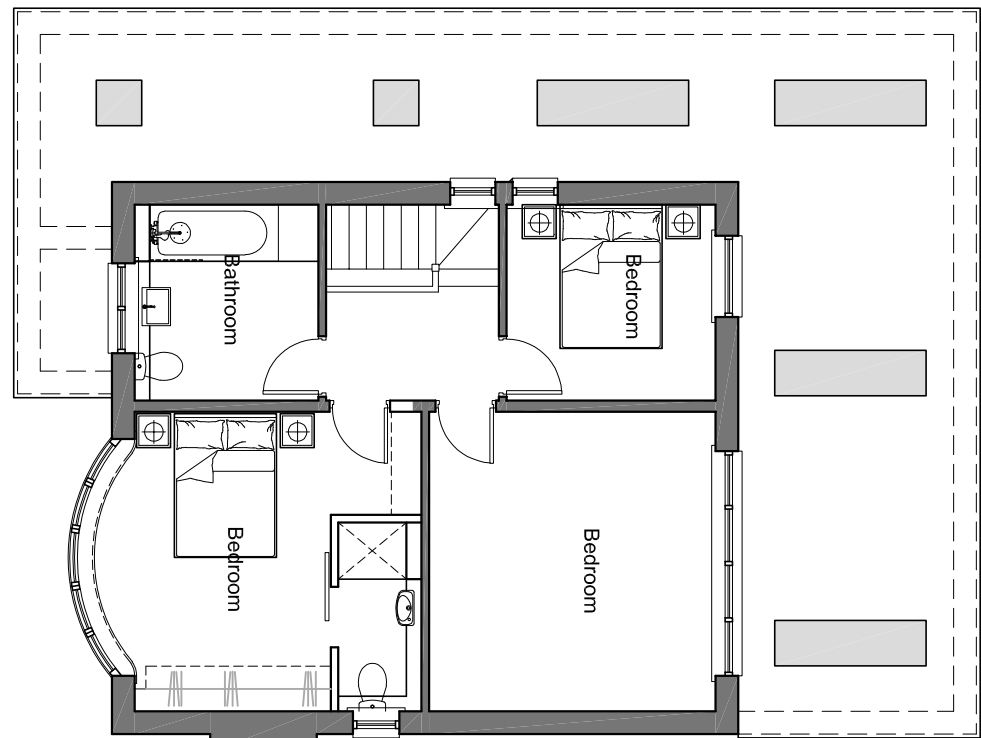


Proposed 1/F Plan

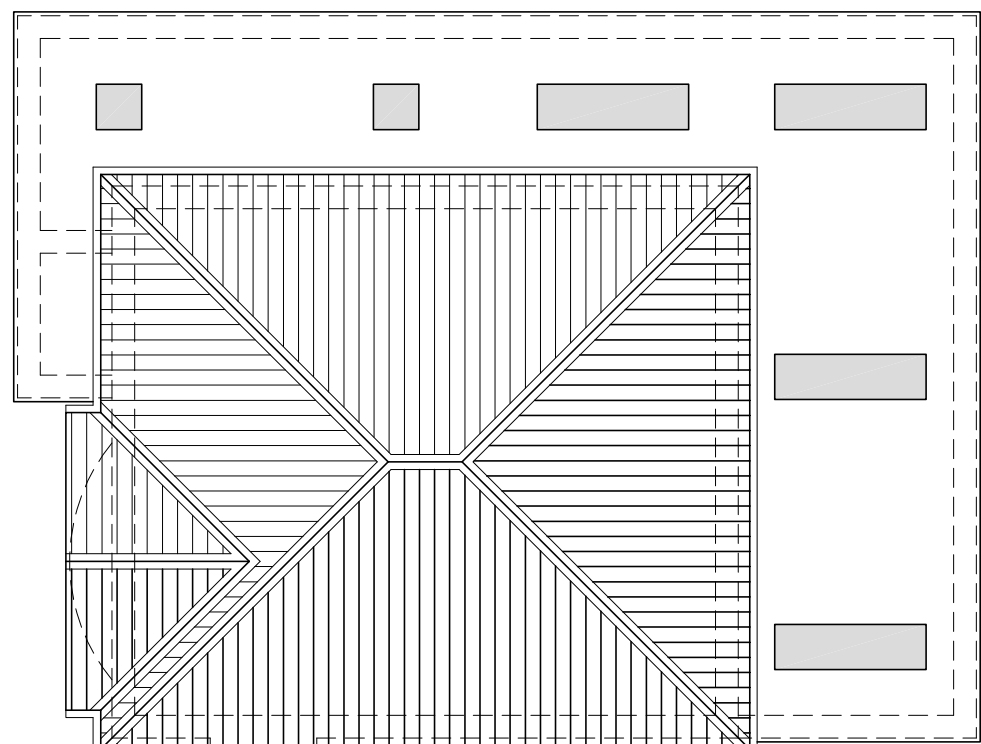


Proposed Roof Plan

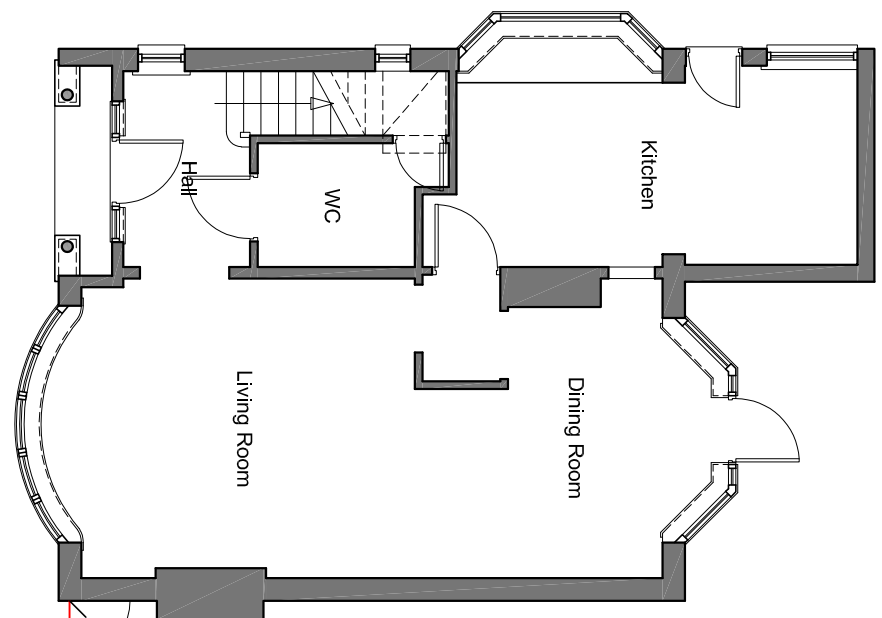


Existing G/F Plan

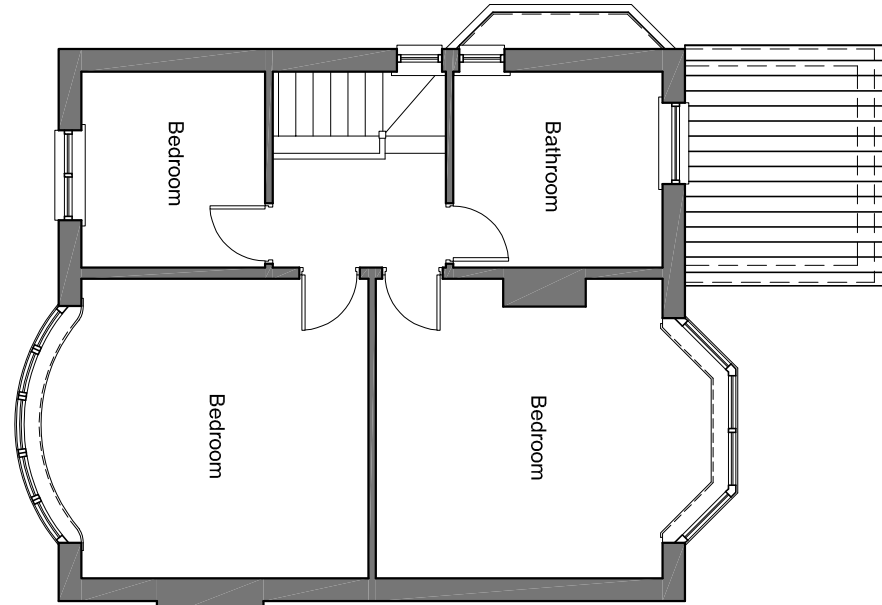


Existing 1/F Plan

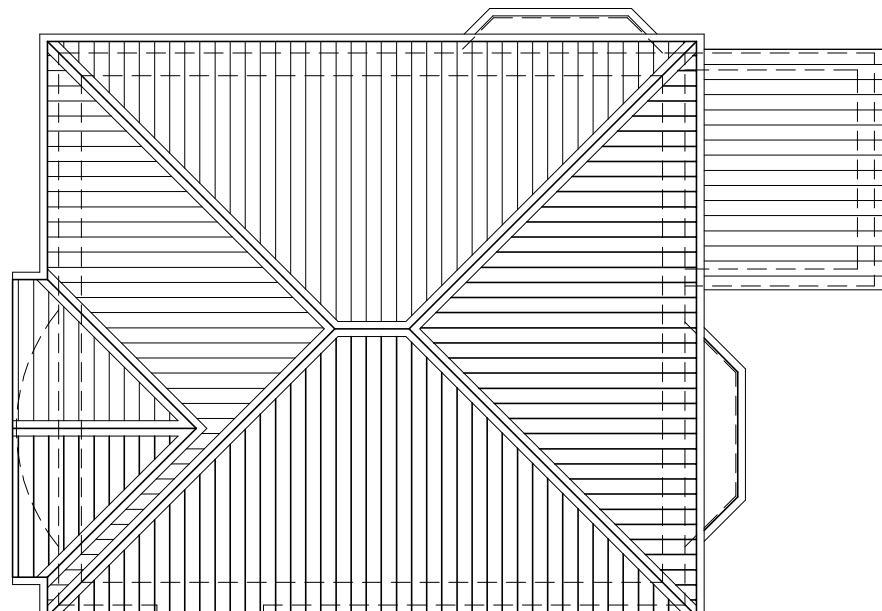


Existing Roof Plan

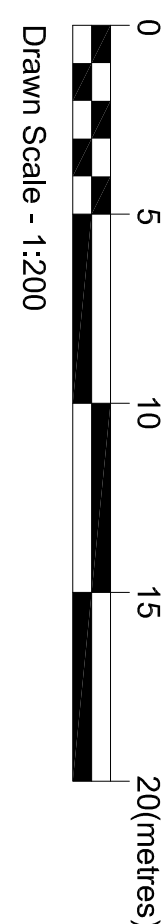


Drawn Scale - 1:1200

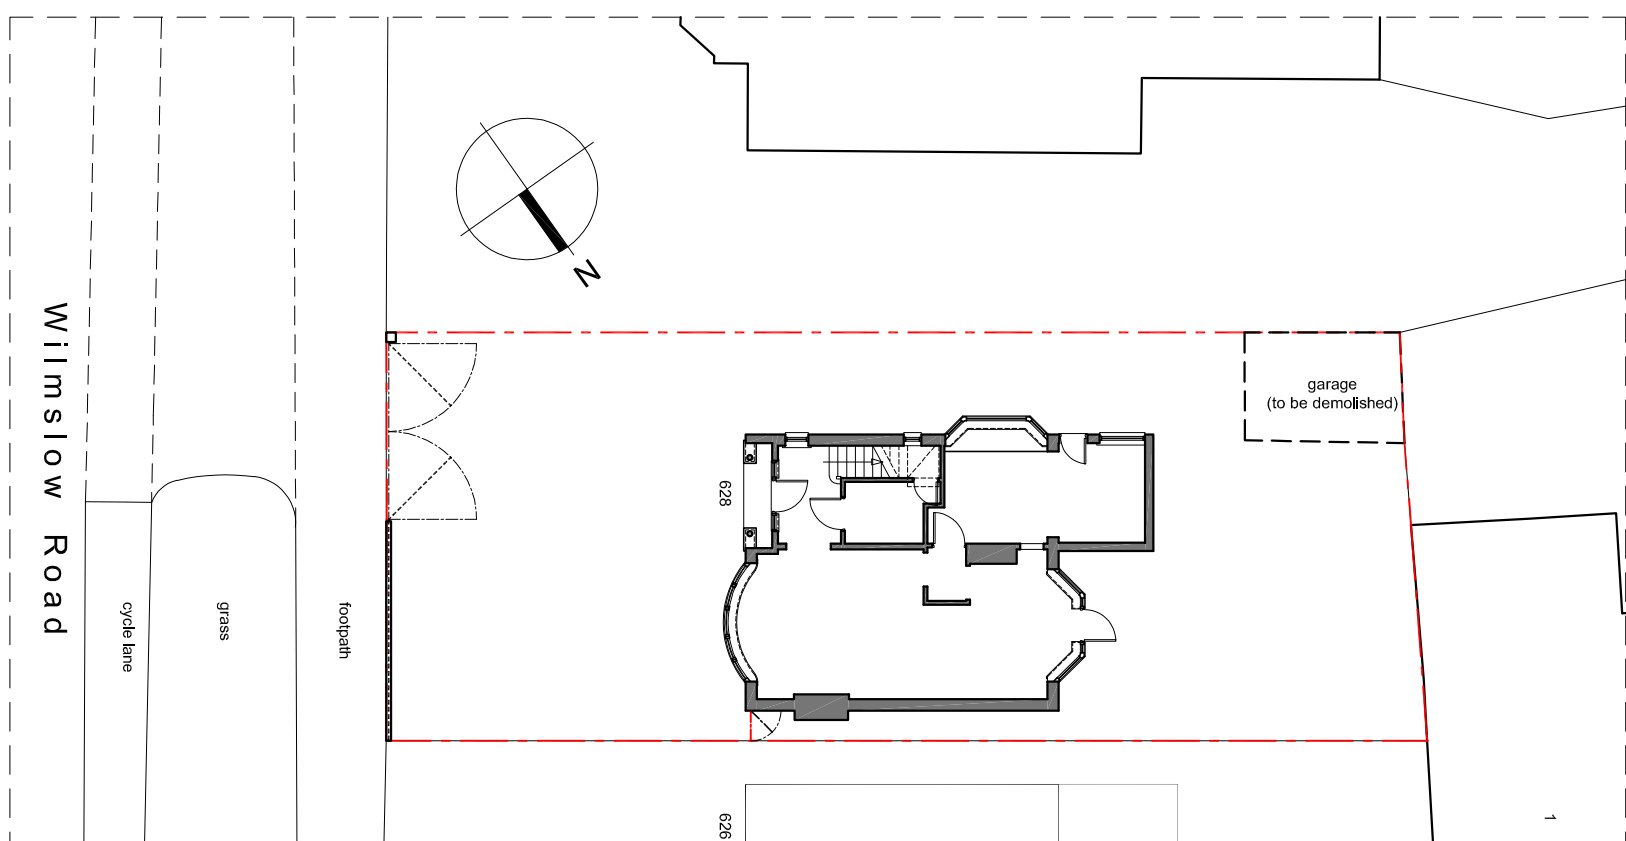

Existing Site Plan

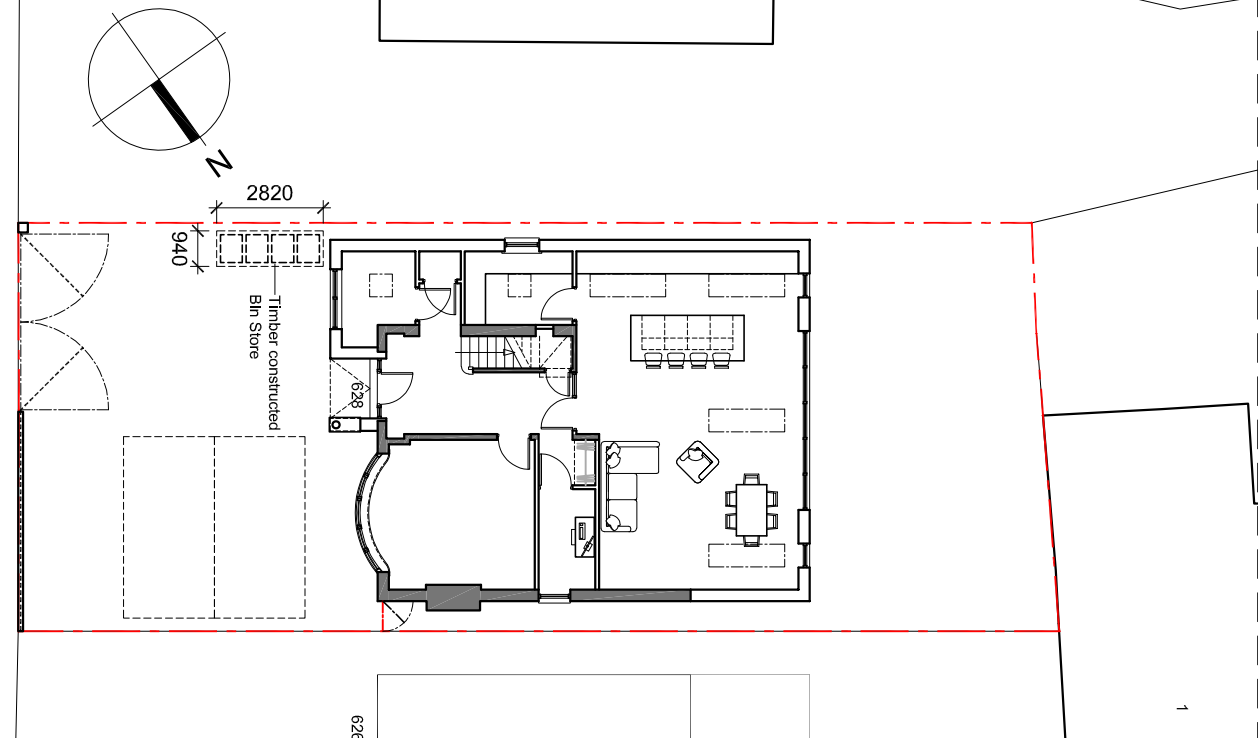

Proposed Site Plan

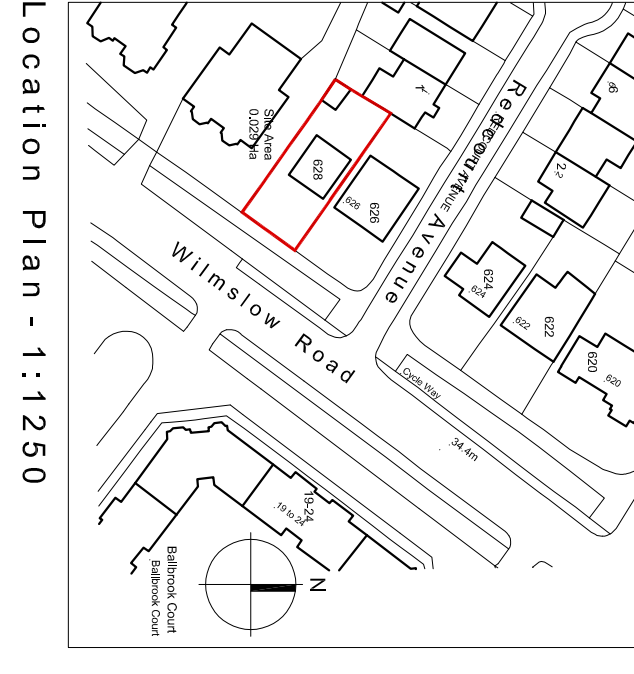

Location Plan - 1:1250

Grays
Architecture
Limited

Tel : 0782 584819
e-mail: info@graysarchitect.co.uk
Address: Wilmslow
M20 2SS

15 Ainslie Road, Didsbury
M20 2SS

Mr M Hayes

628 Wilmslow Road, Didsbury, M20 30X

Existing & Proposed Plans / Elevations / Site
Plan & Location Plan

Scale: 1:100 / 1:200 /
1:1250 @ A1

June 2025

Drawing No: 4761/001

Revisions: C