


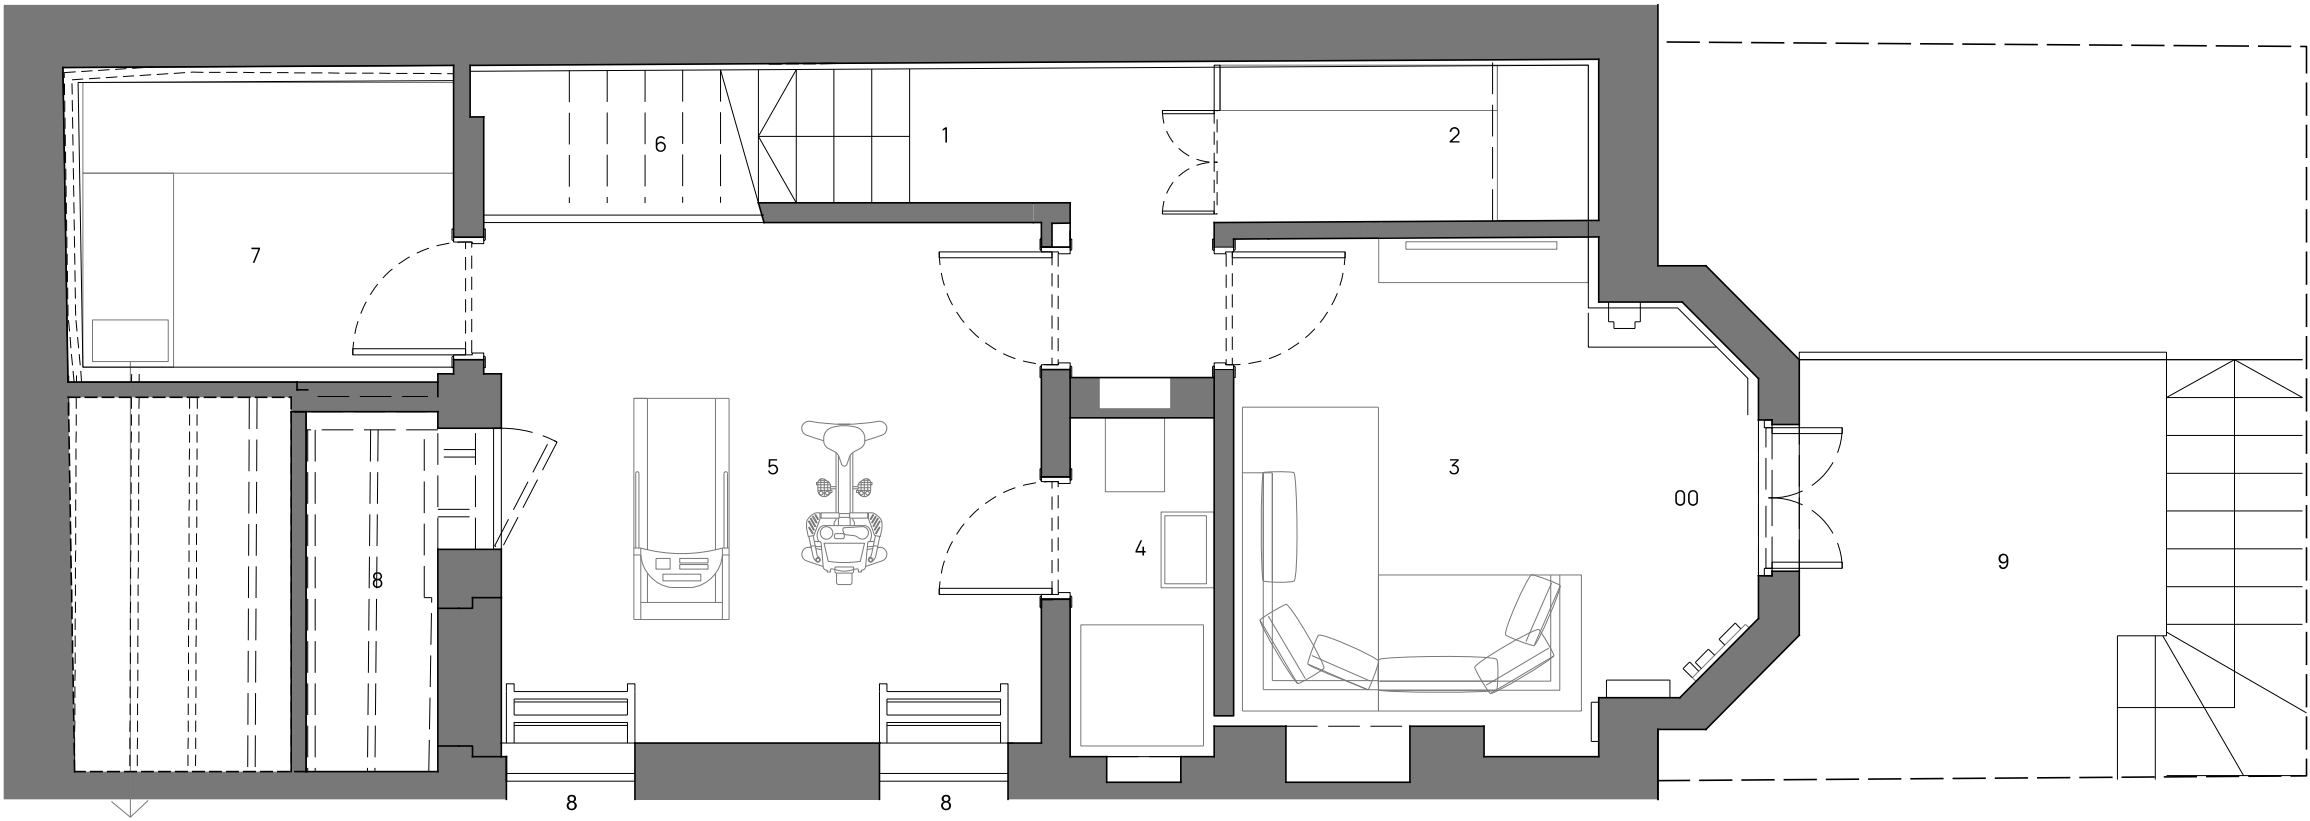

1. New staircase (widened)
2. Cloaks
3. Snug
4. WC
5. Gym
6. Storage
7. Utility
8. New escape windows
9. Sunken courtyard, with staircase to front garden



rev	date		description		
Project	THORNBRIDGE AVENUE				
Title	BASEMENT FLOOR PLAN AS PROPOSED				
Project No	25-02	Drawing No	L(-2)001	Status	PLANNING
Scale	1:50@A3	Date	APR 2025	Rev	