



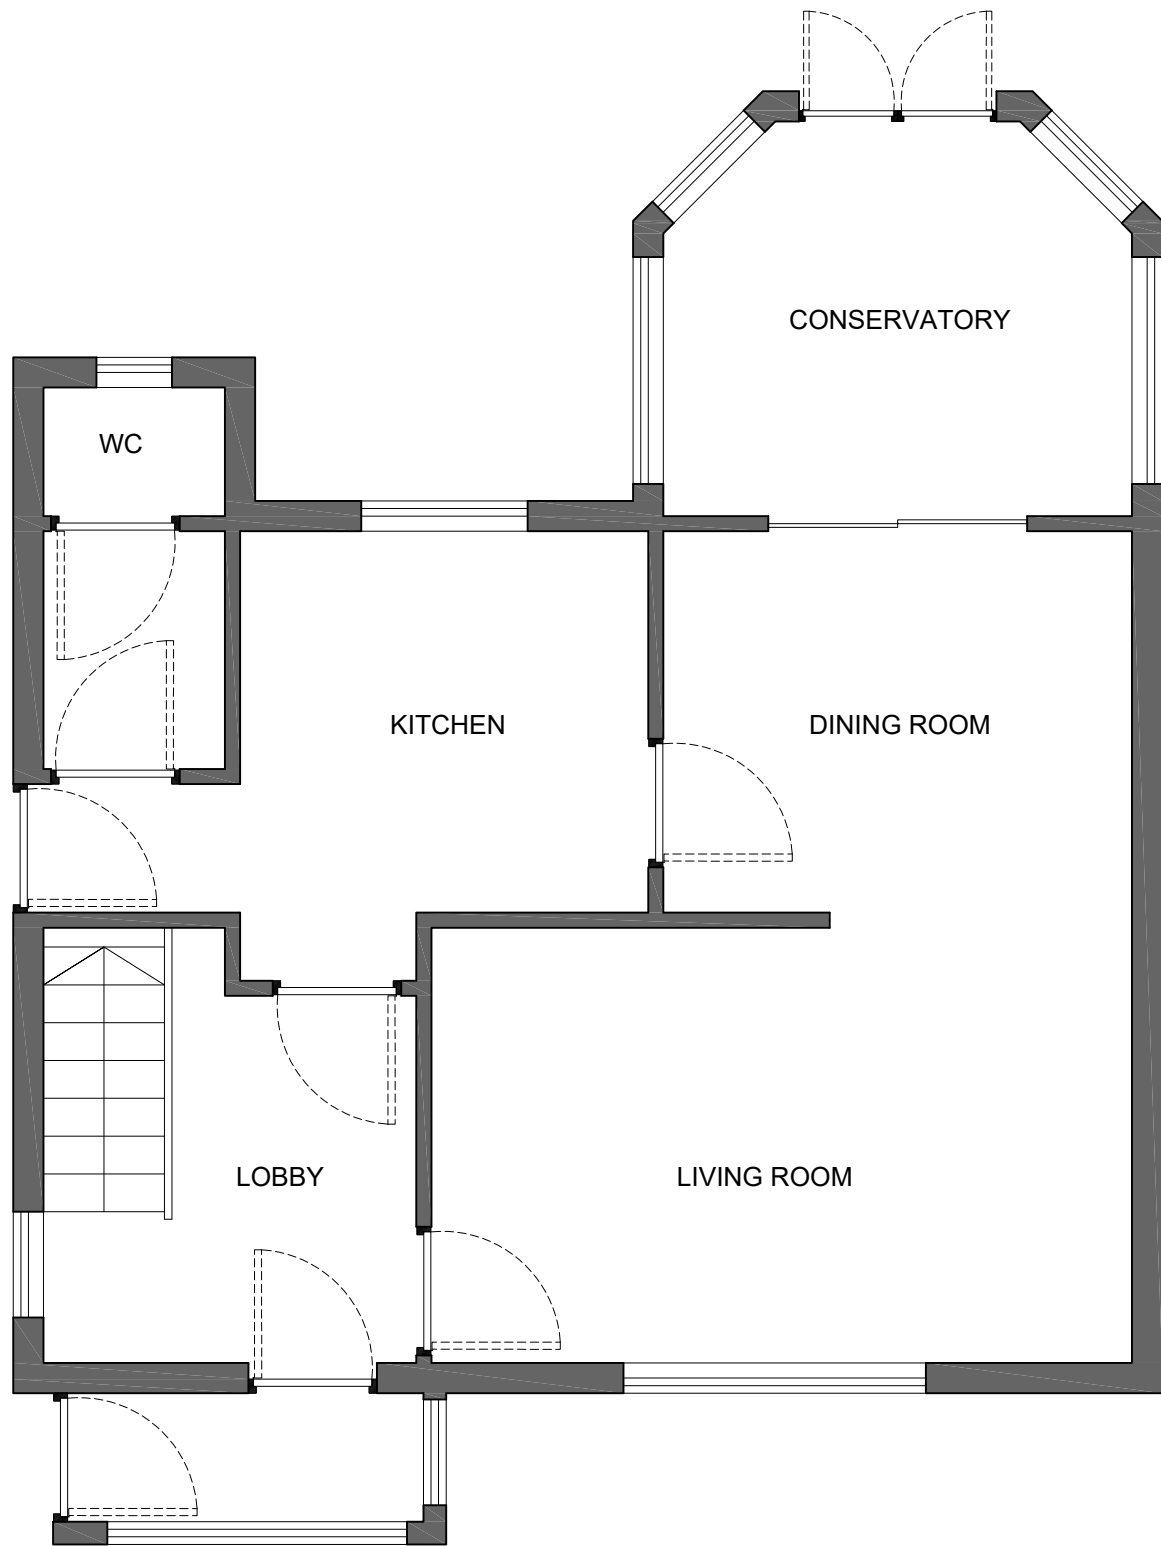

GROUND FLOOR PLAN

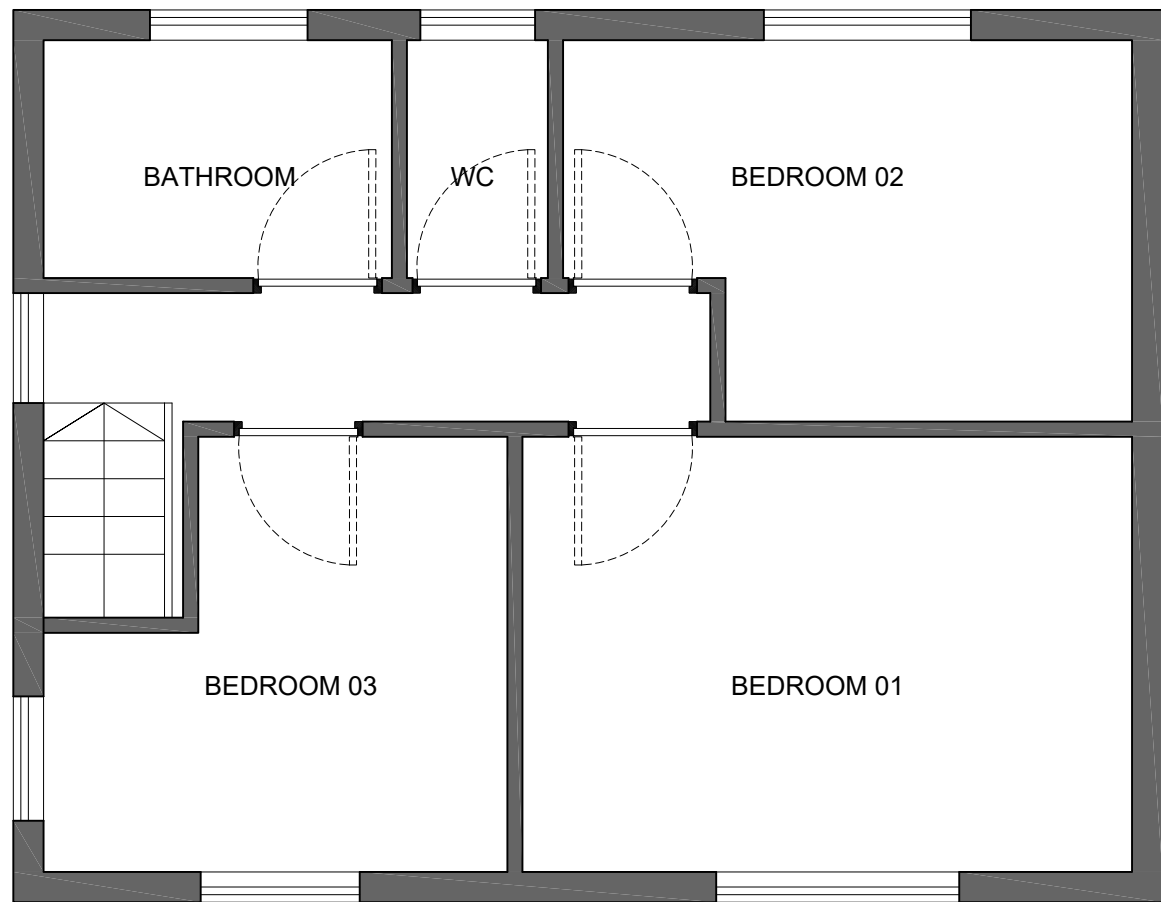

FIRST FLOOR PLAN

CLIENT NAME
COVE CHILD CARE

PROJECT:
271 PORTWAY, WYTHENSHAW

DRAWING:
EXISTING FLOOR PLANS

DATE: OCT 25	DRAWN BY: FA	CHECKED BY: AS
-----------------	-----------------	-------------------

SCALE: 1:50@A3	DRAWING NO: 0-2	REV: 00
-------------------	--------------------	------------