


rev.	date	description

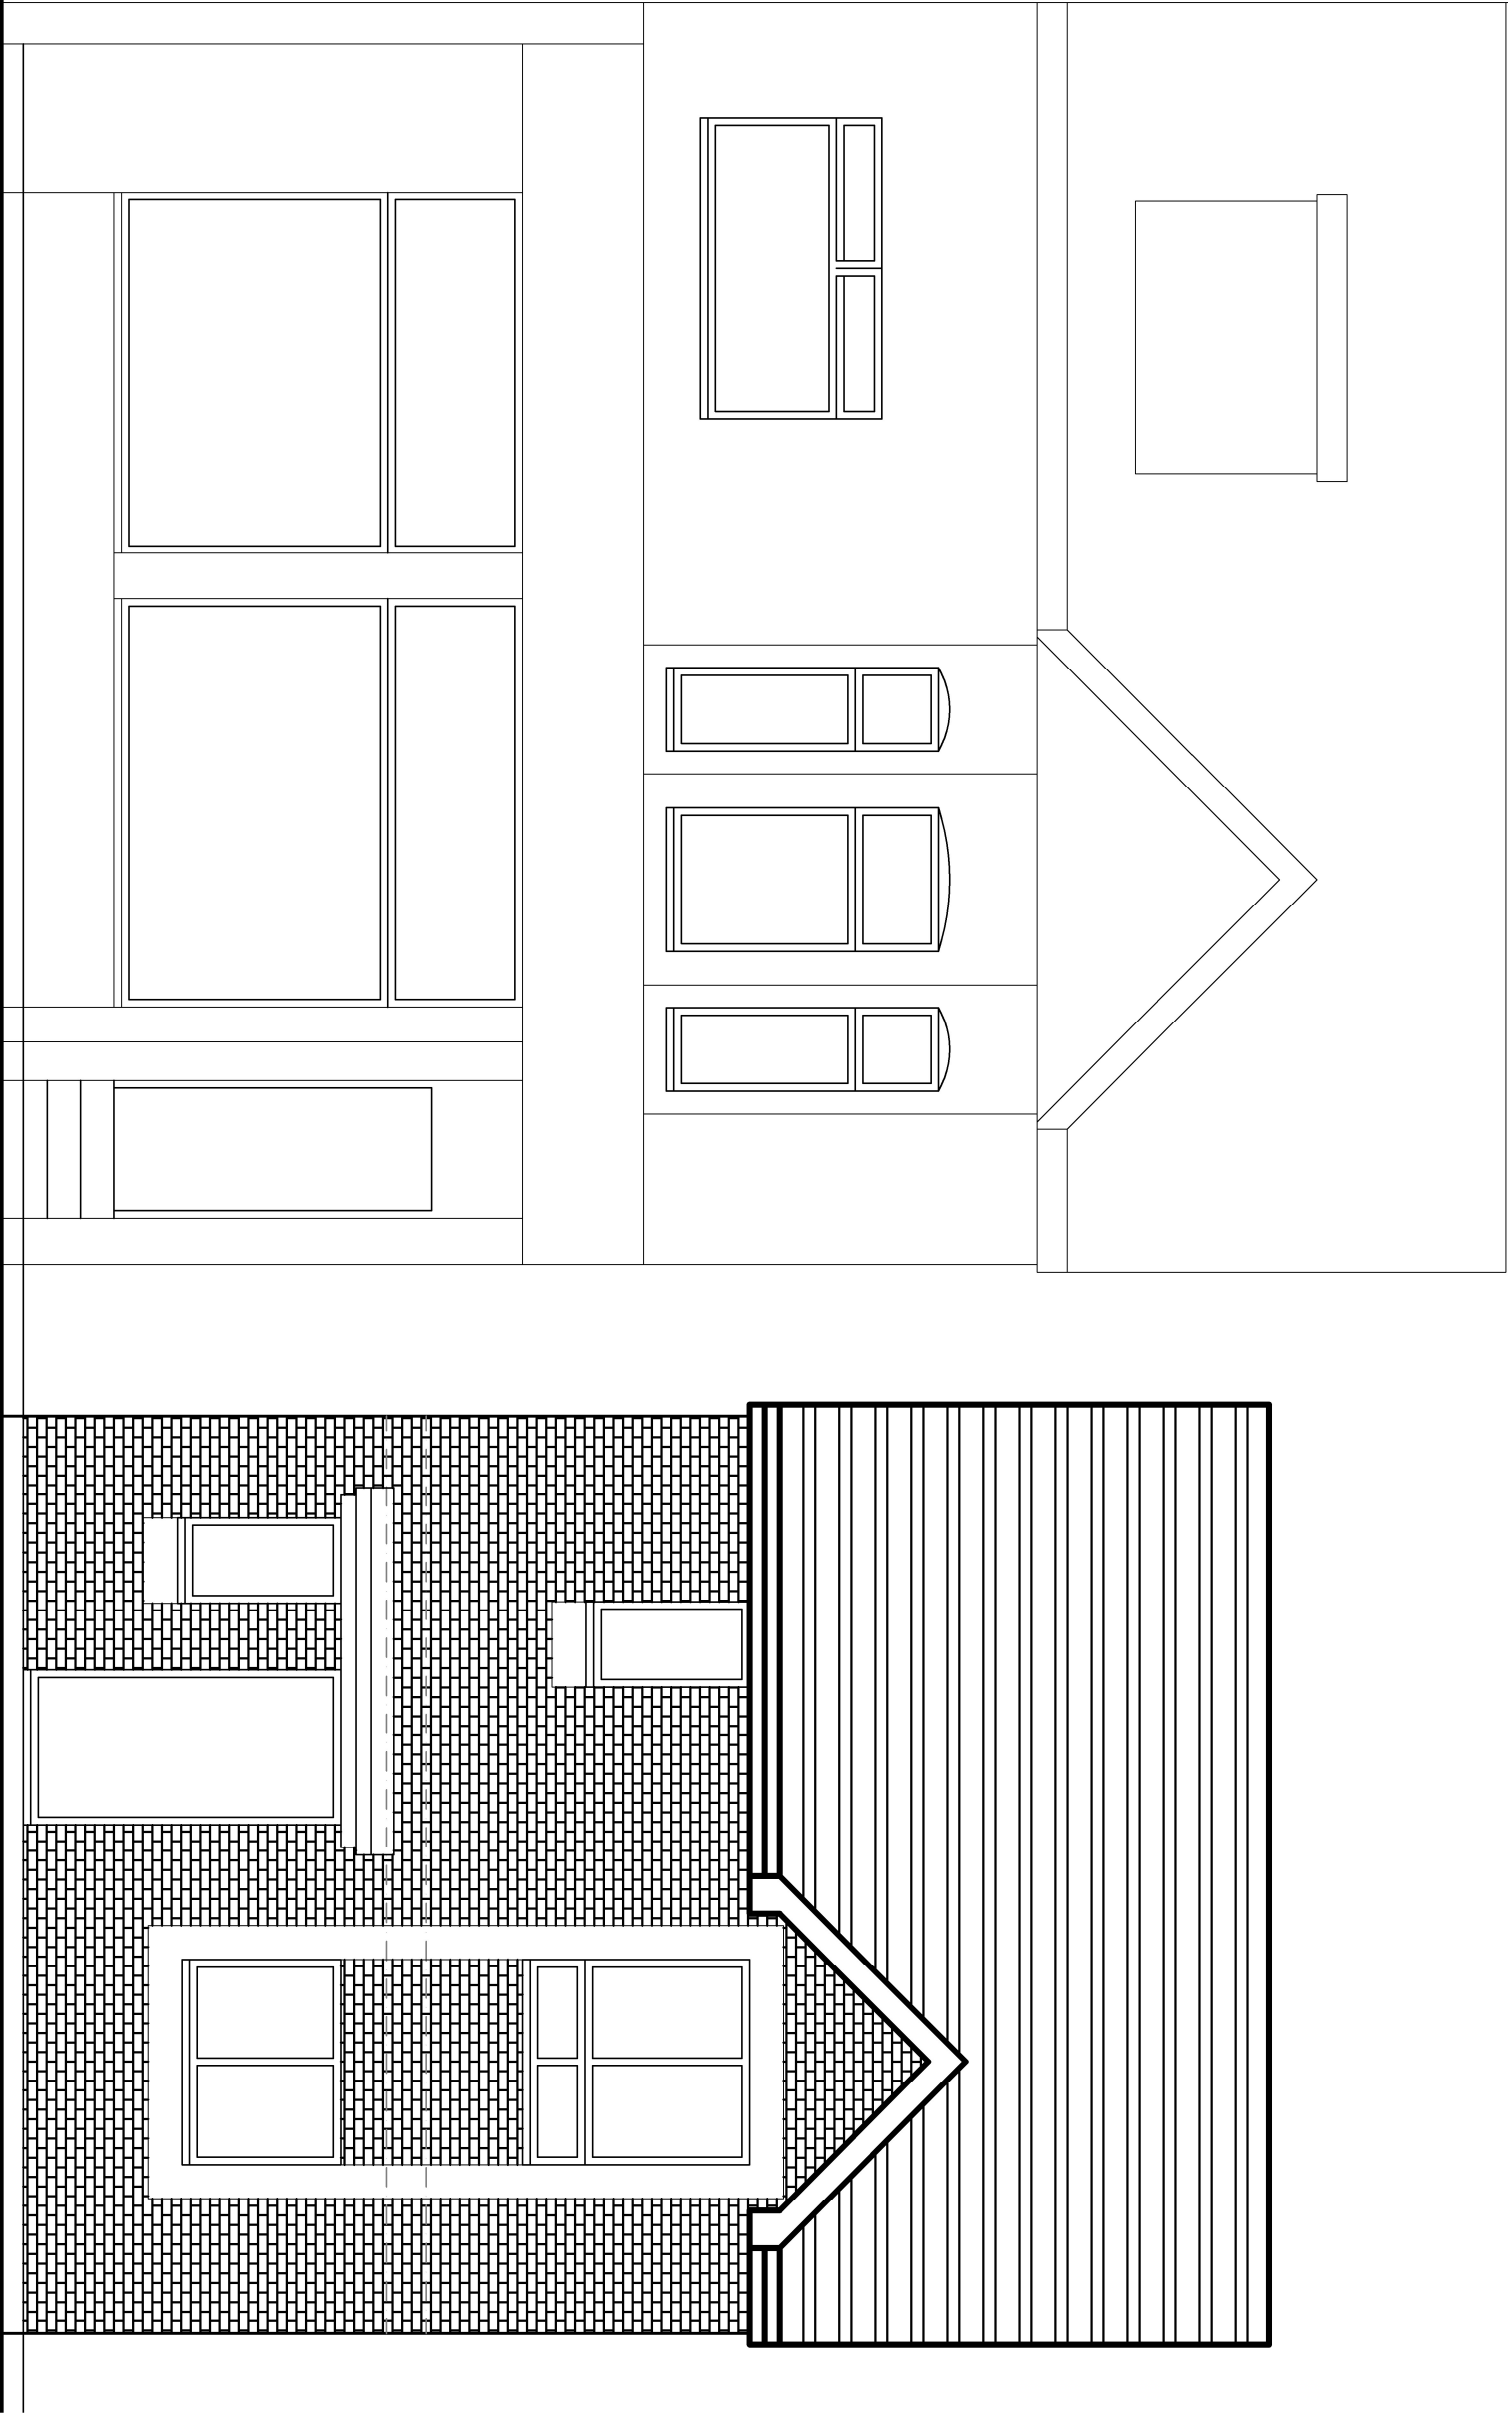

PROPOSED FRONT ELEVATION OPTION 3

 	
Client: Mr M Kriticos	
Project: 465 Barlow Moor Rd Chorlton-cum-Hardy	
Title: Proposed Elevation Sheet 1	
Scales: 1:50 100 @ A3	Checked:
Drawn:	Date: Dec 24
Drawing No: WA075 P104	Rev: