


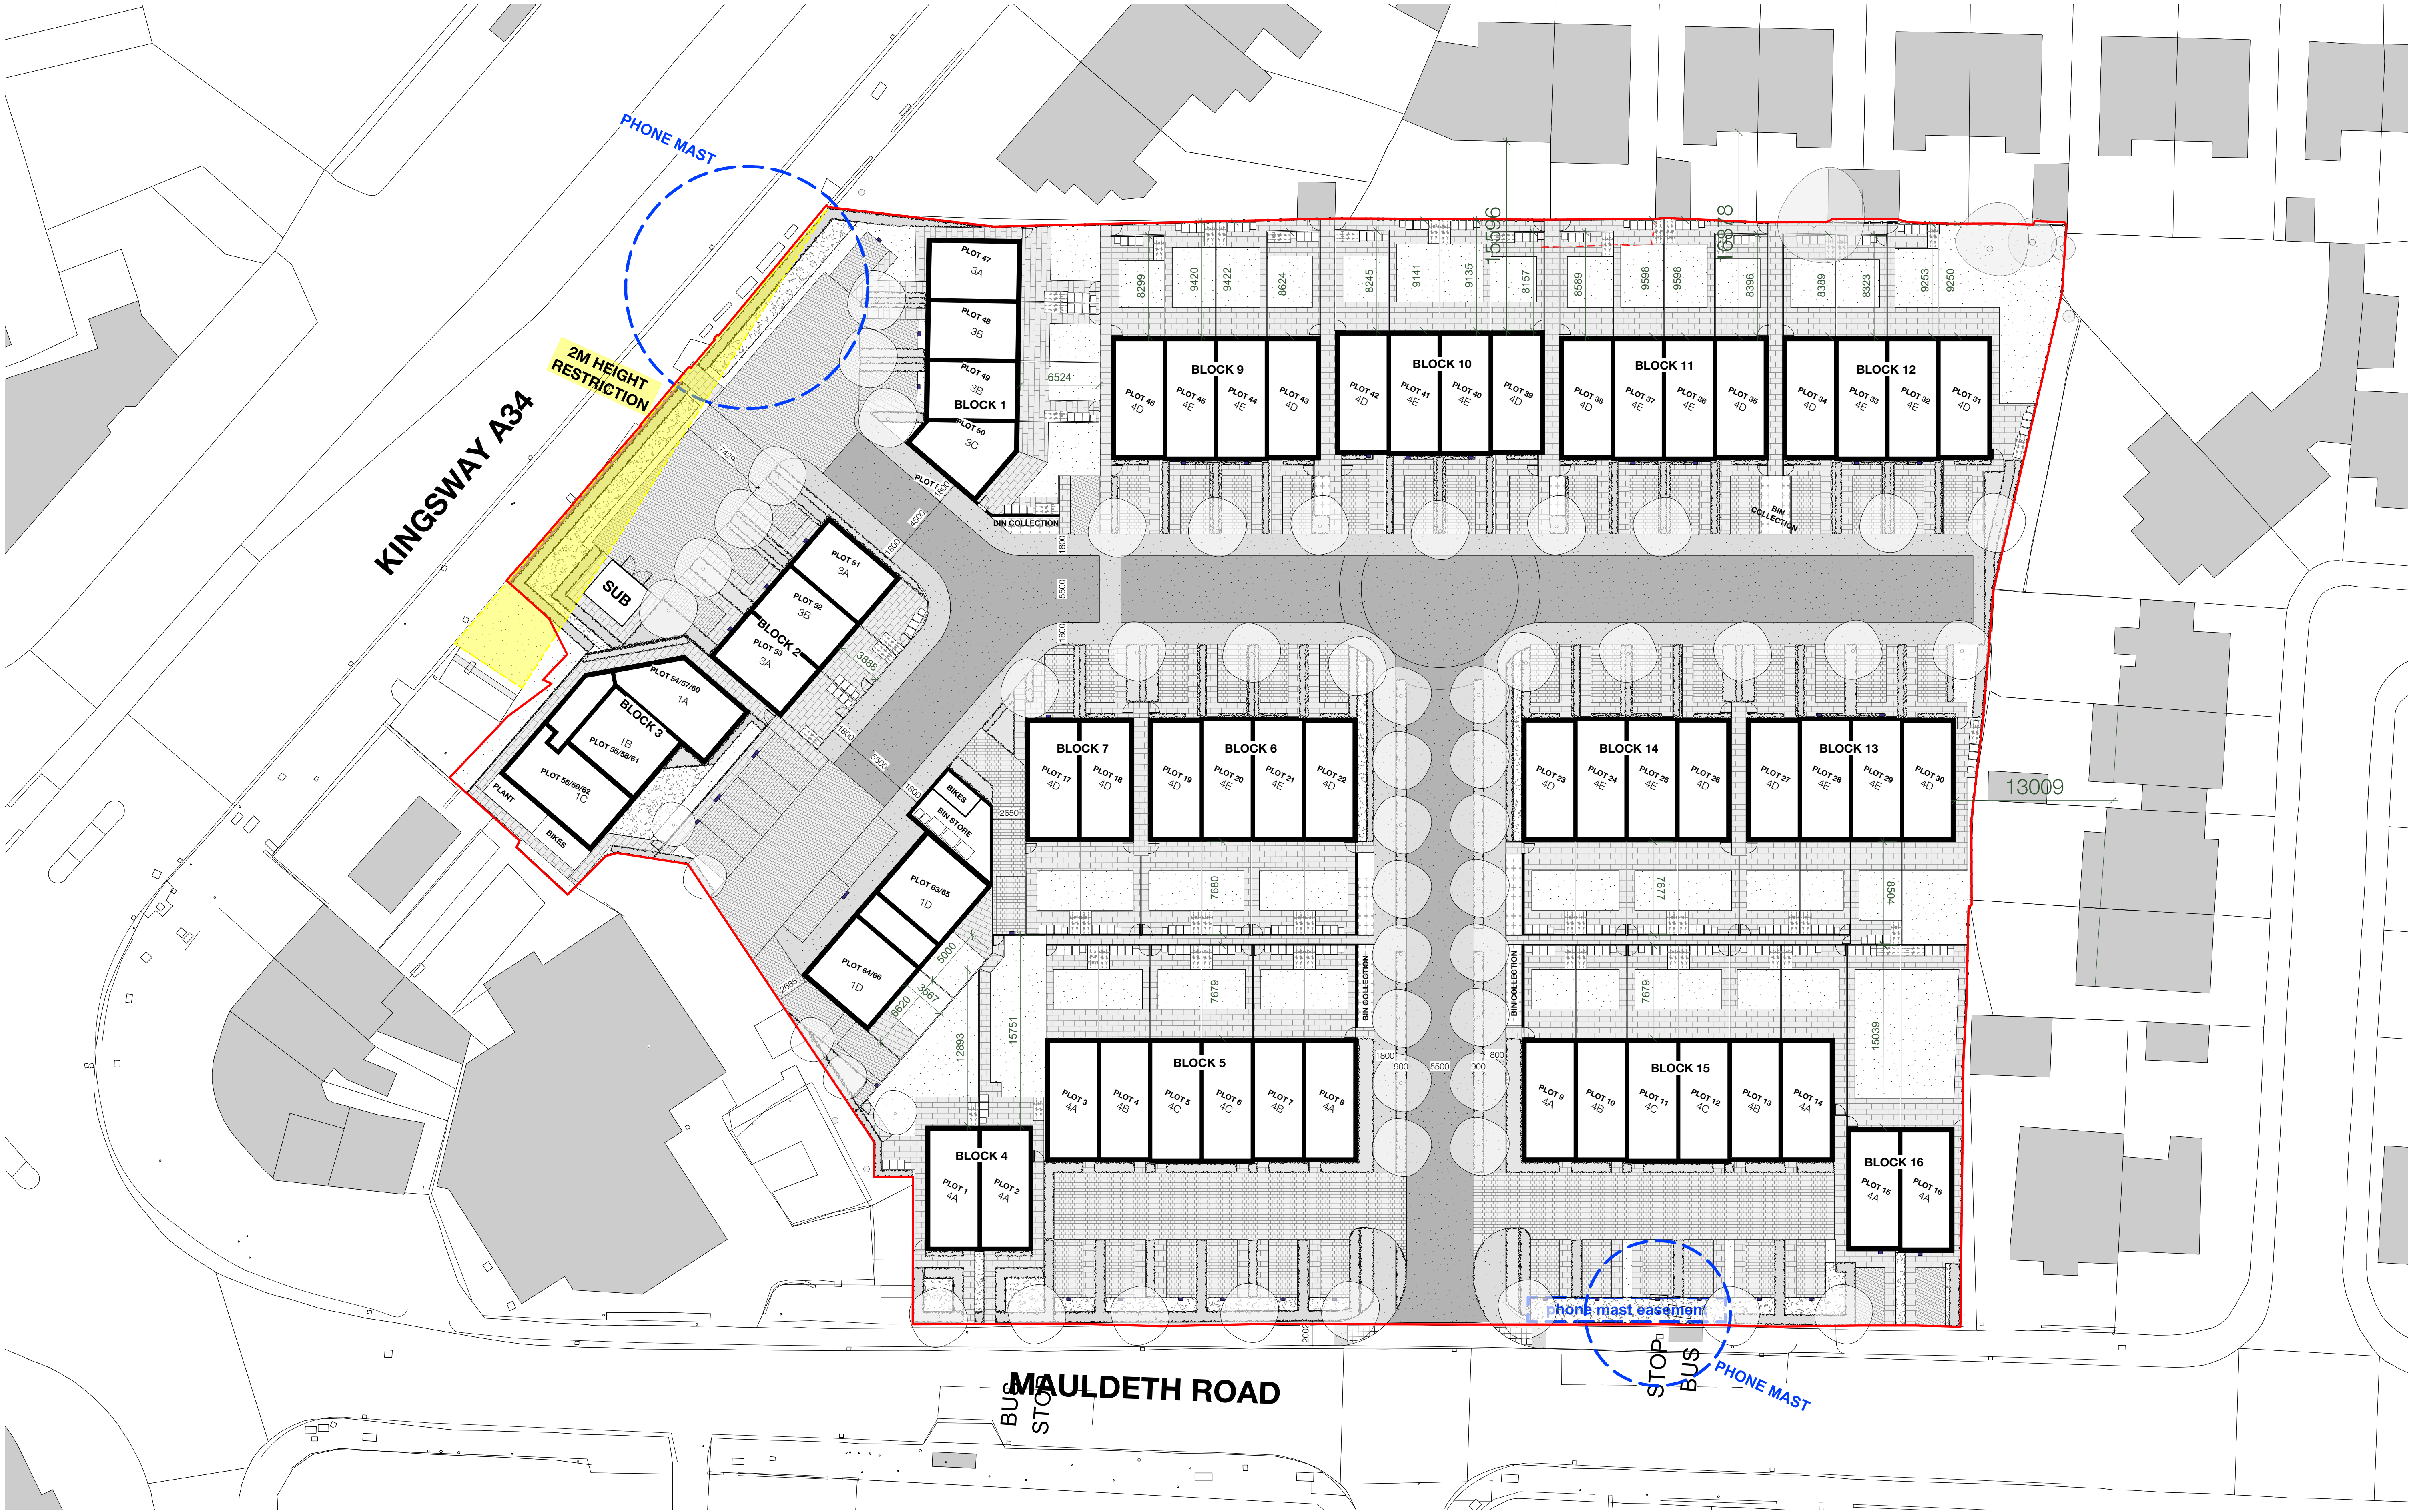

J	28/04/25	ADDED DIMENSIONS TO GARDENS
H	28/03/25	AMENDED ROAD LAYOUT AND PARKING TO BLOCK 4
G	24/02/25	AMENDED SITE BOUNDARY
F	21/02/25	FLIPPED PLOT 51 AND 53
E	13/01/25	AMENDED PATHS AND BIN AND BIKE LOCATIONS
REVISION	DATE	DESCRIPTION

CLIENT: VIEWS
PROJECT: PROPOSED RESIDENTIAL DEVELOPMENT
ADDRESS: BURNAGE CRICKET CLUB, M19 1AX
DRAWING TITLE: PROPOSED SITE PLAN
SCALE: 1:250@A1
DATE: AUGUST 2024
DRAWING NO: AB15_P_100J