



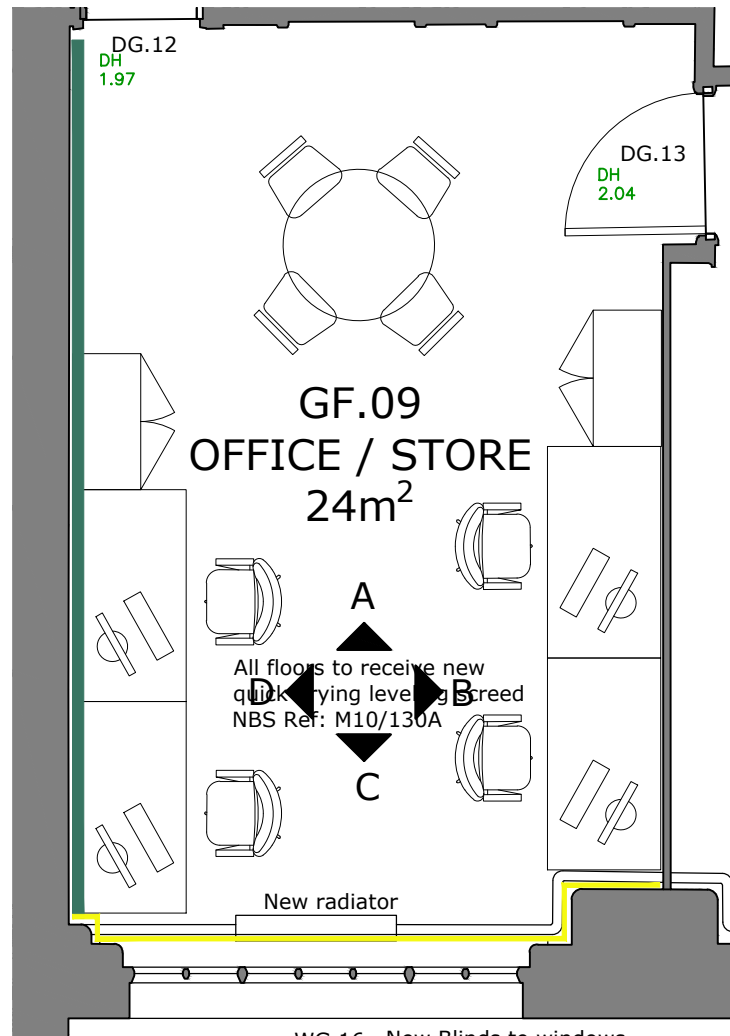


01 | Proposed Floor Plan

SCALE: 1:50

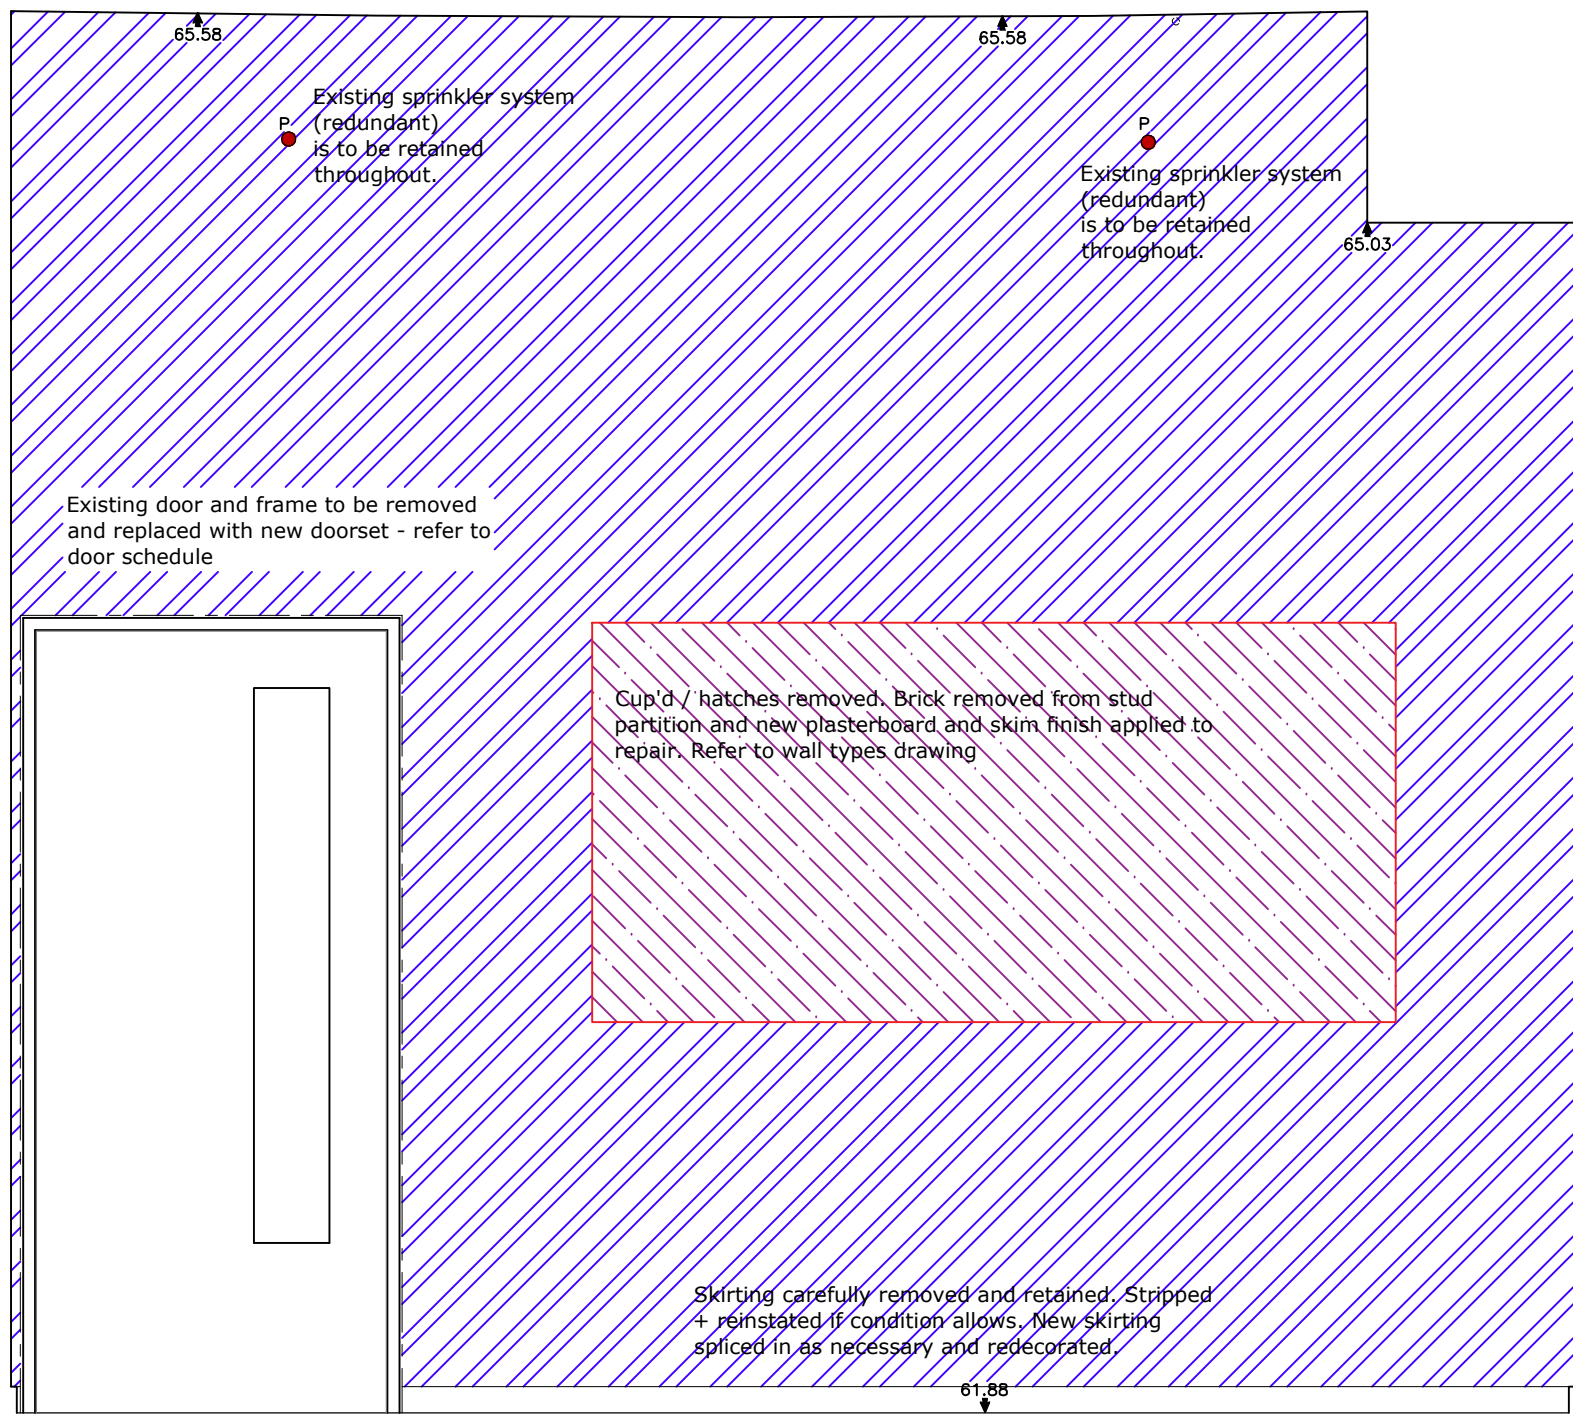


02 | Proposed Elevation A-A

SCALE: 1:20

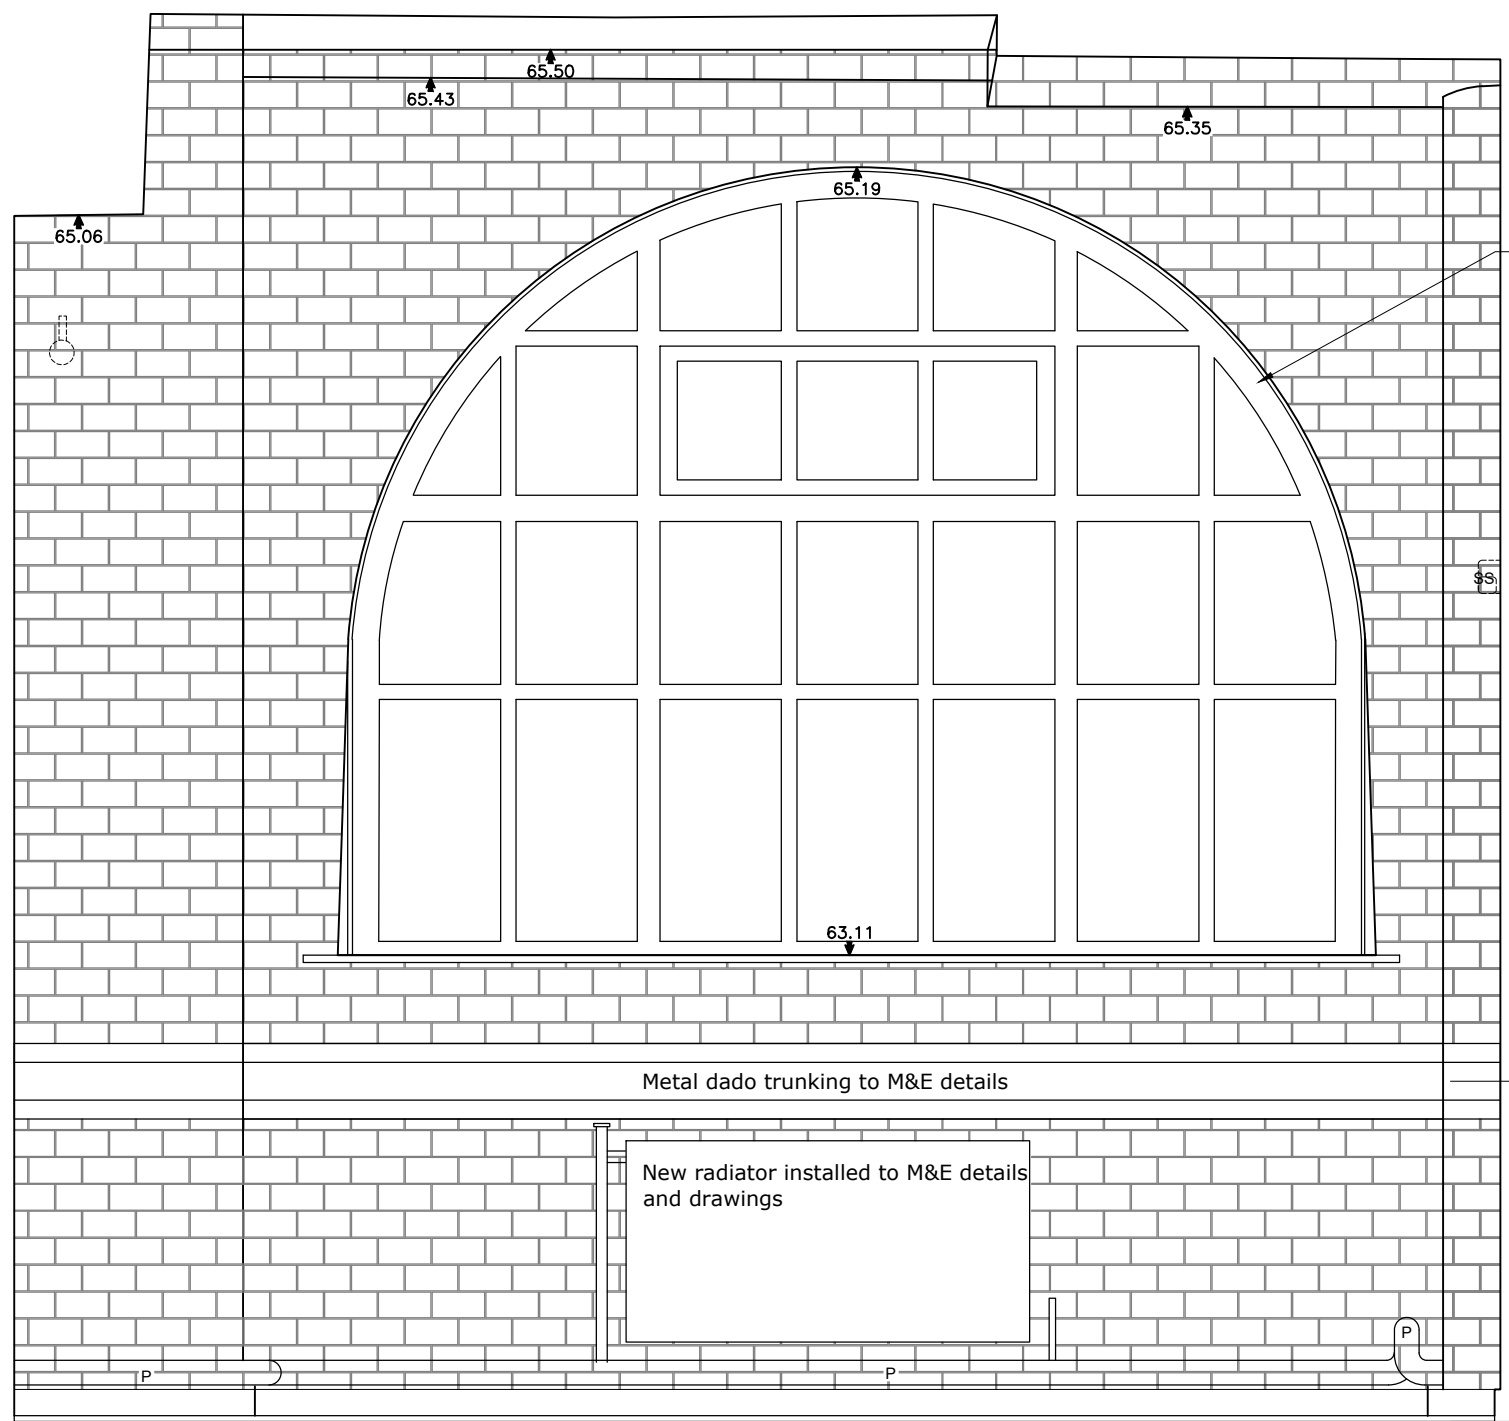


04 | Proposed Elevation C-C

SCALE: 1:20

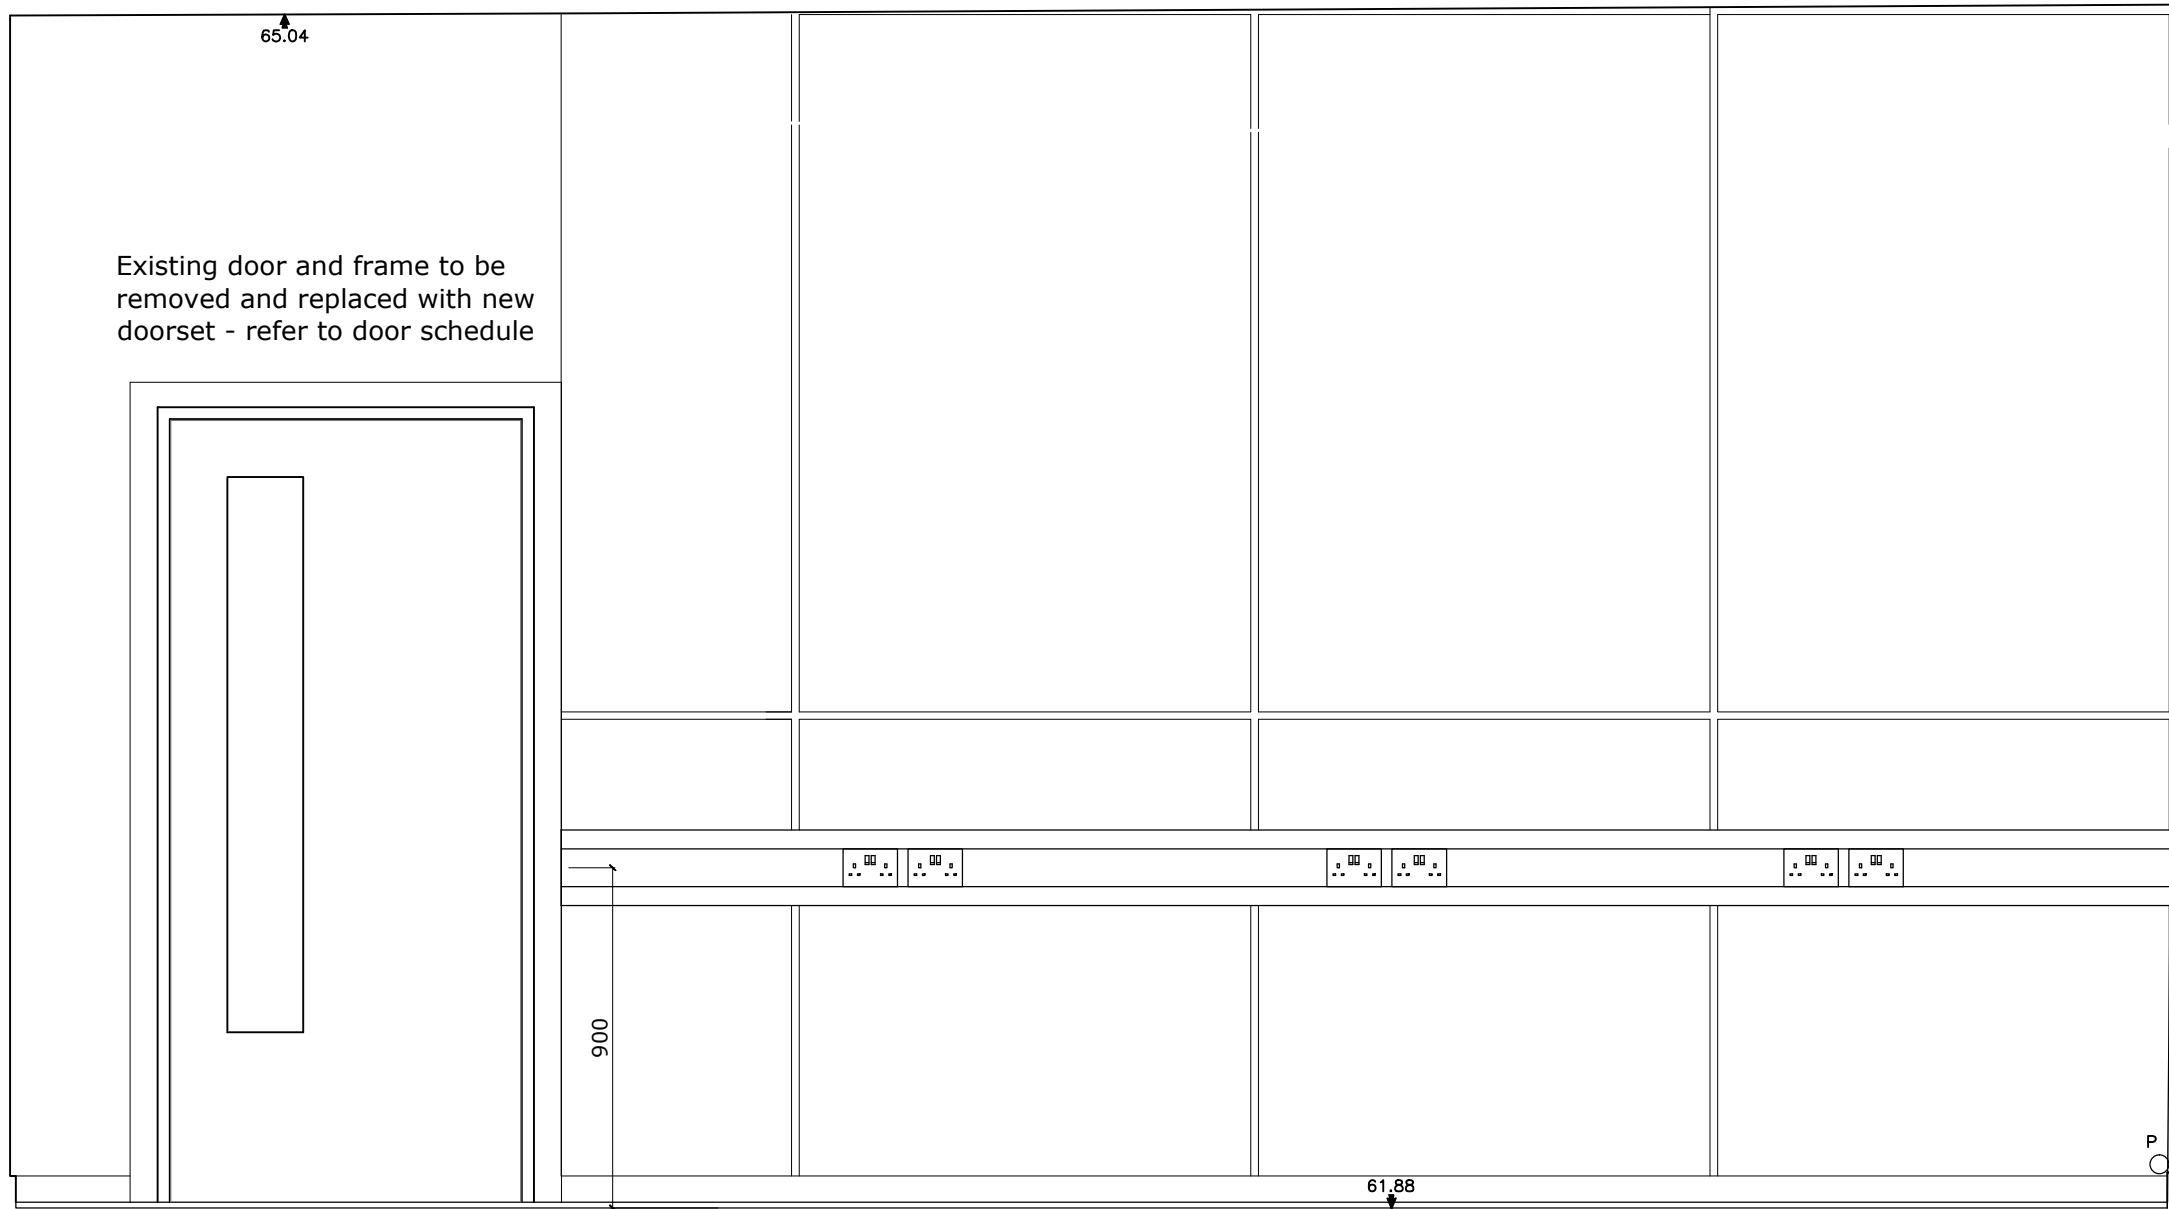

03 | Proposed Elevation B-B

SCALE: 1:20

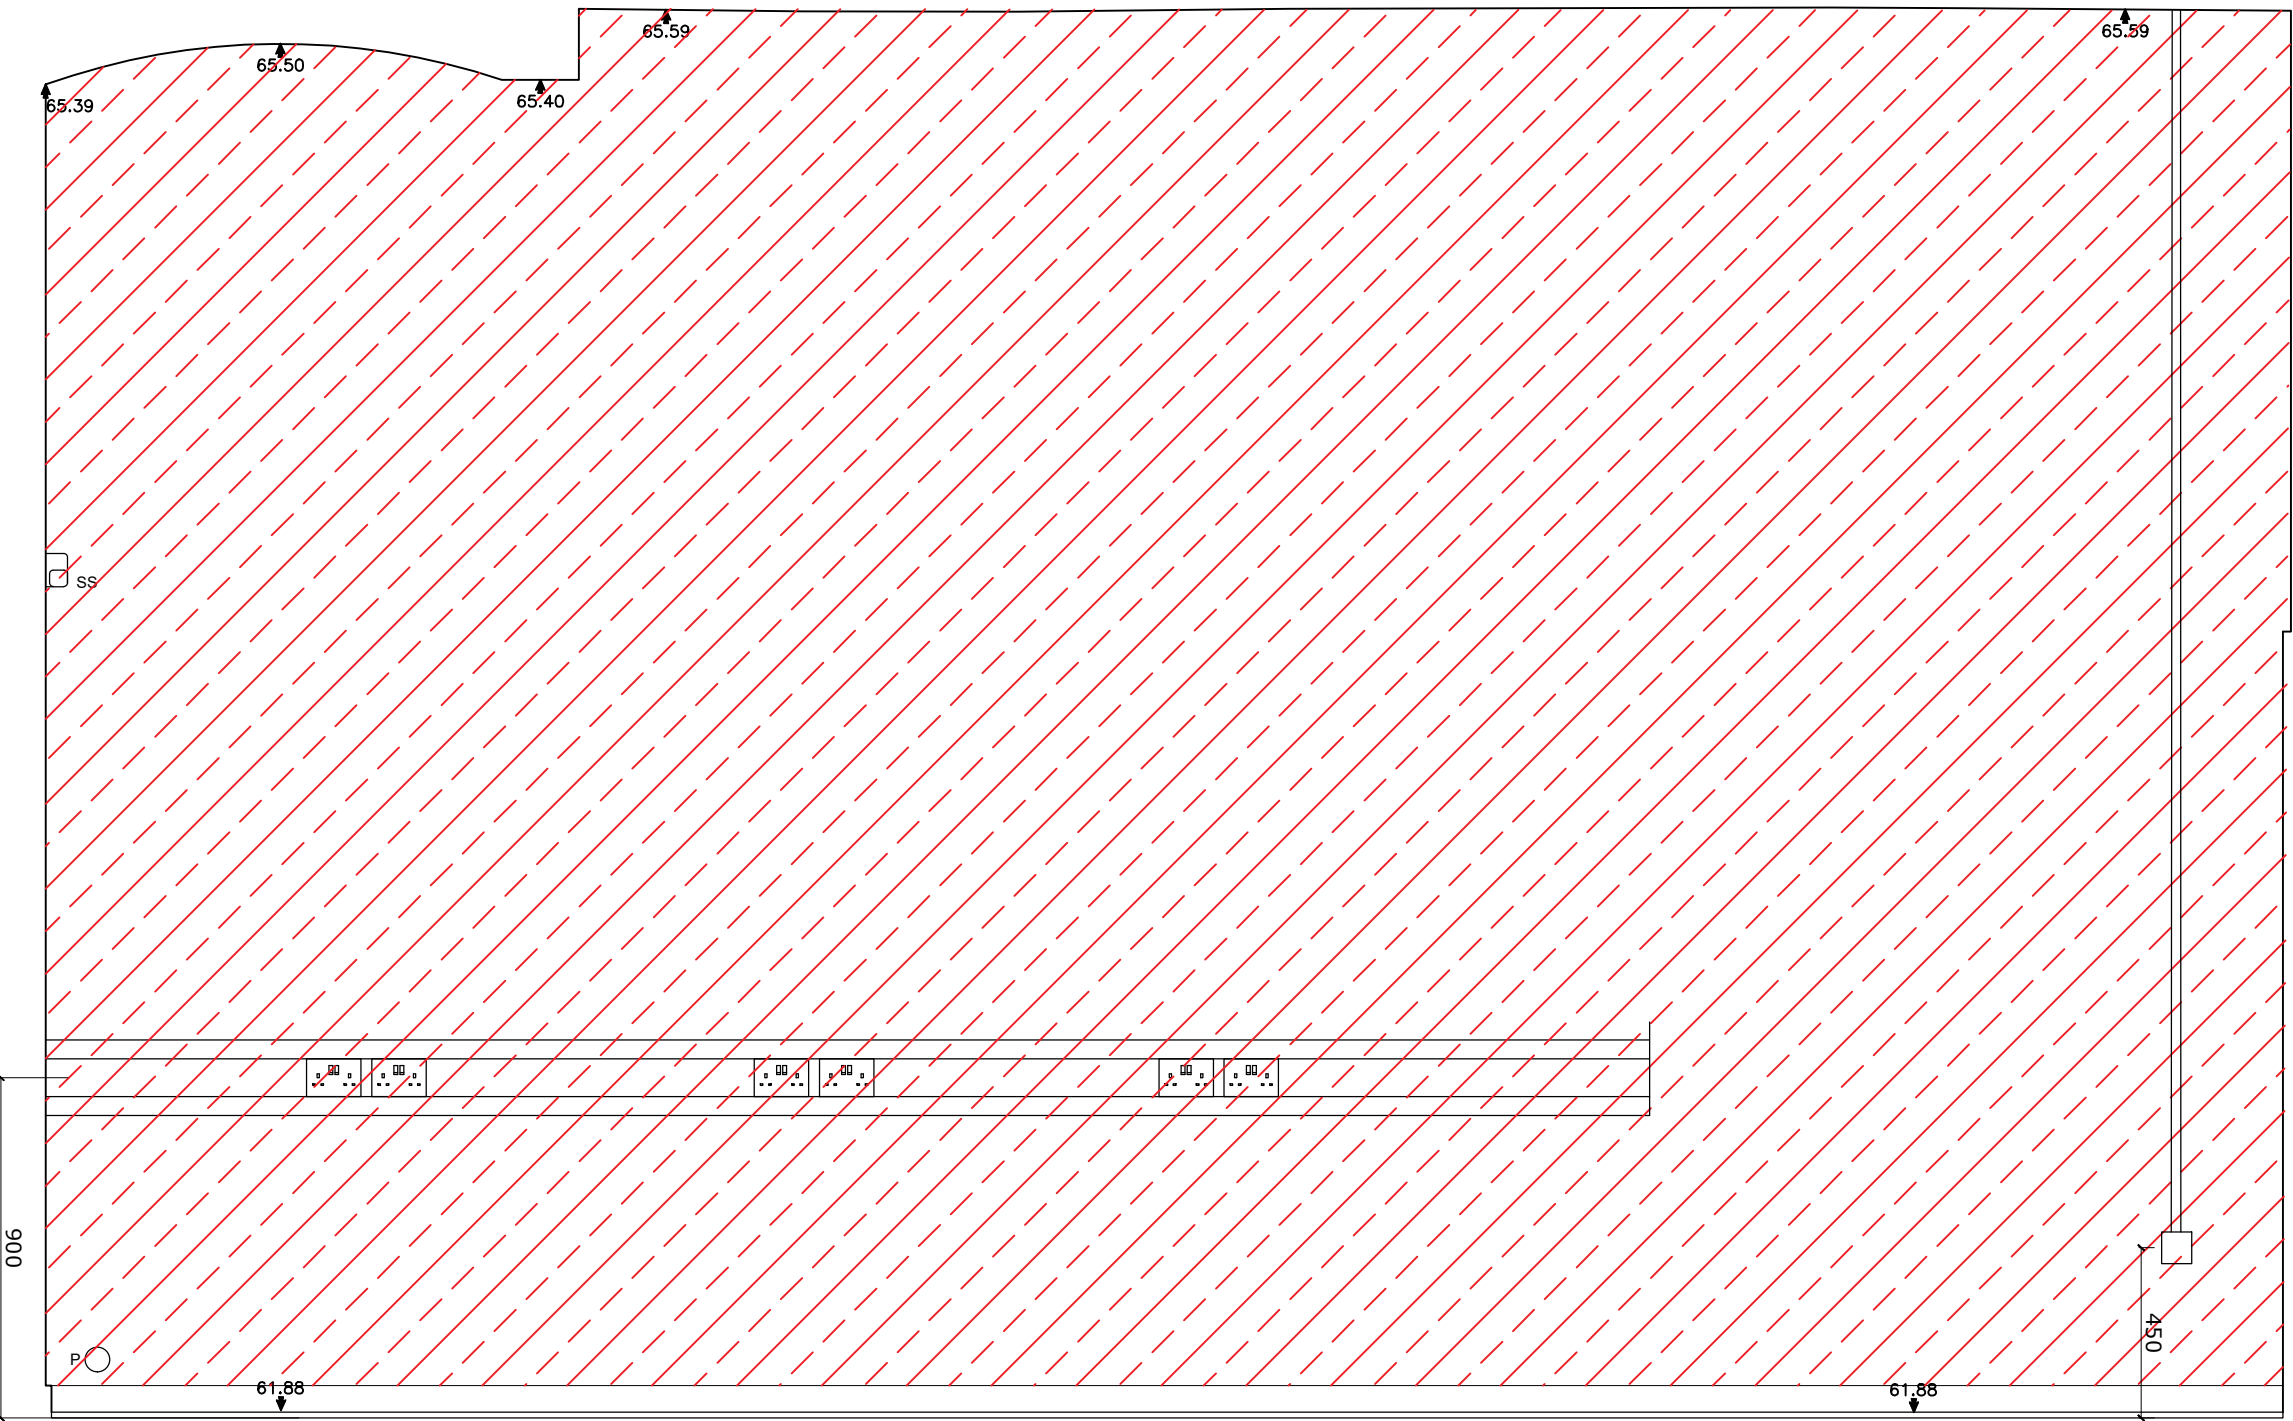

05 | Proposed Elevation D-D

SCALE: 1:20

0m 0.4m 0.8m 1.2m 1.6m 2m
VISUAL SCALE 1:20 @ A0

Do not scale from this drawing.
The contractor is to check all dimensions on site and report any discrepancies to the architect.
All rights described in chapter IV of the copyright, design and patents act 1988 have been generally asserted.



Note:
All drawings to be read in conjunction with corresponding existing elevation drawing to clarify extent of strip out and areas of repair from removal of services and fittings.
To be read in conjunction with window and door schedules and elevation drawings.
To be read in conjunction with finishes schedule and NBS specification.
Refer to MEP drawings and specification.

KEY:
Existing plaster type to be confirmed prior to filling / removal ie gypsum or lime based
Rub down flaking paint and water damaged plaster. Assess for further filling.

Rub down existing plaster and make good. Fill holes with gypsum based filler (plaster type tbc) from where services removed + from previous fixings prepare ready for painting with as NBS

Repair existing damaged plaster. Repair with gypsum based filler and prepare for painting as NBS

Carefully remove existing gypsum plaster and expose glazed bricks. Clean and repair if required as NBS

Apply new 3 coat lime plaster and prepare for painting as NBS

New blockwork infill. New gypsum plastered finish (plaster type tbc) as NBS

Carefully remove failed/ damaged plaster. Re-point brickwork in lime mortar behind re-plaster with 3 coat lime plaster as NBS

Carefully remove failed/ damaged plaster. Re-plaster with 3 coat lime plaster as NBS

P3	Updated to respond back to South elevation + lime plaster. Issued for LBC	28/07/25	SH	PM
P2	Issued for client review	28/06/25	SH	SH
P1	Initial issue	13/06/25	SH	SH
Rev	Description	Date	By	CHK

Rhodessa House
52 Princess Street
Manchester M1 6JX
Telephone +44(0)1612375646
Website www.jeffersonsheard.com



Project
TIGM
Queens Road Depot
Office & Reception Refurbishment

Drawing
Proposed Internal Room Elevations
G.F.09

Scale 1:20	Drawn EB	Date May 2025
Drawing Purpose FOR APPROVAL	Status S4	
Drawing Reference 2576-JSA-XX-00-DR-A-04209	Rev. P3	
Job No. _____	Origin _____	Zone _____