




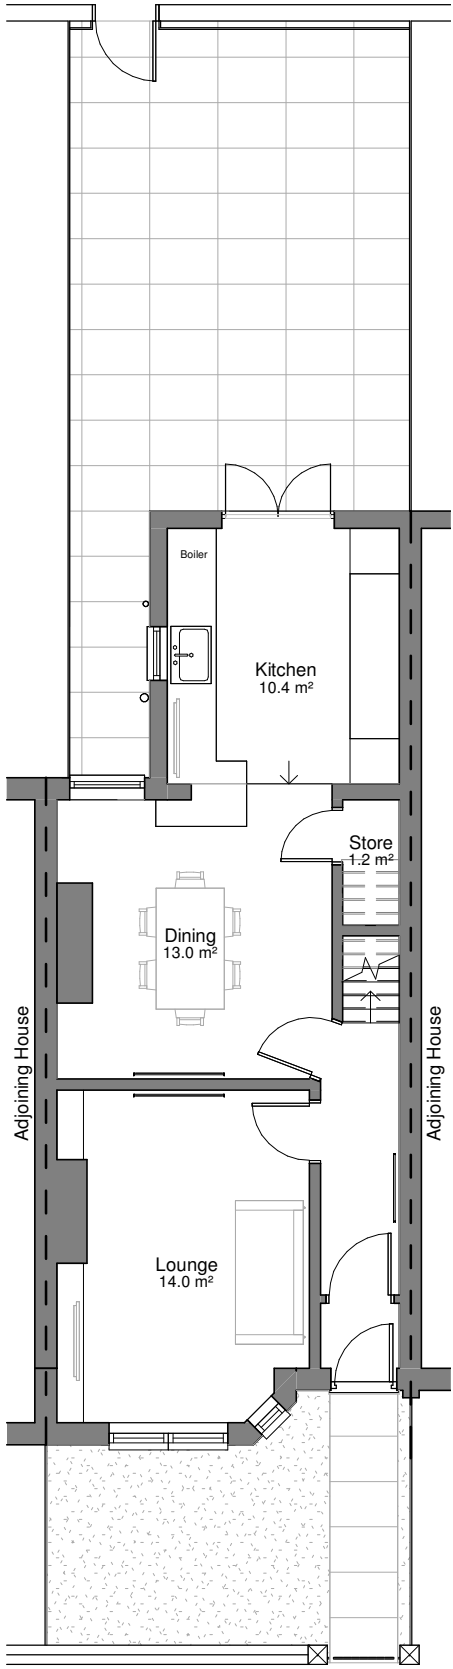


Ground Floor Plan - Existing
1 : 100

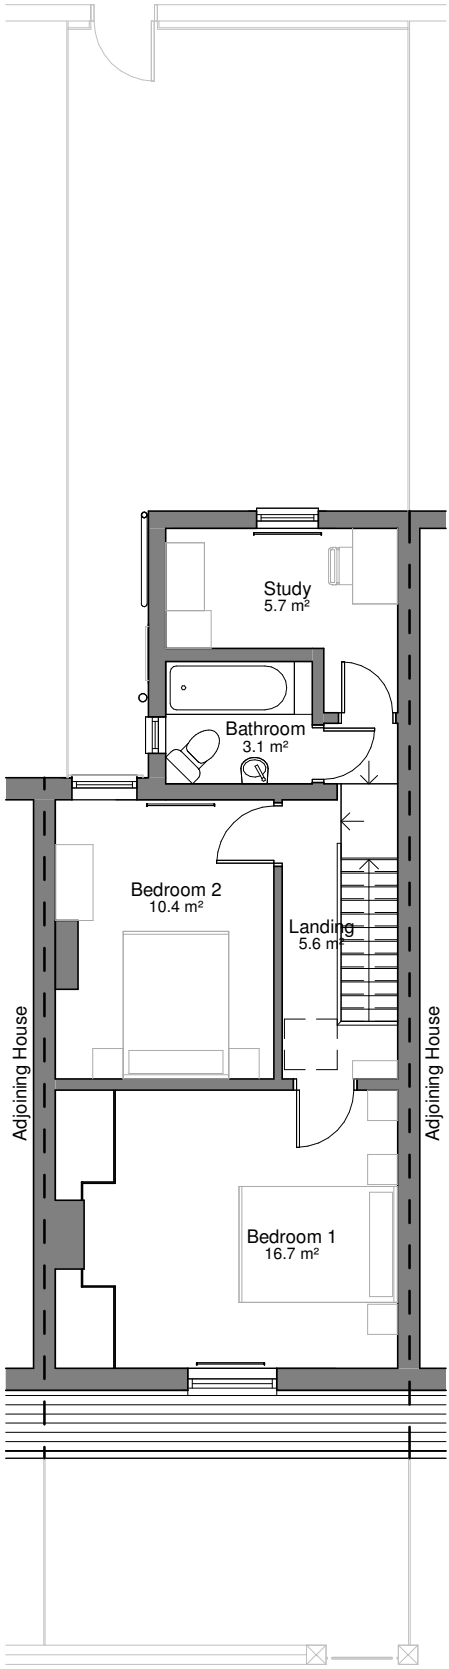



First Floor Plan - Existing
1 : 100

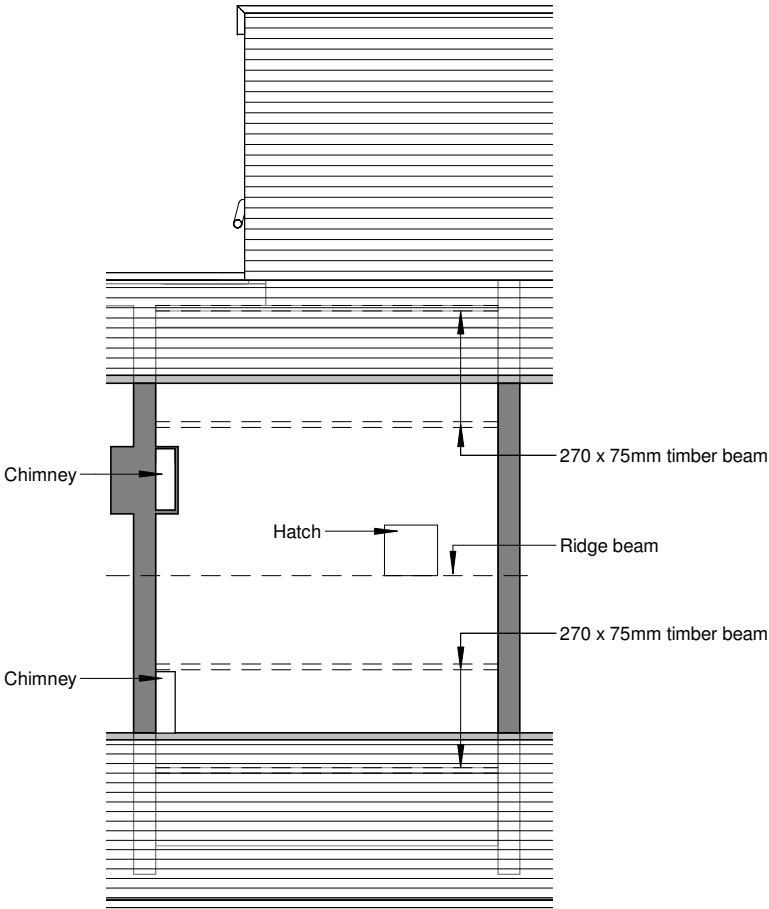

Loft Plan - Existing
1 : 100

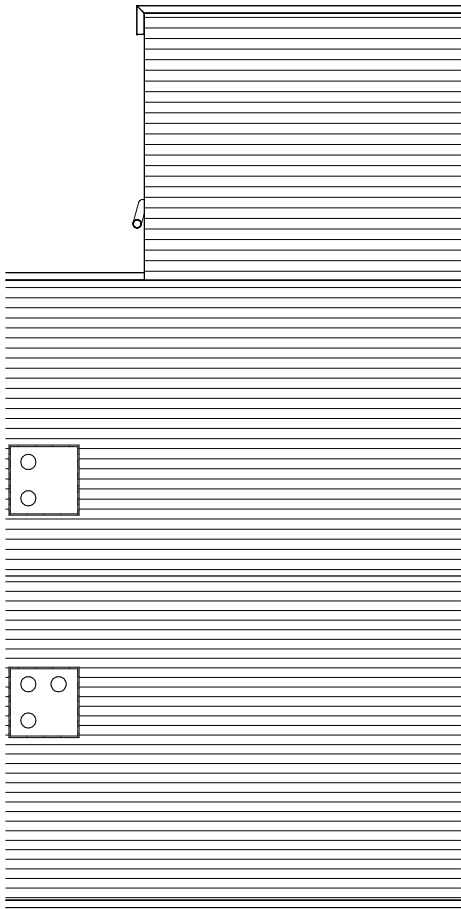

Roof Plan - Existing
1 : 100

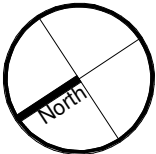 

© COPYRIGHT
This drawing remains the copyright of Gareth King Architects Limited and may not be reproduced in any form without written consent.

DO NOT SCALE FROM THIS DRAWING
The Contractor shall check and verify all dimensions and conditions on site and report any discrepancies before commencing.

A	06/08/25	Planning Issue
Rev	Date	Amendment

Client -

Project 22 Buxton Avenue, Didsbury

Drawing Existing Floor Plans

Ref. 25024-1002-A

Date 21/07/25

Scale 1 : 100 @ A3

Status	Design	Planning	Tender	Construction	As Built
--------	--------	----------	--------	--------------	----------

Gareth King Architects

56 Welman Way
Altrincham
WA15 8WD

07812 346 283
gk@garethkingarchitects.com
www.garethkingarchitects.com

C:\Users\mgar\Documents\Gareth King Architects Ltd\25024 - 22 Buxton Avenue, Didsbury, M20 1JT\Revit\22 Buxton Avenue.rvt

06/08/2025 21:12:47