



"Copyright in this drawing remains with the designer. Responsibility is not accepted for errors made by others in scaling from this drawing. All construction information should be taken from figured dimensions only. Check all dimensions on site. In case of any discrepancy, refer query to the designer."

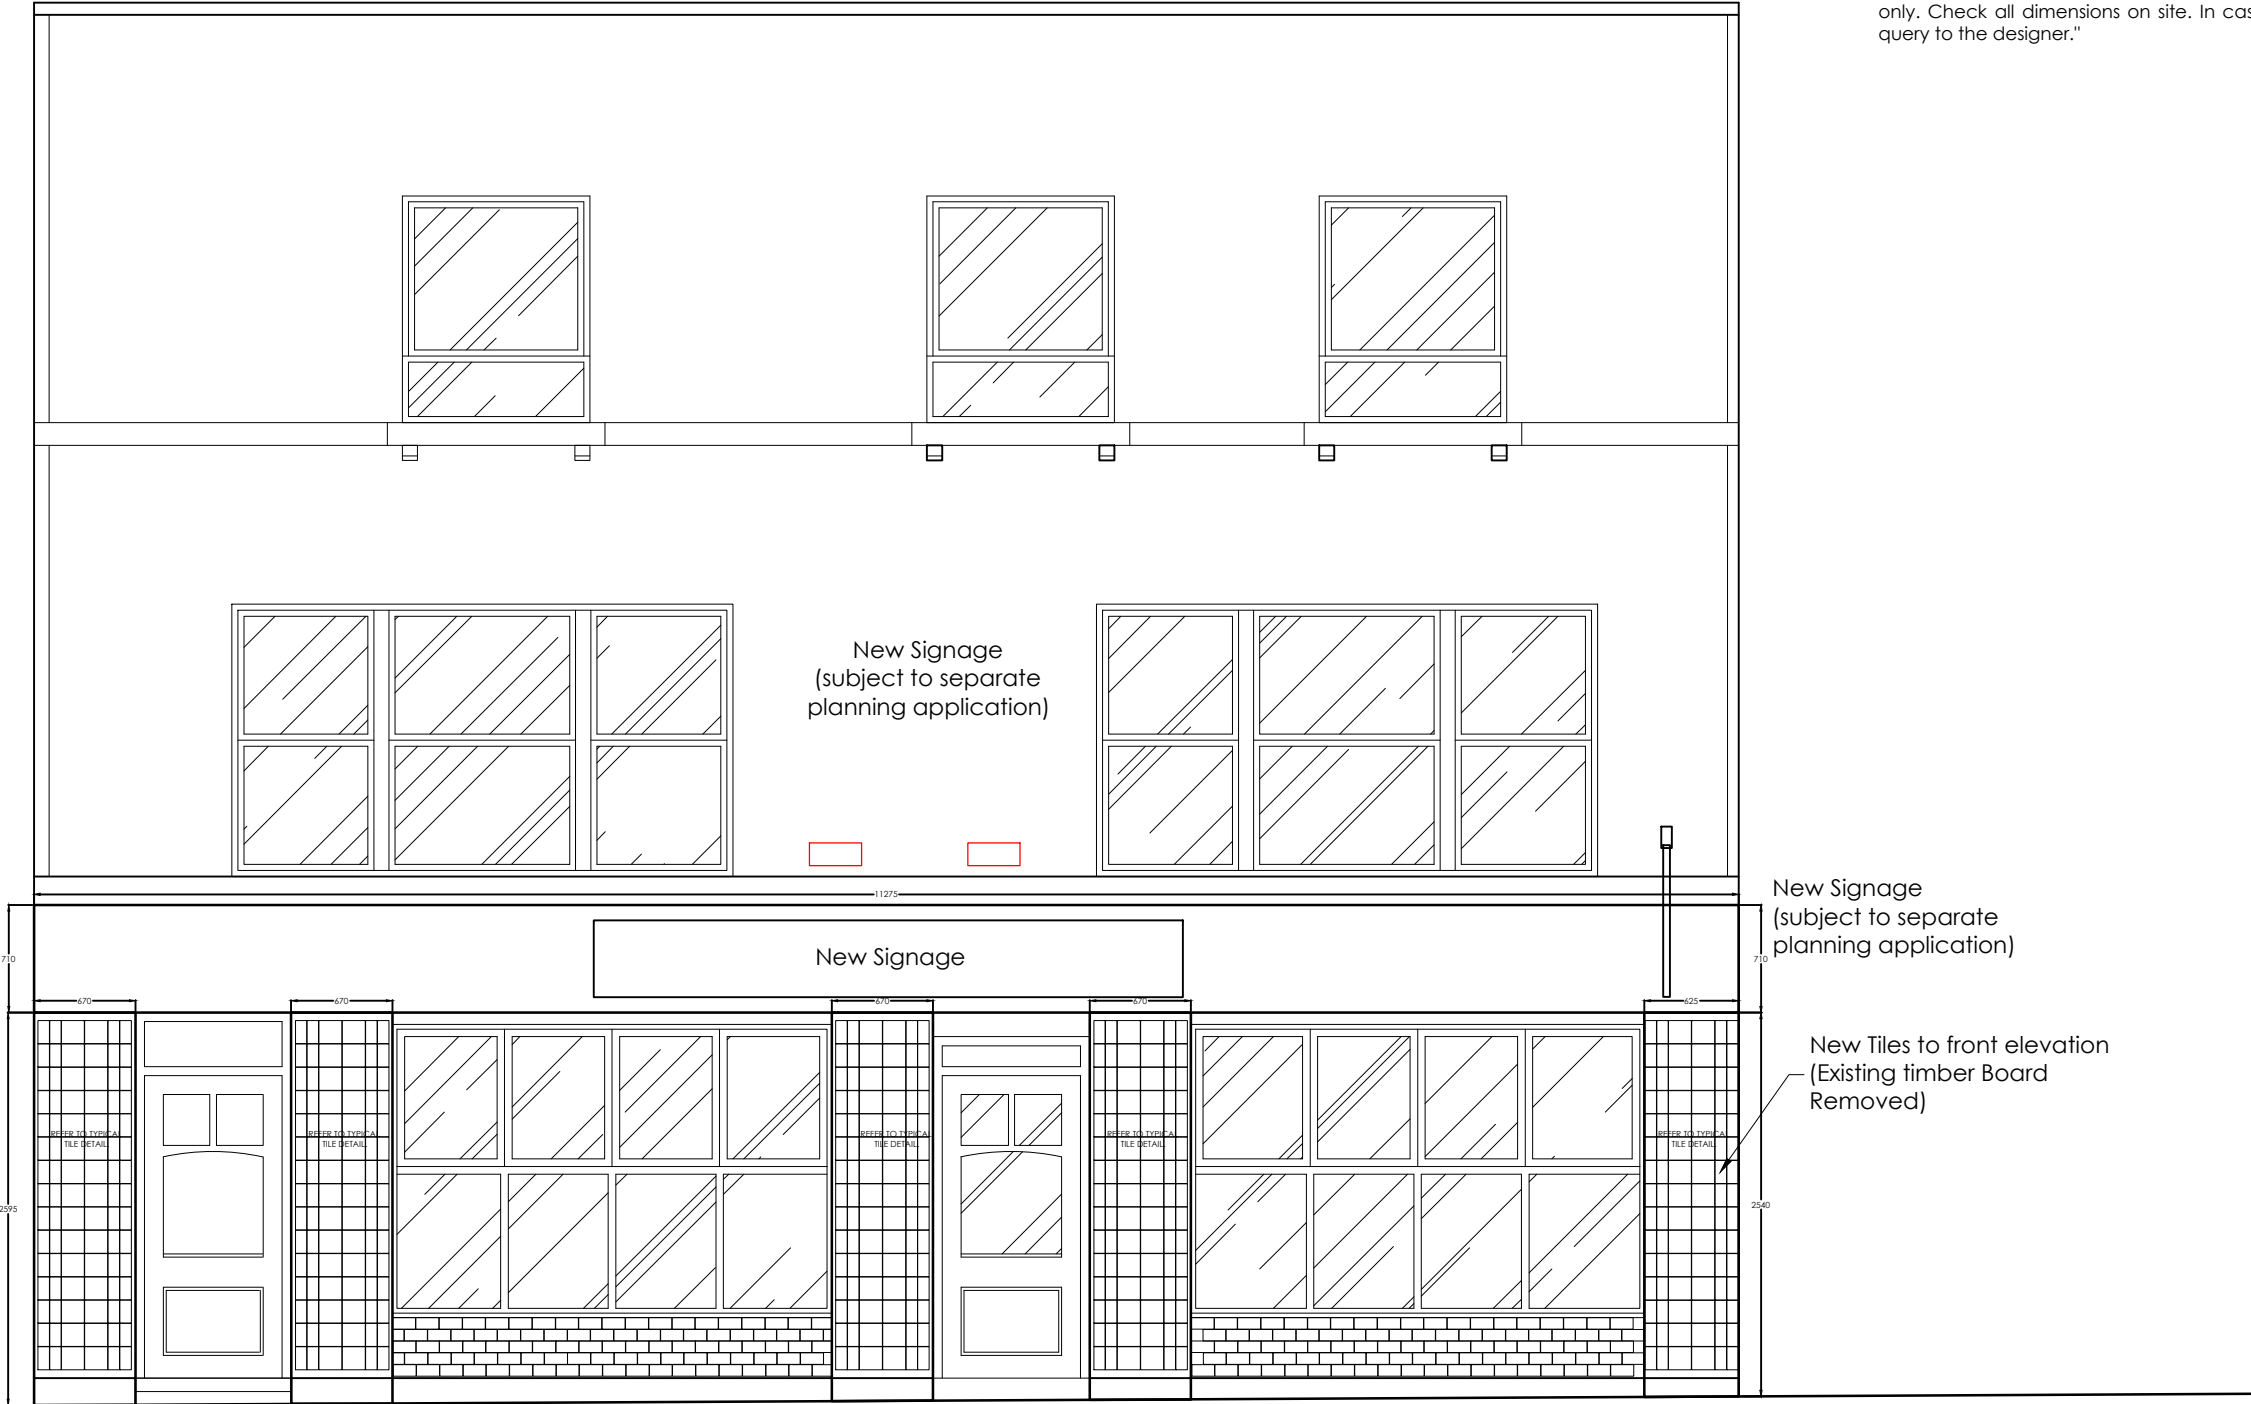

NORTH EAST ELEVATION AS PROPOSED 1:50



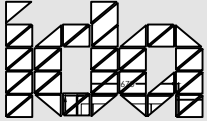

0161 428 0310
office@inventiveda.com
www.inventiveda.com
@inventiveda

A	UPDATED TO SUIT TILE DETAIL	JH-	26.06.25
Rev	Description	By	Date
INVENTIVE DESIGN ASSOCIATES ARCHITECTURE & INTERIOR DESIGN			
Abney Hall, Manchester Road, Cheadle, SK8 2PD Company Reg No: 9251414			
STAR PUBS AND BARS THE FREEMOUNT, 73 - 75 Oldham Street, Manchester M4 1LW PROPOSED FRONT ELEVATION			
DRAWN	RK	DATE 29-05-2025	DRAWING NO.
SCALE 1:50 @A3	REV. A	2546 - 303	