


- 01 ENTRANCE LOBBY
- 02 WAITING AREA
- 03 LUGGAGE STORAGE
- 04 RECEPTION AREA
- 05 LIFT LOBBY
- 06 BAR AREA
- 07 RESTAURANT
- 08 BUFFET
- 09 KITCHEN AND COLD STORAGE
- 10 GUEST WC
- 11 STAFF ACCESSIBLE WC
- 12 STAFF WC
- 13 STAFF ACCESSIBLE SHOWER
- 14 STAFF CHANGING
- 15 GLASS WASH
- 16 CLEANER
- 17 COMMS
- 18 VENDING MACHINES
- 19 STAIR
- 20 BIKE STORE
- 21 PLANT
- 22 SUBSTATION
- 23 ELECTRICAL INTAKE
- 24 COSHH
- 25 LINEN
- 26 BOTTLE STORE
- 27 CELLAR
- 28 TEAM ROOM
- 29 OFFICE
- 30 REFUSE STORE
- 31 SERVICE / DELIVERIES

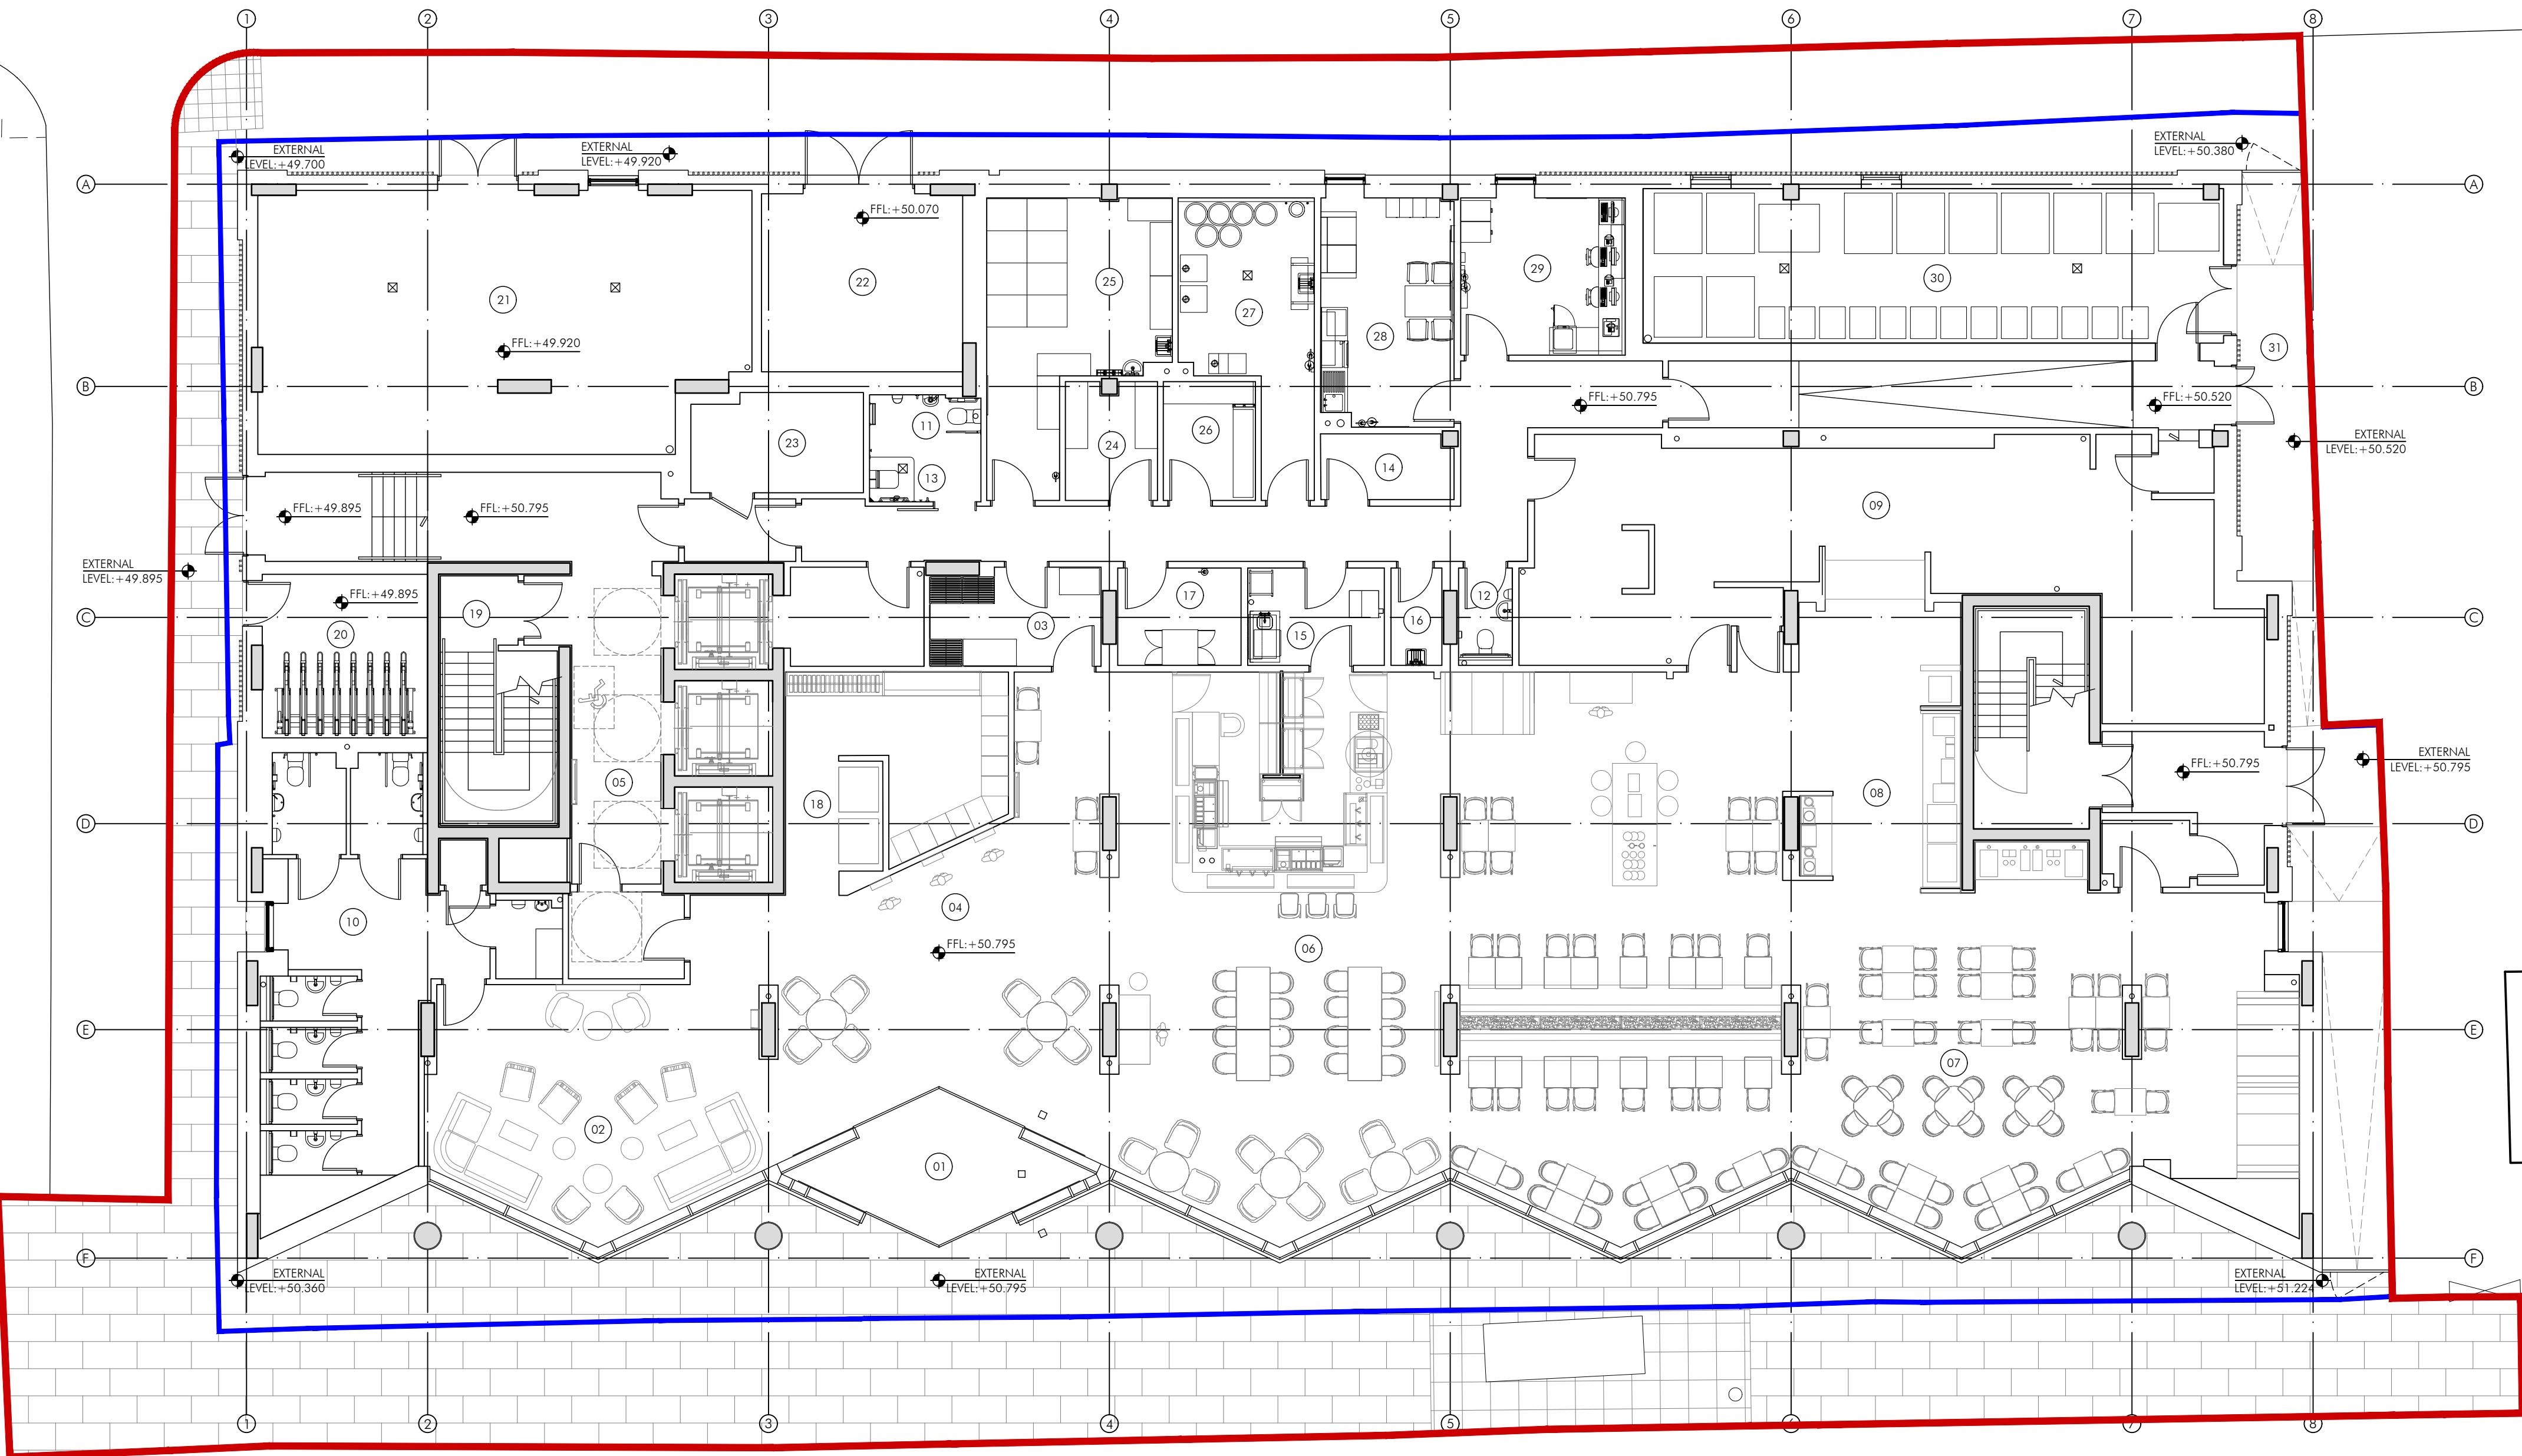

DRAWN	REVISION	DATE	VER
 ALLISON PIKE ARCHITECTS & DESIGNERS			
7 Buxton Road West, Disley, Stockport, Cheshire, SK12 2AE. Website: www.allisonpike.com			
Telephone: 01663 763000 Facsimile: 01663 766772 Email: studio@allisonpike.com			
© Allison Pike Partnership Limited.			

PLANNING ISSUE	PROJECT	PREMIER INN ROCHDALE ROAD 25 ROCHDALE ROAD MANCHESTER, M4 4HT
	TITLE	PROPOSED GROUND FLOOR PLAN
	SCALE	1:100 @ A1
	DRAWING No	L017-APA-12-01.GF-D-A-900005
	REVISION	