



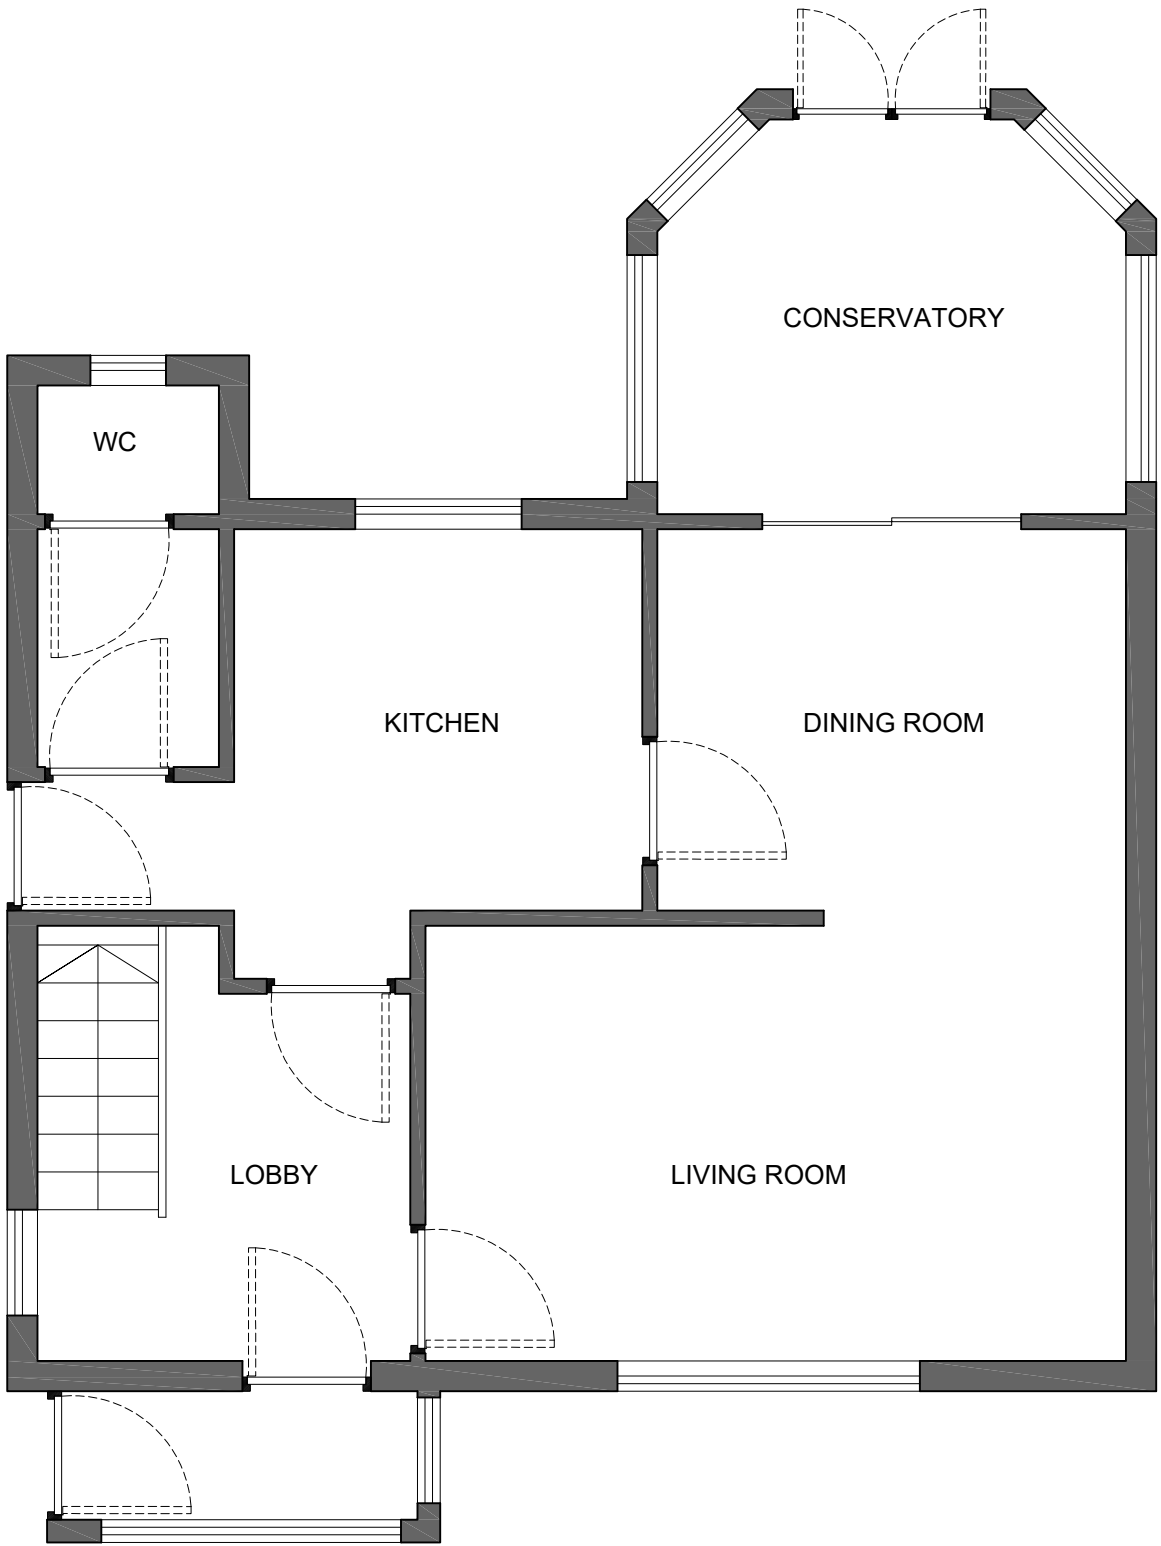

GROUND FLOOR PLAN

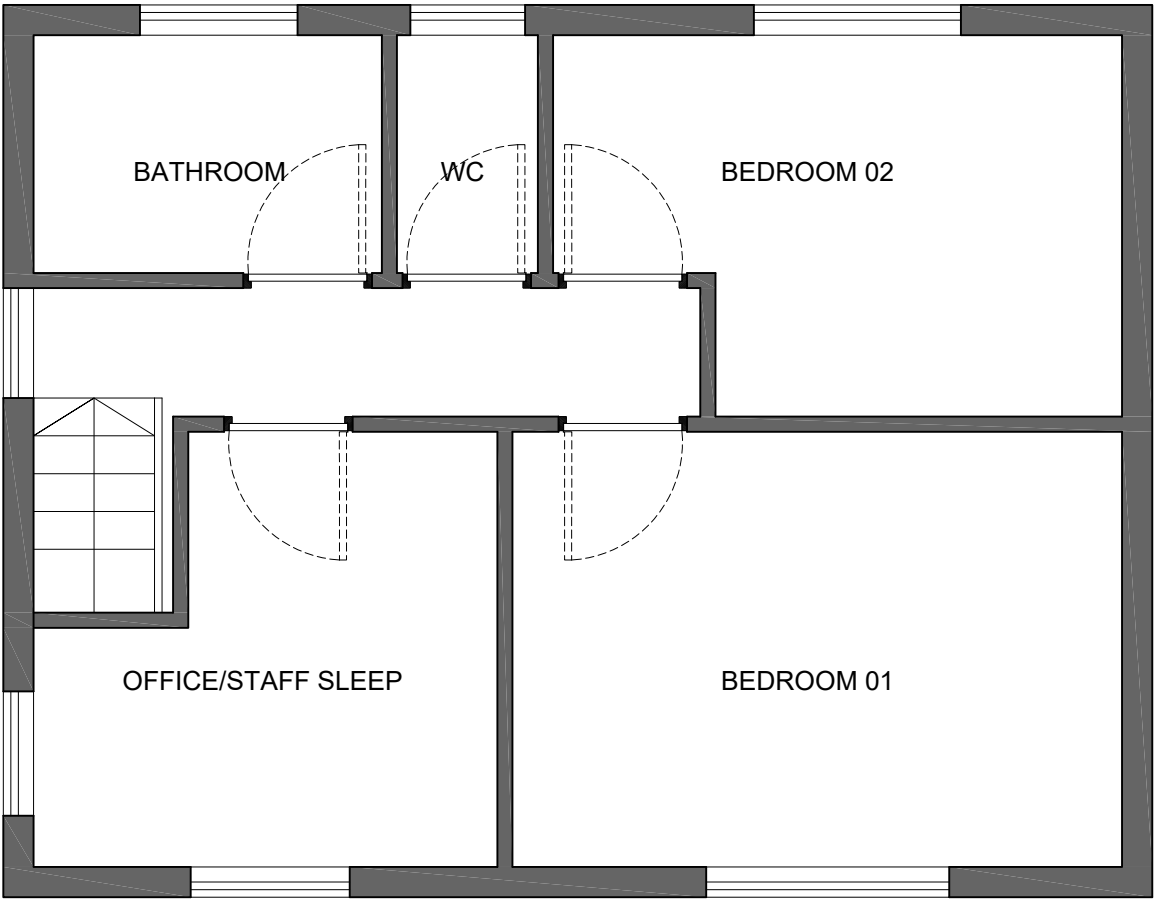

FIRST FLOOR PLAN

PURPOSE OF ISSUE

PLANNING

- Figured dimensions to be followed in preference to scale
- All dimensions shall be verified by the Contractor(s) on site prior to work commencing and relevant orders being placed
- Any discrepancies to be brought to the attention of the Contract Administrator for instructions prior to proceeding
- This drawing is the copyright of the Architect

CLIENT NAME
COVE CHILD CARE

PROJECT:
271 PORTWAY, WYTHENSHAW

DRAWING:
PROPOSED FLOOR PLANS

DATE: OCT 25	DRAWN BY: FA	CHECKED BY: AS
-----------------	-----------------	-------------------

SCALE: 1:50@A3	DRAWING NO: 0-3	REV: 00
-------------------	--------------------	------------