




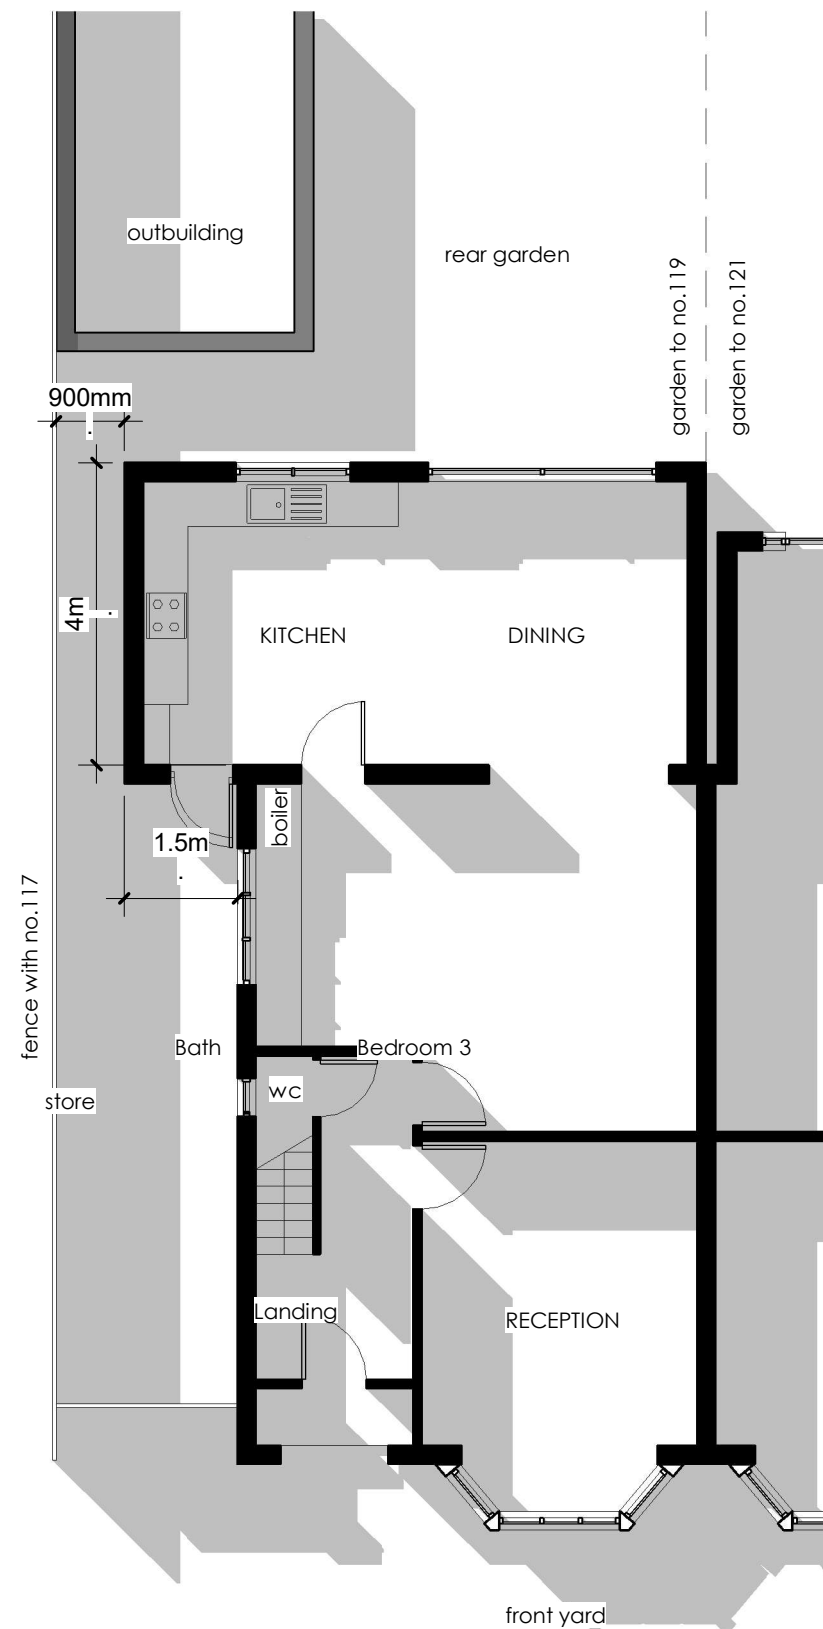

Proposed Ground Floor Plan 1:100

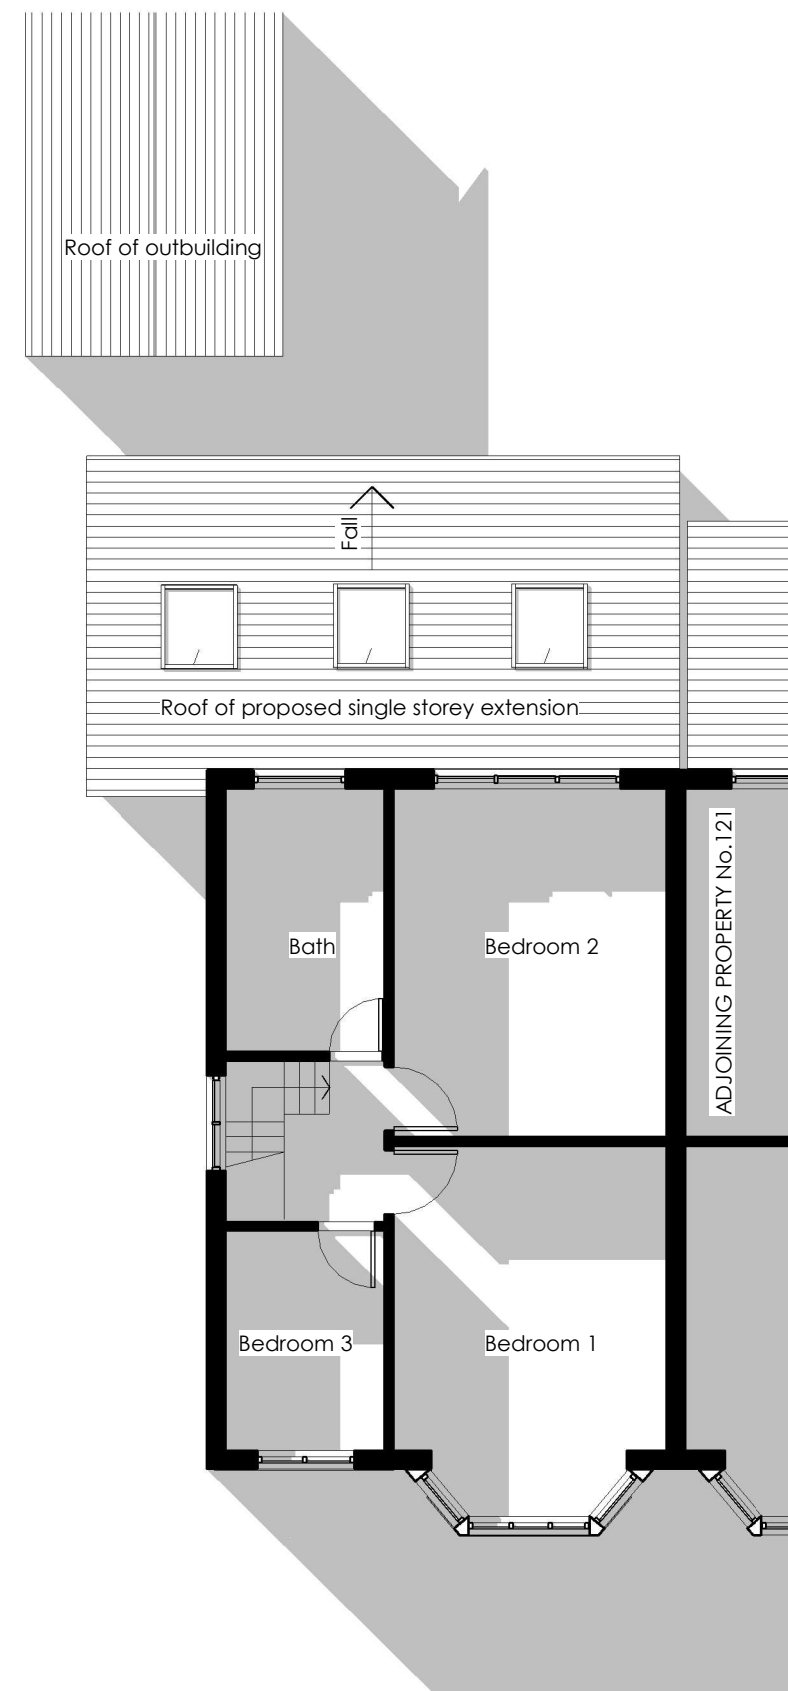

Proposed First Floor Plan 1:100
(existing internal layout to be retained)

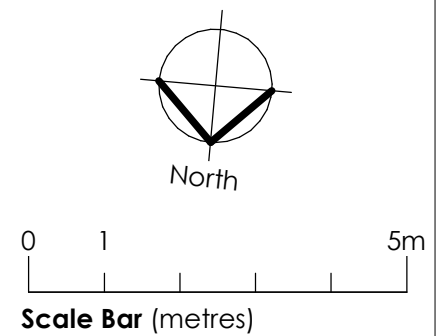

No	Amendments	Prep	Date
L C A Architecture & Planning Email: lx.chowdhury@gmail.com Tel: 07563 952231			
Project 119 Old Hall Lane Manchester M14 6HJ			
Title Proposed Floor Plans			
Job No.	2525	Drawing No.	PL13
Amendment:	Scale @A3: as shown		
Status	PLANNING		
Auth.	CL	Date.	July 2025