




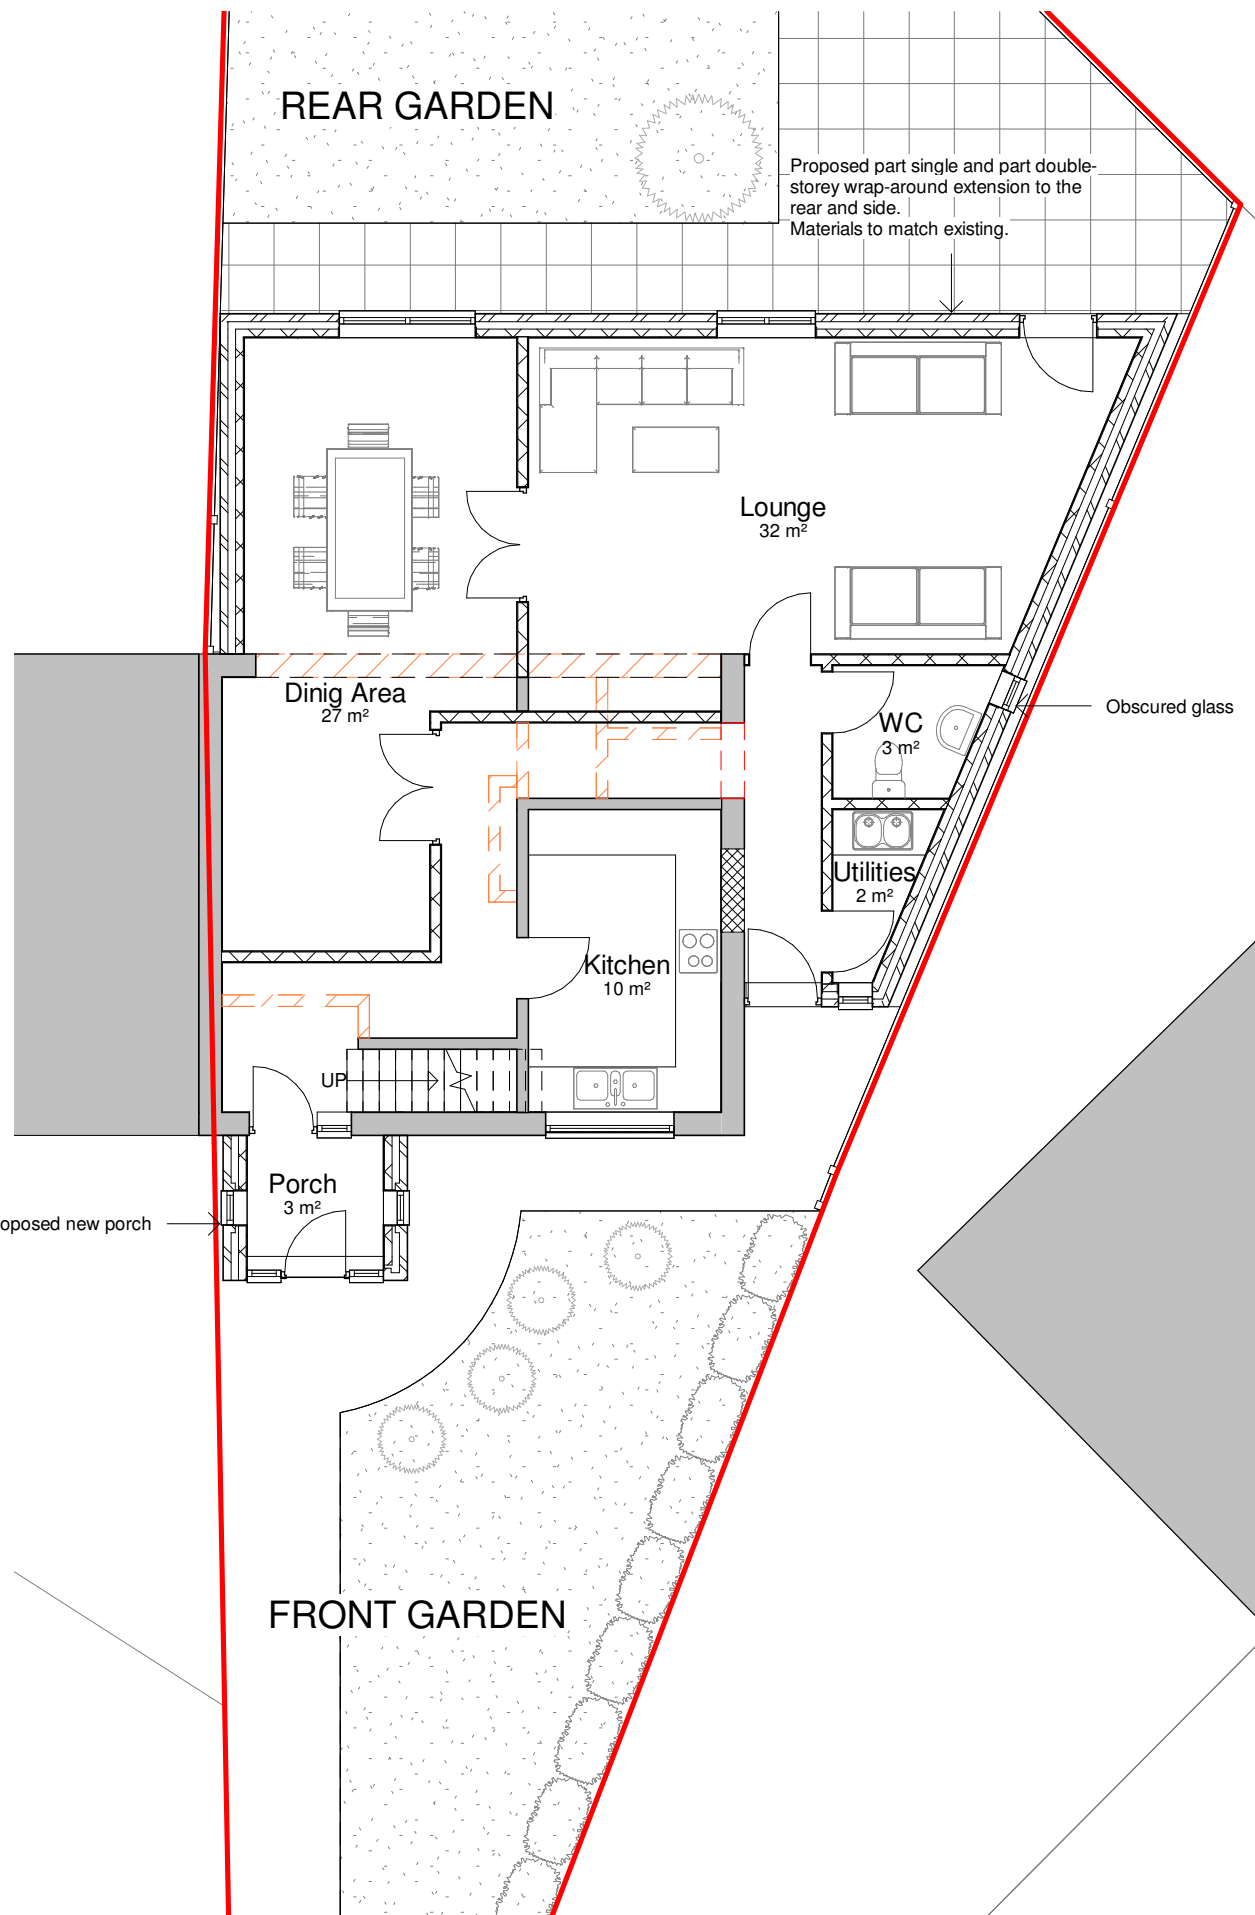

1 Proposed Ground Floor Plan
1 : 100

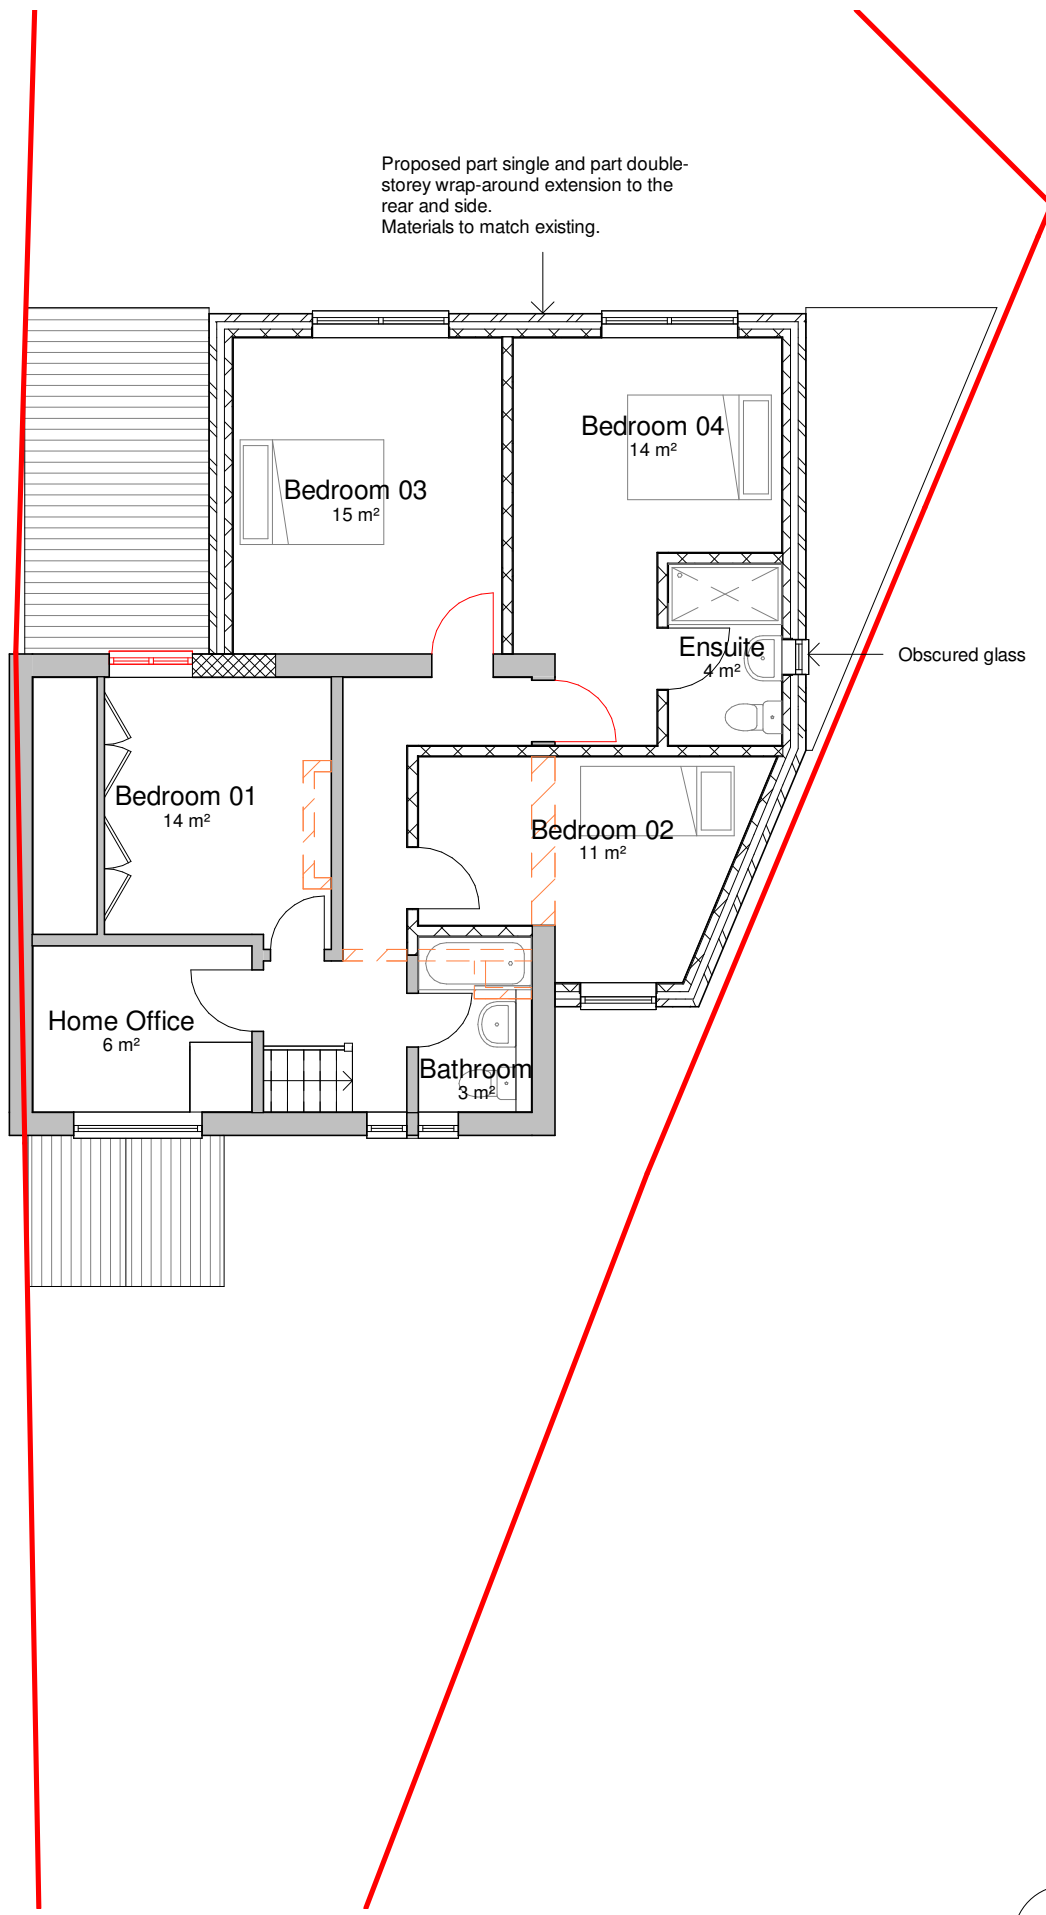

2 Proposed First Floor Plan
1 : 100

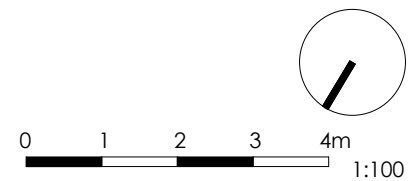

General Notes

The Architect shall have no responsibility for any use made of this document other than for that which it was prepared and issued.

All dimensions should be checked on site. Do not scale from this drawing.

To be read in conjunction with all other Consultant's drawings.

The Architect to be immediately notified of any discrepancies.

Copyright on this drawing retained by the Architect.

LEGEND

Site Boundary

P8	19/09/2025	AK	SH	Amended Porch
P7	17/09/2025	AK	SH	Amended Window
P6	16/09/2025	AK	SH	Amended Drawings
P5	22/04/2025	AK	SH	Amended Drawings
P4	27/03/2025	AK	SH	Amended Drawings
P3	20/03/2025	AK	SH	Amended Drawings
P2	19/03/2025	AK	SH	Amended Drawings
P1	18/03/2025	AK	SH	Initial Issue
No.	Date	Dwn	App	Revision or reason for issue

Client

Muhammad Rafiq

createitstudios
... leave an impression

Create It Studios (NW) Ltd
3 Stevenson Square,
Manchester
M1 1DN
info@createitstudios.co.uk

Project Title

7 Chorley Wood Ave, Manchester M19 1HE

Scale / North Point

1 : 100

Drawing Title

Proposed Floor Plans

Drawing Number
A1598(02)AP002

Drawing Status
Preliminary

Revision
8