





Optimum 200 - Wheelchair stair lift



Stannah Lowriser Platform lift

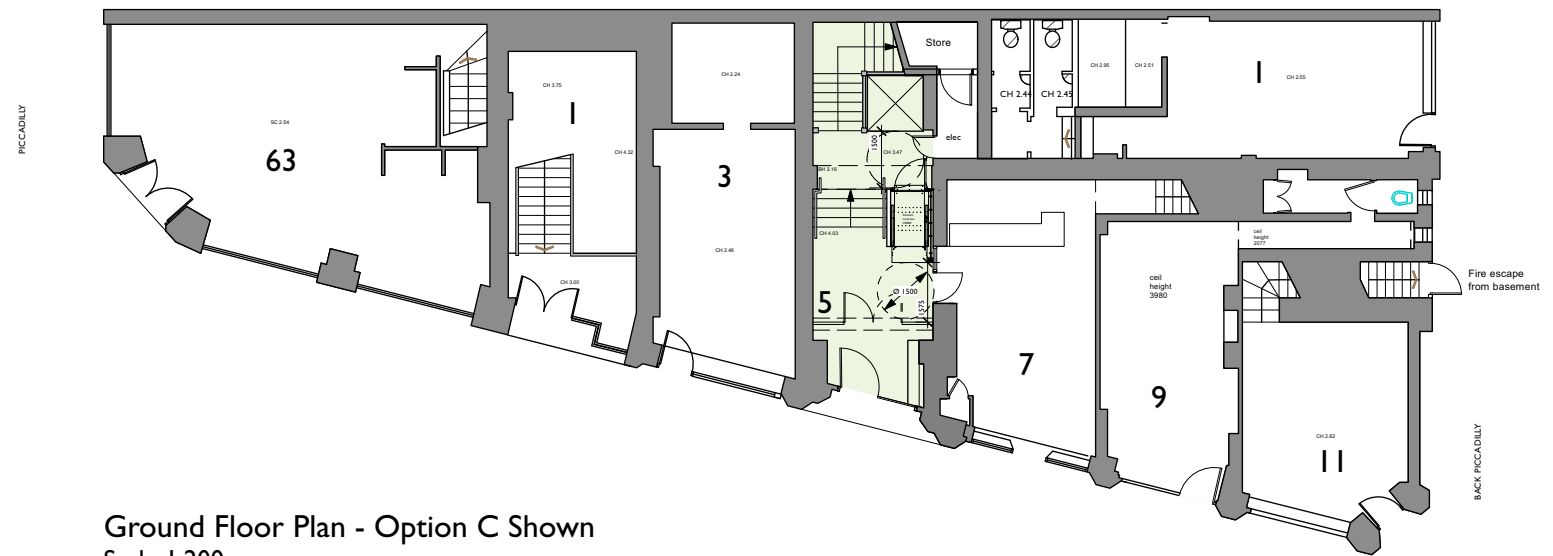


Ground Floor Plan - Option C Shown
Scale 1:200

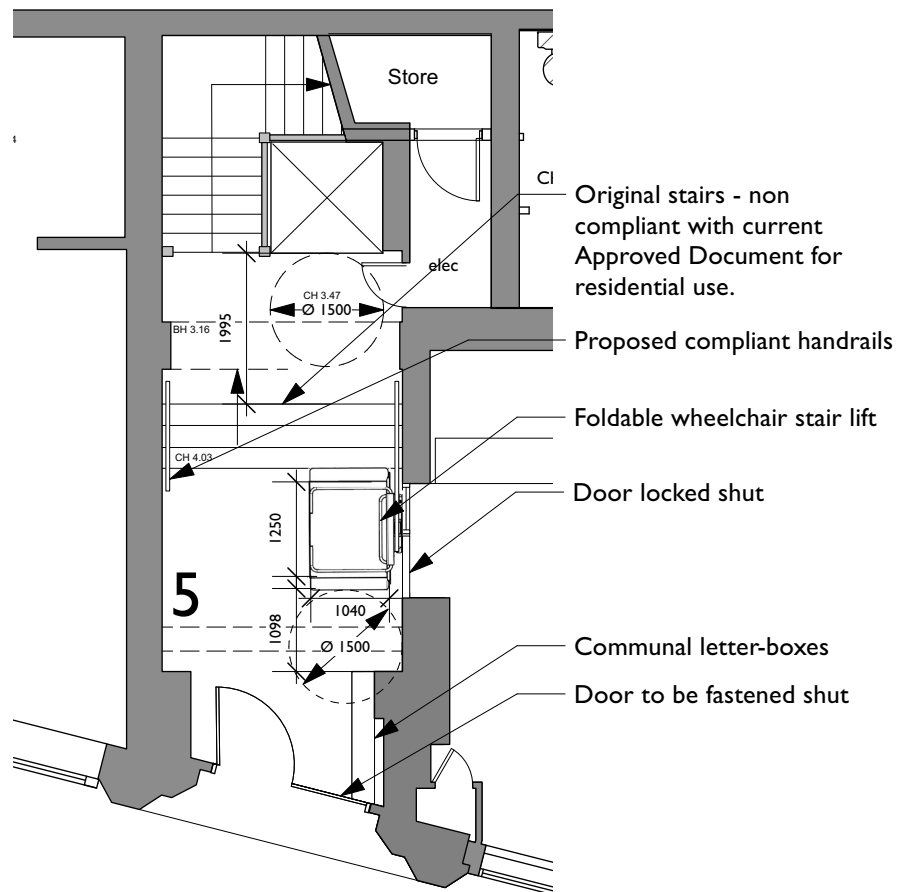


Ground Floor: Option A
Scale 1:100

- Stairs non compliant to current Building Regulations for residential use
- Insufficient turning space at base of stair lift
- No draught/secure postal lobby

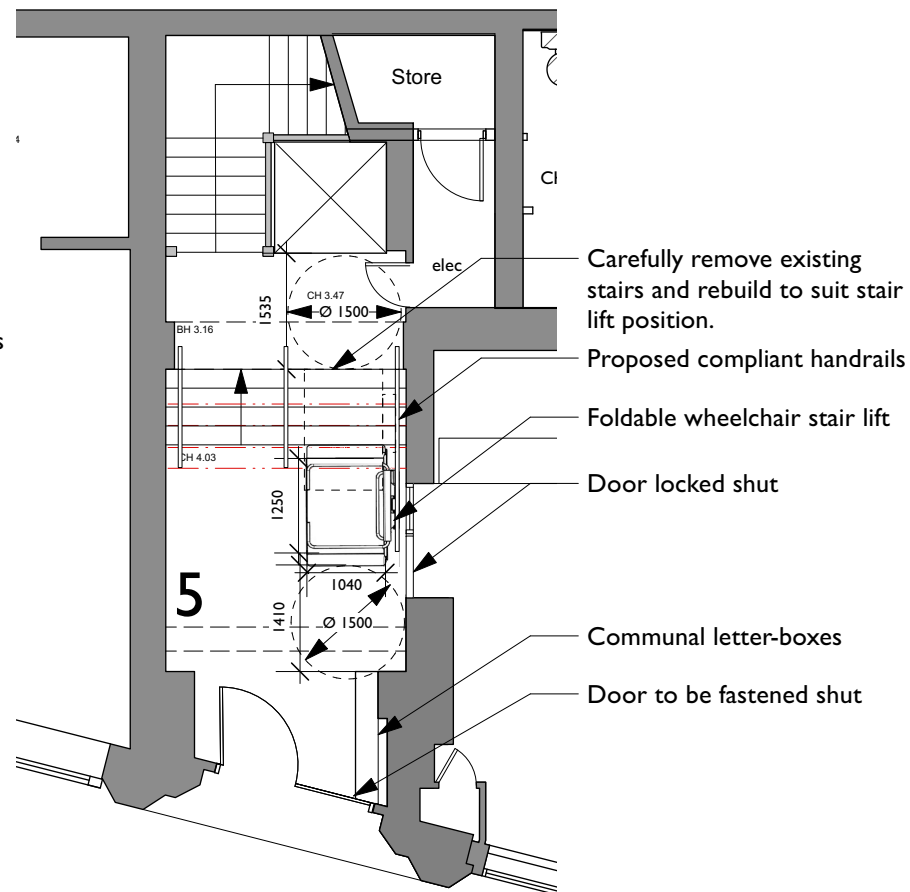

Ground Floor: Option B
Scale 1:100

- Requires removal of entire original terrazzo staircase to install stair lift
- No draught/secure postal lobby

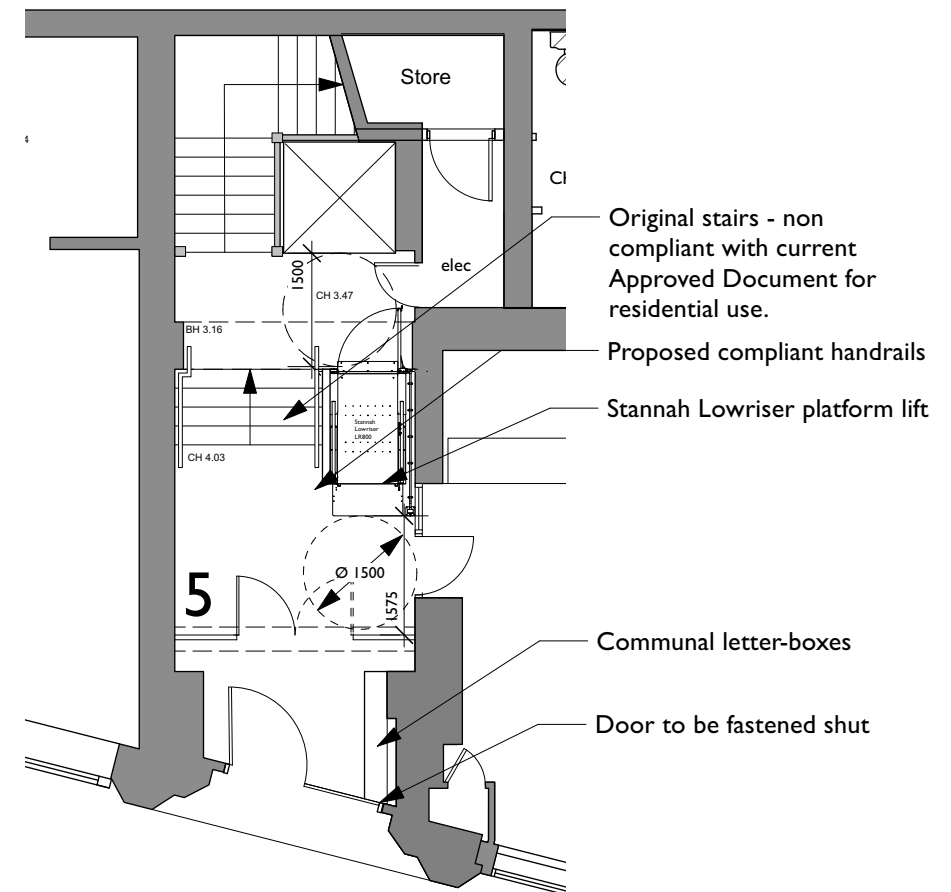

Ground Floor: Option C
Scale 1:100

- Stairs non compliant to current Building Regulations for residential use
- Cut out portion of original terrazzo stairs + platform. lift
- + Draught lobby and secure postal lobby.

COPYRIGHT OF ATELIER MB LTD
DO NOT SCALE FROM THIS DRAWING
DIMENSIONS TO BE CHECKED ON SITE

- Existing
- Proposed
- Existing Historic Fabric to be Removed
- Existing Non-Historic Fabric to be Removed

Rev Note DRN CHK

St Margarets, Manchester
For Charlotte Street Estates

Ground Floor Plan - Lobby
Options Proposed

scheme 1907
dwg no. **P(119)**
revision

scale 1:100 @ A3
date first drawn Sept 2020
drawn HKW

SK sketch E existing P proposed T tender C construction FI final issue

www.ateliermb.co.uk
t 0161 236 0051
e architect@ateliermb.co.uk