



Schedule of Accommodation

Plots 1, 36
Mirrored Plot 2

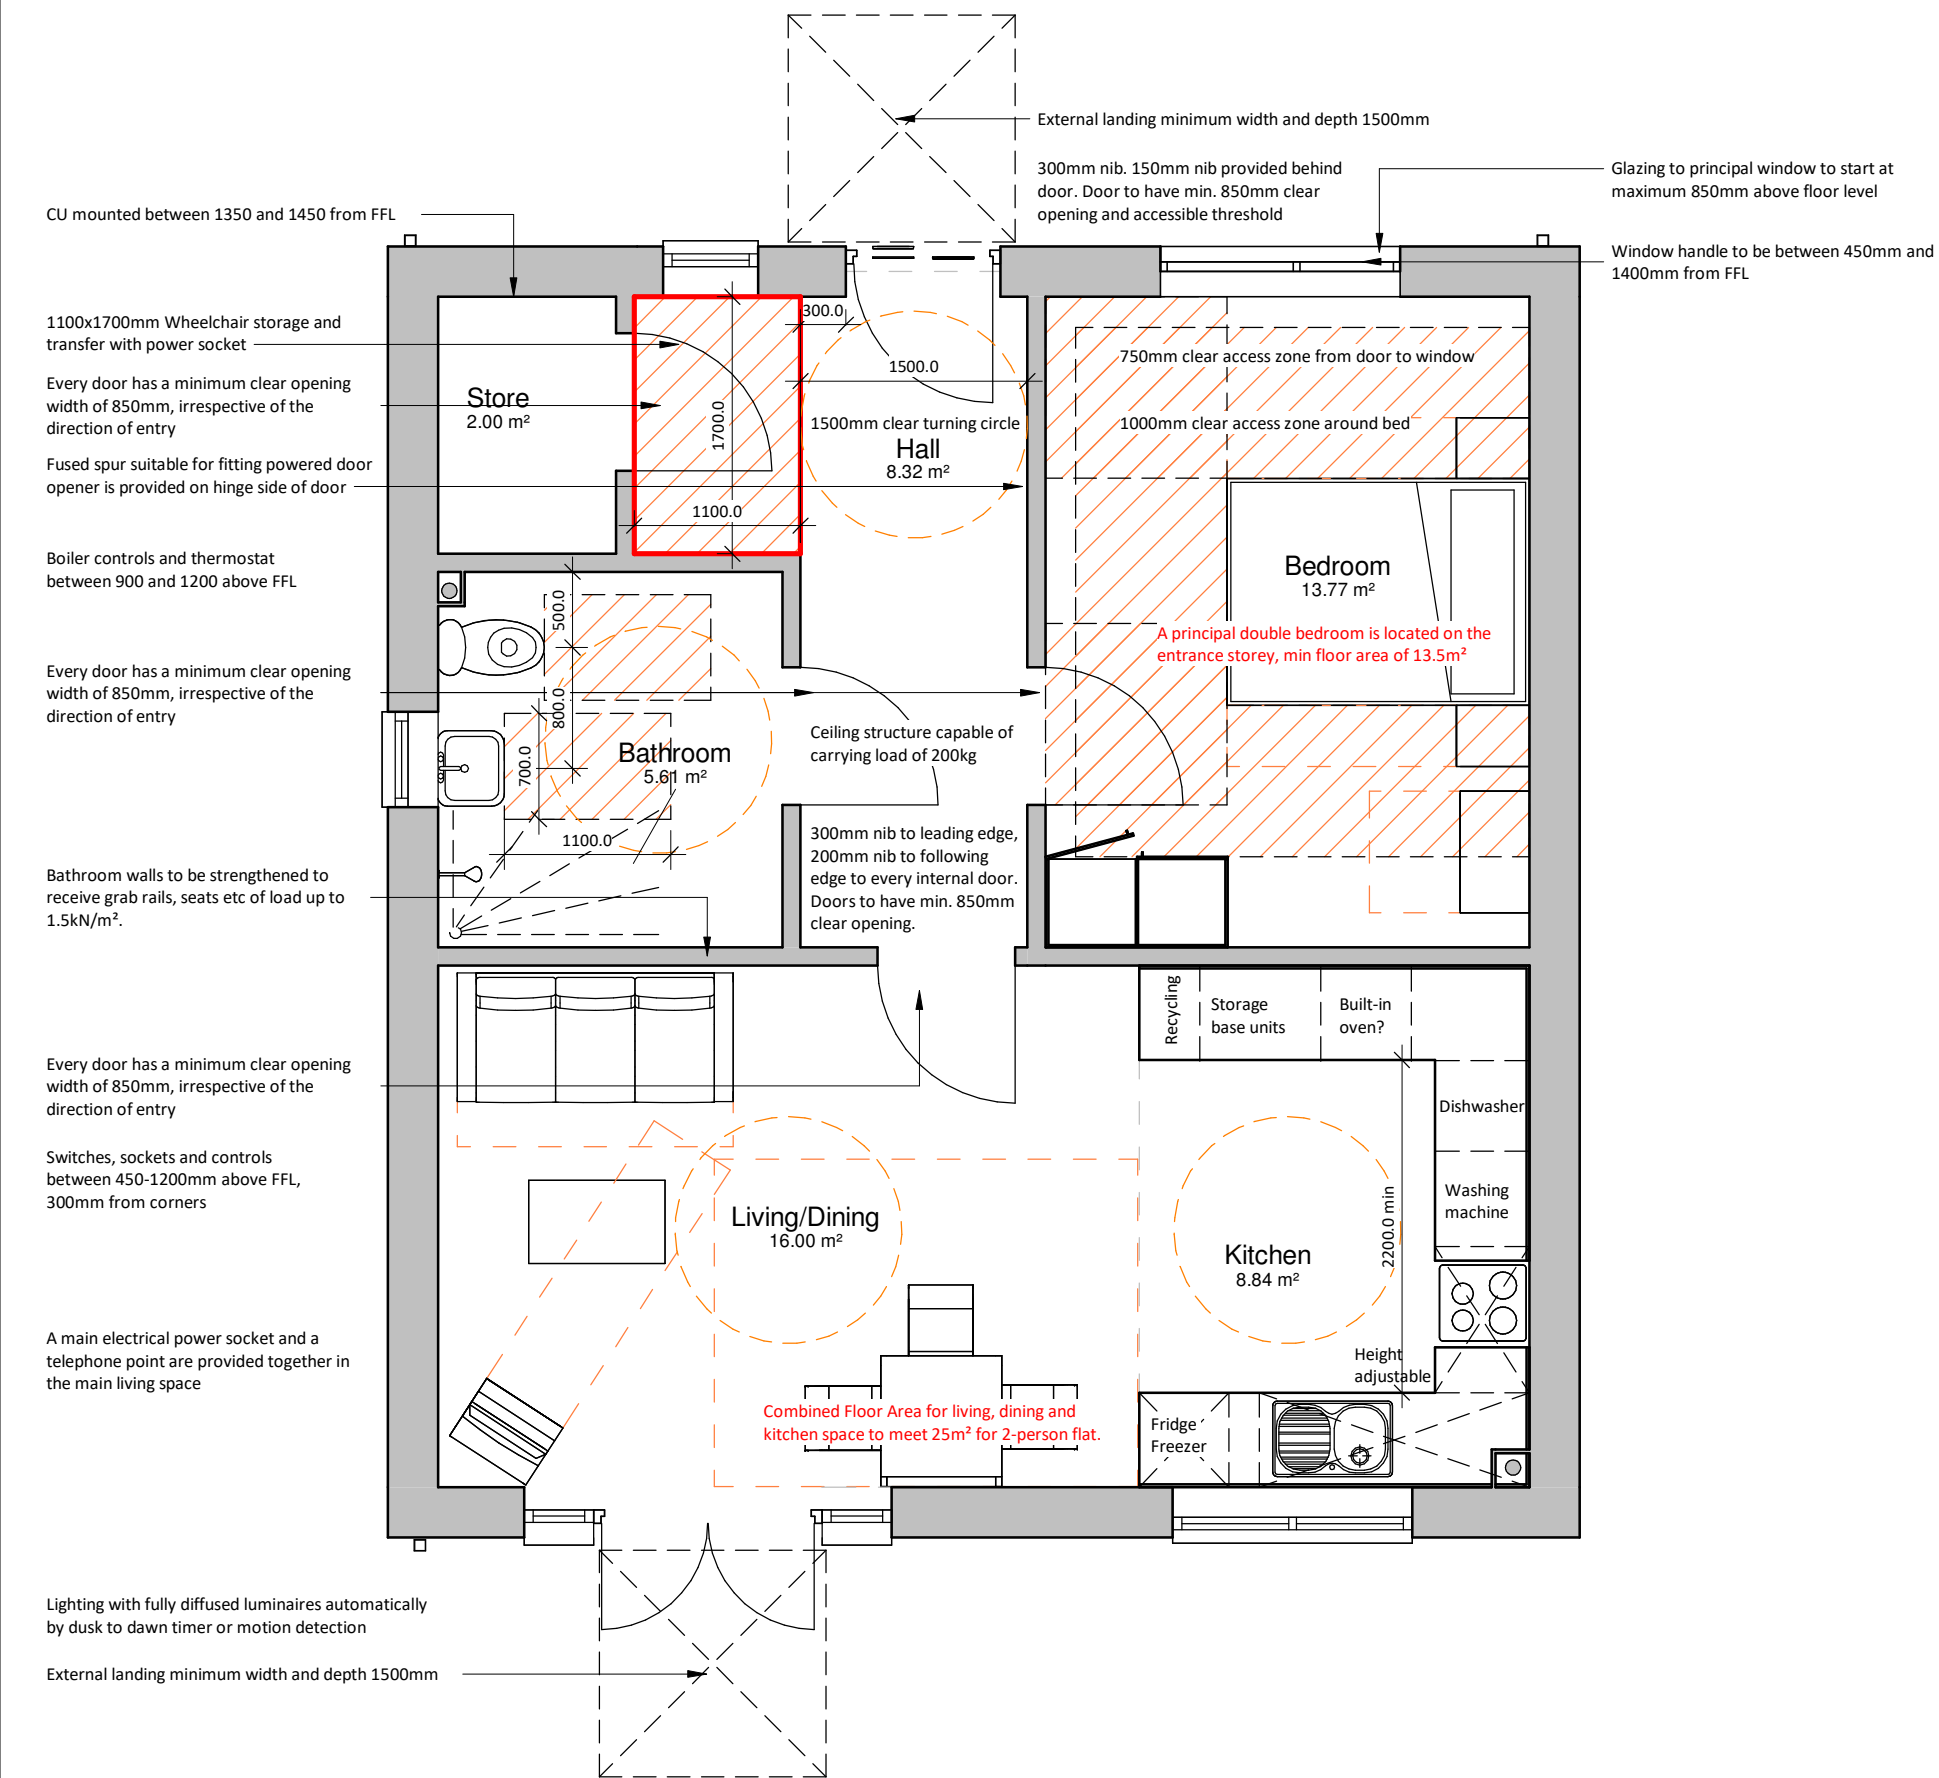

Ground Floor
1 : 50

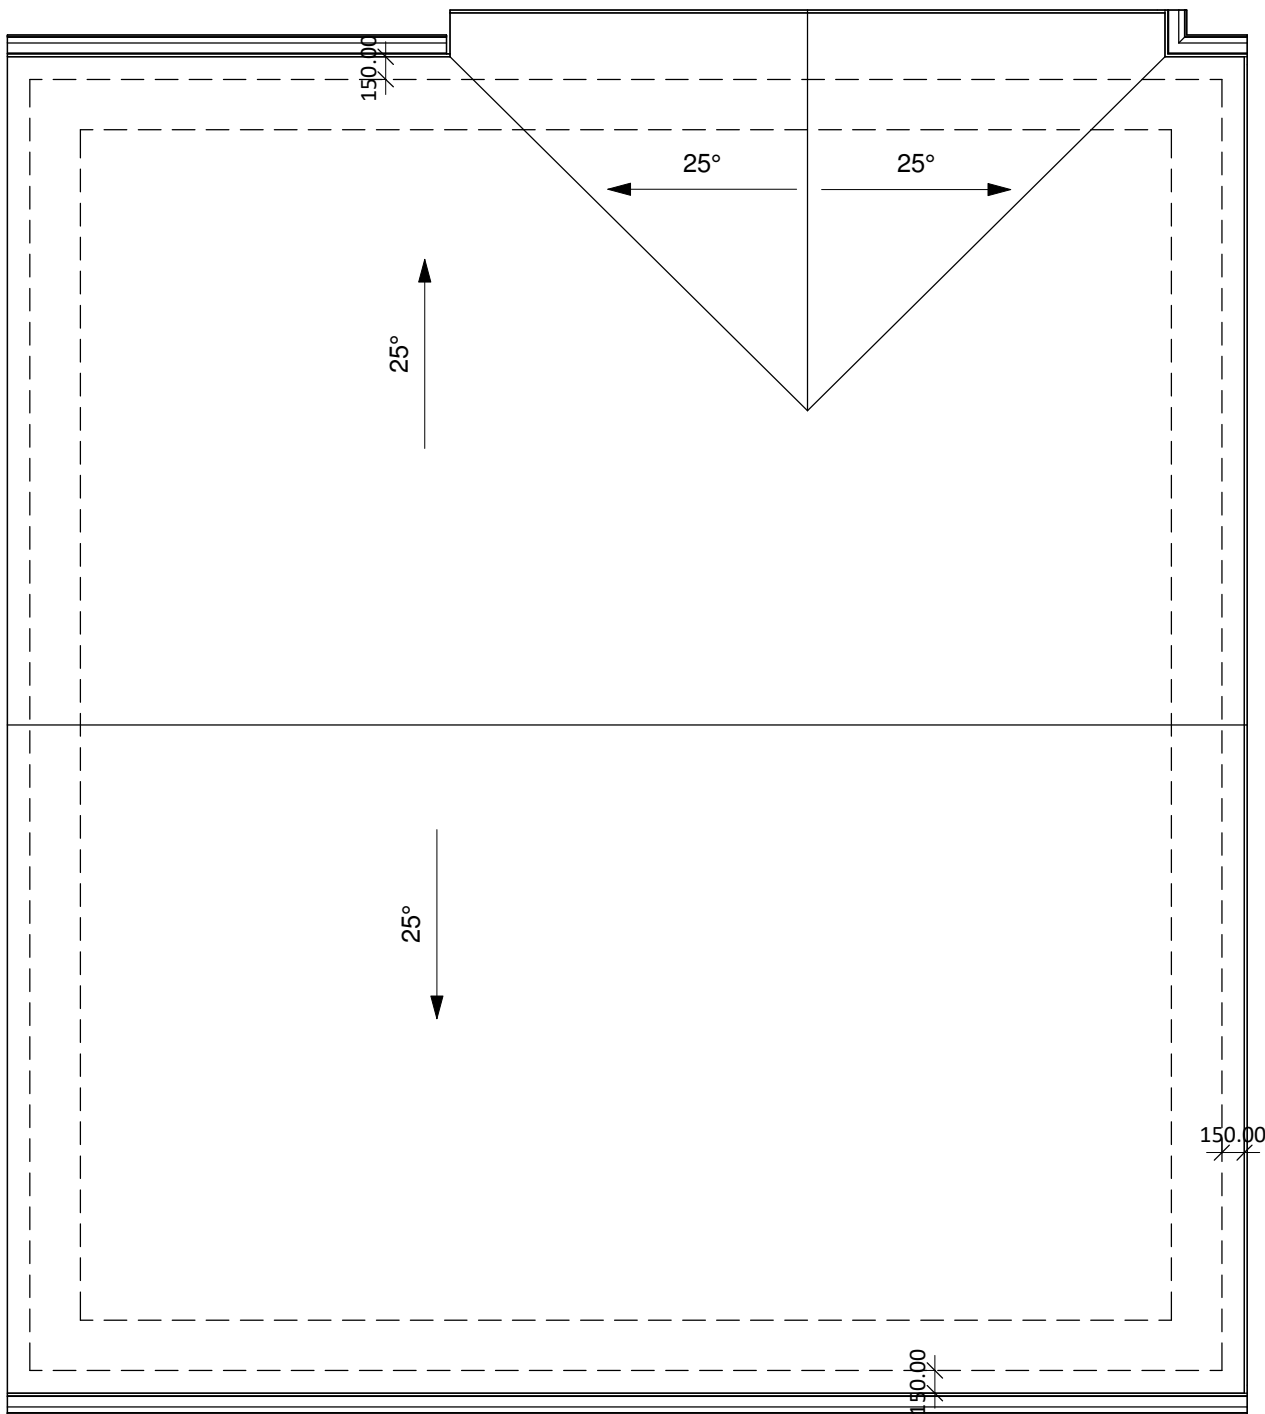

Roof Plan
1 : 50




Indicative Visual



Front Elevation
1 : 50



Rear Elevation
1 : 50

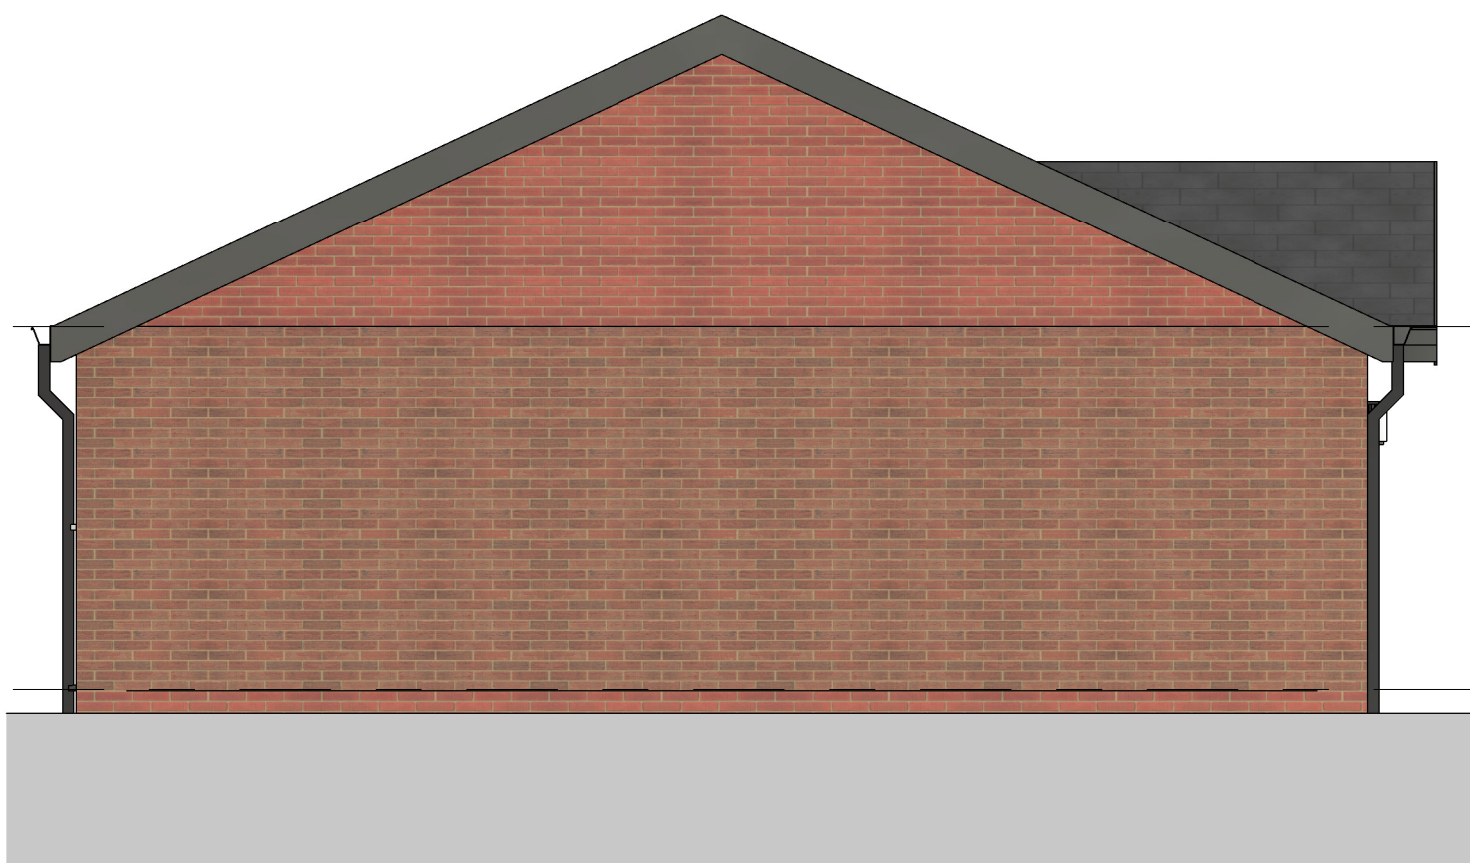

Gable Elevation
1 : 50

Rev	Date	Int	Description
-----	------	-----	-------------



CLIENT:
Built Development Ltd

PROJECT:
Church Lane, Moston

DESCRIPTION:
1B2P Bungalow Proposed Plans & Elevations
M4(3)

PURPOSE OF ISSUE:
Planning

DRAWN BY: CHECKED DATE: SCALE @ A1:
OM ED 24.10.24 1 : 50

JOB NO: STATUS CODE: DRAWING NO: REV
4450 S0 111

FILE IDENTIFIER:
CL-BTP-08-ZZ-DR-A-4450_111

Elizabeth House 486 Didsbury Road Heaton Mersey Stockport SK4 3BS
0161 443 1221 info@bernardtaylor.co.uk www.btparchitects.co.uk