


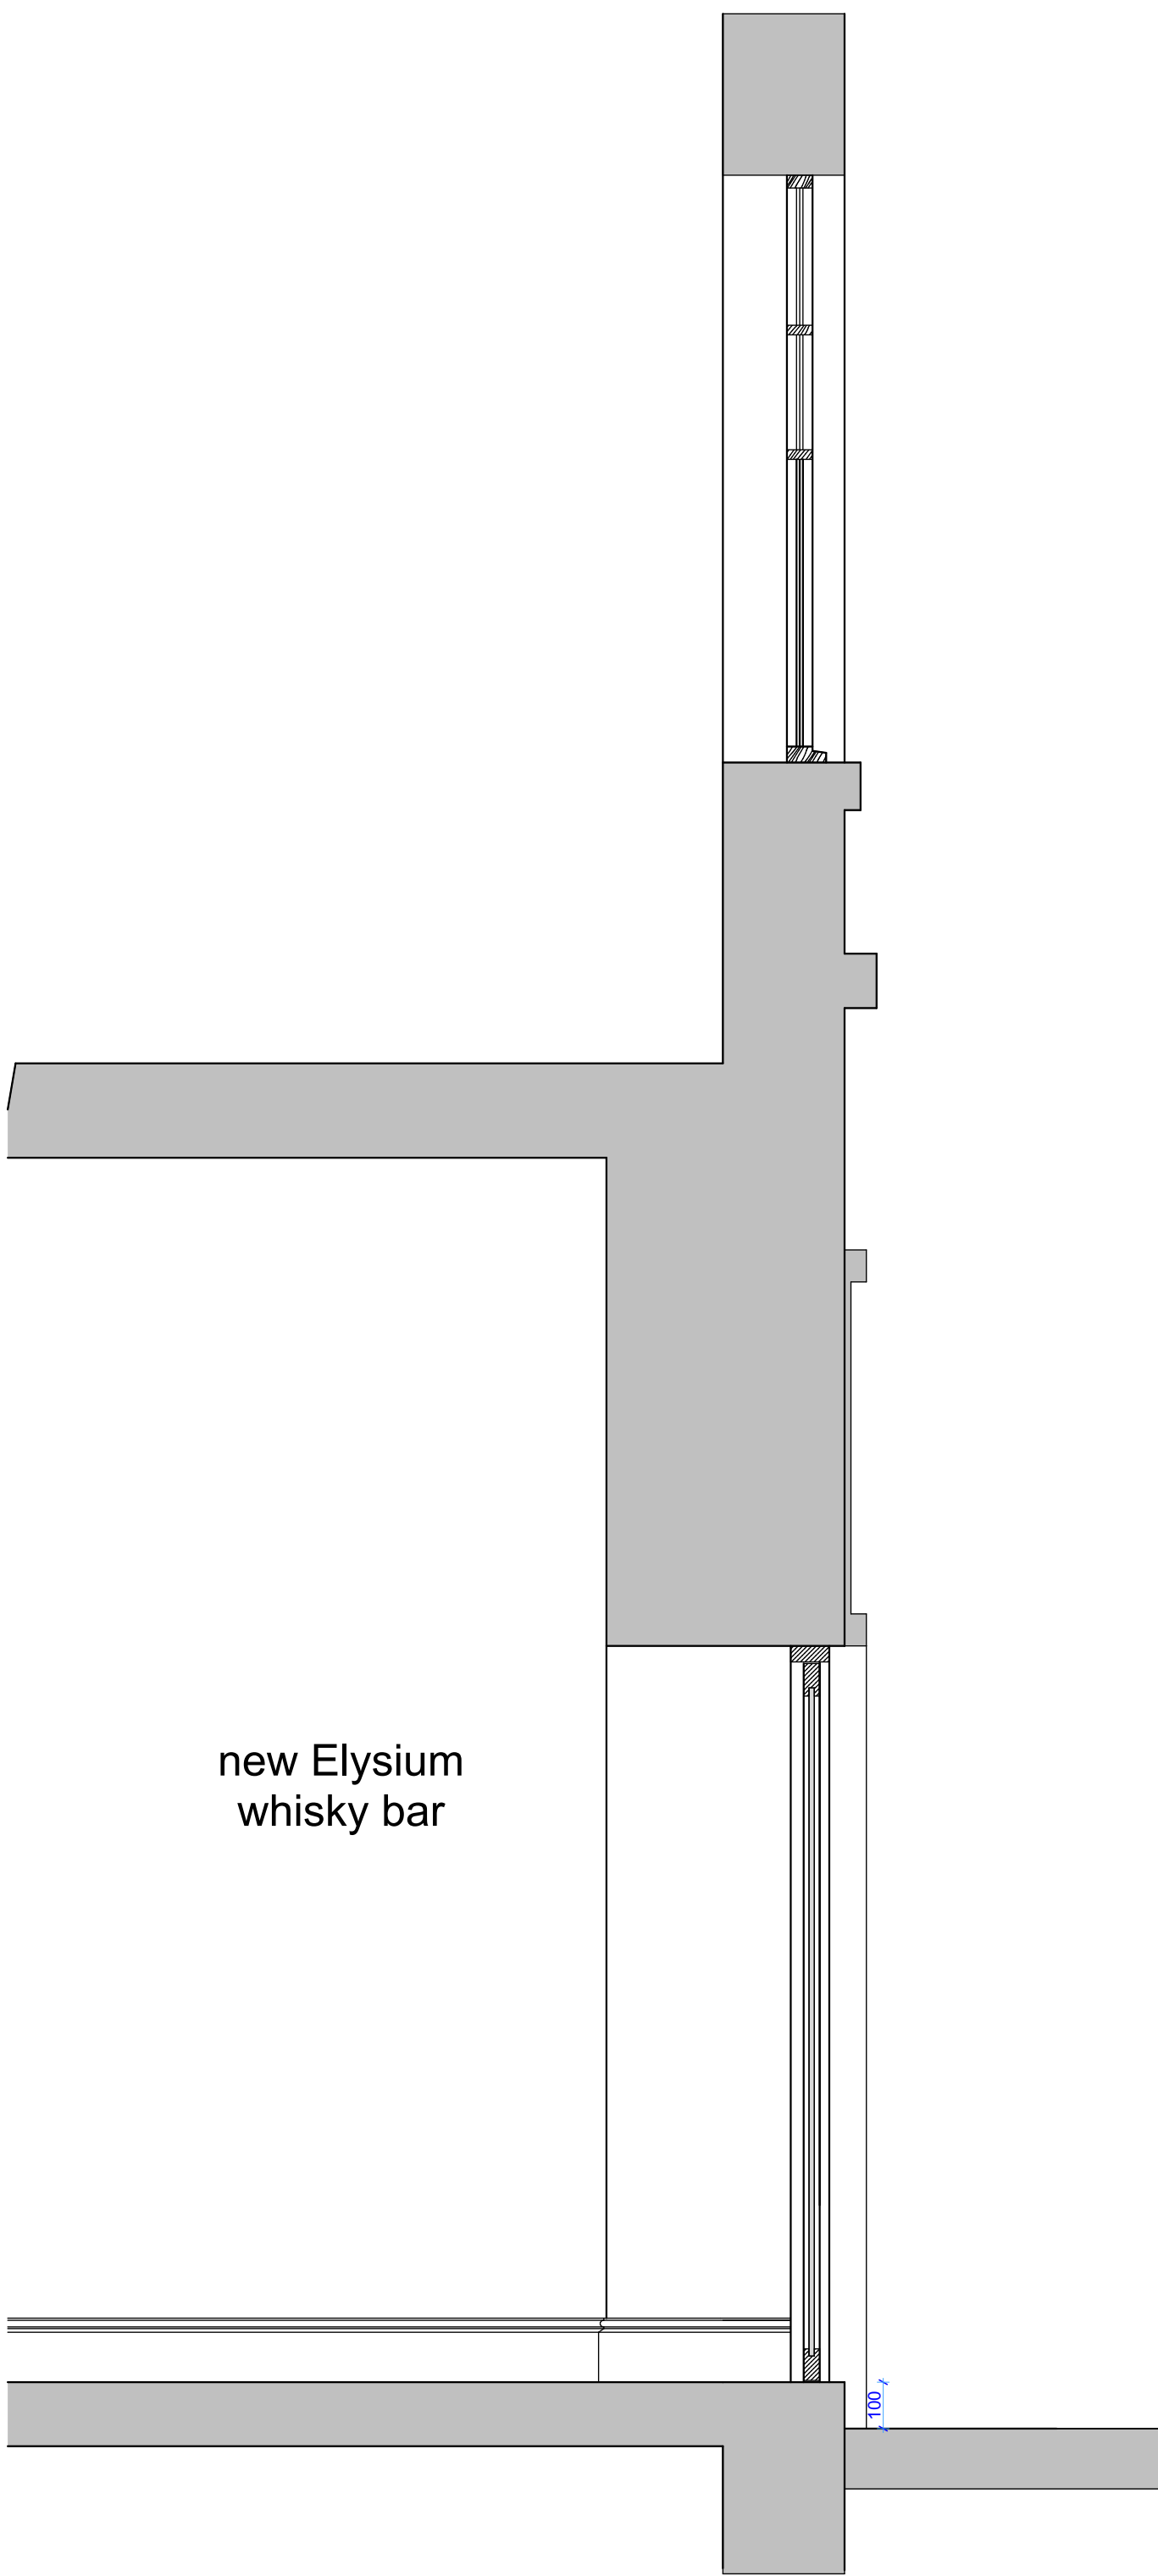

new Elysium
whisky bar

Cross Section thro' Shop Front
& New Projecting Sign(1:20)



first floor

ground floor

existing stone surround

existing tiles to be
painted grey in
Anthracite RAL 7016

Front Elevation to Shop Front
& New Signage (1:20)



Example of how the 'ELYSIUM' lettering will look.
Side of letters to be powder coated white

Main Sign

Main ACM sign tray 5460x1050mm within existing
stone surround (inc. 35mm upstand & downstand)

'ELYSIUM' lettering with opal face white lettering RAL 9010
2200x350mm (Cap height) Illuminance 300 cd/m²

'Barista, Cocktails, Whisky' white acrylic lettering
2200x137mm (Cap height) Illuminance 300 cd/m²

All fixed to existing back board painted Anthracite RAL 7016

rev A. Illuminance reduced from 540cd/m² to 300cd/m²
as requested by Environmental Health & planners.
19.9.25




9 Mersey Road, Sale, Cheshire. M33 6HL
tel : 0161 973 9391 mobile : 07801 474646
e-mail : paul@phddesigns.co.uk
www.phddesigns.co.uk

project
65 Princess Street
Manchester
for
JML Developments Ltd

drawing title
Proposed Front Elevation
& Cross Section Showing
New Signage Details

drawing no. 202502 / Sign1 revision. 'A'

drawn by. PD scale. 1:20 date. 7.25
(when printed at A1)

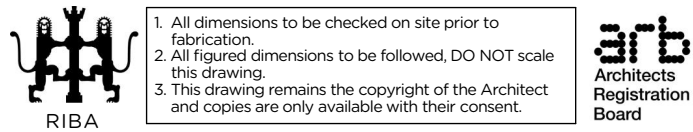

1. All dimensions to be checked on site prior to
fabrication
2. All figured dimensions to be followed, DO NOT scale
this drawing
3. This drawing remains the copyright of the Architect
and copies are only available with their consent.