
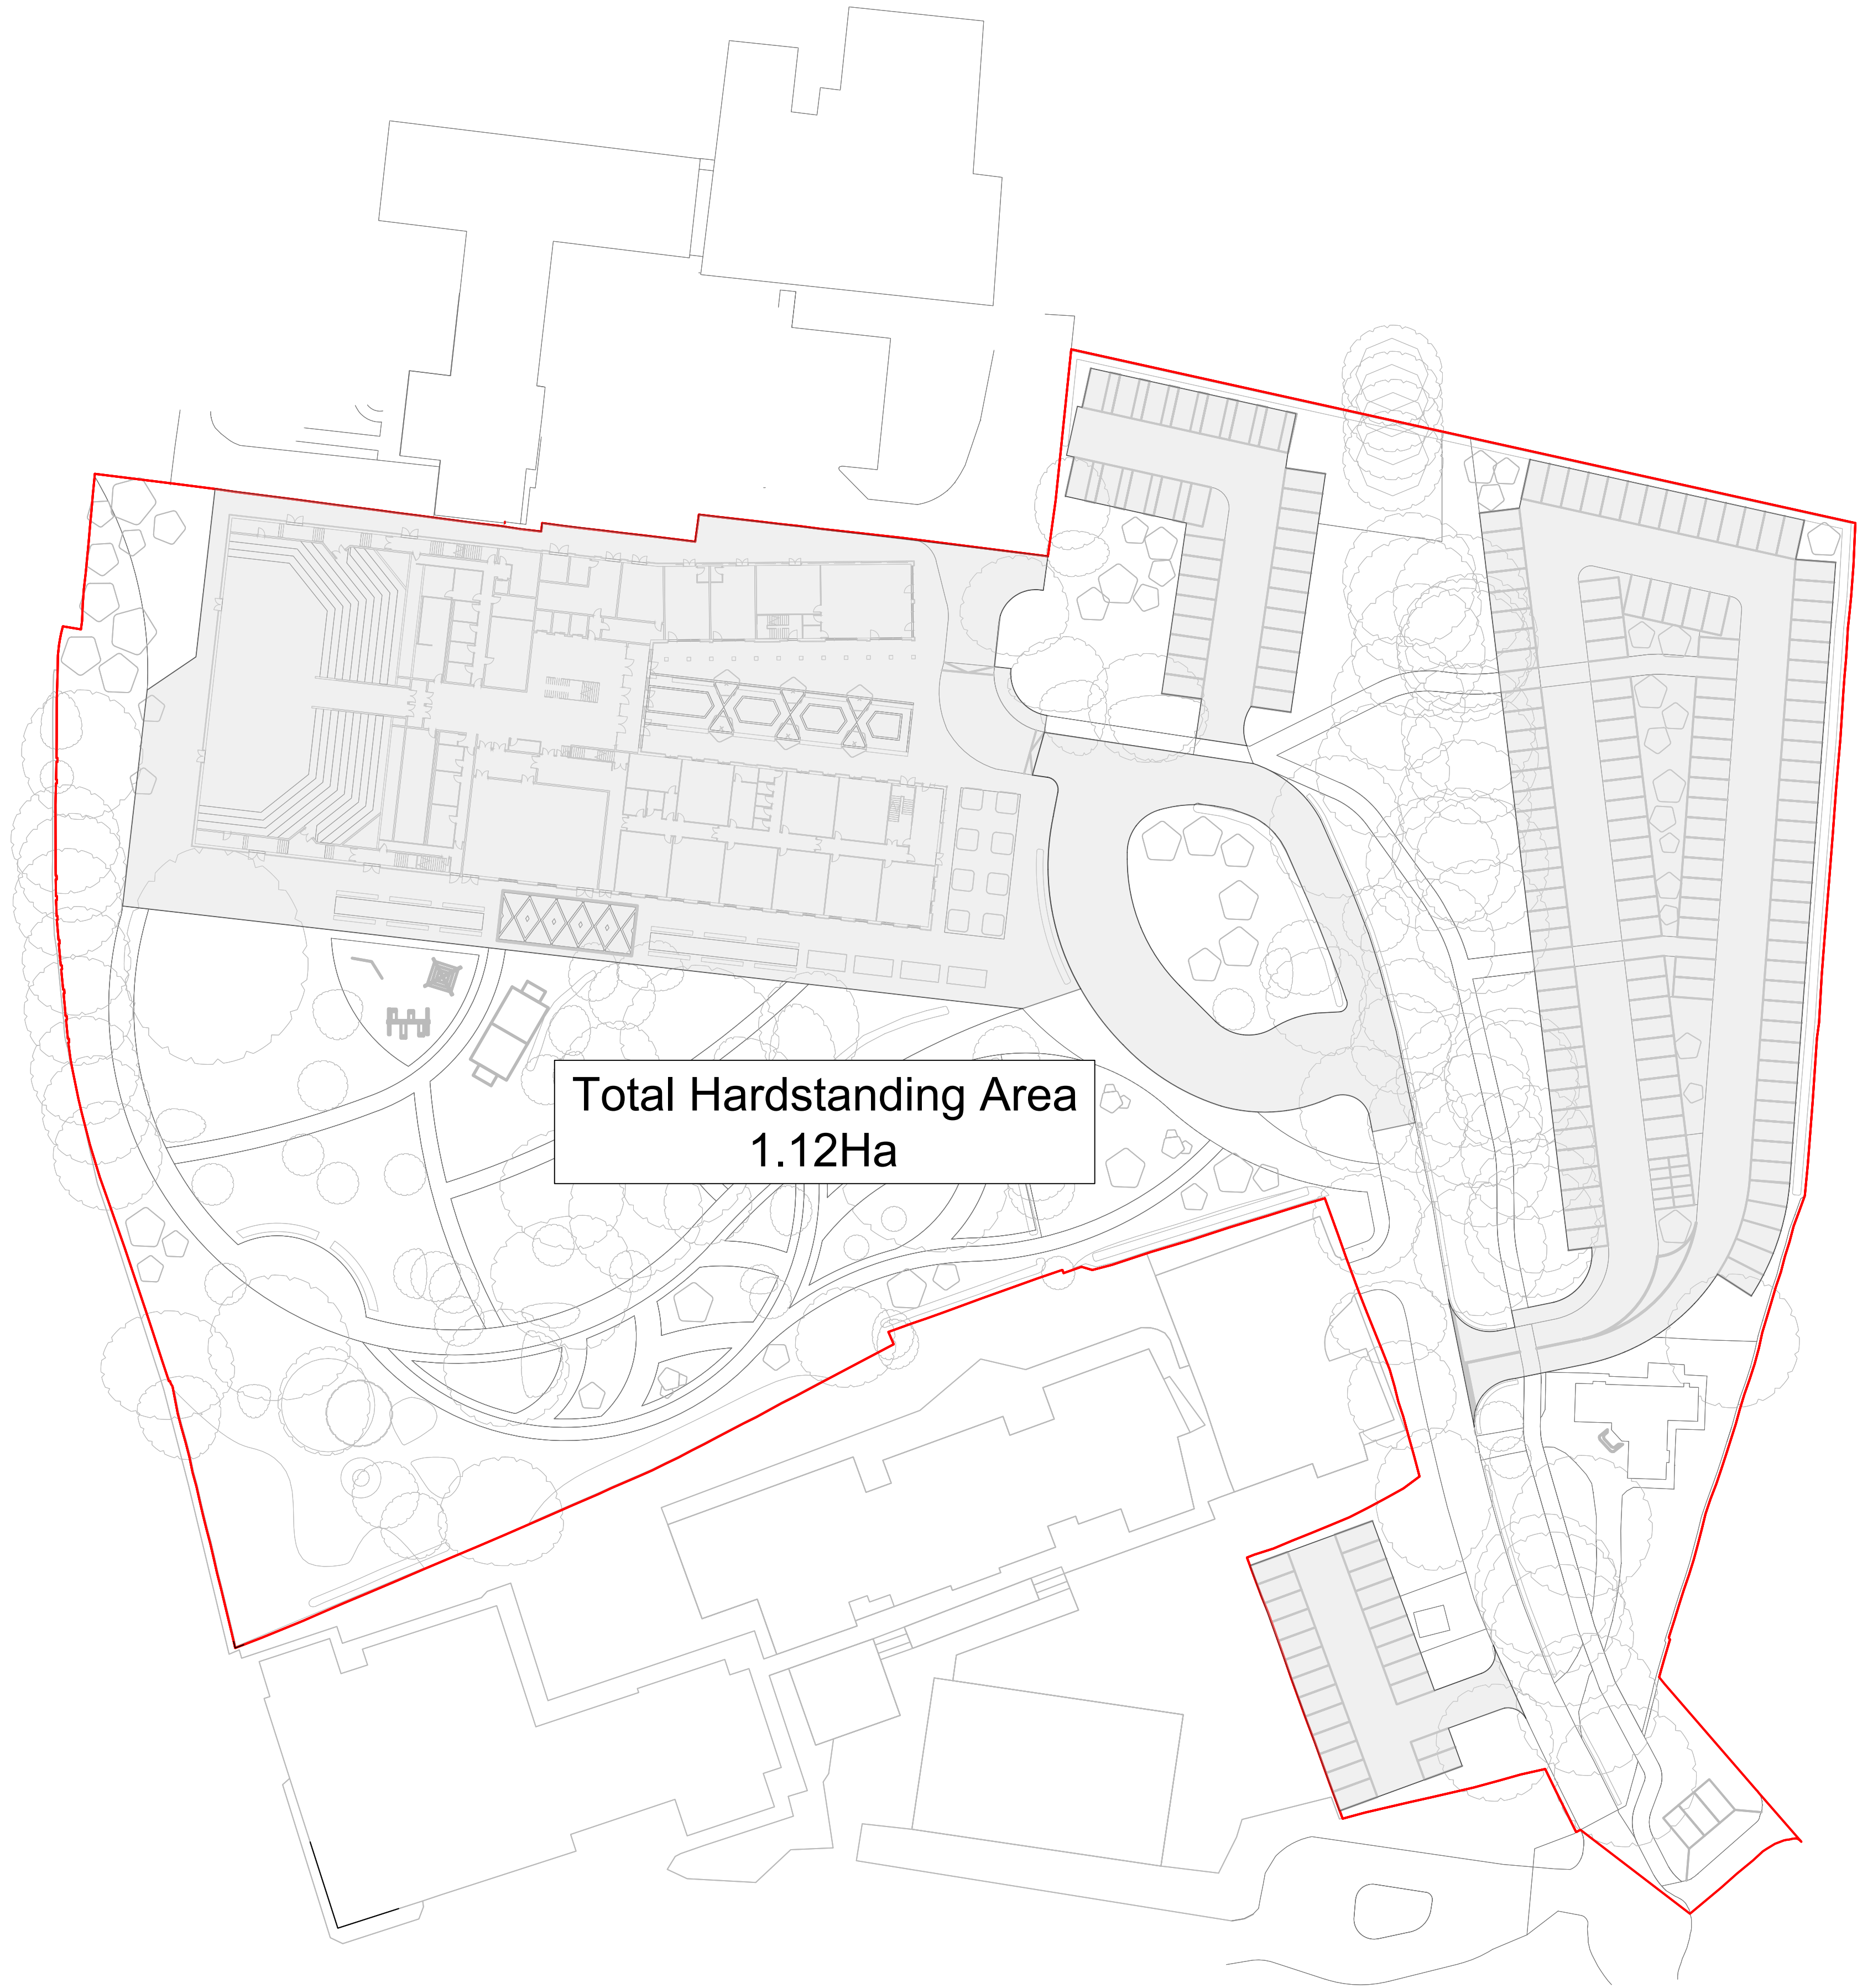


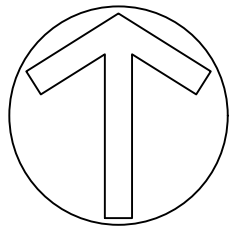

Total Hardstanding Area
1.12Ha

DO NOT SCALE

- NOTES:
- Proposed site layout is taken from MOJO Architects Drawing Reference 00-0003-P01_Proposed Site Plan.

KEY PLAN

- Impermeable Area
- Site Boundary

P01	08.05.25	KT	FOR INFORMATION	JT	AW
REV	DATE	BY	DESCRIPTION	CHK	APP

DRAWING STATUS: FOR INFORMATION



CLIENT: WORLD MISSION AGENCY - WINNERS CHAPEL INTERNATIONAL

ARCHITECT: MOJO

PROJECT: WINNERS CHAPEL

TITLE: IMPERMEABLE AREAS (PROPOSED)

SCALE @ A1:	CHECKED:	APPROVED:
1:500	JT	AW
PROJECT NUMBER:	DESIGNED:	DRAWN:
24360	AY	KT
		DATE:
		MAY 2025

DRAWING No:	REV:
24360-ROS-00-00-DR-C-07101	P01