


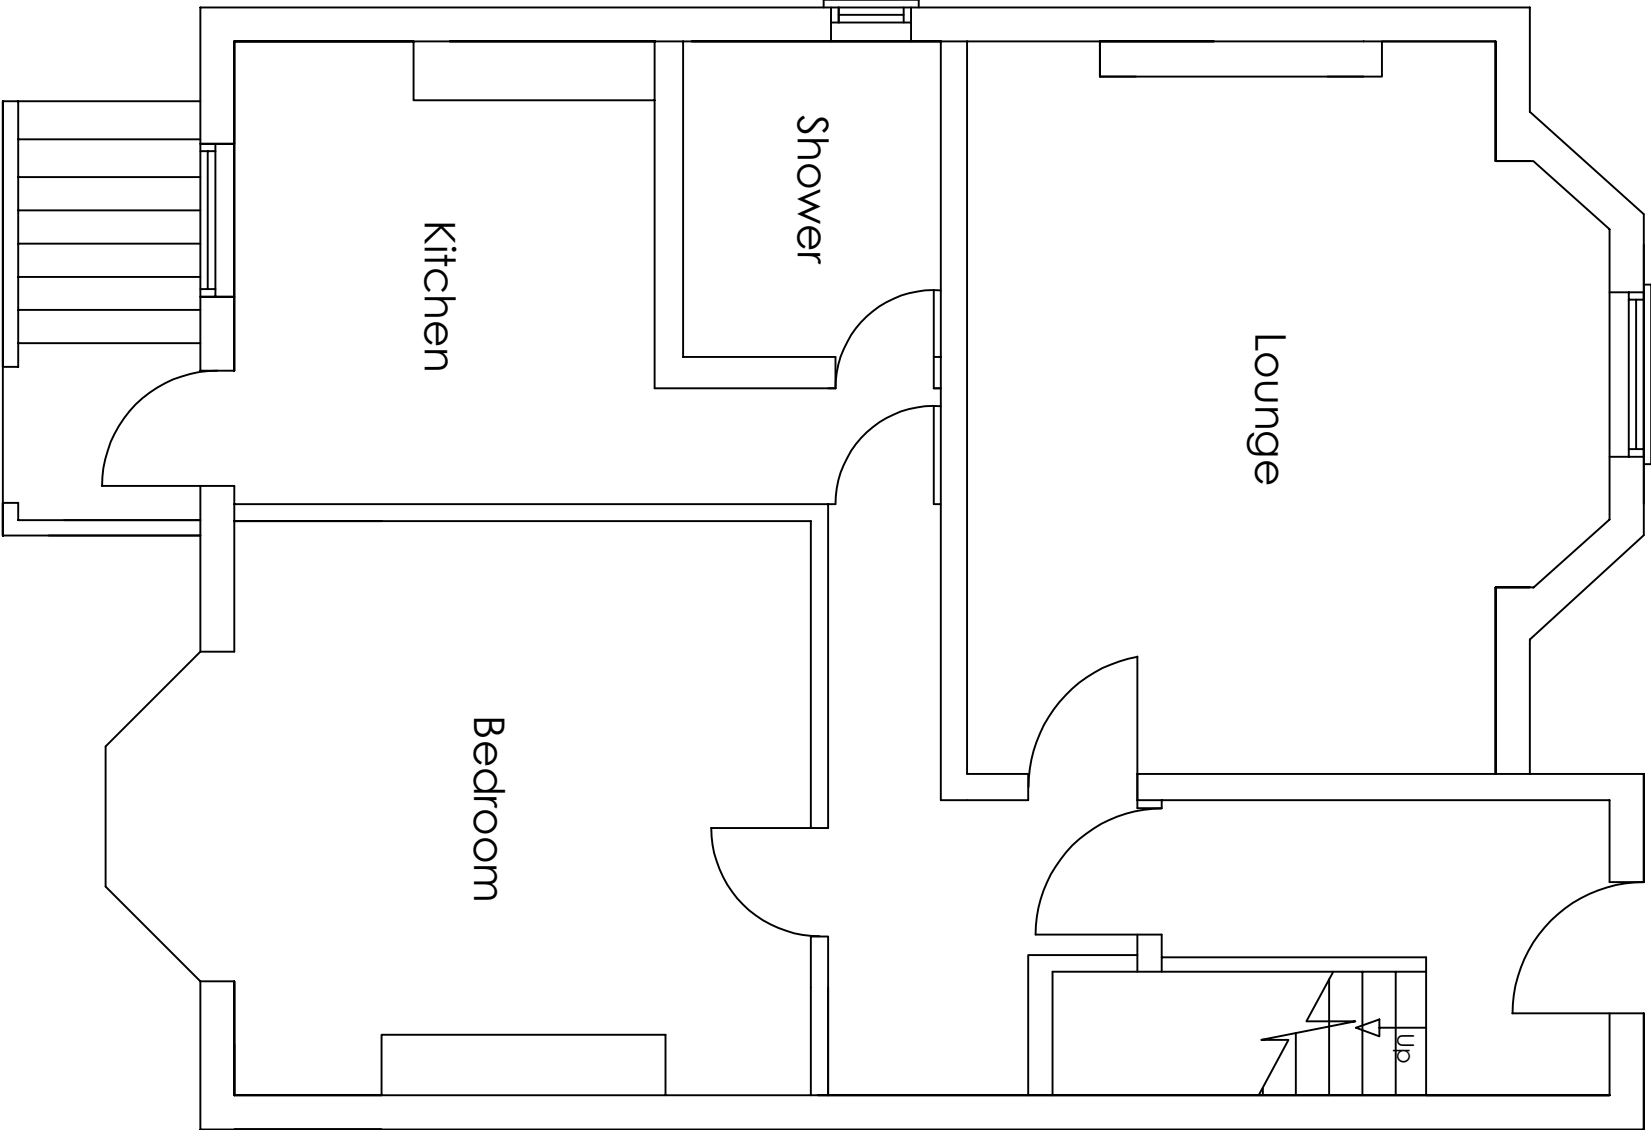

Planning

REV	DESCRIPTION	DATE
/	/	/

56 Albert Rd
Levenshulme
Manchester
M19 2AB

DESCRIPTION
Change of Use: Basement conversion forming a one bedroom flat. Internal alterations forming a one bedroom flat at second floor & a third flat at second floor inc. dormer extension

DRAWING TITLE	
Proposed Ground Floor Plan	
DATE: 02/09/2025	DRAWN BY: TC
SCALE: 1:50	CLIENT: TE
DRAWING NUMBER	REVISION: /
05	