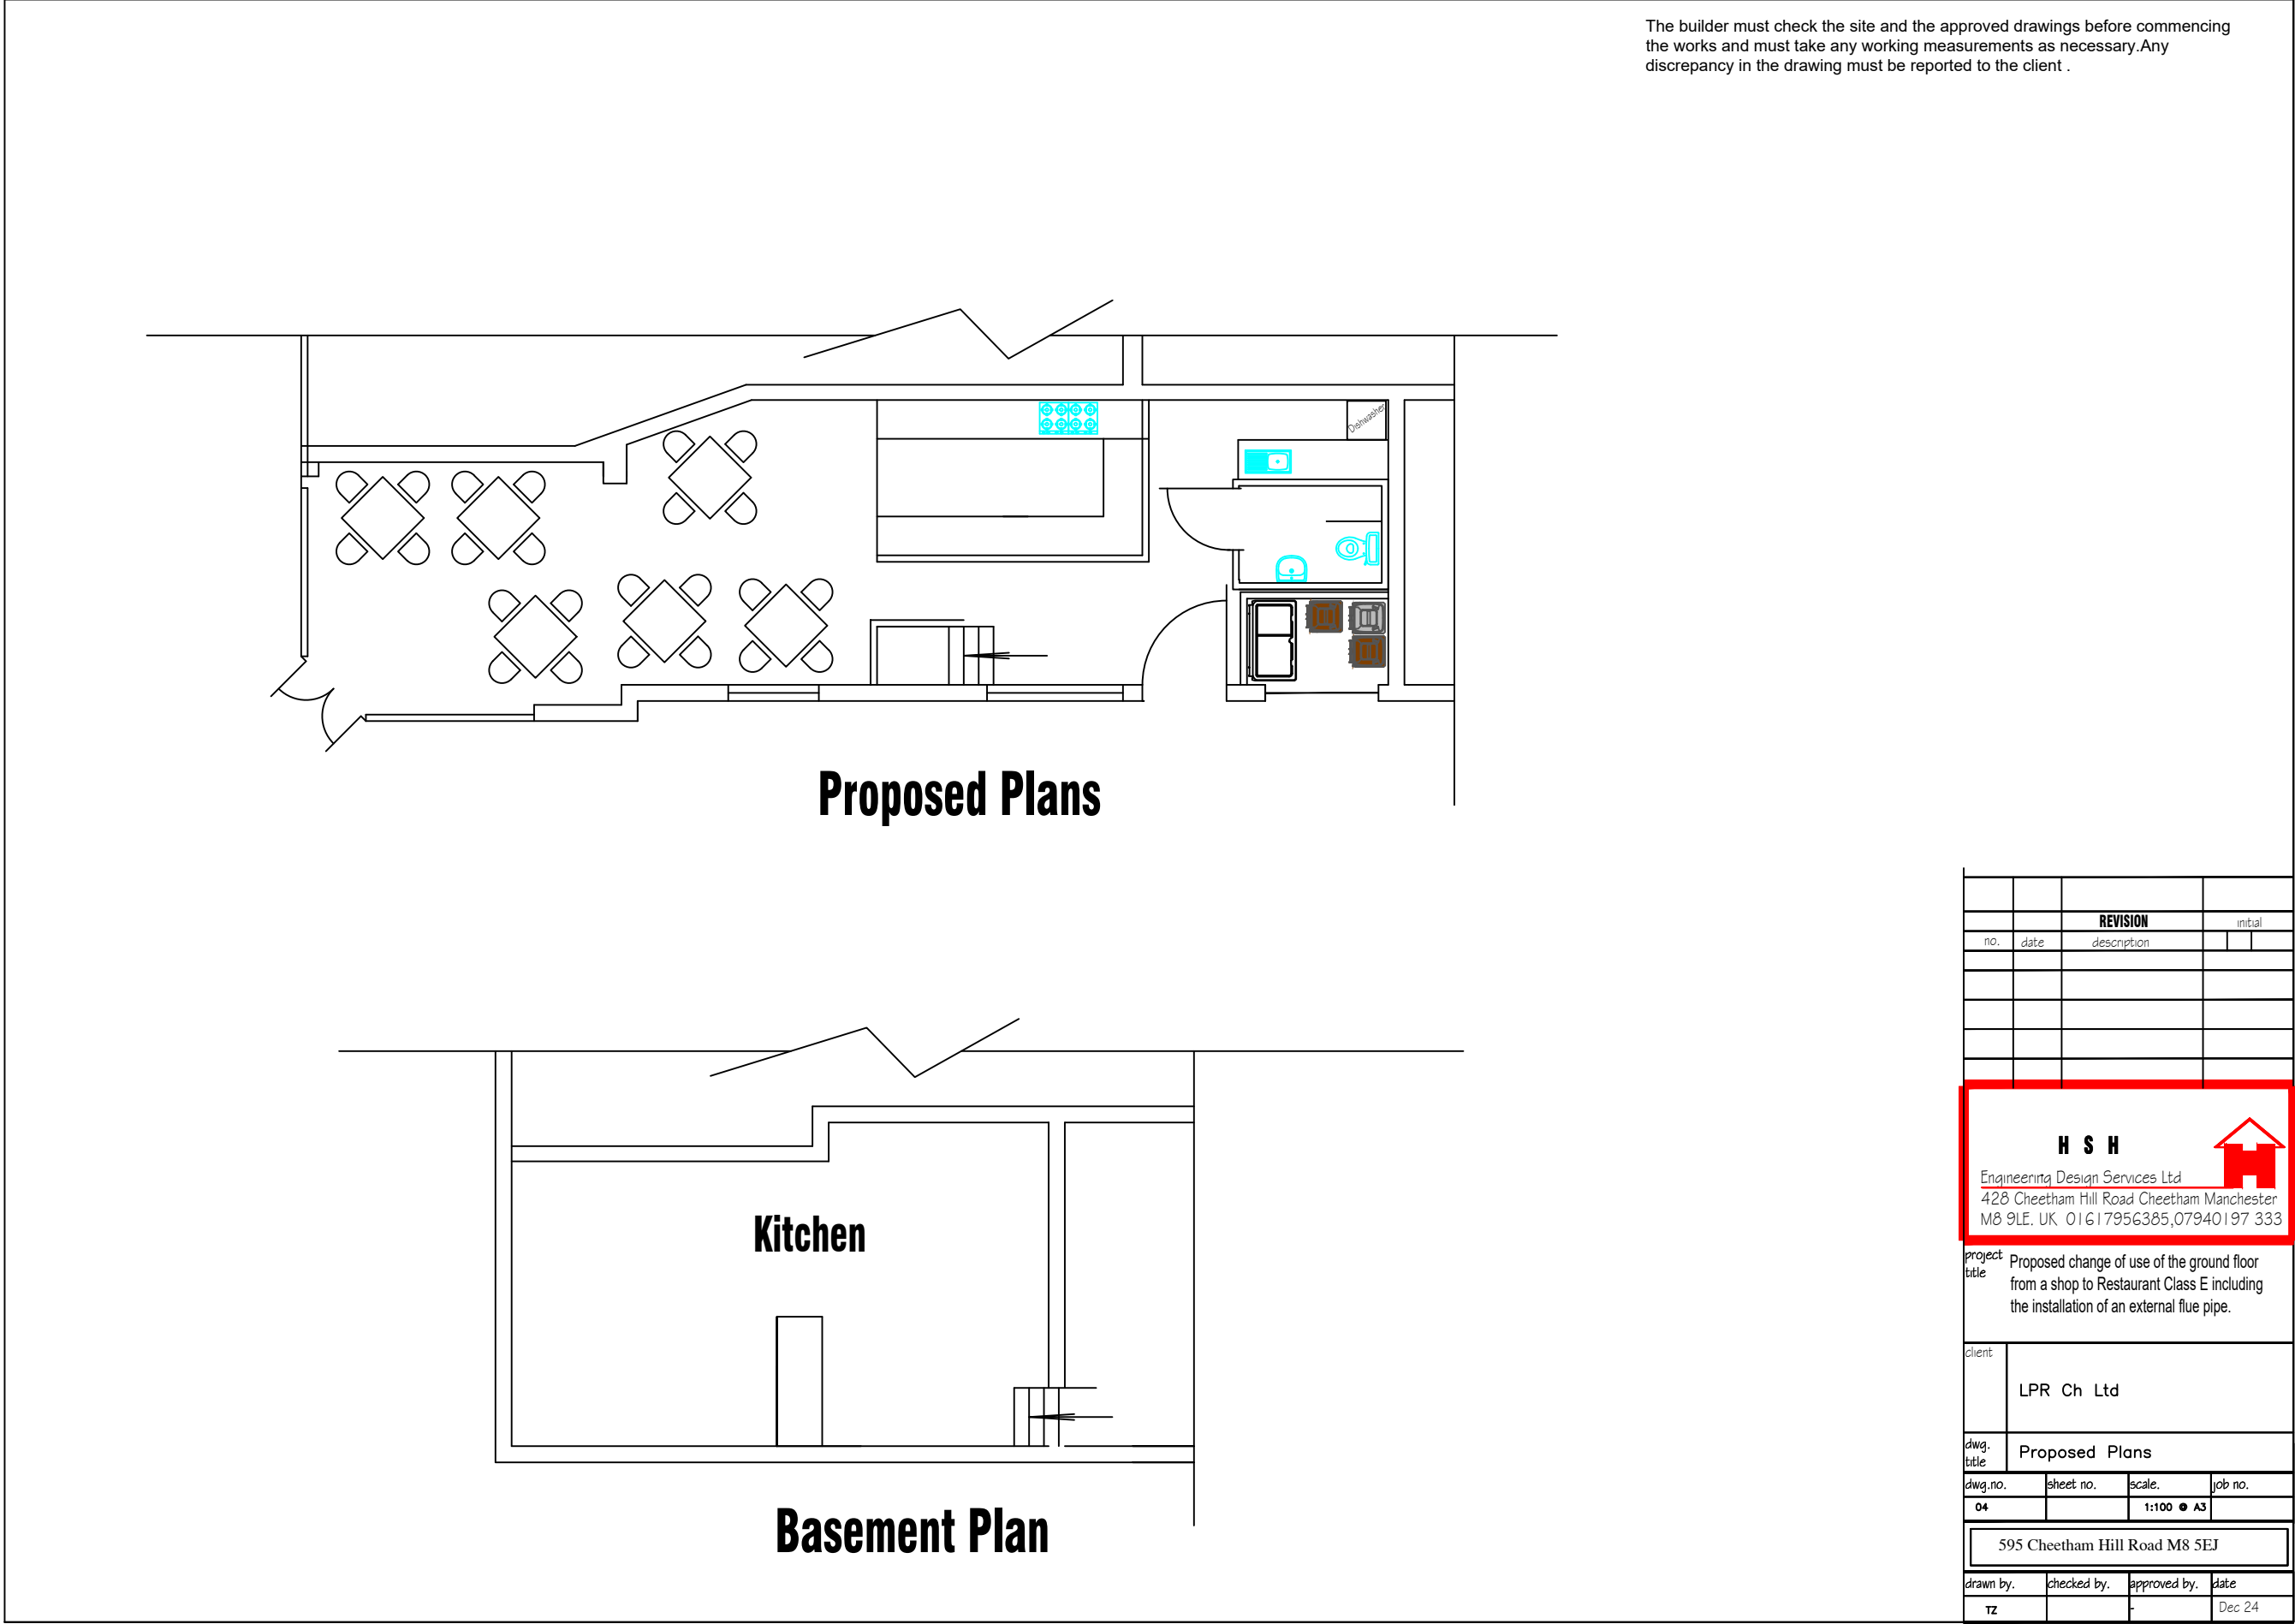


[illegible]

The builder must check the site and the approved drawings before commencing the works and must take any working measurements as necessary. Any discrepancy in the drawing must be reported to the client.

A detailed floor plan of a proposed restaurant layout. The plan shows a large dining area on the left with several diamond-shaped tables and chairs. A kitchen area is located on the right, featuring a sink, stove, and various kitchen equipment. A door is visible on the right side of the kitchen area. The plan is labeled 'Proposed Plans'.

Proposed Plans

A floor plan of the basement area. It shows a large rectangular space with a door on the right side. The plan is labeled 'Basement Plan'.

Basement Plan

		REVISION		initial	
no.	date	description			

H S H					
Engineering Design Services Ltd					
428 Cheetham Hill Road Cheetham Manchester					
M8 9LE. UK. 0161 7956385, 07940197 333					

project title	Proposed change of use of the ground floor from a shop to Restaurant Class E including the installation of an external flue pipe.		
---------------	---	--	--


client	LPR Ch Ltd		
--------	------------	--	--

dwg. title	Proposed Plans		
------------	----------------	--	--

dwg. no.	sheet no.	scale.	job no.
04		1:100 • A3	

595 Cheetham Hill Road M8 5EJ			
-------------------------------	--	--	--

drawn by.	checked by.	approved by.	date
TZ			Dec 24

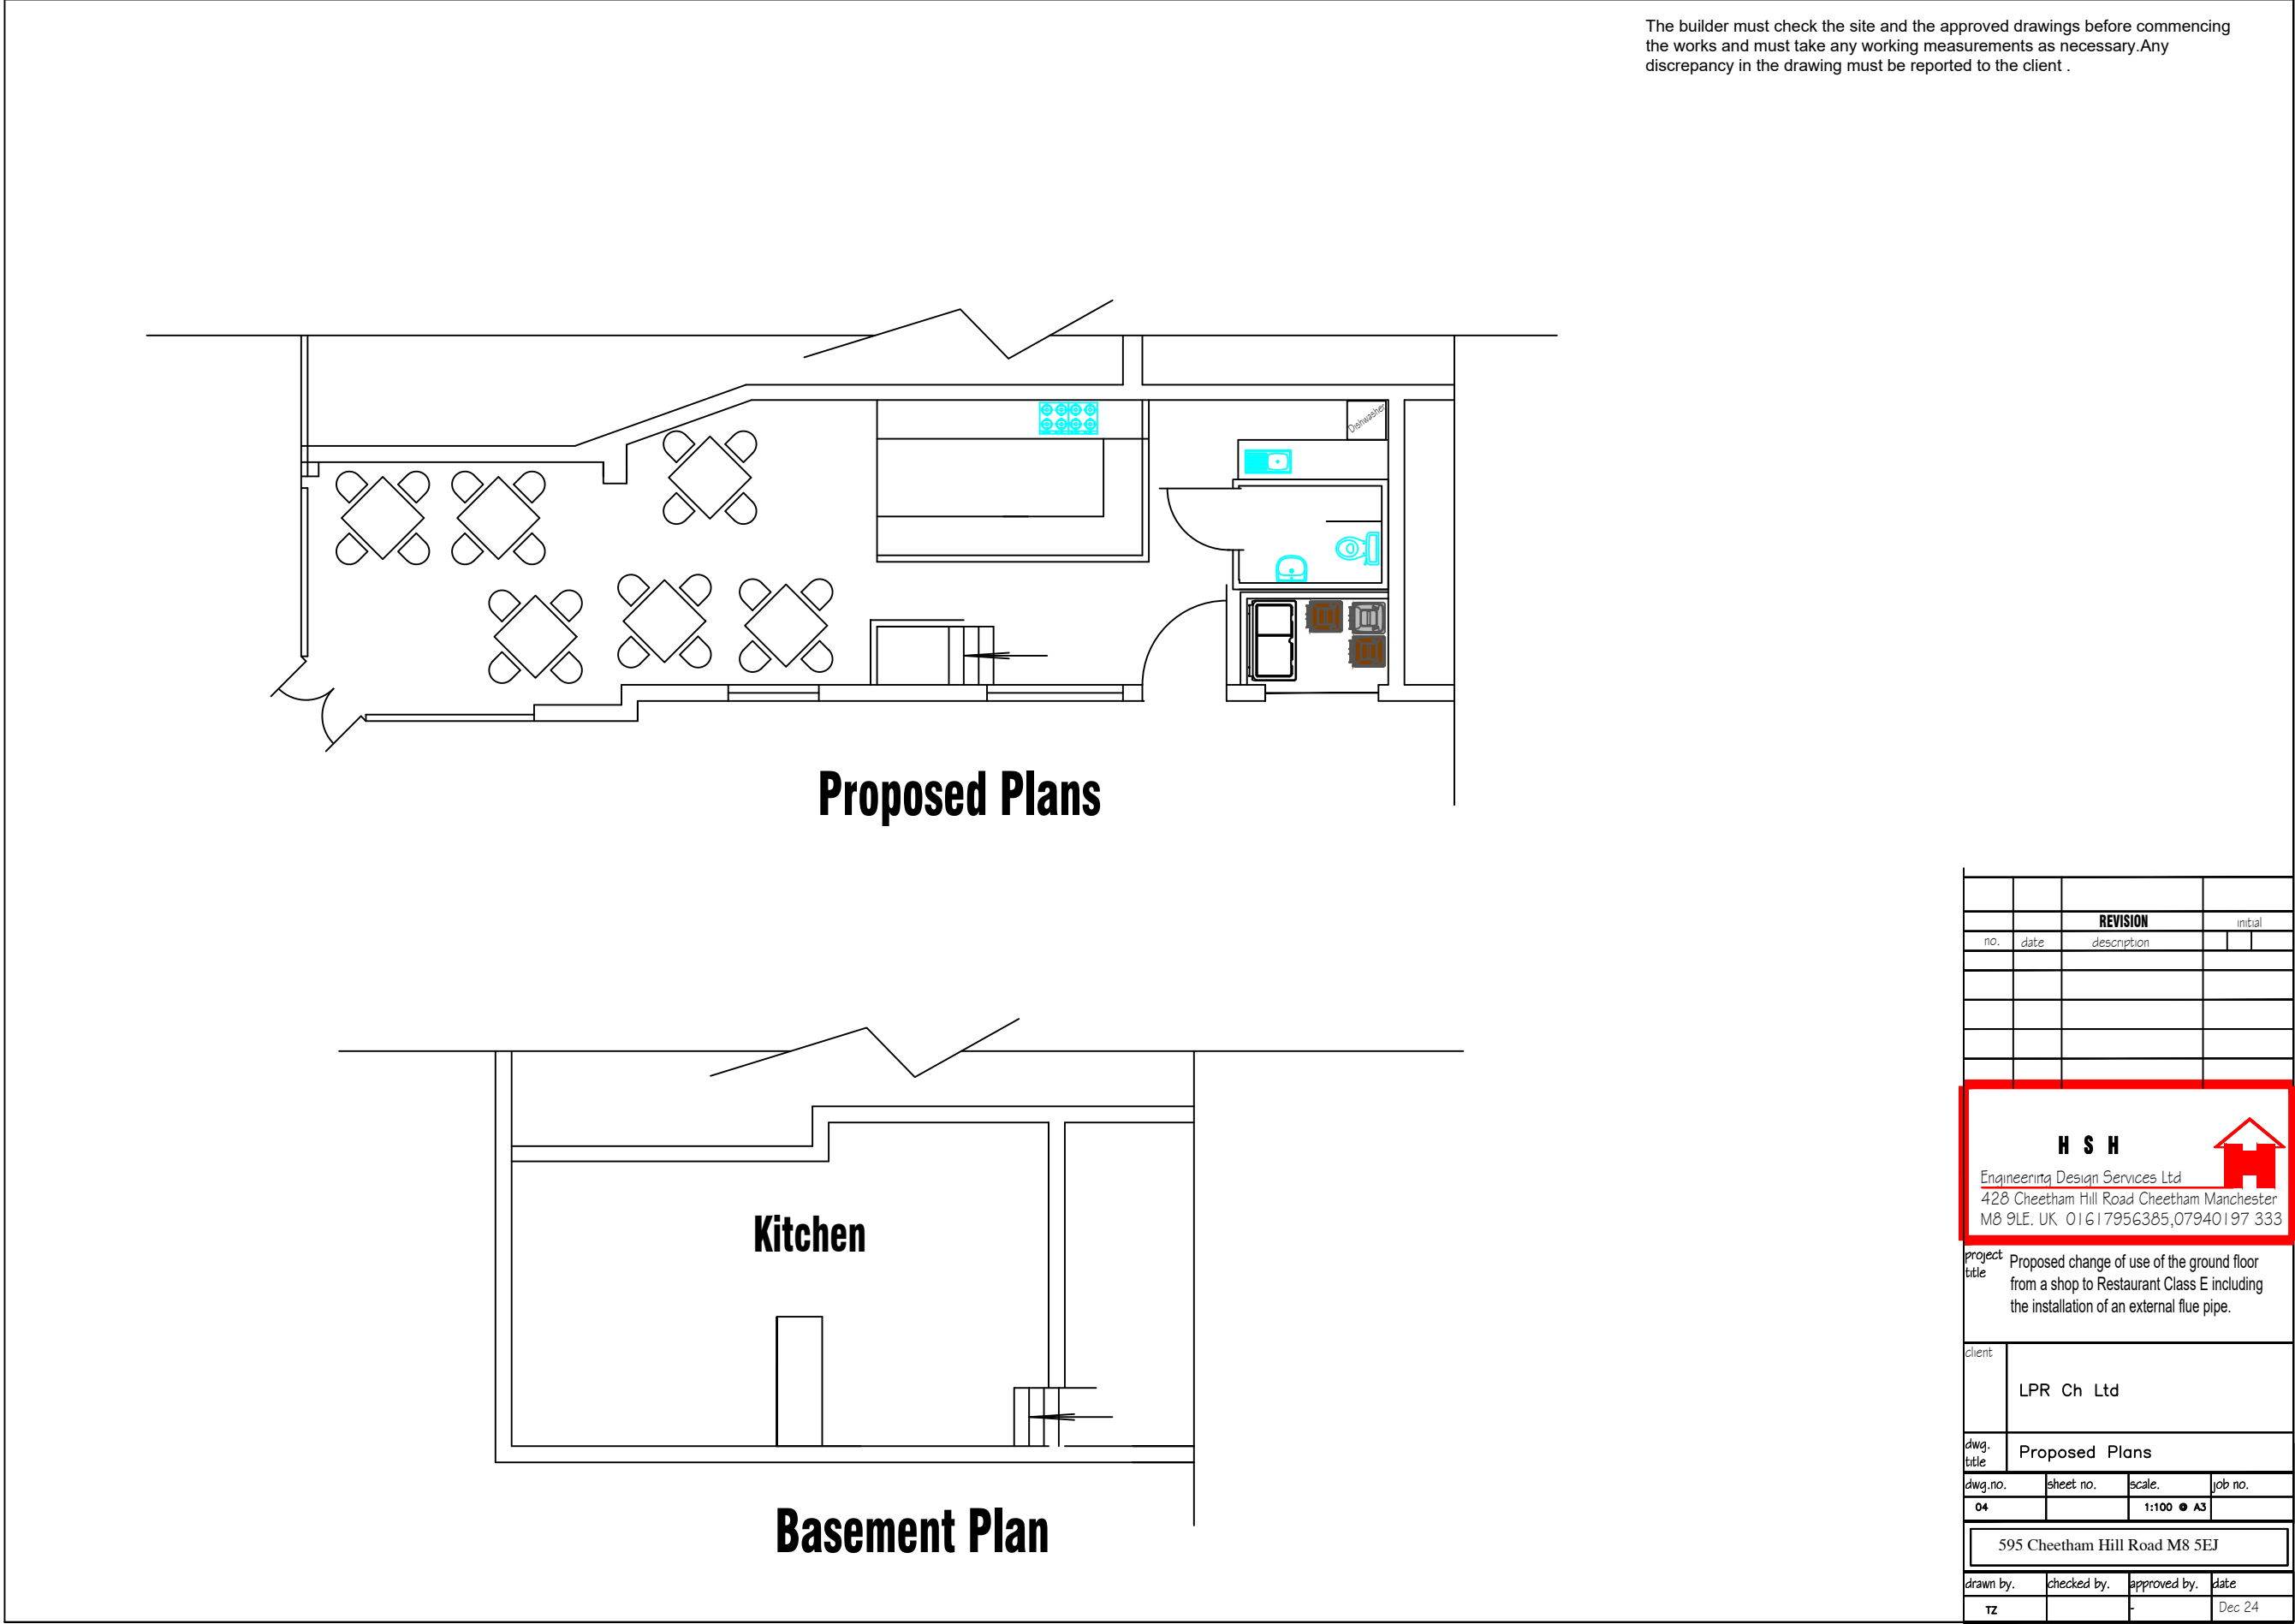

The builder must check the site and the approved drawings before commencing the works and must take any working measurements as necessary. Any discrepancy in the drawing must be reported to the client.

A detailed floor plan of a proposed restaurant layout. The plan shows a large dining area on the left with several diamond-shaped tables and chairs. A kitchen area is located on the right, featuring a sink, stove, and various kitchen equipment. A door is visible on the right side of the kitchen area. The plan is labeled 'Proposed Plans'.

Proposed Plans

A floor plan of the basement area. It shows a large rectangular space with a door on the right side. The plan is labeled 'Basement Plan'.

Basement Plan

		REVISION		initial	
no.	date	description			
<div><div>H S H</div><div>Engineering Design Services Ltd</div><div>428 Cheetham Hill Road Cheetham Manchester</div><div>M8 9LE. UK. 0161 7956385, 07940 197 333</div></div>					
project title		Proposed change of use of the ground floor from a shop to Restaurant Class E including the installation of an external flue pipe.			
client		LPR Ch Ltd			
dwg. title		Proposed Plans			
dwg. no.		sheet no.		scale.	job no.
04				1:100 • A3	
595 Cheetham Hill Road M8 5EJ					
drawn by.		checked by.		approved by.	date
TZ					Dec 24

The builder must check the site and the approved drawings before commencing the works and must take any working measurements as necessary. Any discrepancy in the drawing must be reported to the client .

A detailed floor plan of a proposed restaurant layout. The plan shows a large dining area on the left with several diamond-shaped tables and chairs. A kitchen area is located on the right, featuring a sink, stove, and various kitchen equipment. A door is visible on the right side of the kitchen area. The plan is labeled 'Proposed Plans'.

Proposed Plans

A floor plan of the basement area. It shows a large rectangular space with a door on the right side. The plan is labeled 'Basement Plan'.

Basement Plan

		REVISION		initial	
no.	date	description			
<div><div>H S H</div><div>Engineering Design Services Ltd</div><div>428 Cheetham Hill Road Cheetham Manchester</div><div>M8 9LE. UK. 0161 7956385, 07940 197 333</div></div>					
project title		Proposed change of use of the ground floor from a shop to Restaurant Class E including the installation of an external flue pipe.			
client		LPR Ch Ltd			
dwg. title		Proposed Plans			
dwg. no.		sheet no.		scale.	job no.
04				1:100 • A3	
595 Cheetham Hill Road M8 5EJ					
drawn by.		checked by.		approved by.	date
TZ					Dec 24