



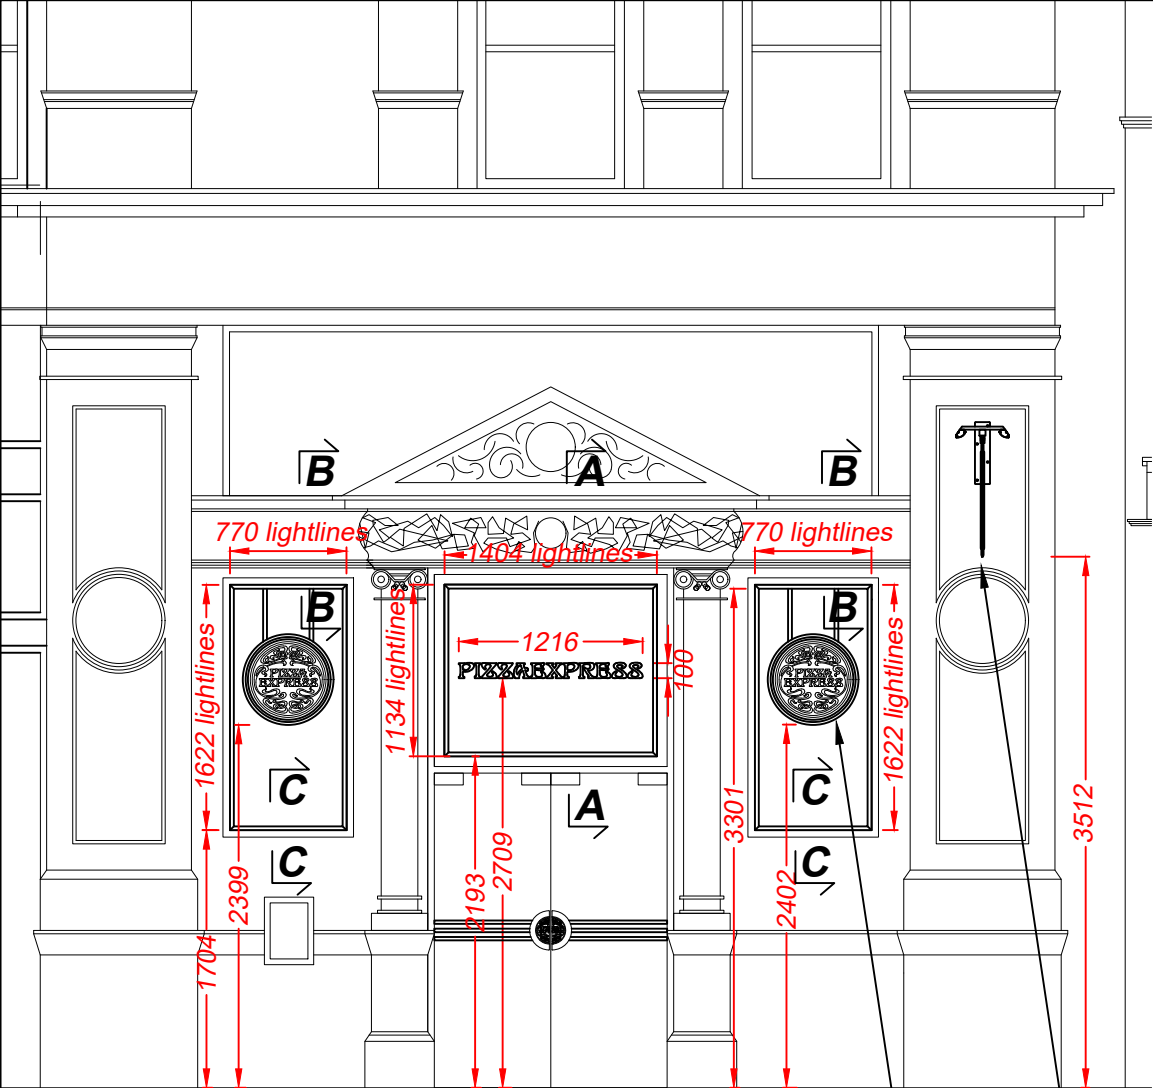


Front Elevation
Scale 1:50

0m 1m 2m 3m 4m 5m

projected sign position
two roundels hung within the windows

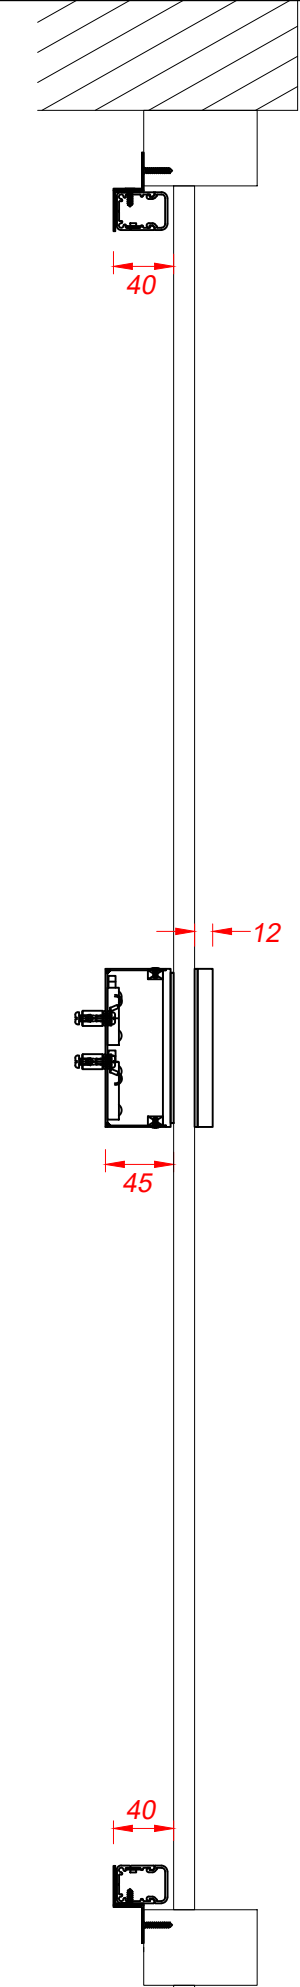

Section A-A through the text and lightlines
Scale 1:5

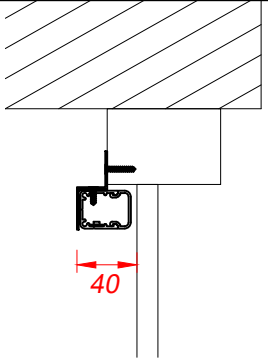


Section B-B through the lightlines
Scale 1:5


Letters are in two parts with one part bonded to the front of the glazing and one part bonded to the rear of the glazing. Flat cut 10mm opal 030 acrylic fronts are fitted to the front of the glazing with clear VHB tape and clear pro stick. Back parts are built-up 1.2mm descaled stainless steel backs and returns which are finished black. Built-up backs are fixed over rebated 5mm opal 030 acrylic which is bonded to the rear of the glass with clear VHB tape and clear pro stick. The back parts are fitted with low energy white LEDs to provide face illumination of the front parts and halo illumination through the glazing gap.

Twelve straight lengths of lightlines are fitted around the window frame on all four sides. Lightlines are screw to the mullions on the inside of the glazing. Lightlines are black aluminium channel extrusions with 15mm opal 030 acrylic snap fit diffusers. Channels are fitted with low energy blue LEDs for face illumination.

0m 0.3m

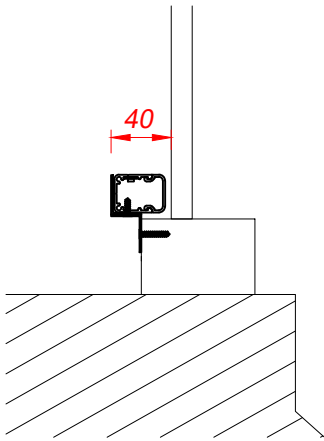

Section C-C through the lightlines
Scale 1:5

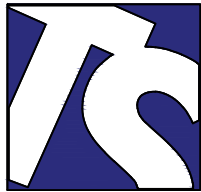

Technical Signs
Floor 1 - Unit 3
Hille Business Centre
132 St Albans Road
Watford, Herts, WD24 4AE
Tel: 01923 811999
Fax: 01923 811998
E-mail: info@technicalsigns.co.uk

Client Pizza Express

Address/Job details
3A The Triangle
Exchange Square
Manchester
M4 3TR
Existing Signs

Job No

Drawn by
DN

Date
05/03/25

Scale
As specified (A3)

Drawing No
597029-1

Rev