




Planning Approved plan. Rev C: 14/12/20.




Proposed plan. Rev F: Variation Application 14/04/25.

RL	Rooflight
ESS	Replace existing white painted windows with White UPVC thin section sliding sash windows.
SS	New White UPVC thin section sliding sash windows.
TT	Replace existing white painted windows with White UPVC thin section Tilt and Turn windows.
TH	New white UPVC Top hung window.
PD	Traditional black painted Timber door to match original front doors to nearby building of the same era
AD	Aluminium White powder coated Door
UD	UPVC white Door
RB	Re-instate bay with brickwork to match the main house front elevation
NP	New traditional porch roof over the new main entrance
OW	Re-instate original arched opening
CLC	Charred Larch Cladding

PROJECT			
515 to 521 Barlow Moor rd. Chorlton			
SCALE		CLIENT	
1 : 100 @ A3		Armistead Property Limited	
DWG No.		DRAWING TITLE	
149-PL- EL1(2) RevA		Front Ele. Rev F & Approved elevation Comparison	
CONTRACT NO.	STAGE CODE	REV.	
149	planning	A	
ISSUED	02/05/25	-	
	04/06/25	a	
sj simon james arq ltd/architects UK: 120 Grosvenor st. All Saints. Manchester. M1 7HL Spain: Enrique Larreta 1, 4b. Chamartin. Madrid. 28036			

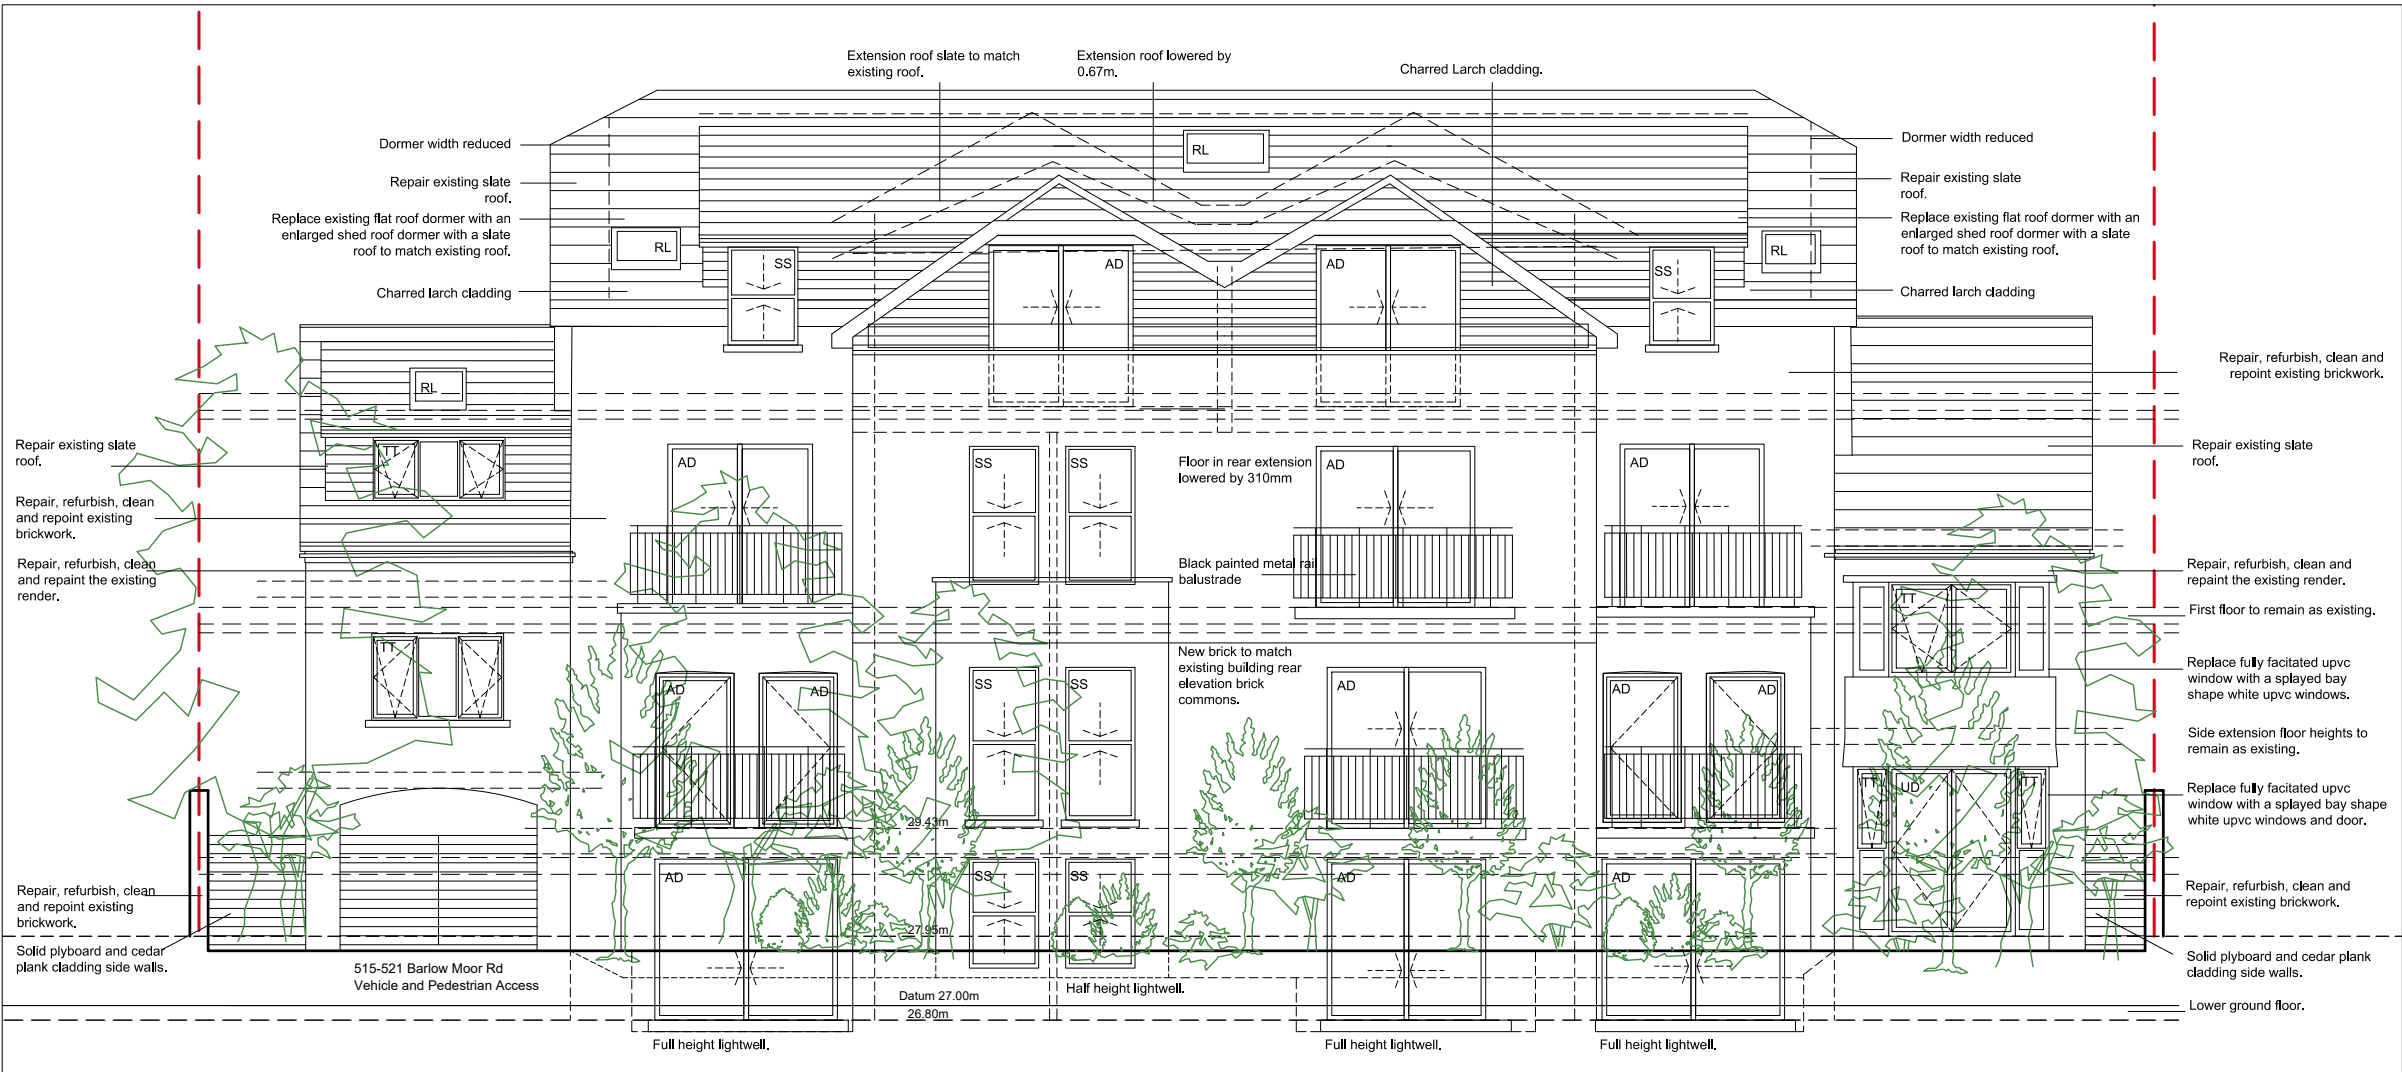

Planning Approved plan. Rev C: 14/12/20.

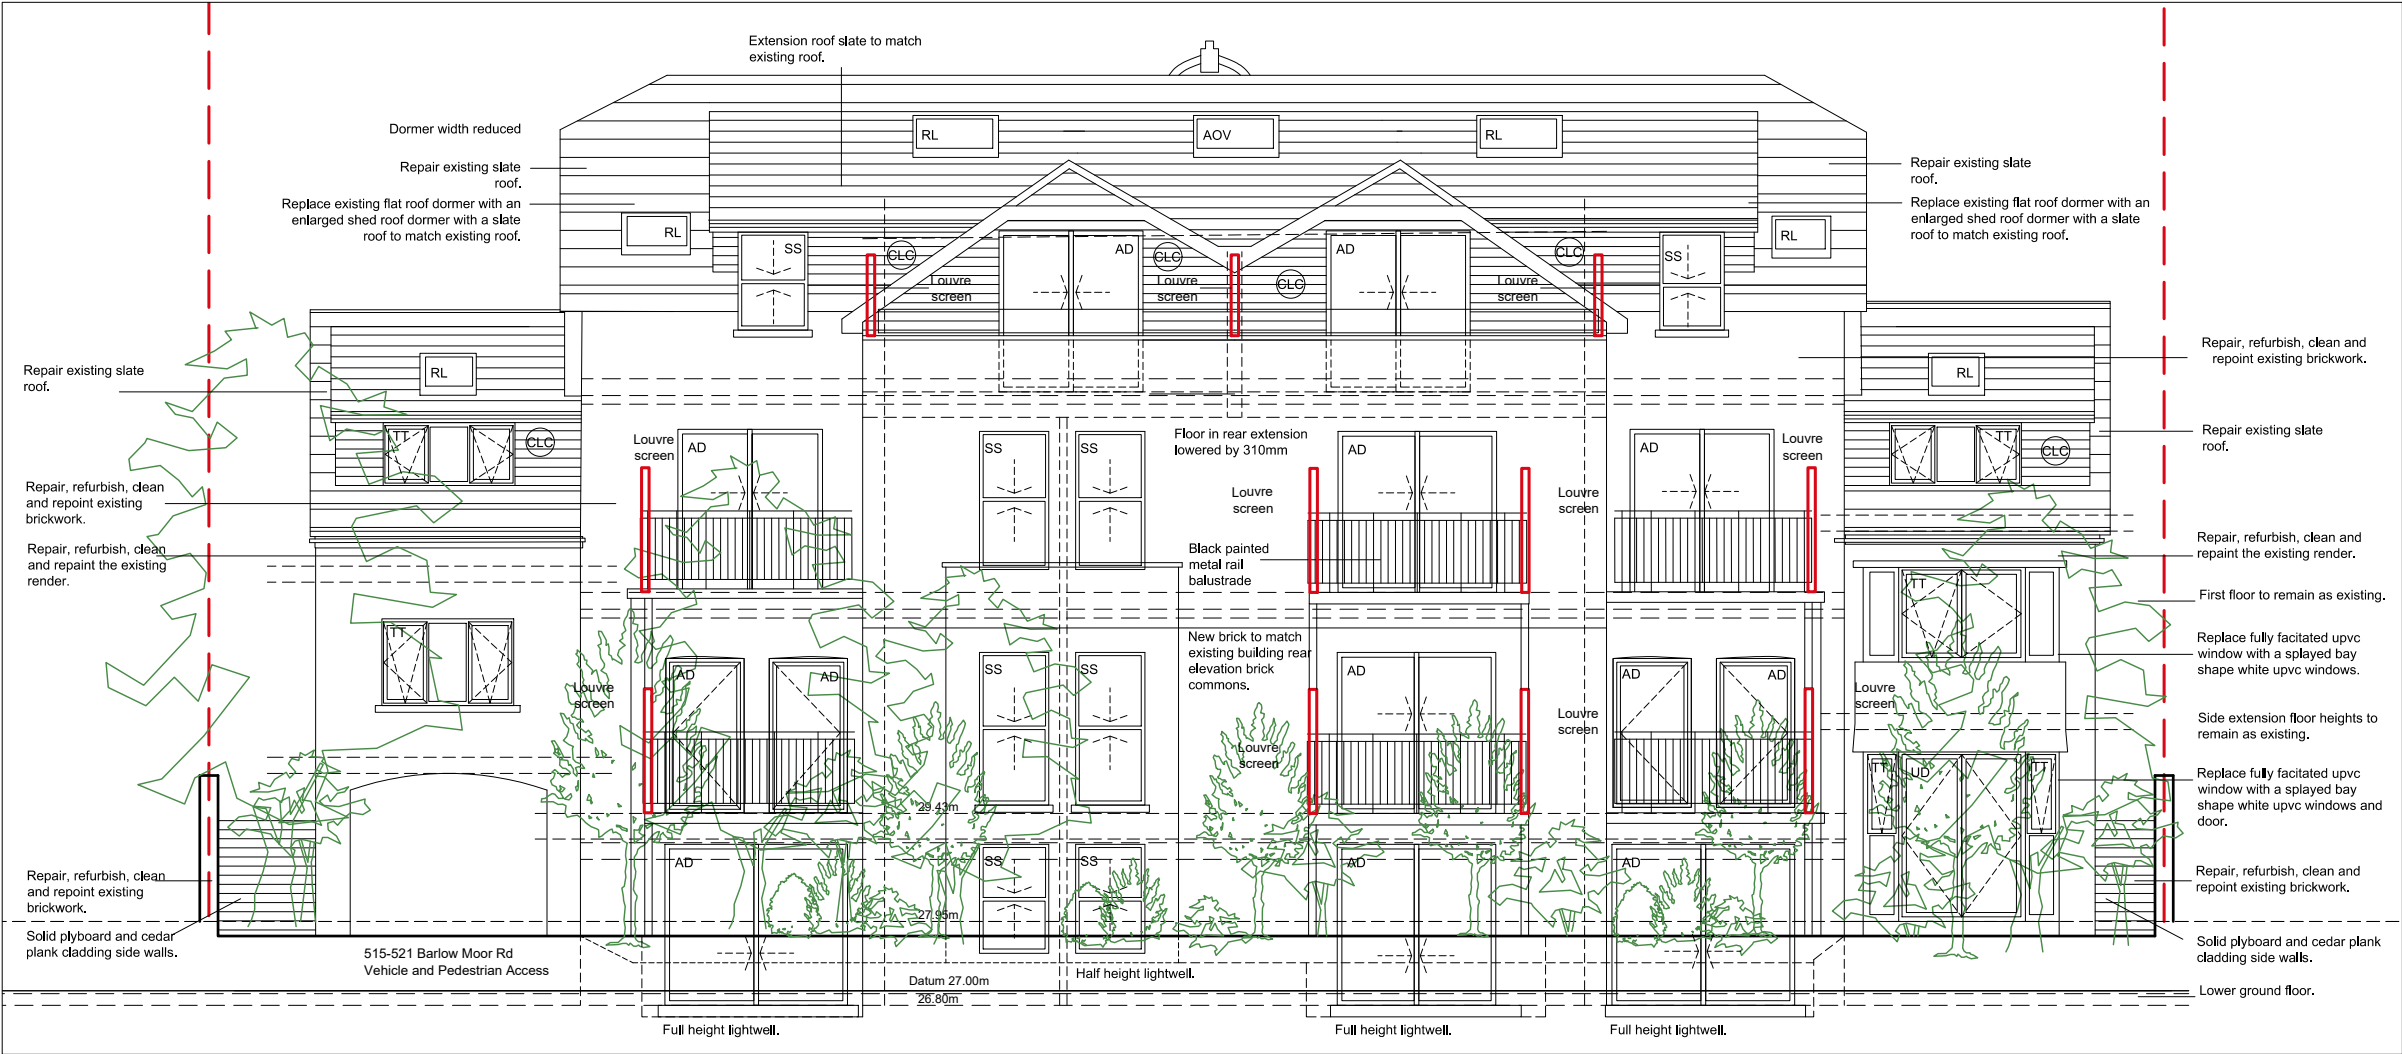

Proposed plan. Rev F: Variation Application 14/04/25.

RL	Rooflight
ESS	Replace existing white painted windows with White UPVC thin section sliding sash windows.
SS	New White UPVC thin section sliding sash windows.
TT	Replace existing white painted windows with White UPVC thin section Tilt and Turn windows.
TH	New white UPVC Top hung window.
PD	Traditional black painted Timber door to match original front doors to nearby building of the same era
AD	Aluminium White powder coated Door
UD	UPVC white Door
RB	Re-instate bay with brickwork to match the main house front elevation
NP	New traditional porch roof over the new main entrance
OW	Re-instate original arched opening
CLC	Charred Larch Cladding

PROJECT				CLIENT	
515 to 521 Barlow Moor rd. Chorlton				Armistead Property Limited	
SCALE		1 : 100 @ A3		DRAWING TITLE	
DWG No.		149-PL- EL2(2) revB			
CONTRACT NO.		STAGE CODE		REV.	
149		planning			
		ISSUED		B	
		02/05/25		-	
		28/05/25		a	
		04/06/25		b	

