


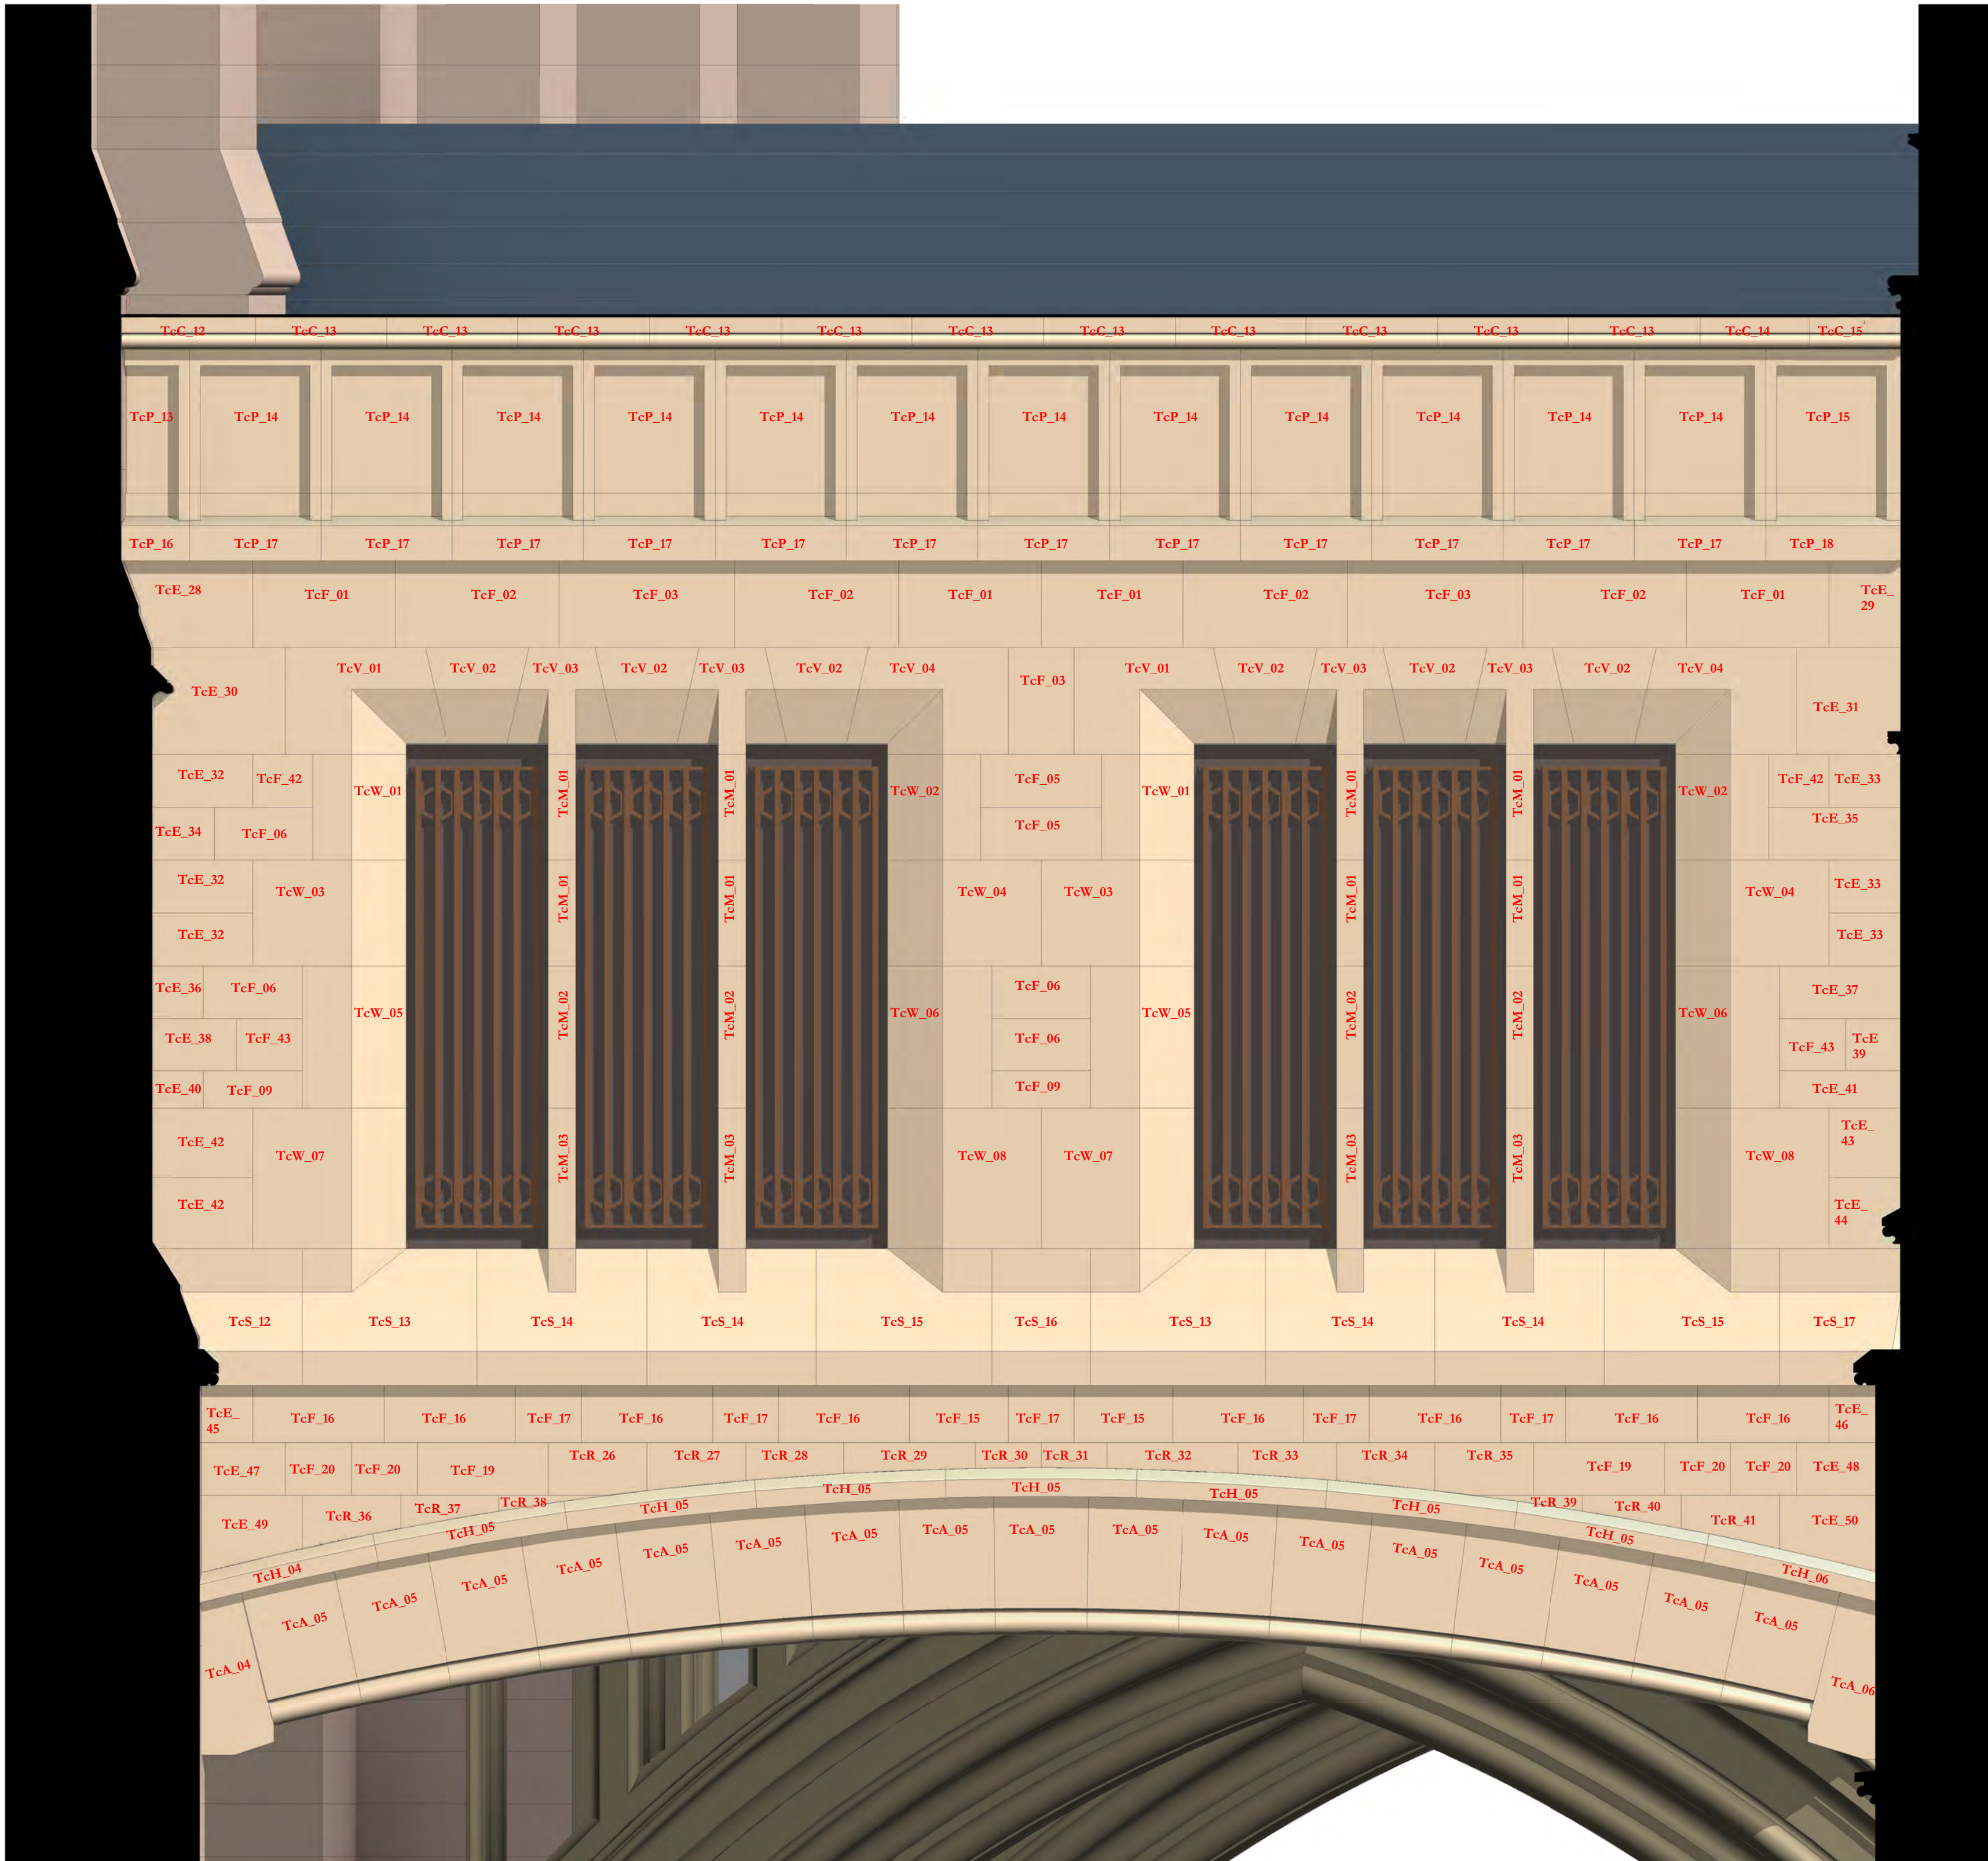

Revision 01: East return elevation omitted.
Drawing updated to construction status.

Scale Bars to be used as guidance only - refer to sheet size below

1:100	mm	1000	2000	5000	7000	
1:200	mm	1500	3000	7500	10000	14000
1:500	m	15	30	75	100	140
1:1250	m	10	30	75	100	140

Notes:
Drawings are based on survey data and may not accurately represent what is physically present.
Do not scale from this drawing. All dimensions are to be verified on site before proceeding with the work.
All dimensions are in millimeters unless noted otherwise.
Purcell shall be notified in writing of any discrepancies.

Key Plan

01	05/04/2022	JC	GR	See note in revision cloud
-	16/06/2021	GR	TK	First Issue
ISSUE	DATE	APPROVED	DRAWN	DESCRIPTION



OUR
TOWN
HALL
PROJECT



PURCELL

Project Office, Town Hall, MANCHESTER M60 2L1
+44 (0) 7970 097 432
www.purcelluk.com

PROJECT STATUS	RIBA STAGE 5
CLIENT	MANCHESTER CITY COUNCIL
PROJECT	OUR TOWN HALL
DRAWING TITLE	Former Kitchen Link Bridge East Elevation Terracotta Component References
SIZE & SCALE	A1: 1 : 20
DRAWING STATUS	S4 Construction

JOB NUMBER	236959
DRAWING NO.	REV
OTH-PUR-EX-ZZ-DWG-A-4297 01	