



DAY Architectural Ltd does not warrant or take responsibility for any costs, losses or claims whatsoever arising from these drawings, specifications and related documents unless there is full compliance by the intended recipient or user with the following:

- All boundaries, dimensions and levels are to be checked on site before construction and any discrepancies reported to the Architect / Designer prior to commencement of any works.
- Partial Service: Any discrepancies with site or other information is to be advised to the Architect / Designer and direction and / or approval is to be sought before the implementation of the detail.
- Block and site plans are reproduced under license from the Ordnance Survey.
- For the purpose of coordination, all relevant parties must check this information prior to implementation and report any discrepancies to the Architect / Designer. The information must solely and only be used for the coordination and/or construction of the current project.
- The copyright of the original documents belongs to DAY Architectural Limited. The information is only for use in preparation of documents for this project. The information issued may be confidential and must not be used other than by the intended recipient.
- The recipient is responsible for verifying the correctness and completeness of the information issued. This should be done by consulting all relevant associated documents including but not limited to information provided by the Civil / Structural Engineer, MEP Engineer(s), Fire Engineer, Acoustician, Highways Consultant, Flood Risk Assessor, Party Wall Assessor and any other project designers / consultants supplied during the course of the project and by confirming dimensions on site.
- It is the responsibility of the recipient to ensure they have the most up to date information.
- If altered or added to in any way, all references to DAY Architectural Limited must be removed and those making the changes assume total responsibility for the information therein.
- The Architect does not warrant that planning permission, Building Control/Building Safety Regulator Approval and other approvals from third parties shall be granted at all or, if granted, will be granted in accordance with any anticipated timescale. All designs provided are subject to such approval.
- Any landscape design provided by DAY Architectural Limited is in relation to indicative design intent only and DAY Architectural Limited shall have no contractual or insurance liability for such design however provided.
- This drawing must not be used for construction purposes unless noted otherwise.
- Do not scale off drawings. Any measurements taken from information which is not dimensioned on the electronic copy are at the risk of the recipient.

Key Plan

Site boundary line

Site boundary line interpreted from Survey Solutions drawing 41020MCLS-01-Rev C received dated 21.02.23.

A	Issued for planning review to support non material amendment application	23.01.23	RJW	AY
B	Drawings updated to include full height glazed balustrade to South elevation balconies	29.01.25	LK	AY
REV	DESCRIPTION	DATE	REV BY	CHKD BY


CLIENT	One Heritage Group
PROJECT	One Victoria, Great Ducie Street
DRAWING STAGE	3

DRAWING	Level 0 GA Plan - Tracked Changes
SCALE	As indicated @ A1
FIRST ISSUED	10/01/25
CLIENT REF	204
DAY PROJECT	1345-22
DRAWN BY	LK
CHECKED BY	AY
ORIGIN	DAY
VOLUME	XX
LEVEL	00
TYPE	DR
ROLE	A
NUMBER	04-0030
REVISION	B
DRAWING STATUS	PLANNING

DAY

DAY Architectural Ltd.
Studio 1, Lancaster Buildings
77 Deansgate, Manchester, M3
2BW

T: 0161 834 9703
W: www.day-architectural.com

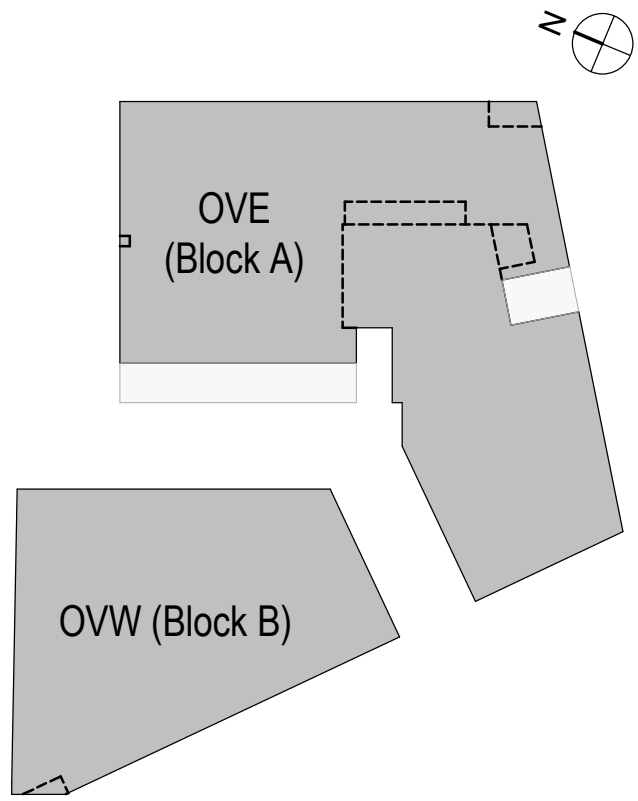

-

OVW		
Level	Name	Count
01 - Level 01	1 Bed: 1 Person	1
01 - Level 01	2 Bed: 3 Person	4
01 - Level 01: 5		
02 - Level 02	1 Bed: 1 Person	1

02 - Level 02	2 Bed: 3 Person	4
02 - Level 02: 5		
03 - Level 03	1 Bed: 1 Person	1
03 - Level 03	2 Bed: 3 Person	4
03 - Level 03: 5		

04 - Level 04	1 Bed: 1 Person	1
04 - Level 04	2 Bed: 3 Person	4
04 - Level 04: 5		
05 - Level 05	1 Bed: 1 Person	1

06 - Level 06	1 Bed: 1 Person	1
06 - Level 06	2 Bed: 3 Person	4

07 - Level 07	1 Bed: 1 Person	1
07 - Level 07	2 Bed: 3 Person	4
07 - Level 07: 5		

09 - Level 09	1 Bed: 1 Person	1
08 - Level 08	2 Bed: 3 Person	4
08 - Level 08: 5		
09 - Level 09	1 Bed: 1 Person	1

09 - Level 09: 5	2,000.00	4
Grand total: 45		

Name	Count
1 Bed: 1 Person	9

2 Bed: 3 Person	72
2 Bed: 4 Person	8
3 Bed: 4 Person	5
3 Bed: 5 Person	4

WV

AI

er Buildings
inchester, M3

tectural.com

Indicates land outside of ownership

A	Issued for planning review to support non material amendment application	23.01.23	RJW	AY
B	Drawings updated to include full height glazed balustrade to South elevation balconies	29.01.25	LK	AY
REV	DESCRIPTION	DATE	REV BY	CHKD BY


DRAWING									
SCALE 1-2 GA Plan - Tracked Changes									
AS indicated @ A1							FIRST ISSUED 10/01/25		
CLIENT REF 204		DAY PROJECT 1345-22		DRAWN BY LK		CHECKED BY AY			
ORIGIN DAY	VOLUME XX	LEVEL ZZ	TYPE DR	ROLE A	NUMBER 04-0031	REVISION B			
DRAWING STATUS									
PLANNING									
Structural List and is not to be reproduced without their permission.									

DAY

DAY Architectural Ltd.
Studio 1, Lancaster Buildings
77 Deansgate, Manchester, M3
2BW

T: 0161 834 9703
W: www.day-architectural.com

-  1 Bed: 1 Person
-  1 Bed: 2 Person
-  2 Bed: 4 Person
-  2 Bed: 3 Person
-  2 Bed: 4 Person
-  3 Bed: 4 Person
-  3 Bed: 5 Person
-  Bike Store
-  Bin Store
-  Commercial Refuse Store
-  Comms
-  Parcel Room
-  Parcel Store
-  Parking
-  Reception
-  Retail Unit A1
-  Retail Unit A2
-  Retail Unit A3
-  Substation
-  Tank Room
-  Water Tank / Booster Room

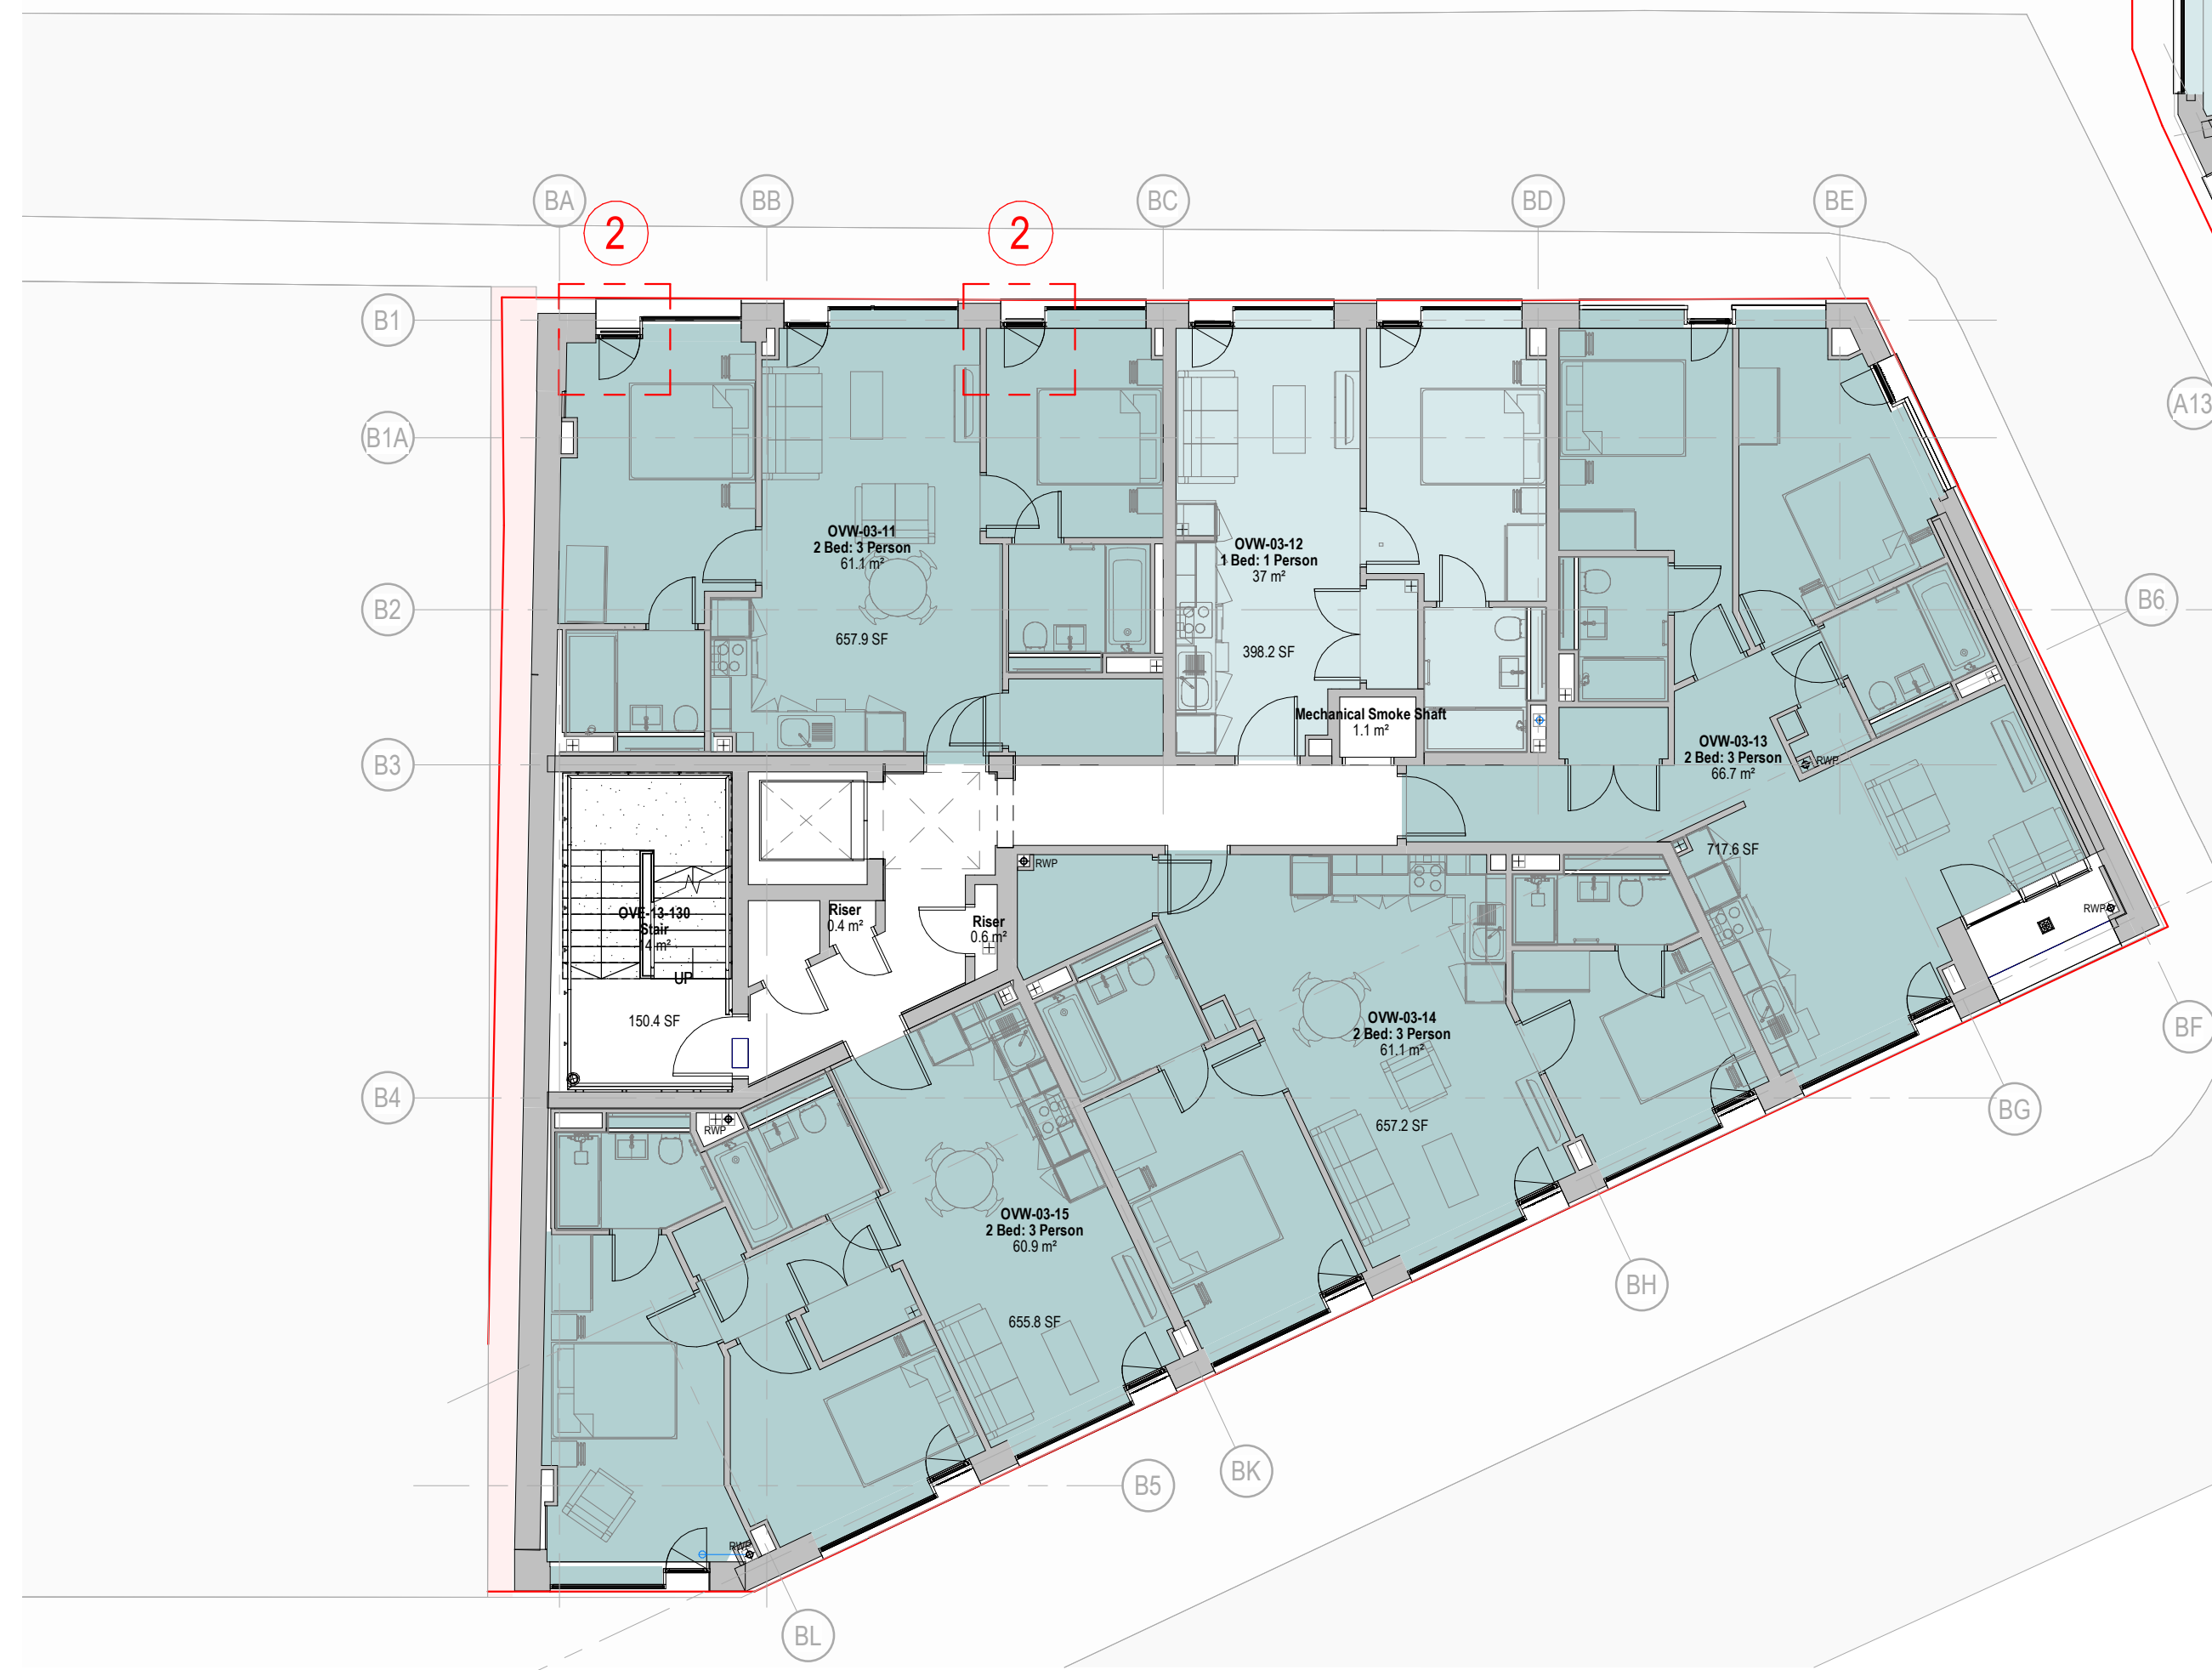

GA Plan - Level 03-04
1 : 100

1. LOUVRE ADDED FOR REQUIRED VENTILATION.
RAL 7024
2. GLAZED BALUSTRADE REQUIRED FOR SAFETY
3. EXTERNAL DOOR REMOVED
4. DOOR ENLARGED FOR BIKE ACCESS
5. BALCONY BALUSTRADE SIMPLIFIED (REFER TO
EMAIL TO ANGELA LECKIE ON 25/10/24).
6. POWDER-COATED FINISH TO PERFORATED
VEHICLE ROLLER SHUTTER
7. REDUCED EXTENT OF RAINSCREEN
CLADDING TO GABLE END WALL DUE TO
CLOSE PROXIMITY OF NEIGHBOURING
BUILDING AND BUILDABILITY ISSUES.



OVE		
Level	Name	Count
01 -Level 01	1 Bed: 2 Person	3
01 -Level 01	1 Bed: 3 Person	2
01 -Level 01	2 Bed: 4 Person	2
01 -Level 01	3 Bed: 5 Person	1
01 -Level 01:8		
02 -Level 02	1 Bed: 2 Person	3
02 -Level 02	2 Bed: 3 Person	2
02 -Level 02	2 Bed: 4 Person	2
02 -Level 02	3 Bed: 5 Person	1
02 -Level 02:8		
03 -Level 03	1 Bed: 2 Person	3
03 -Level 03	2 Bed: 3 Person	2
03 -Level 03	2 Bed: 4 Person	2
03 -Level 03	3 Bed: 5 Person	1
03 -Level 03:8		
04 -Level 04	1 Bed: 2 Person	3
04 -Level 04	2 Bed: 3 Person	2
04 -Level 04	2 Bed: 4 Person	2
04 -Level 04	3 Bed: 5 Person	1
04 -Level 04:8		
05 -Level 05	1 Bed: 2 Person	3
05 -Level 05	2 Bed: 3 Person	4
05 -Level 05	3 Bed: 4 Person	1
05 -Level 05:8		
06 -Level 06	1 Bed: 2 Person	3
06 -Level 06	2 Bed: 3 Person	4
06 -Level 06	3 Bed: 4 Person	1
06 -Level 06:8		
07 -Level 07	1 Bed: 2 Person	3
07 -Level 07	2 Bed: 3 Person	4
07 -Level 07	3 Bed: 4 Person	1
07 -Level 07:8		
08 -Level 08	1 Bed: 2 Person	3
08 -Level 08	2 Bed: 3 Person	4
08 -Level 08	3 Bed: 4 Person	1
08 -Level 08:8		
09 -Level 09	1 Bed: 2 Person	3
09 -Level 09	2 Bed: 3 Person	4
09 -Level 09	3 Bed: 4 Person	1
09 -Level 09:8		
10 -Level 10	1 Bed: 2 Person	1
10 -Level 10	2 Bed: 3 Person	2
10 -Level 10:3		
11 -Level 11	1 Bed: 2 Person	1
11 -Level 11	2 Bed: 3 Person	2
11 -Level 11:3		
12 -Level 12	1 Bed: 2 Person	1
12 -Level 12	2 Bed: 3 Person	2
12 -Level 12:3		
13 -Level 13	1 Bed: 2 Person	1
13 -Level 13	2 Bed: 3 Person	2
13 -Level 13:3		
Grand total: 84		

OVW		
Level	Name	Count
01 - Level 01	1 Bed: 1 Person	1
01 - Level 01	2 Bed: 3 Person	4
01 - Level 01:5		
02 - Level 02	1 Bed: 1 Person	1
02 - Level 02	2 Bed: 3 Person	4
02 - Level 02:5		
03 - Level 03	1 Bed: 1 Person	1
03 - Level 03	2 Bed: 3 Person	4
03 - Level 03:5		
04 - Level 04	1 Bed: 1 Person	1
04 - Level 04	2 Bed: 3 Person	4
04 - Level 04:5		
05 - Level 05	1 Bed: 1 Person	1
05 - Level 05	2 Bed: 3 Person	4
05 - Level 05:5		
06 - Level 06	1 Bed: 1 Person	1
06 - Level 06	2 Bed: 3 Person	4
06 - Level 06:5		
07 - Level 07	1 Bed: 1 Person	1
07 - Level 07	2 Bed: 3 Person	4
07 - Level 07:5		
08 - Level 08	1 Bed: 1 Person	1
08 - Level 08	2 Bed: 3 Person	4
08 - Level 08:5		
09 - Level 09	1 Bed: 1 Person	1
09 - Level 09	2 Bed: 3 Person	4
09 - Level 09:5		
Grand total: 45		


TOTAL	
Name	Count
1 Bed: 1 Person	9
1 Bed: 2 Person	31
2 Bed: 3 Person	72
2 Bed: 4 Person	8
3 Bed: 4 Person	5
3 Bed: 5 Person	4
Grand total: 129	

Accommodation Key

- 1 Bed: 1 Person
1 Bed: 2 Person
2 Bed: 4 Person
2 Bed: 3 Person
2 Bed: 4 Person
3 Bed: 4 Person
3 Bed: 5 Person
Bike Store
Bin Store
Commercial Refuse Store
Comms
Meter Room
Parcel Store
Parking
Reception
Retail Unit A1
Retail Unit A2
Retail Unit A3
Substation
Tank Room
Water Tank / Booster Room

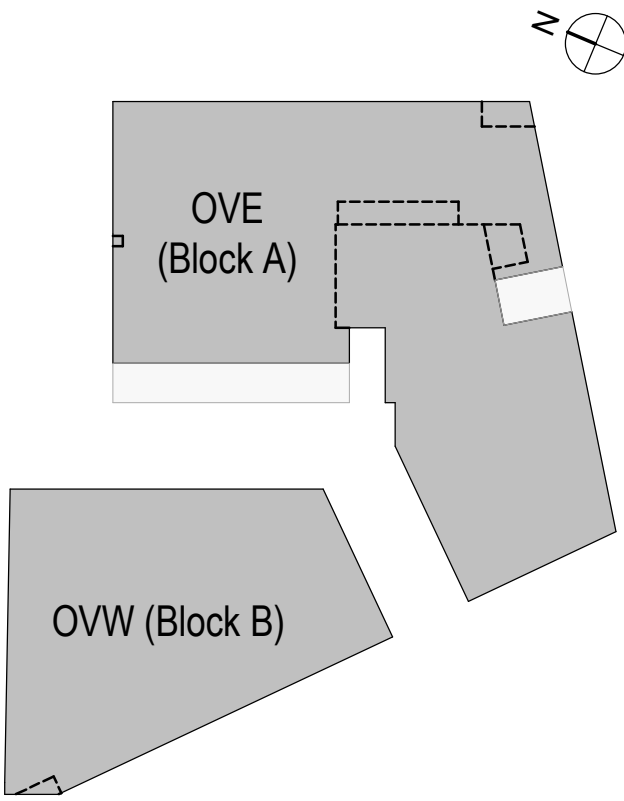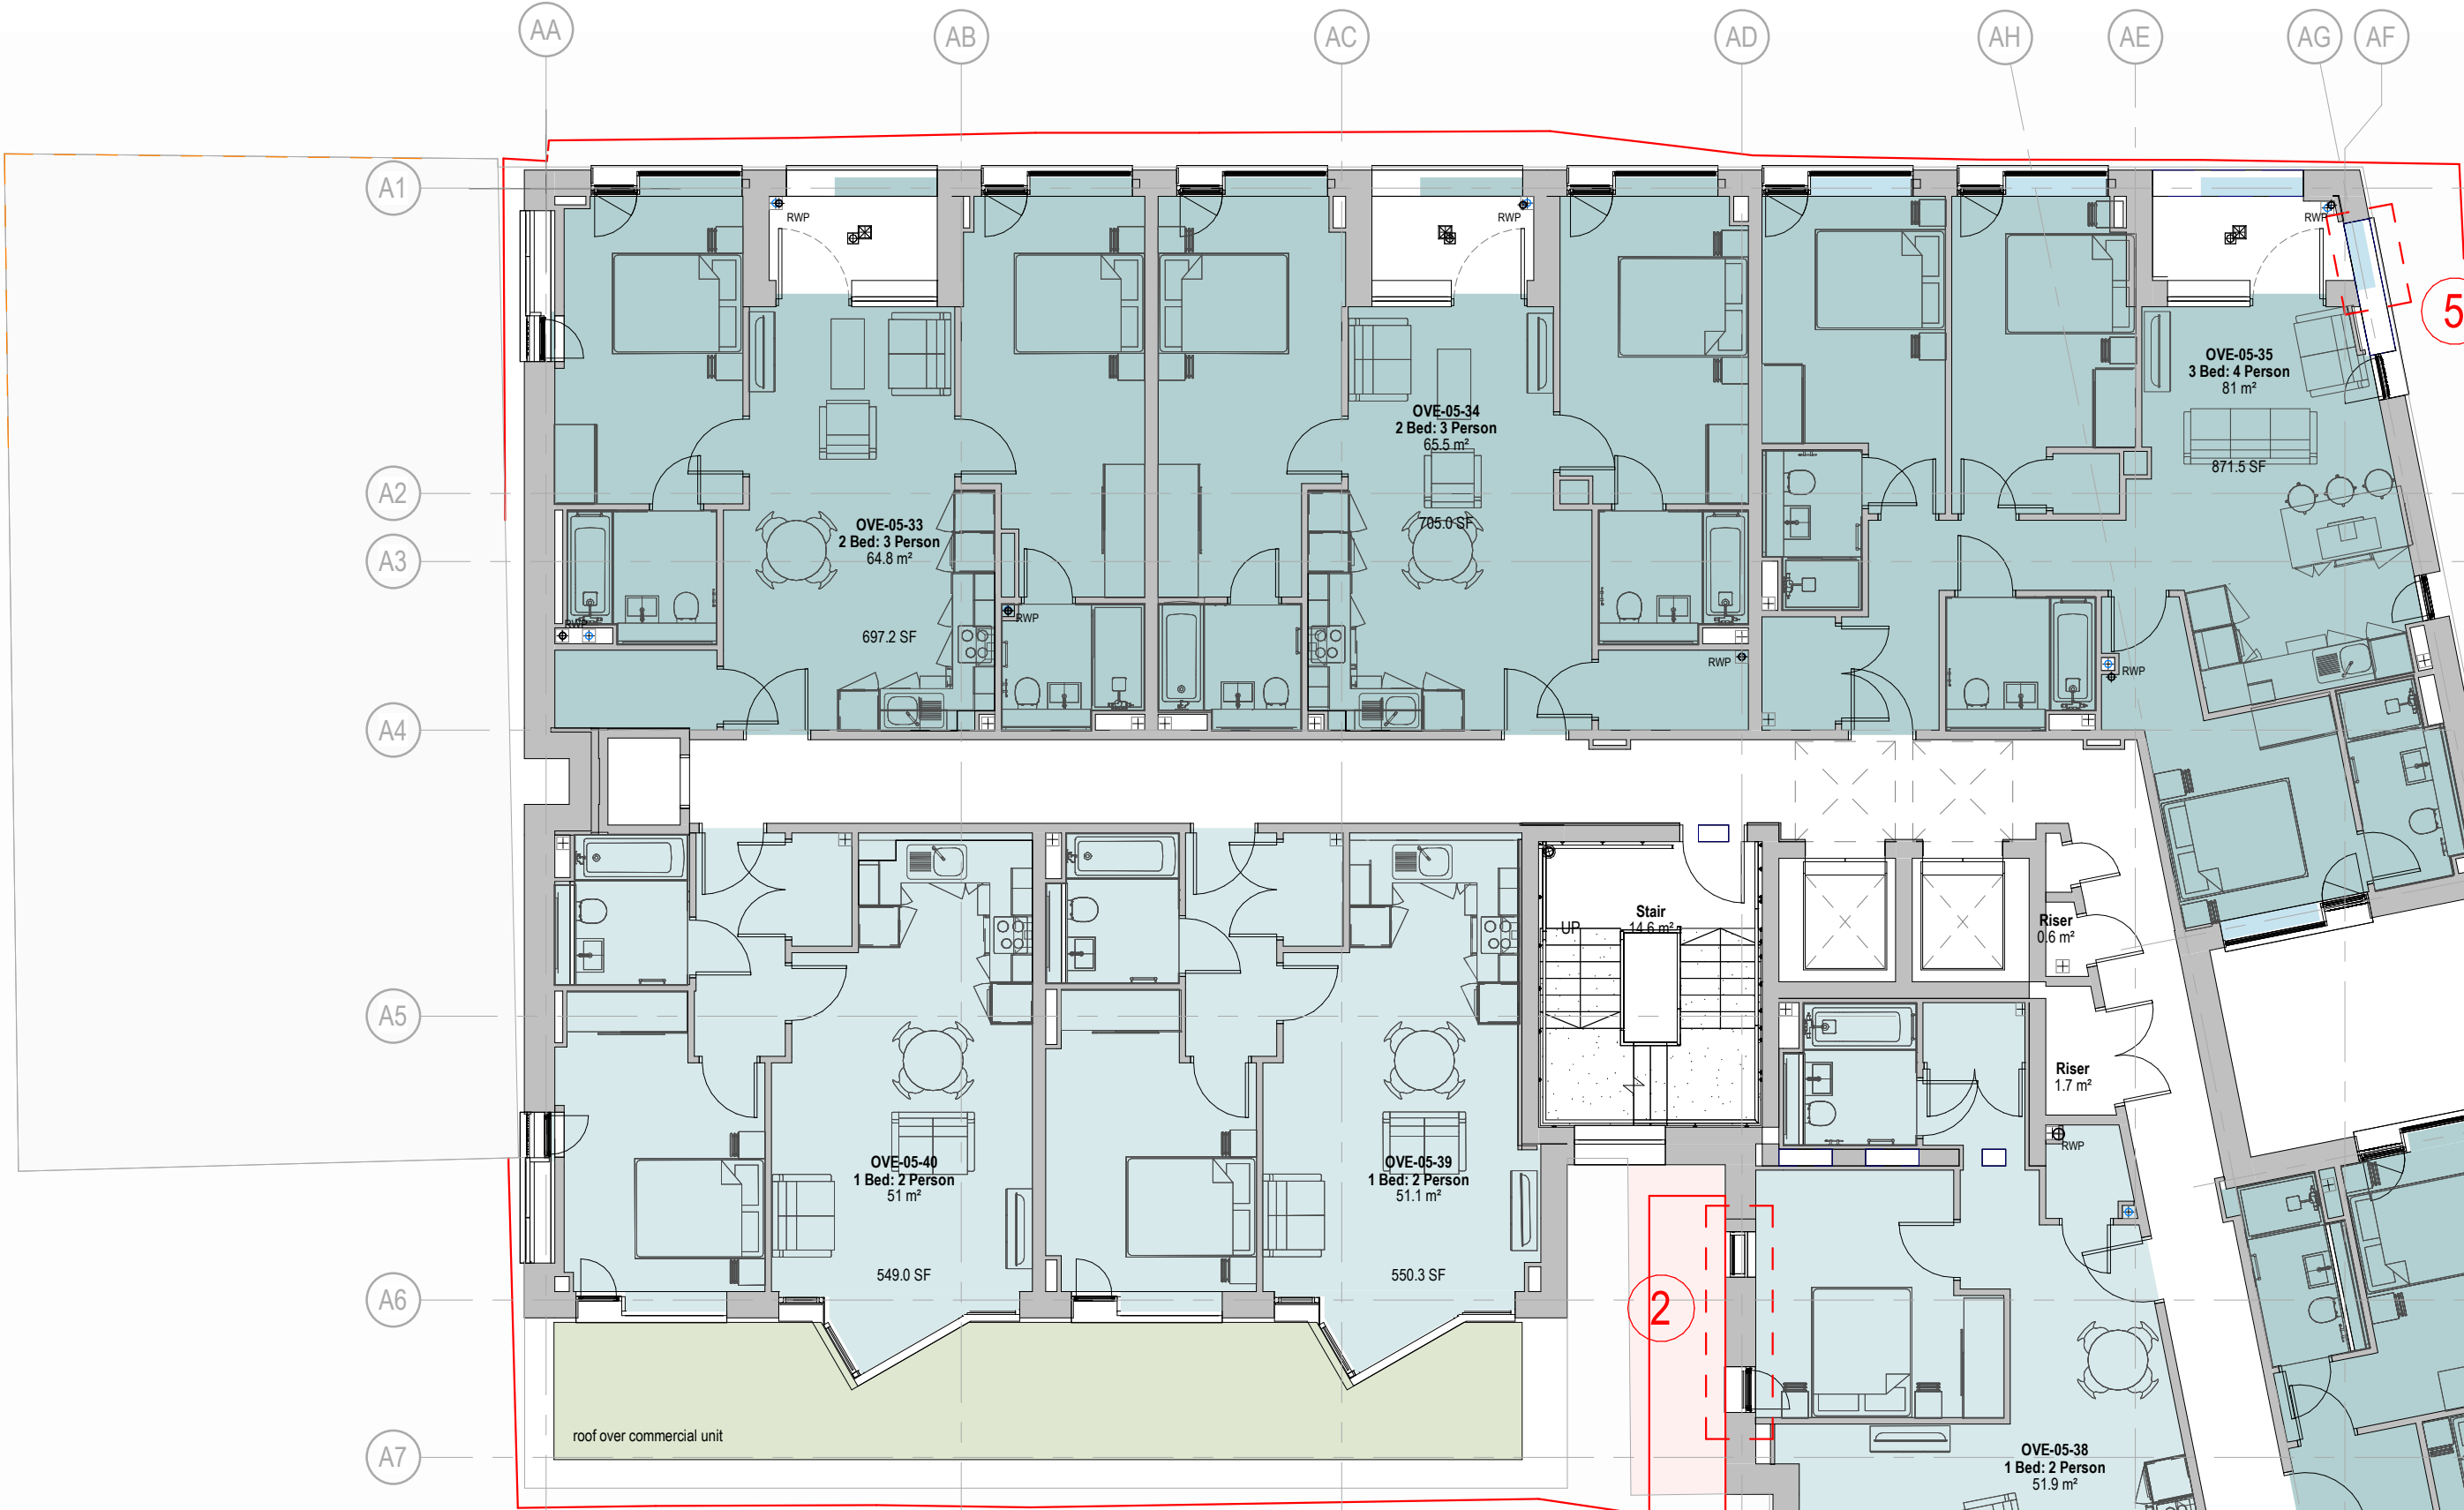

- LOUVRE ADDED FOR REQUIRED VENTILATION. RAL 7024
- GLAZED BALUSTRADE REQUIRED FOR SAFETY
- EXTERNAL DOOR REMOVED
- DOOR ENLARGED FOR BIKE ACCESS
- BALCONY BALUSTRADE SIMPLIFIED (REFER TO EMAIL TO ANGELA LECKIE ON 25/10/24).
- POWDER-COATED FINISH TO PERFORMED VEHICLE ROLLER SHUTTER
- REDUCED EXTENT OF RAINSCREEN CLADDING TO GABLE END WALL DUE TO CLOSE PROXIMITY OF NEIGHBOURING BUILDING AND BUILDABILITY ISSUES.

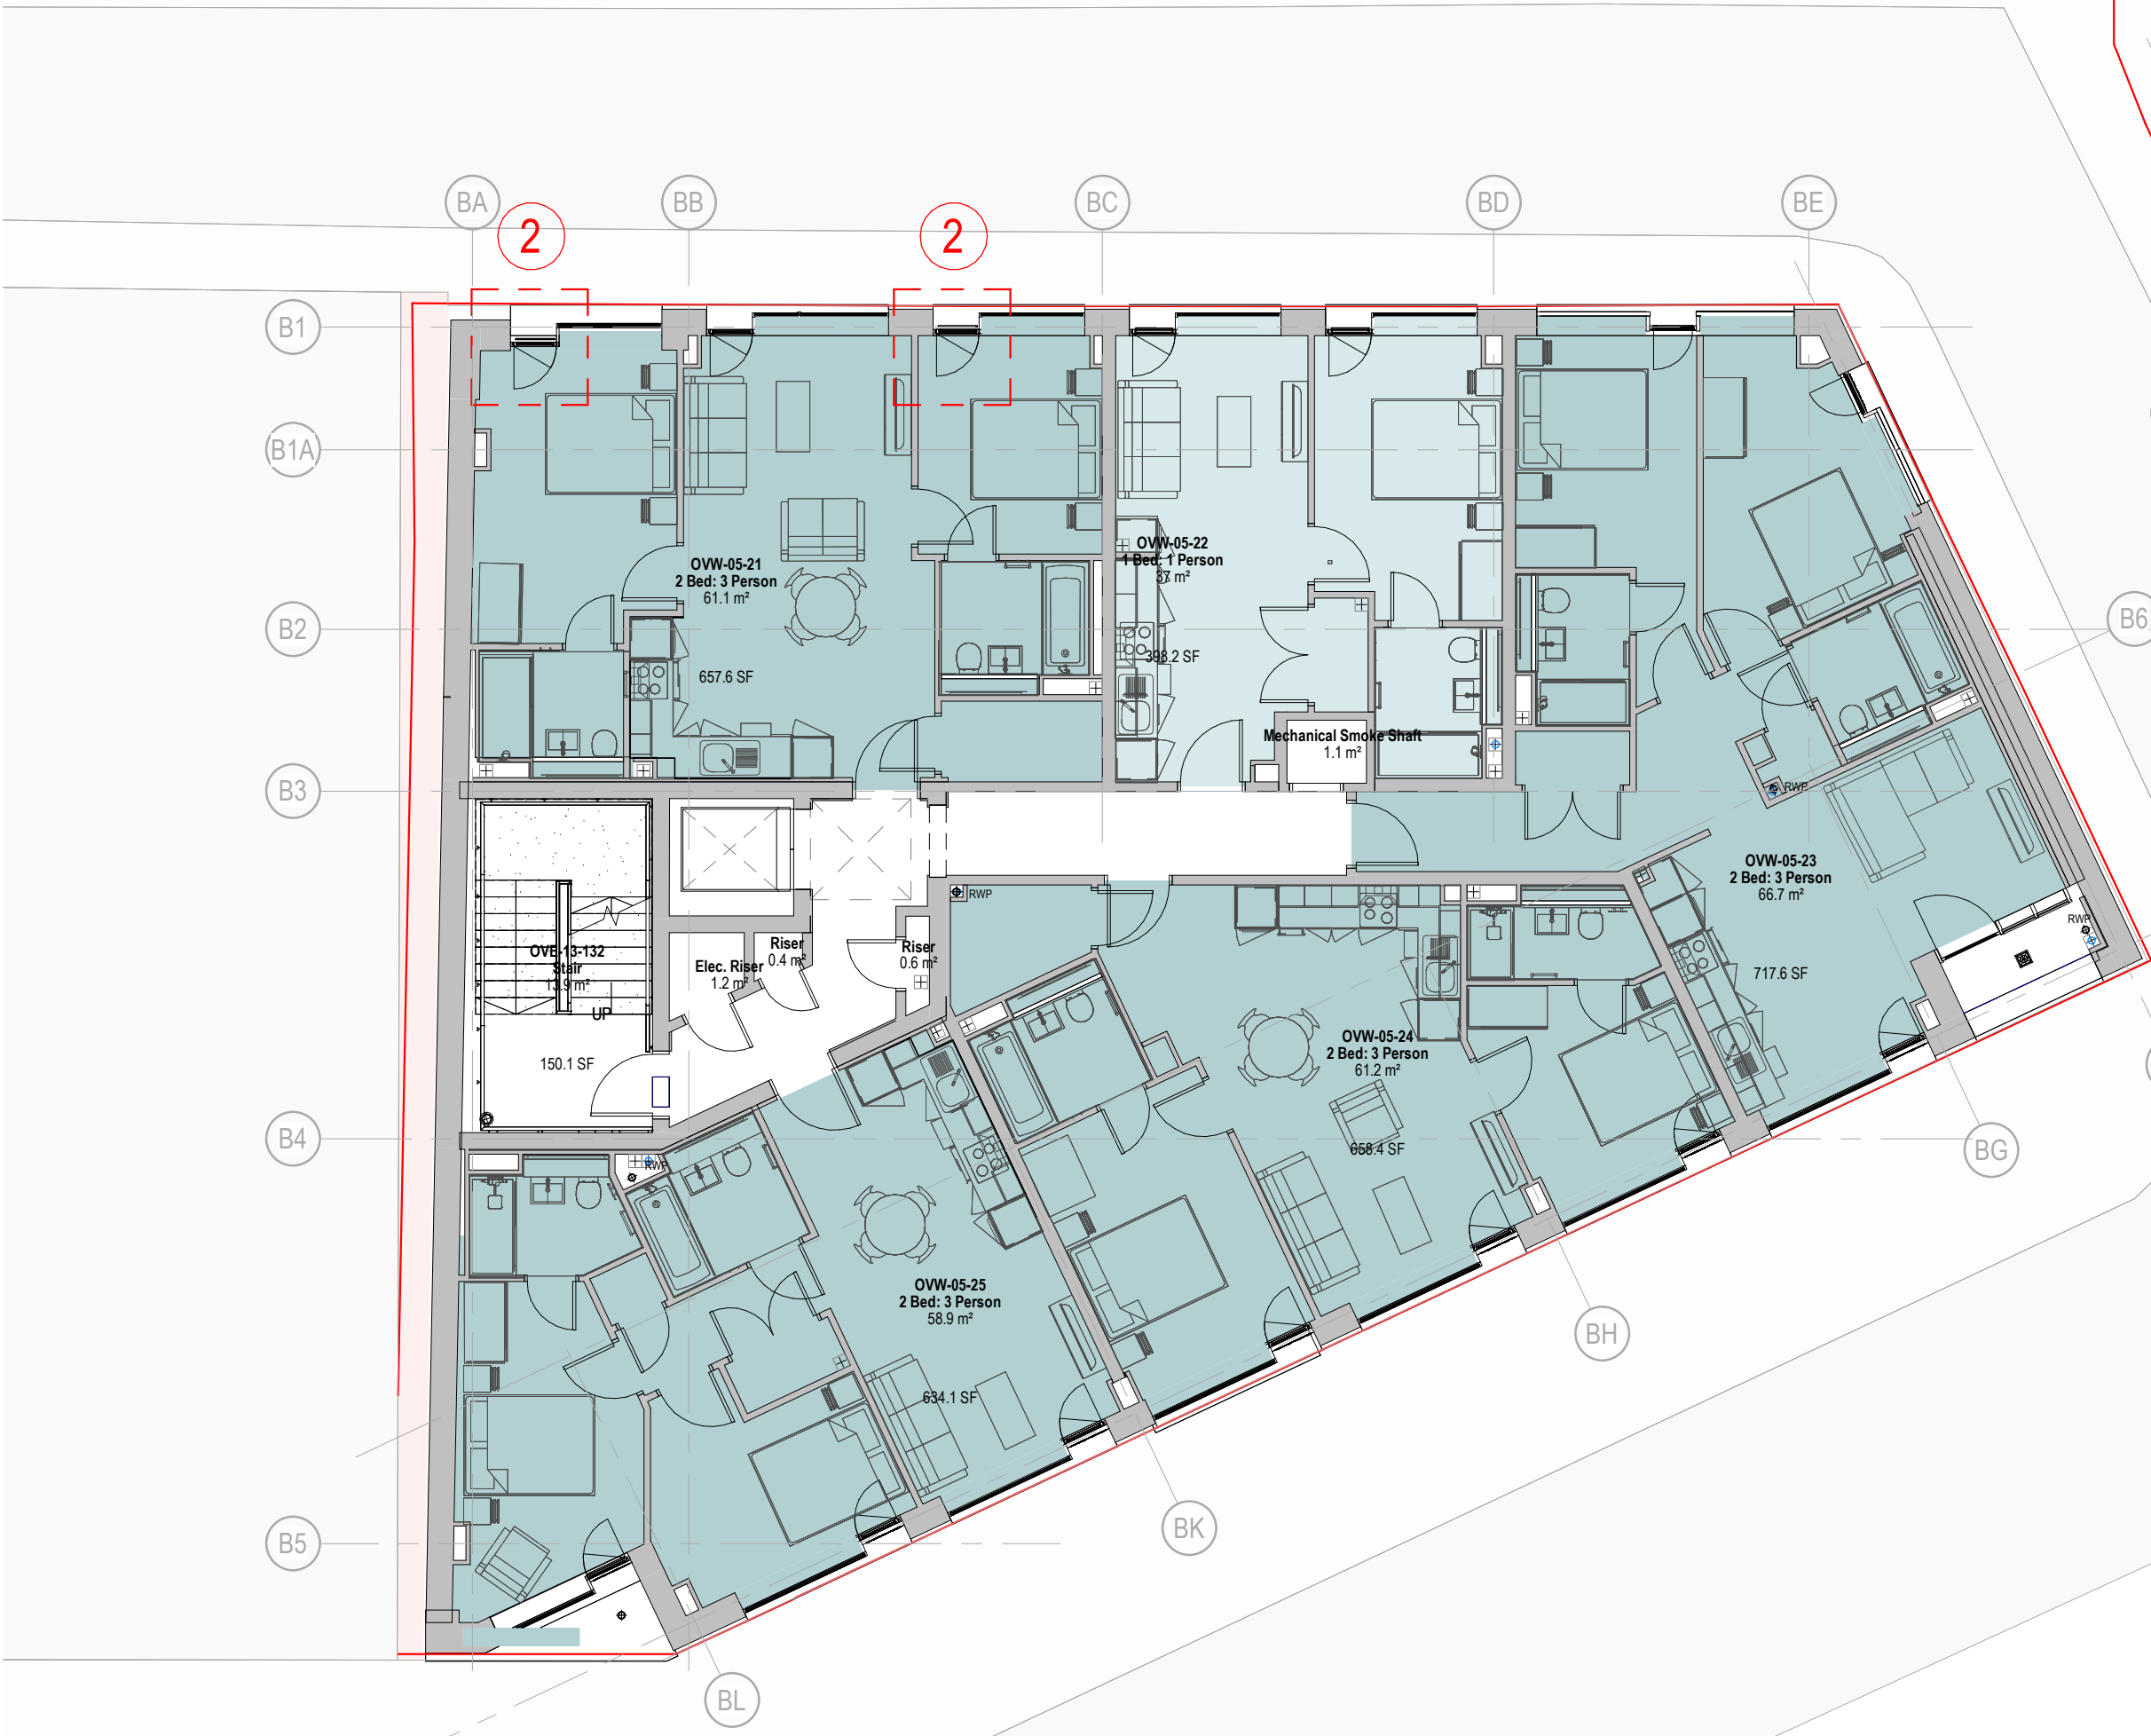

OVE		
Level	Name	Count
01 - Level 01	1 Bed: 2 Person	3
01 - Level 01	2 Bed: 3 Person	2
01 - Level 01	2 Bed: 4 Person	2
01 - Level 01	3 Bed: 5 Person	1
01 - Level 01: 8		
02 - Level 02	1 Bed: 2 Person	3
02 - Level 02	2 Bed: 3 Person	2
02 - Level 02	2 Bed: 4 Person	2
02 - Level 02	3 Bed: 5 Person	1
02 - Level 02: 8		
03 - Level 03	1 Bed: 2 Person	3
03 - Level 03	2 Bed: 3 Person	2
03 - Level 03	2 Bed: 4 Person	2
03 - Level 03	3 Bed: 5 Person	1
03 - Level 03: 8		
04 - Level 04	1 Bed: 2 Person	3
04 - Level 04	2 Bed: 3 Person	2
04 - Level 04	2 Bed: 4 Person	2
04 - Level 04	3 Bed: 5 Person	1
04 - Level 04: 8		
05 - Level 05	1 Bed: 2 Person	3
05 - Level 05	2 Bed: 3 Person	4
05 - Level 05	3 Bed: 4 Person	1
05 - Level 05: 8		
06 - Level 06	1 Bed: 2 Person	3
06 - Level 06	2 Bed: 3 Person	4
06 - Level 06	3 Bed: 4 Person	1
06 - Level 06: 8		
07 - Level 07	1 Bed: 2 Person	3
07 - Level 07	2 Bed: 3 Person	4
07 - Level 07	3 Bed: 4 Person	1
07 - Level 07: 8		
08 - Level 08	1 Bed: 2 Person	3
08 - Level 08	2 Bed: 3 Person	4
08 - Level 08	3 Bed: 4 Person	1
08 - Level 08: 8		
09 - Level 09	1 Bed: 2 Person	3
09 - Level 09	2 Bed: 3 Person	4
09 - Level 09	3 Bed: 4 Person	1
09 - Level 09: 8		
10 - Level 10	1 Bed: 2 Person	1
10 - Level 10	2 Bed: 3 Person	2
10 - Level 10: 3		
11 - Level 11	1 Bed: 2 Person	1
11 - Level 11	2 Bed: 3 Person	2
11 - Level 11: 3		
12 - Level 12	1 Bed: 2 Person	1
12 - Level 12	2 Bed: 3 Person	2
12 - Level 12: 3		
13 - Level 13	1 Bed: 2 Person	1
13 - Level 13	2 Bed: 3 Person	2
13 - Level 13: 3		
Grand total: 84		

OVW		
Level	Name	Count
01 - Level 01	1 Bed: 1 Person	1
01 - Level 01	2 Bed: 3 Person	4
01 - Level 01: 5		
02 - Level 02	1 Bed: 1 Person	1
02 - Level 02	2 Bed: 3 Person	4
02 - Level 02: 5		
03 - Level 03	1 Bed: 1 Person	1
03 - Level 03	2 Bed: 3 Person	4
03 - Level 03: 5		
04 - Level 04	1 Bed: 1 Person	1
04 - Level 04	2 Bed: 3 Person	4
04 - Level 04: 5		
05 - Level 05	1 Bed: 1 Person	1
05 - Level 05	2 Bed: 3 Person	4
05 - Level 05: 5		
06 - Level 06	1 Bed: 1 Person	1
06 - Level 06	2 Bed: 3 Person	4
06 - Level 06: 5		
07 - Level 07	1 Bed: 1 Person	1
07 - Level 07	2 Bed: 3 Person	4
07 - Level 07: 5		
08 - Level 08	1 Bed: 1 Person	1
08 - Level 08	2 Bed: 3 Person	4
08 - Level 08: 5		
09 - Level 09	1 Bed: 1 Person	1
09 - Level 09	2 Bed: 3 Person	4
09 - Level 09: 5		
Grand total: 45		

TOTAL	
Name	Count
1 Bed: 1 Person	9
1 Bed: 2 Person	31
2 Bed: 3 Person	72
2 Bed: 4 Person	8
3 Bed: 4 Person	5
3 Bed: 5 Person	4
Grand total: 129	

GA Plan - Level 05-09
1: 100

- DAY Architectural Ltd does not warrant or take responsibility for any costs, losses or claims whatsoever arising from these drawings, specifications and related documents unless there is full compliance by the intended recipient or user with the following:
- All boundaries, dimensions and levels are to be checked on site before construction and any discrepancies reported to the Architect / Designer prior to commencement of any works.
 - Partial Service: Any discrepancies with site or other information is to be advised to the Architect / Designer and direction and / or approval is to be sought before the implementation of the detail.
 - Block and site plans are reproduced under license from the Ordnance Survey.
 - For the purpose of coordination, all relevant parties must check this information prior to implementation and report any discrepancies to the Architect / Designer. The information must solely and only be used for the coordination and/or construction of the current project.
 - The copyright of the original documents belongs to DAY Architectural Limited. The information is only for use in preparation of documents for this project. The information issued may be confidential and must not be used other than by the intended recipient.
 - The recipient is responsible for verifying the correctness and completeness of the information issued. This should be done by consulting all relevant associated documents including but not limited to information provided by the Civil / Structural Engineer, MEP Engineer(s), Fire Engineer, Acoustician, Highways Consultant, Flood Risk Assessor, Party Wall Assessor and any other project designers / consultants supplied during the course of the project and by confirming dimensions on site.
 - It is the responsibility of the recipient to ensure they have the most up to date information.
 - If altered or added to in any way, all references to DAY Architectural Limited must be removed and those making the changes assume total responsibility for the information therein.
 - The Architect does not warrant that planning permission, Building Control/Building Safety Regulator Approval and other approvals from third parties shall be granted at all or, if granted, will be granted in accordance with any anticipated timescale. All designs provided are subject to such approval.
 - Any fee-for-service design provided by DAY Architectural Limited is in relation to indicative design intent only and DAY Architectural Limited shall have no contractual or insurance liability for such design however provided.
 - This drawing must not be used for construction purposes unless noted otherwise.
 - Do not scale off drawings. Any measurements taken from information which is not dimensioned on the electronic copy are at the risk of the recipient.

- Location of all M&E items based on CWC Stage 3 design layouts.
- Location of all smoke shafts loc via CFD analysis.
- FURNITURE LAYOUTS INDICATIVE ONLY AND SUBJECT TO CLIENT, M&E AND SUBCONTRACTOR INPUT

Indicates land outside of ownership

A	Issued for planning review to support non material amendment application	23.01.23	RJW	AY
B	Drawings updated to include full height glazed balustrade to South elevation balconies	29.01.25	LK	AY
REV	DESCRIPTION	DATE	REV BY	CHKD BY

CLIENT One Heritage Group	
PROJECT One Victoria, Great Ducie Street	
DRAWING STAGE 3	

DRAWING Level 5-9 GA Plan - Tracked Changes	
SCALE As indicated @ A1	FIRST ISSUED 10/01/25
CLIENT REF 204	DAY PROJECT 1345-22
DRAWN BY LK	CHECKED BY AY
ORIGIN DAY	VOLUME XX
LEVEL ZZ	TYPE DR
ROLE A	NUMBER 04-0035
REVISION B	
DRAWING STATUS PLANNING	




DAY Architectural Ltd.
Studio 1, Lancaster Buildings
77 Deansgate, Manchester, M3
2BW
T: 0161 834 9703
W: www.day-architectural.com

[illegible]

Accommodation Key

- 1 Bed: 1 Person
- 1 Bed: 2 Person
- 2 Bed: 4 Person
- 2 Bed: 3 Person
- 2 Bed: 4 Person
- 3 Bed: 4 Person
- 3 Bed: 5 Person
- Bike Store
- Bin Store
- Commercial Refuse Store
- Comms
- Meter Room
- Parcel Store
- Parking
- Reception
- Retail Unit A1
- Retail Unit A2
- Retail Unit A3
- Substation
- Tank Room
- Water Tank / Booster Room

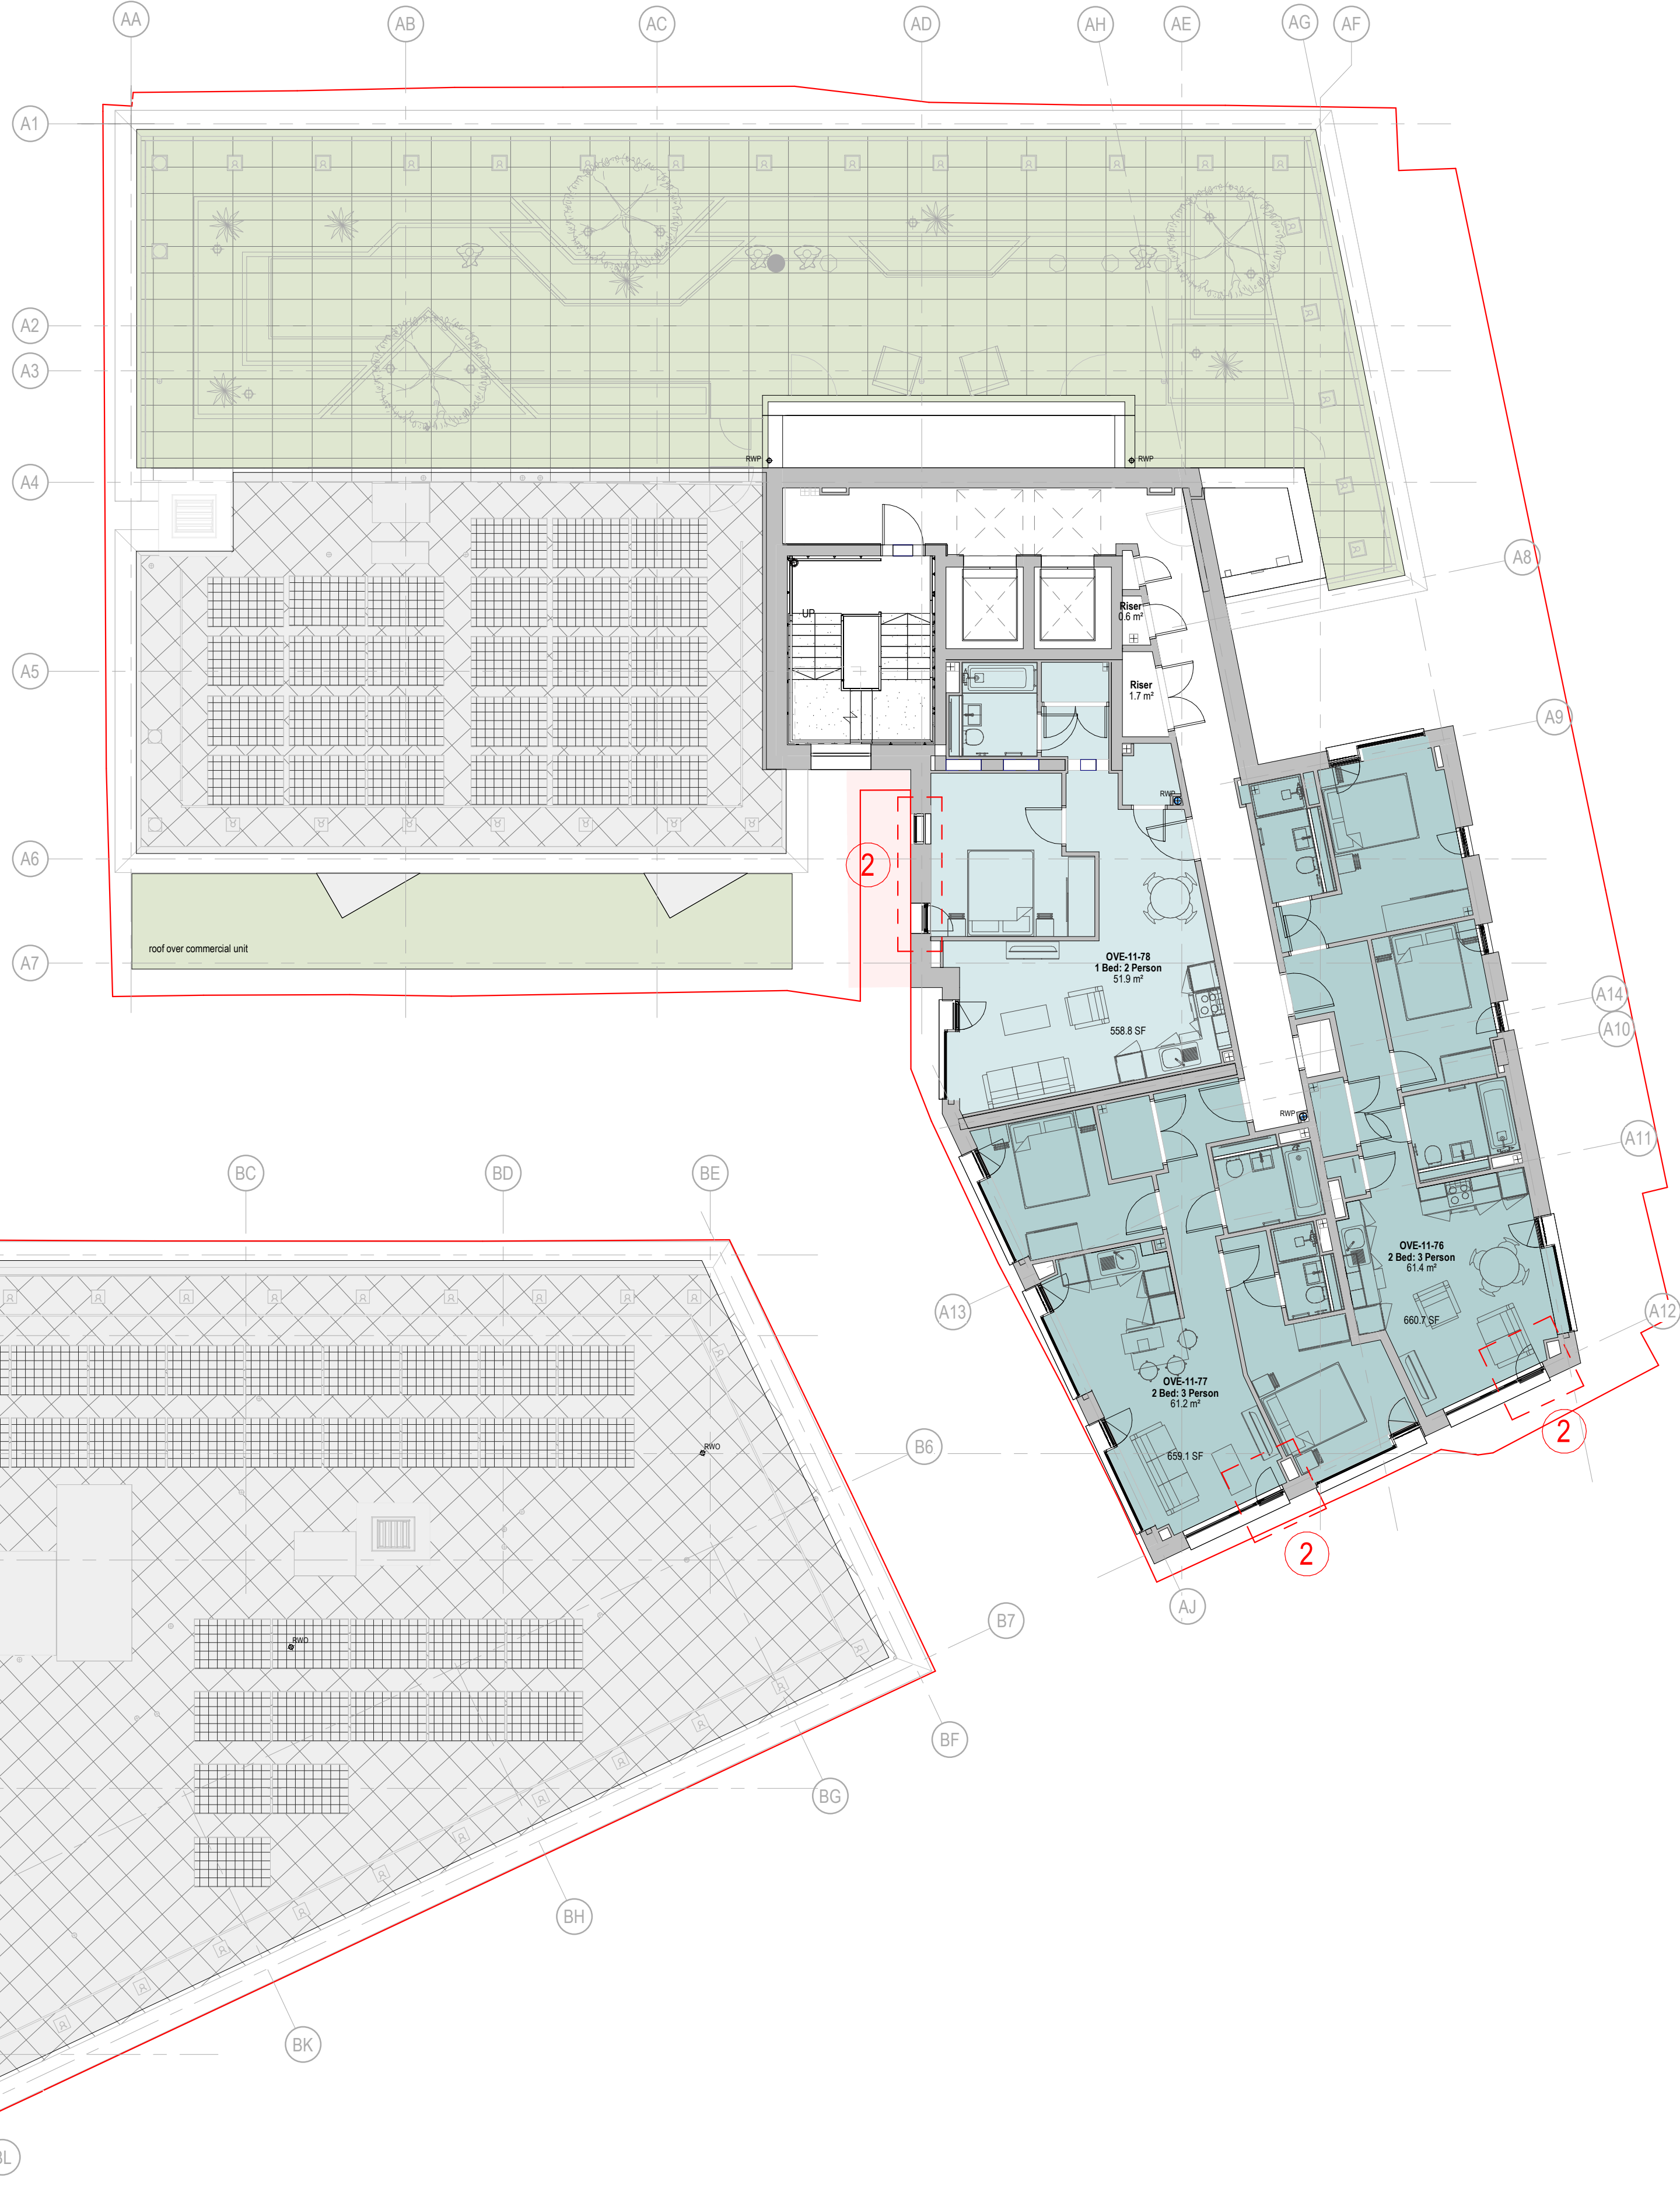

- LOUVRE ADDED FOR REQUIRED VENTILATION. RAL 7024
- GLAZED BALUSTRADE REQUIRED FOR SAFETY
- EXTERNAL DOOR REMOVED
- DOOR ENLARGED FOR BIKE ACCESS
- BALCONY BALUSTRADE SIMPLIFIED (REFER TO EMAIL TO ANGELA LECKIE ON 25/10/24).
- POWDER-COATED FINISH TO PERFORATED VEHICLE ROLLER SHUTTER
- REDUCED EXTENT OF RAINSCREEN CLADDING TO GABLE END WALL DUE TO CLOSE PROXIMITY OF NEIGHBOURING BUILDING AND BUILDABILITY ISSUES.

GA Plan - Level 11-12
1 : 100

DAY Architectural Ltd does not warrant or take responsibility for any costs, losses or claims whatsoever arising from these drawings, specifications and related documents unless there is full compliance by the intended recipient or user with the following:

- All boundaries, dimensions and levels are to be checked on site before construction and any discrepancies reported to the Architect / Designer prior to commencement of any works.
- Partial Service: Any discrepancies with site or other information is to be advised to the Architect / Designer and direction and / or approval is to be sought before the implementation of the detail.
- Block and site plans are reproduced under license from the Ordnance Survey.
- For the purpose of coordination, all relevant parties must check this information prior to implementation and report any discrepancies to the Architect / Designer. The information must solely and only be used for the coordination and/or construction of the current project.
- The copyright of the original documents belongs to DAY Architectural Limited. The information is only for use in preparation of documents for this project. The information issued may be confidential and must not be used other than by the intended recipient.
- The recipient is responsible for verifying the correctness and completeness of the information issued. This should be done by consulting all relevant associated documents including but not limited to information provided by the Civil / Structural Engineer, MEP Engineer(s), Fire Engineer, Acoustician, Highway Consultant, Flood Risk Assessor, Party Wall Assessor and any other project designers / consultants supplied during the course of the project and by confirming dimensions on site.
- It is the responsibility of the recipient to ensure they have the most up to date information.
- If altered or added to in any way, all references to DAY Architectural Limited must be removed and those making the changes assume total responsibility for the information therein.
- The Architect does not warrant that planning permission, Building Control/Building Safety Regulator Approval and other approvals from third parties shall be granted at all or, if granted, will be granted in accordance with any anticipated timescale. All designs provided are subject to such approval.
- Any facade/cladding design provided by DAY Architectural Limited is in relation to indicative design intent only and DAY Architectural Limited shall have no contractual or insurance liability for such design however provided.
- This drawing must not be used for construction purposes unless noted otherwise.
- Do not scale off drawings. Any measurements taken from information which is not dimensioned on the electronic copy are at the risk of the recipient.

- Location of all M&E items based on CWC Stage 3 design layouts.
- Location of all smoke shafts loc via CFD analysis.
- FURNITURE LAYOUTS INDICATIVE ONLY AND SUBJECT TO CLIENT, M&E AND SUBCONTRACTOR INPUT

Indicates land outside of ownership

CLIENT
One Heritage Group

PROJECT
One Victoria, Great Ducie Street


DRAWING STAGE
3

DRAWING
Level 11 - 12 GA Plan - Tracked Changes

SCALE As indicated @ A1						FIRST ISSUED 10/01/25	
CLIENT REF	DAY PROJECT	DRAWN BY	CHECKED BY	ORIGIN	VOLUME	LEVEL	TYPE
204	1345-22	LK	AY	DAY	XX	ZZ	DR
ROLE	NUMBER	REVISION	DRAWING STATUS				
A	04-0041	B	PLANNING				

DAY

DAY Architectural Ltd.
Studio 1, Lancaster Buildings
77 Deansgate, Manchester, M3
2BW
T: 0161 834 9703
W: www.day-architectural.com

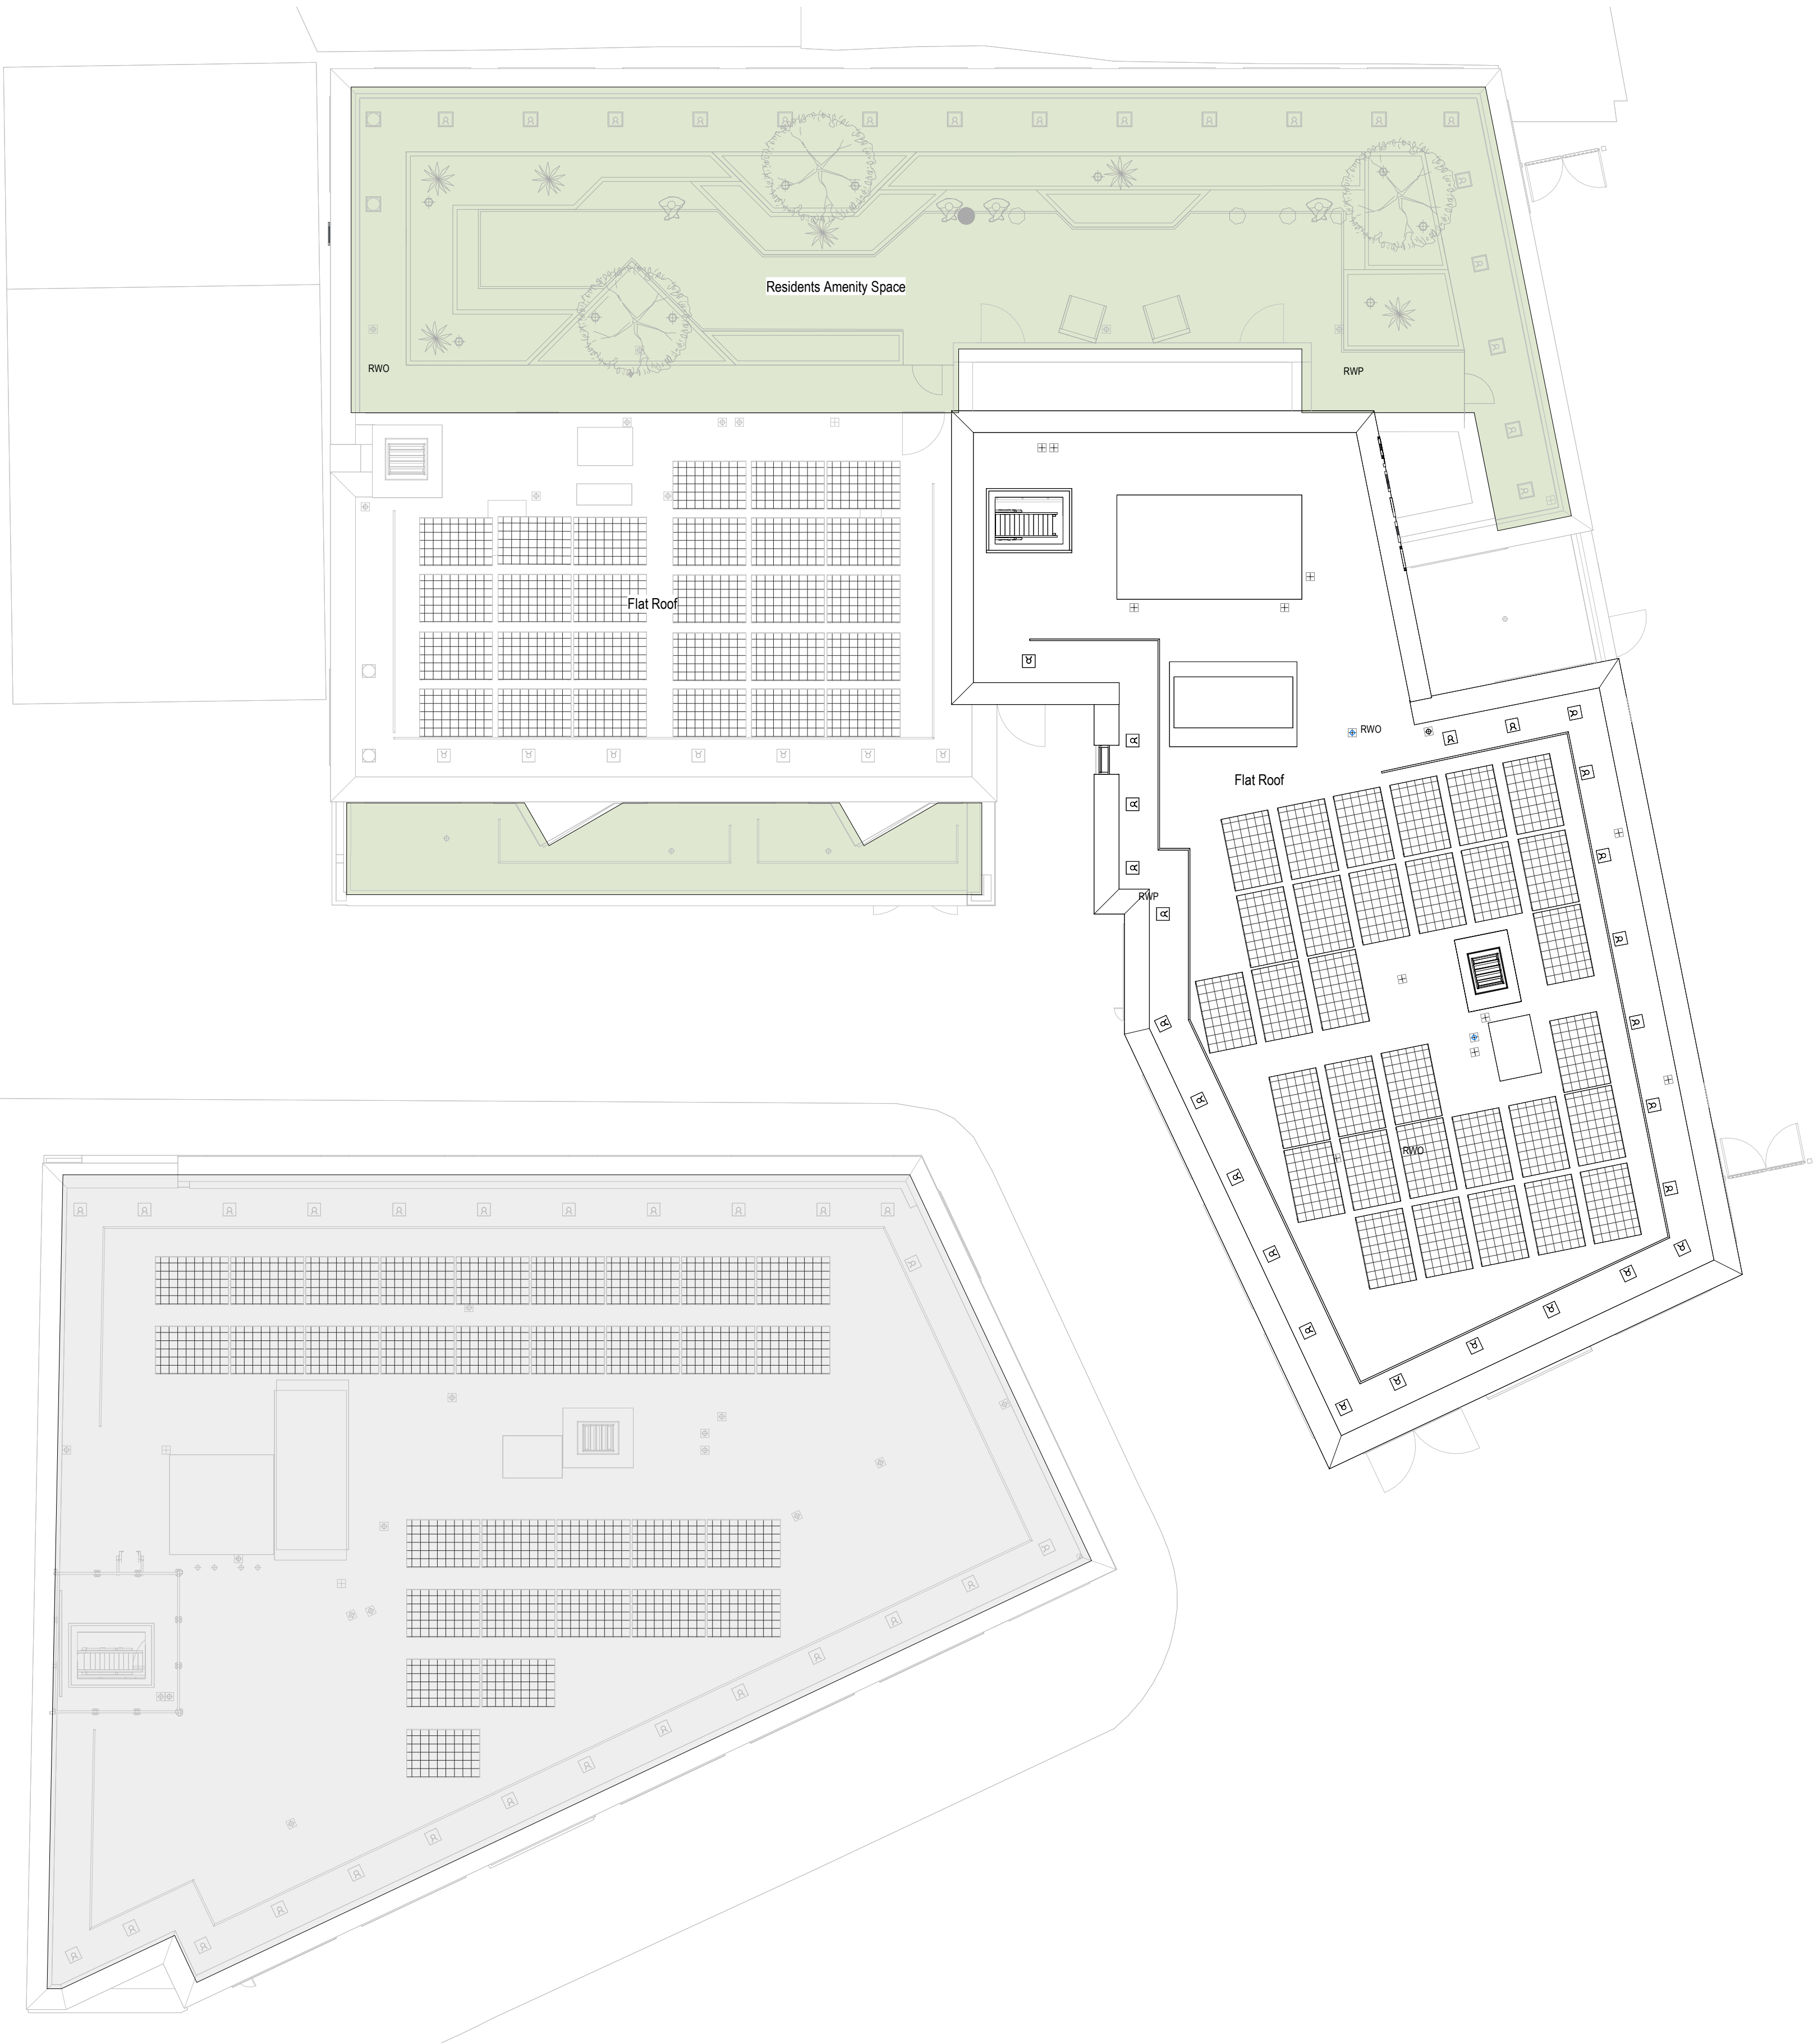

1. LOUVRE ADDED FOR REQUIRED VENTILATION. RAL 7024
2. GLAZED BALUSTRADE REQUIRED FOR SAFETY
3. EXTERNAL DOOR REMOVED
4. DOOR ENLARGED FOR BIKE ACCESS
5. BALCONY BALUSTRADE SIMPLIFIED (REFER TO EMAIL TO ANGELA LECKIE ON 25/10/24).
6. POWDER-COATED FINISH TO PERFORATED VEHICLE ROLLER SHUTTER
7. REDUCED EXTENT OF RAINSCREEN CLADDING TO GABLE END WALL DUE TO CLOSE PROXIMITY OF NEIGHBOURING BUILDING AND BUILDABILITY ISSUES.

OVE		
Level	Name	Count
01 - Level 01	1 Bed: 2 Person	3
01 - Level 01	2 Bed: 3 Person	2
01 - Level 01	3 Bed: 4 Person	2
01 - Level 01	3 Bed: 5 Person	1
01 - Level 01: 8		
02 - Level 02	1 Bed: 2 Person	3
02 - Level 02	2 Bed: 3 Person	2
02 - Level 02	2 Bed: 4 Person	2
02 - Level 02	3 Bed: 5 Person	1
02 - Level 02: 8		
03 - Level 03	1 Bed: 2 Person	3
03 - Level 03	2 Bed: 3 Person	2
03 - Level 03	2 Bed: 4 Person	2
03 - Level 03	3 Bed: 5 Person	1
03 - Level 03: 8		
04 - Level 04	1 Bed: 2 Person	3
04 - Level 04	2 Bed: 3 Person	2
04 - Level 04	2 Bed: 4 Person	2
04 - Level 04	3 Bed: 5 Person	1
04 - Level 04: 8		
05 - Level 05	1 Bed: 2 Person	3
05 - Level 05	2 Bed: 3 Person	4
05 - Level 05	3 Bed: 4 Person	1
05 - Level 05: 8		
06 - Level 06	1 Bed: 2 Person	3
06 - Level 06	2 Bed: 3 Person	4
06 - Level 06	3 Bed: 4 Person	1
06 - Level 06: 8		
07 - Level 07	1 Bed: 2 Person	3
07 - Level 07	2 Bed: 3 Person	4
07 - Level 07	3 Bed: 4 Person	1
07 - Level 07: 8		
08 - Level 08	1 Bed: 2 Person	3
08 - Level 08	2 Bed: 3 Person	4
08 - Level 08	3 Bed: 4 Person	1
08 - Level 08: 8		
09 - Level 09	1 Bed: 2 Person	3
09 - Level 09	2 Bed: 3 Person	4
09 - Level 09	3 Bed: 4 Person	1
09 - Level 09: 8		
10 - Level 10	1 Bed: 2 Person	1
10 - Level 10	2 Bed: 3 Person	2
10 - Level 10: 3		
11 - Level 11	1 Bed: 2 Person	1
11 - Level 11	2 Bed: 3 Person	2
11 - Level 11: 3		
12 - Level 12	1 Bed: 2 Person	1
12 - Level 12	2 Bed: 3 Person	2
12 - Level 12: 3		
13 - Level 13	1 Bed: 2 Person	1
13 - Level 13	2 Bed: 3 Person	2
13 - Level 13: 3		
Grand total: 84		

OVW		
Level	Name	Count
01 - Level 01	1 Bed: 1 Person	1
01 - Level 01	2 Bed: 3 Person	4
01 - Level 01: 5		
02 - Level 02	1 Bed: 1 Person	1
02 - Level 02	2 Bed: 3 Person	4
02 - Level 02: 5		
03 - Level 03	1 Bed: 1 Person	1
03 - Level 03	2 Bed: 3 Person	4
03 - Level 03: 5		
04 - Level 04	1 Bed: 1 Person	1
04 - Level 04	2 Bed: 3 Person	4
04 - Level 04: 5		
05 - Level 05	1 Bed: 1 Person	1
05 - Level 05	2 Bed: 3 Person	4
05 - Level 05: 5		
06 - Level 06	1 Bed: 1 Person	1
06 - Level 06	2 Bed: 3 Person	4
06 - Level 06: 5		
07 - Level 07	1 Bed: 1 Person	1
07 - Level 07	2 Bed: 3 Person	4
07 - Level 07: 5		
08 - Level 08	1 Bed: 1 Person	1
08 - Level 08	2 Bed: 3 Person	4
08 - Level 08: 5		
09 - Level 09	1 Bed: 1 Person	1
09 - Level 09	2 Bed: 3 Person	4
09 - Level 09: 5		
Grand total: 45		

TOTAL	
Name	Count
1 Bed: 1 Person	9
1 Bed: 2 Person	31
2 Bed: 3 Person	72
2 Bed: 4 Person	8
3 Bed: 4 Person	5
3 Bed: 5 Person	4
Grand total: 129	

GA Plan - Roof Level Tracked Changes

1 : 100

DAY Architectural Ltd does not warrant or take responsibility for any costs, losses or claims whatsoever arising from these drawings, specifications and related documents unless there is full compliance by the intended recipient or user with the following: 1. All boundaries, dimensions and levels are to be checked on site before construction and any discrepancies reported to the Architect / Designer prior to commencement of any works. 2. Partial Service: Any discrepancies with site or other information is to be advised to the Architect / Designer and direction and / or approval is to be sought before the implementation of the detail. 3. Block and site plans are reproduced under license from the Ordnance Survey. 4. For the purpose of coordination, all relevant parties must check this information prior to implementation and report any discrepancies to the Architect / Designer. The information must solely and only be used for the coordination and/or construction of the current project. 5. The copyright of the original documents belongs to DAY Architectural Limited. The information is only for use in preparation of documents for this project. The information issued may be confidential and must not be used other than by the intended recipient. 6. The recipient is responsible for verifying the correctness and completeness of the information issued. This should be done by consulting all relevant associated documents including but not limited to information provided by the Civil / Structural Engineer, MEP Engineer(s), Fire Engineer, Acoustician, Highways Consultant, Flood Risk Assessor, Party Wall Assessor and any other project designers / consultants supplied during the course of the project and by confirming dimensions on site. 7. It is the responsibility of the recipient to ensure they have the most up to date information. 8. If altered or added to in any way, all references to DAY Architectural Limited must be removed and those making the changes assume total responsibility for the information therein. 9. The Architect does not warrant that planning permission, Building Control/Building Safety Regulator Approval and other approvals from third parties shall be granted at all or, if granted, will be granted in accordance with any anticipated timescale. All designs provided are subject to such approval. 10. Any facade/cladding design provided by DAY Architectural Limited is in relation to indicative design intent only and DAY Architectural Limited shall have no contractual or insurance liability for such design however provided. 11. This drawing must not be used for construction purposes unless noted otherwise. 12. Do not scale off drawings. Any measurements taken from information which is not dimensioned on the electronic copy are at the risk of the recipient.					
A	Issued for planning review to support non material amendment application	23.01.23	RJW	AY	
B	Drawings updated to include full height glazed balustrade to South elevation balconies	29.01.25	LK	AY	
REV	DESCRIPTION	DATE	REV BY	CHKD BY	

CLIENT
One Heritage Group

PROJECT
One Victoria, Great Ducie Street

DRAWING STAGE
3

DRAWING
Roof Plan Layout - Tracked Changes


SCALE 1 : 100 @ A1		FIRST ISSUED 10/01/25	
CLIENT REF 204	DAY PROJECT 1345-22	DRAWN BY LK	CHECKED BY AY
ORIGIN DAY	VOLUME XX	LEVEL RF	TYPE DR
ROLE A	NUMBER 04-0044	REVISION B	
DRAWING STATUS PLANNING			

DAY

DAY Architectural Ltd.
Studio 1, Lancaster Buildings
77 Deansgate, Manchester, M3
2BW


T: 0161 834 9703
W: www.day-architectural.com

Information contained on this drawing is the sole copyright of DAY Architectural Ltd. and is not to be reproduced without their permission

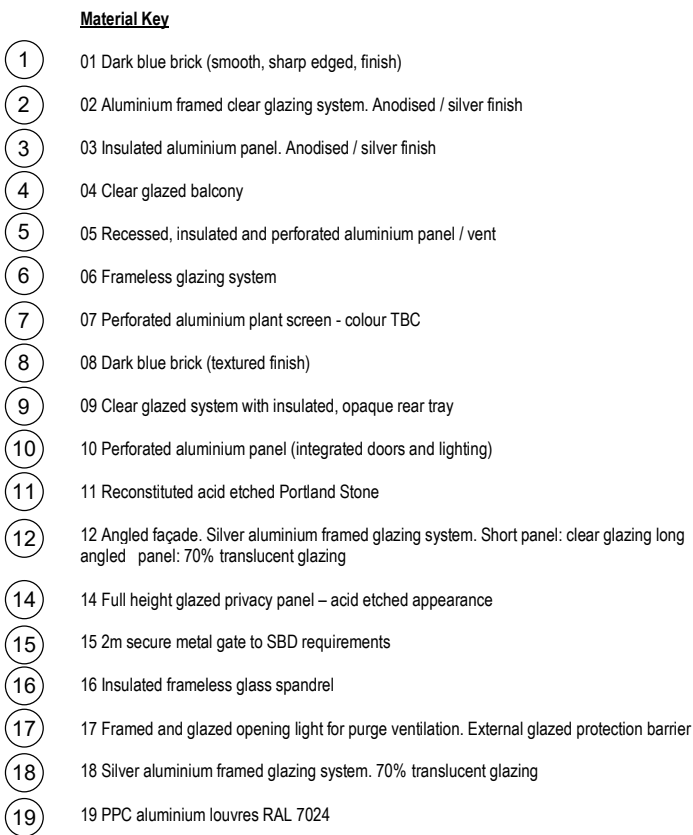

1. LOUVRE ADDED FOR REQUIRED VENTILATION. RAL 7024
2. GLAZED BALUSTRADE REQUIRED FOR SAFETY
3. EXTERNAL DOOR REMOVED
4. DOOR ENLARGED FOR BIKE ACCESS
5. BALCONY BALUSTRADE SIMPLIFIED (REFER TO EMAIL TO ANGELA LECKIE ON 25/10/24).
6. POWDER-COATED FINISH TO PERFORATED VEHICLE ROLLER SHUTTER
7. REDUCED EXTENT OF RAINSCREEN CLADDING TO GABLE END WALL DUE TO CLOSE PROXIMITY OF NEIGHBOURING BUILDING AND BUILDABILITY ISSUES.

1 : 100

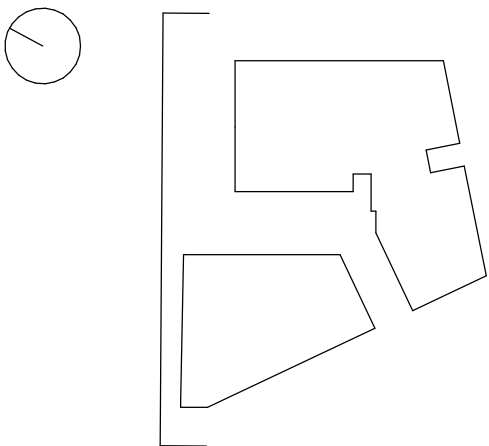[illegible]

A	Issued for planning review to support non material amendment application	23.01.23	RJW	AY
B	Drawings updated to include full height glazed balustrade to South elevation balconies	06.02.25	LK	AY
REV	DESCRIPTION	DATE	REV BY	CHKD BY

CLIENT
One Heritage Group

PROJECT
One Victoria, Great Ducie Street

DRAWING STAGE

DRAWING

GA North Elevation Section AA Tracked Changes

SCALE As indicated @ A1			FIRST ISSUED 13/01/25
CLIENT REF 204	DAY PROJECT 1345-22	DRAWN BY LK	CHECKED BY AY

DAY XX

PLANNING



DAY Architectural Ltd.
Studio 1, Lancaster Buildings
77 Deansgate, Manchester, M3
2BW
T: 0161 834 9703
W: www.day-architectural.com


T: 0161 834 9703
W: www.day-architectural.com



04-Block A - North Elevation Section BB Tracked Changes

1 : 100

DAY Architectural Ltd does not warrant or take responsibility for any costs, losses or claims whatsoever arising from these drawings, specifications and related documents unless there is full compliance by the intended recipient or user with the following:	
1.	All boundaries, dimensions and levels are to be checked on site before construction and any discrepancies reported to the Architect / Designer prior to commencement of any works.
2.	Partial Service: Any discrepancies with site or other information is to be advised to the Architect / Designer and direction and / or approval is to be sought before the implementation of the detail.
3.	Block and site plans are reproduced under license from the Ordnance Survey.
4.	For the purpose of coordination, all relevant parties must check this information prior to implementation and report any discrepancies to the Architect / Designer. The information must solely and only be used for the coordination and/or construction of the current project.
5.	The copyright of the original documents belongs to DAY Architectural Limited. The information is only for use in preparation of documents for this project. The information issued may be confidential and must not be used other than by the intended recipient.
6.	The recipient is responsible for verifying the correctness and completeness of the information issued. This should be done by consulting all relevant associated documents including but not limited to information provided by the Civil / Structural Engineer, MEP Engineer(s), Fire Engineer, Acoustician, Highways Consultant, Flood Risk Assessor, Party Wall Assessor and any other project designers / consultants supplied during the course of the project and by confirming dimensions on site.
7.	It is the responsibility of the recipient to ensure they have the most up to date information.
8.	If altered or added to in any way, all references to DAY Architectural Limited must be removed and those making the changes assume total responsibility for the information therein.
9.	The Architect does not warrant that planning permission, Building Control/Building Safety Regulator Approval and other approvals from third parties shall be granted at all or, if granted, will be granted in accordance with any anticipated timescale. All designs provided are subject to such approval.
10.	Any landscape/cladding design provided by DAY Architectural Limited is in relation to indicative design intent only and DAY Architectural Limited shall have no contractual or insurance liability for such design however provided.
11.	This drawing must not be used for construction purposes unless noted otherwise.
12.	Do not scale off drawings. Any measurements taken from information which is not dimensioned on the electronic copy are at the risk of the recipient.

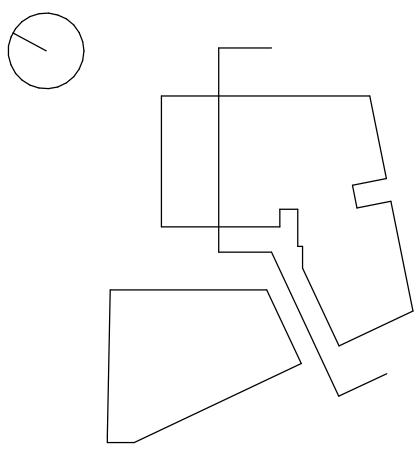

A	Issued for planning review to support non material amendment application	23.01.23	RJW	AY
	Drawings updated to include full height glazed balustrade to South elevation balconies	06.02.25	LK	AY
	REV	DESCRIPTION	DATE	REV BY
	CHKD BY			

CLIENT One Heritage Group	
PROJECT One Victoria, Great Ducie Street	
DRAWING STAGE 3	

DRAWING GA North Elevation Section BB Tracked Changes			
SCALE As indicated @ A1		FIRST ISSUED 13/01/25	
CLIENT REF 204	DAY PROJECT 1345-22	DRAWN BY LK	CHECKED BY AY
ORIGIN DAY	VOLUME XX	LEVEL XX	TYPE DR
ROLE A	NUMBER 04-1051	REVISION B	
DRAWING STATUS PLANNING			

DAY

DAY Architectural Ltd.
Studio 1, Lancaster Buildings
77 Deansgate, Manchester, M3 2BW


T: 0161 834 9703
W: www.day-architectural.com



04-East Elevation Section CC Tracked Changes

1:100

DAY Architectural Ltd does not warrant or take responsibility for any costs, losses or claims whatsoever arising from these drawings, specifications and related documents unless there is full compliance by the intended recipient or user with the following:											
1.	All boundaries, dimensions and levels are to be checked on site before construction and any discrepancies reported to the Architect / Designer prior to commencement of any works.										
2.	Partial Service: Any discrepancies with site or other information is to be advised to the Architect / Designer and direction and / or approval is to be sought before the implementation of the detail.										
3.	Block and site plans are reproduced under license from the Ordnance Survey.										
4.	For the purpose of coordination, all relevant parties must check this information prior to implementation and report any discrepancies to the Architect / Designer. The information must solely and only be used for the coordination and/or construction of the current project.										
5.	The copyright of the original documents belongs to DAY Architectural Limited. The information is only for use in preparation of documents for this project. The information issued may be confidential and must not be used other than by the intended recipient.										
6.	The recipient is responsible for verifying the correctness and completeness of the information issued. This should be done by consulting all relevant associated documents including but not limited to information provided by the Civil / Structural Engineer, MEP Engineer(s), Fire Engineer, Acoustician, Highways Consultant, Flood Risk Assessor, Party Wall Assessor and any other project designers / consultants supplied during the course of the project and by confirming dimensions on site.										
7.	It is the responsibility of the recipient to ensure they have the most up to date information.										
8.	If altered or added to in any way, all references to DAY Architectural Limited must be removed and those making the changes assume total responsibility for the information therein.										
9.	The Architect does not warrant that planning permission, Building Control/Building Safety Regulator Approval and other approvals from third parties shall be granted at all or, if granted, will be granted in accordance with any anticipated timescale. All designs provided are subject to such approval.										
10.	Any fee-for-charge design provided by DAY Architectural Limited is in relation to indicative design intent only and DAY Architectural Limited shall have no contractual or insurance liability for such design however provided.										
11.	This drawing must not be used for construction purposes unless noted otherwise.										
12.	Do not scale off drawings. Any measurements taken from information which is not dimensioned on the electronic copy are at the risk of the recipient.										

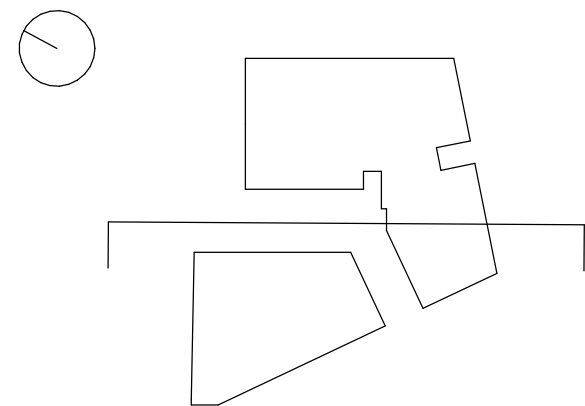

A	Issued for planning review to support non material amendment application	23.01.23	RJW	AY	REV	DESCRIPTION	DATE	REV BY	CHKD BY
	B	Drawings updated to include full height glazed balustrade to South elevation balconies	06.02.25	LK					

CLIENT One Heritage Group	
PROJECT One Victoria, Great Ducie Street	
DRAWING STAGE 3	

DRAWING GA East Elevation Section CC Tracked Changes					
SCALE As indicated @ A1				FIRST ISSUED 13/01/25	
CLIENT REF 204	DAY PROJECT 1345-22	DRAWN BY LK		CHECKED BY AY	
ORIGIN DAY	VOLUME XX	LEVEL XX	TYPE DR	ROLE A	NUMBER 04-1053
DRAWING STATUS PLANNING			REVISION B		




DAY Architectural Ltd.
Studio 1, Lancaster Buildings
77 Deansgate, Manchester, M3
2BW
T: 0161 834 9703
W: www.day-architectural.com



04-Block A - South Elevation Tracked Changes

1 : 100

DAY Architectural Ltd does not warrant or take responsibility for any costs, losses or claims whatsoever arising from these drawings, specifications and related documents unless there is full compliance by the intended recipient or user with the following:					
1.	All boundaries, dimensions and levels are to be checked on site before construction and any discrepancies reported to the Architect / Designer prior to commencement of any works.				
2.	Partial Service: Any discrepancies with site or other information is to be advised to the Architect / Designer and direction and / or approval is to be sought before the implementation of the detail.				
3.	Block and site plans are reproduced under license from the Ordnance Survey.				
4.	For the purpose of coordination, all relevant parties must check this information prior to implementation and report any discrepancies to the Architect / Designer. The information must solely and only be used for the coordination and/or construction of the current project.				
5.	The copyright of the original documents belongs to DAY Architectural Limited. The information is only for use in preparation of documents for this project. The information issued may be confidential and must not be used other than by the intended recipient.				
6.	The recipient is responsible for verifying the correctness and completeness of the information issued. This should be done by consulting all relevant associated documents including but not limited to information provided by the Civil / Structural Engineer, MEP Engineer(s), Fire Engineer, Acoustician, Highways Consultant, Flood Risk Assessor, Party Wall Assessor and any other project designers / consultants supplied during the course of the project and by confirming dimensions on site.				
7.	It is the responsibility of the recipient to ensure they have the most up to date information.				
8.	If altered or added to in any way, all references to DAY Architectural Limited must be removed and those making the changes assume total responsibility for the information therein.				
9.	The Architect does not warrant that planning permission, Building Control/Building Safety Regulator Approval and other approvals from third parties shall be granted at all or, if granted, will be granted in accordance with any anticipated timescale. All designs provided are subject to such approval.				
10.	Any landscape/grading design provided by DAY Architectural Limited is in relation to indicative design intent only and DAY Architectural Limited shall have no contractual or insurance liability for such design however provided.				
11.	This drawing must not be used for construction purposes unless noted otherwise.				
12.	Do not scale off drawings. Any measurements taken from information which is not dimensioned on the electronic copy are at the risk of the recipient.				

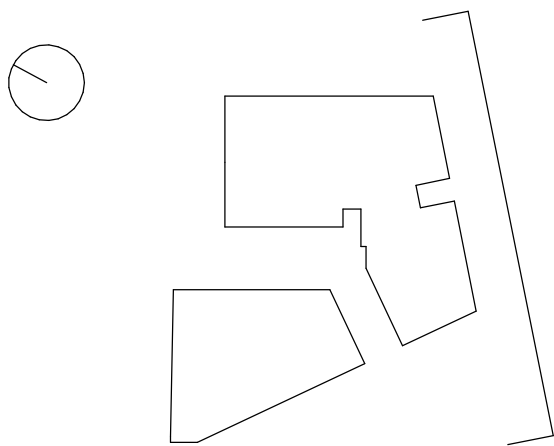

CLIENT: One Heritage Group					
PROJECT: One Victoria, Great Ducie Street					
DRAWING STAGE: 3					
REV	DESCRIPTION	DATE	REV BY	CHKD BY	
A	Issued for planning review to support non material amendment application	23.01.23	RJW	AY	
B	Drawings updated to include full height glazed balustrade to South elevation balconies	06.02.25	LK	AY	

CLIENT: One Heritage Group					
PROJECT: One Victoria, Great Ducie Street					
DRAWING STAGE: 3					
REV	DESCRIPTION	DATE	REV BY	CHKD BY	
A	Issued for planning review to support non material amendment application	23.01.23	RJW	AY	
B	Drawings updated to include full height glazed balustrade to South elevation balconies	06.02.25	LK	AY	

DRAWING						
GA South Elevation Tracked Changes						
SCALE					FIRST ISSUED	
As indicated @ A1					13/01/25	
CLIENT REF		DAY PROJECT		DRAWN BY	CHECKED BY	
204		1345-22		LK	AY	
ORIGIN	VOLUME	LEVEL	TYPE	ROLE	NUMBER	REVISION
DAY	XX	XX	DR	A	04-1054	B
DRAWING STATUS						
PLANNING						
Architectural Ltd. and is not to be reproduced without their permission.						




DAY Architectural Ltd.
Studio 1, Lancaster Buildings
77 Deansgate, Manchester, M3
2BW
T: 0161 834 9703
W: www.day-architectural.com



DAY Architectural Ltd does not warrant or take responsibility for any costs, losses or claims whatsoever arising from these drawings, specifications and related documents unless there is full compliance by the intended recipient or user with the following:

- All boundaries, dimensions and levels are to be checked on site before construction and any discrepancies reported to the Architect / Designer prior to commencement of any works.
- Partial Service: Any discrepancies with site or other information is to be advised to the Architect / Designer and direction and / or approval is to be sought before the implementation of the detail.
- Block and site plans are reproduced under license from the Ordnance Survey.
- For the purpose of coordination, all relevant parties must check this information prior to implementation and report any discrepancies to the Architect / Designer. The information must solely and only be used for the coordination and/or construction of the current project.
- The copyright of the original documents belongs to DAY Architectural Limited. The information is only for use in preparation of documents for this project. The information issued may be confidential and must not be used other than by the intended recipient.
- The recipient is responsible for verifying the correctness and completeness of the information issued. This should be done by consulting all relevant associated documents including but not limited to information provided by the Civil / Structural Engineer, MEP Engineer(s), Fire Engineer, Acoustician, Highways Consultant, Flood Risk Assessor, Party Wall Assessor and any other project designers / consultants supplied during the course of the project and by confirming dimensions on site.
- It is the responsibility of the recipient to ensure they have the most up to date information.
- If altered or added to in any way, all references to DAY Architectural Limited must be removed and those making the changes assume total responsibility for the information therein.
- The Architect does not warrant that planning permission, Building Control/Building Safety Regulator Approval and other approvals from third parties shall be granted at all or, if granted, will be granted in accordance with any anticipated timescale. All designs provided are subject to such approval.
- Any landscape design provided by DAY Architectural Limited is in relation to indicative design intent only and DAY Architectural Limited shall have no contractual or insurance liability for such design however provided.
- This drawing must not be used for construction purposes unless noted otherwise.
- Do not scale off drawings. Any measurements taken from information which is not dimensioned on the electronic copy are at the risk of the recipient.

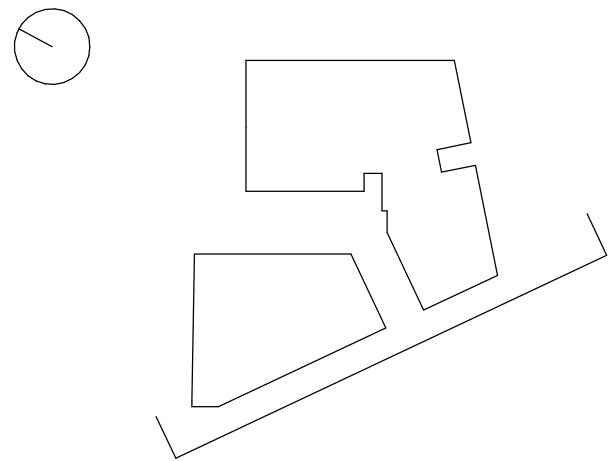

CLIENT One Heritage Group		PROJECT One Victoria, Great Ducie Street		DRAWING STAGE 3	
REV	DESCRIPTION	DATE	REV BY	CHKD BY	
A	Issued for planning review to support non material amendment application	23.01.23	RJW	AY	
B	Drawings updated to include full height glazed balustrade to South elevation balconies	06.02.25	UK	AY	

SCALE As indicated @ A1		FIRST ISSUED 13/01/25	
CLIENT REF 204	DAY PROJECT 1345-22	DRAWN BY LK	CHECKED BY AY
ORIGIN DAY	VOLUME XX	LEVEL XX	TYPE DR
ROLE A	NUMBER 04-1055	REVISION B	
DRAWING STATUS PLANNING			

CLIENT One Heritage Group		PROJECT One Victoria, Great Ducie Street		DRAWING STAGE 3	
CLIENT REF 204	DAY PROJECT 1345-22	DRAWN BY LK	CHECKED BY AY		
ORIGIN DAY	VOLUME XX	LEVEL XX	TYPE DR	ROLE A	NUMBER 04-1055
REVISION B					
DRAWING STATUS PLANNING					



DAY Architectural Ltd.
Studio 1, Lancaster Buildings
77 Deansgate, Manchester, M3
2BW
T: 0161 834 9703
W: www.day-architectural.com

1. LOUVRE ADDED FOR REQUIRED VENTILATION.
RAL 7024
2. GLAZED BALUSTRADE REQUIRED FOR SAFETY
3. EXTERNAL DOOR REMOVED
4. DOOR ENLARGED FOR BIKE ACCESS
5. BALCONY BALUSTRADE SIMPLIFIED (REFER TO EMAIL TO ANGELA LECKIE ON 25/10/24).
6. POWDER-COATED FINISH TO PERFORATED VEHICLE ROLLER SHUTTER
7. REDUCED EXTENT OF RAINSCREEN CLADDING TO GABLE END WALL DUE TO CLOSE PROXIMITY OF NEIGHBOURING BUILDING AND BUILDABILITY ISSUES.


- Material Key**
- 01 Dark blue brick (smooth, sharp edged, finish)
- 02 Aluminium framed clear glazing system. Anodised / silver finish
- 03 Insulated aluminium panel. Anodised / silver finish
- 04 Clear glazed balcony
- 05 Recessed, insulated and perforated aluminium panel / vent
- 06 Frameless glazing system
- 07 Perforated aluminium plant screen - colour TBC
- 08 Dark blue brick (textured finish)
- 09 Clear glazed system with insulated, opaque rear tray
- 10 Perforated aluminium panel (integrated doors and lighting)
- 11 Reconstituted acid etched Portland Stone
- 12 Angled facade. Silver aluminium framed glazing system. Short panel: clear glazing long angled panel: 70% translucent glazing
- 14 Full height glazed privacy panel – acid etched appearance
- 15 2m secure metal gate to SBD requirements
- 16 Insulated frameless glass spandrel
- 17 Framed and glazed opening light for purge ventilation. External glazed protection barrier
- 18 Silver aluminium framed glazing system. 70% translucent glazing
- 19 PPC aluminium louvres RAL 7024



04-West Elevation Section DD Tracked Changes

1 : 100

DAY Architectural Ltd does not warrant or take responsibility for any costs, losses or claims whatsoever arising from these drawings, specifications and related documents unless there is full compliance by the intended recipient or user with the following:											
1.	All boundaries, dimensions and levels are to be checked on site before construction and any discrepancies reported to the Architect / Designer prior to commencement of any works.										
2.	Partial Service: Any discrepancies with site or other information is to be advised to the Architect / Designer and direction and / or approval is to be sought before the implementation of the detail.										
3.	Block and site plans are reproduced under license from the Ordnance Survey.										
4.	For the purpose of coordination, all relevant parties must check this information prior to implementation and report any discrepancies to the Architect / Designer. The information must solely and only be used for the coordination and/or construction of the current project.										
5.	The copyright of the original documents belongs to DAY Architectural Limited. The information is only for use in preparation of documents for this project. The information issued may be confidential and must not be used other than by the intended recipient.										
6.	The recipient is responsible for verifying the correctness and completeness of the information issued. This should be done by consulting all relevant associated documents including but not limited to information provided by the Civil / Structural Engineer, MEP Engineer(s), Fire Engineer, Acoustician, Highways Consultant, Flood Risk Assessor, Party Wall Assessor and any other project designers / consultants supplied during the course of the project and by confirming dimensions on site.										
7.	It is the responsibility of the recipient to ensure they have the most up to date information.										
8.	If altered or added to in any way, all references to DAY Architectural Limited must be removed and those making the changes assume total responsibility for the information therein.										
9.	The Architect does not warrant that planning permission, Building Control/Building Safety Regulator Approval and other approvals from third parties shall be granted at all or, if granted, will be granted in accordance with any anticipated timescale. All designs provided are subject to such approval.										
10.	Any facade-cladding design provided by DAY Architectural Limited is in relation to indicative design intent only and DAY Architectural Limited shall have no contractual or insurance liability for such design however provided.										
11.	This drawing must not be used for construction purposes unless noted otherwise.										
12.	Do not scale off drawings. Any measurements taken from information which is not dimensioned on the electronic copy are at the risk of the recipient.										

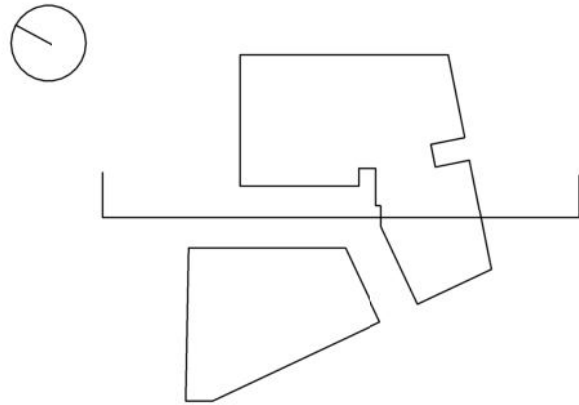

CLIENT One Heritage Group		DRAWING GA West Elevation Section DD Tracked Changes	
PROJECT One Victoria, Great Ducie Street		SCALE As indicated @ A1	
DRAWING STAGE 3		FIRST ISSUED 13/01/25	
		CLIENT REF 204	
		DAY PROJECT 1345-22	
		DRAWN BY LK	
		CHECKED BY AY	
		ORIGIN DAY	
		VOLUME XX	
		LEVEL XX	
		TYPE DR	
		ROLE A	
		NUMBER 04-1056	
		REVISION B	
		DRAWING STATUS PLANNING	
REV	DESCRIPTION	DATE	REV BY
CHKD BY			

Information contained on this drawing is the sole copyright of DAY Architectural Ltd. and is not to be reproduced without their permission



DAY Architectural Ltd.
Studio 1, Lancaster Buildings
77 Deansgate, Manchester, M3
2BW
T: 0161 834 9703
W: www.day-architectural.com

1. LOUVRE ADDED FOR REQUIRED VENTILATION. RAL 7024
2. GLAZED BALUSTRADE REQUIRED FOR SAFETY
3. EXTERNAL DOOR REMOVED
4. DOOR ENLARGED FOR BIKE ACCESS
5. BALCONY BALUSTRADE SIMPLIFIED (REFER TO EMAIL TO ANGELA LECKIE ON 25/10/24).
6. POWDER-COATED FINISH TO PERFORMED VEHICLE ROLLER SHUTTER
7. REDUCED EXTENT OF RAINSCREEN CLADDING TO GABLE END WALL DUE TO CLOSE PROXIMITY OF NEIGHBOURING BUILDING AND BUILDABILITY ISSUES.



CLIENT	One Heritage Group
PROJECT	One Victoria, Great Ducie Street
DRAWING STAGE	3
Information contained on this drawing is the sole copyright of DAV Architects	

DAY

DAY Architectural Ltd.
Studio 1, Lancaster Buildings
77 Deansgate, Manchester, M3
2BW

T: 0161 834 9703
W: www.day-architectural.com