


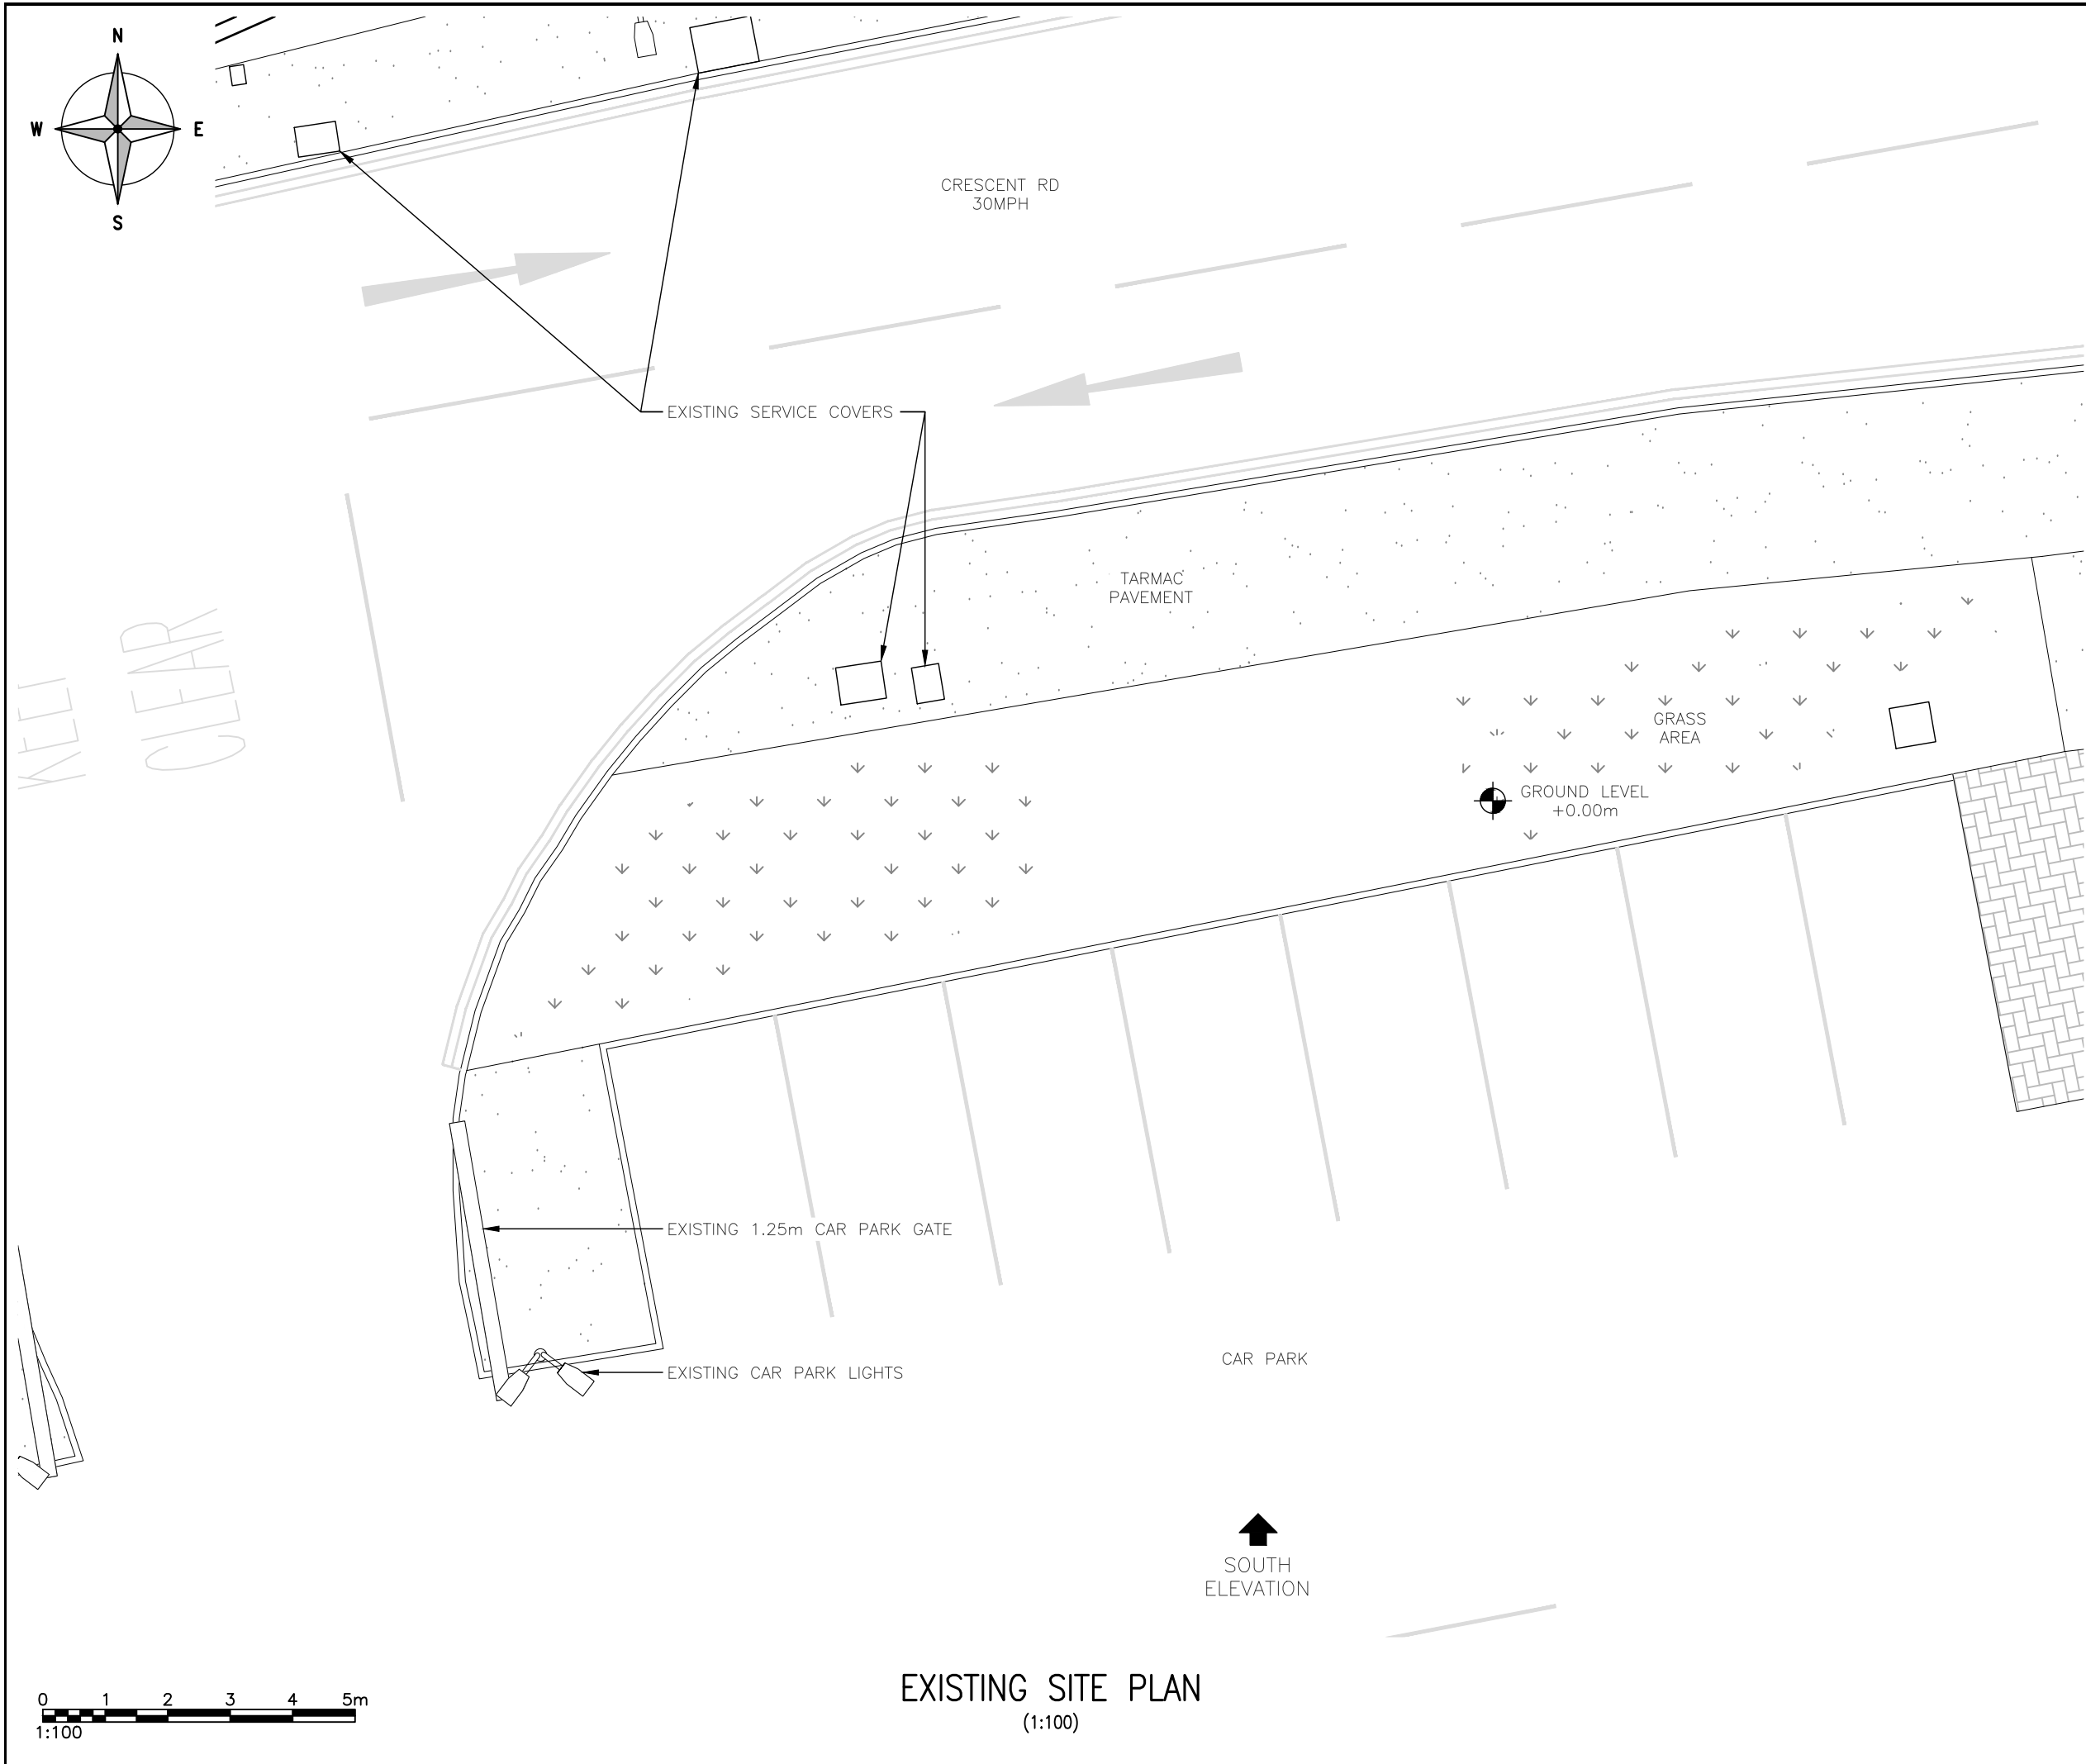

ALL DIMENSIONS ARE IN mm UNLESS NOTED OTHERWISE

N.G.R

E: 383919

N: 401757

1A	PLANNING ISSUE	CAS	MG	03.07.25
REV	MODIFICATION	BY	CH	DATE

WHP Telecoms Ltd

Faraday Court

401 Faraday Street

Birchwood Park

Warrington WA3 6GA

Tel: 01925 424100 Fax: 01925 424101

e-mail: info@whptelecoms.com

cornerstone

Cell Name				Opt.
ABRAHAM MOSS				—
Cell ID No				
CSID	—	VF	✓	TEF
305457	—	—	—	96796
Project No.	—	TM Cell ID	—	N/A
—	—	—	—	—


Site Address / Contact Details

CRESCENT ROAD
CRUMPSALL
GREATER MANCHESTER
M8 9JX



Drawing Title:
EXISTING SITE PLAN

Purpose of issue:		PLANNING	Dwg Rev:
Drawing Number:		200	1A
Surveyed By:	Original Sheet Size:	Pack Issue:	
SL	A3		
Drawn:	Date:	Checked:	Date:
CAS	03.07.25	MG	03.07.25

2A

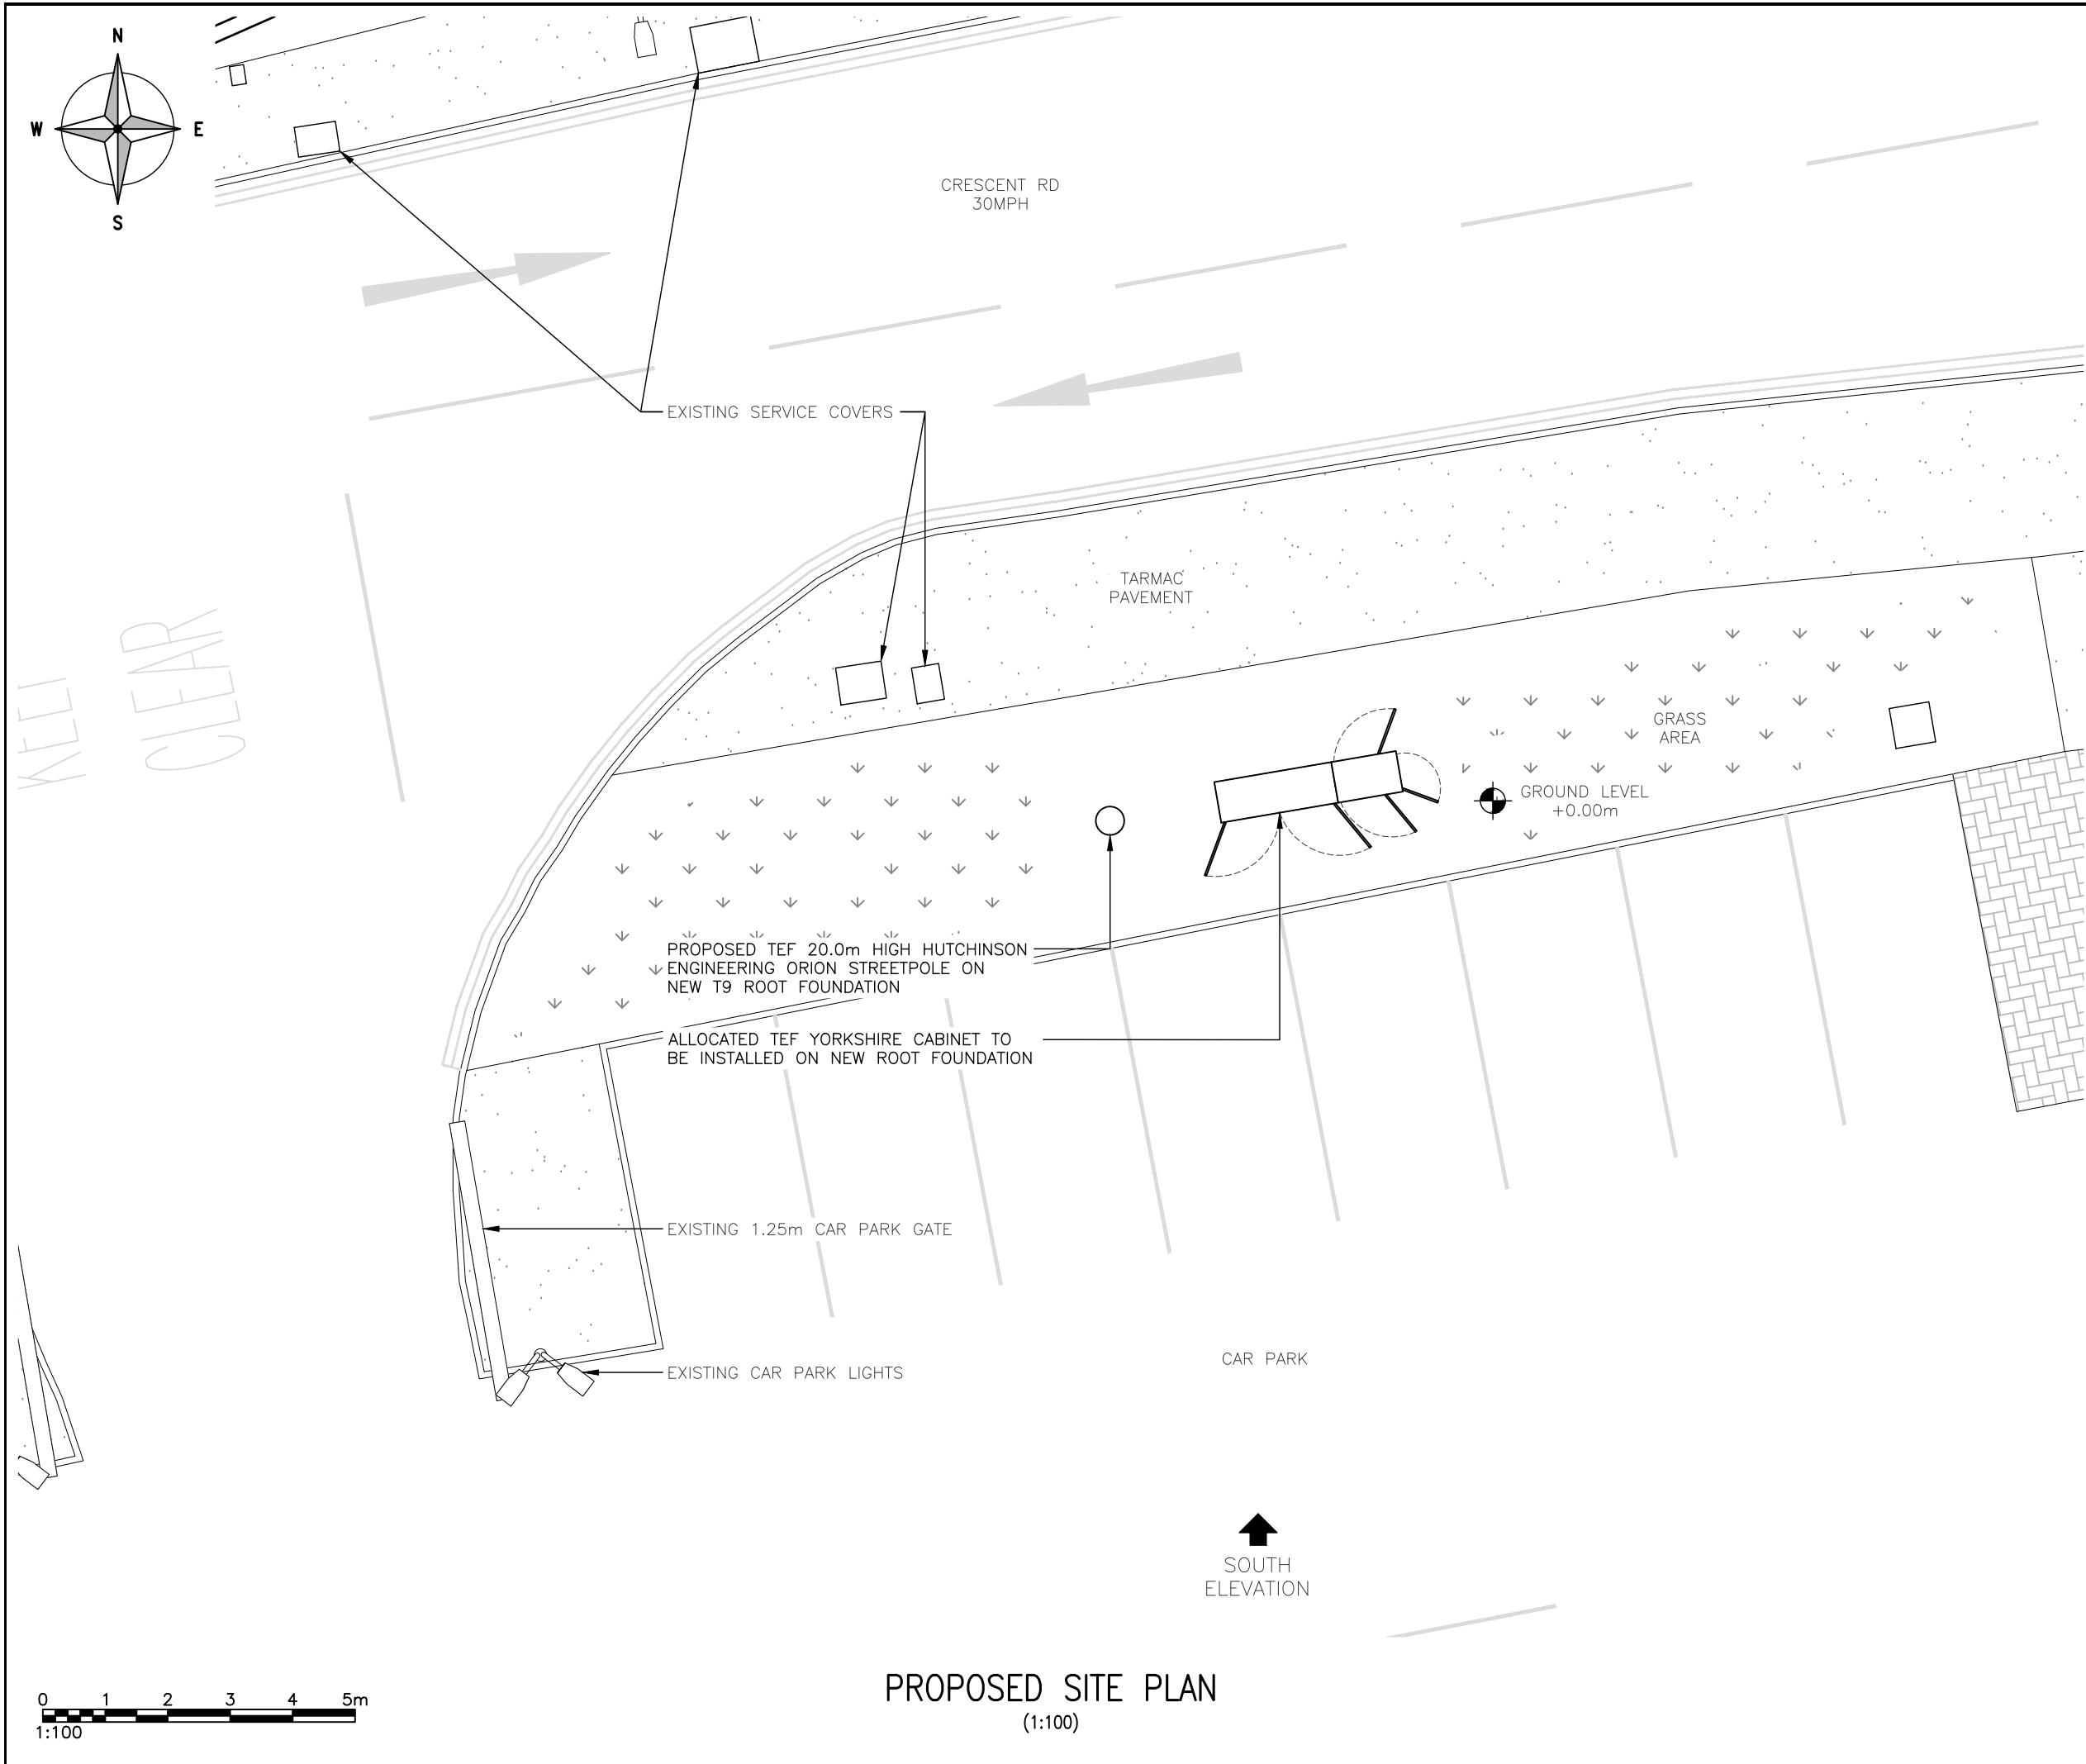

ALL CLEAR

  

PROPOSED SITE PLAN
(1:100)

SOUTH
ELEVATION

ALL DIMENSIONS ARE IN mm UNLESS NOTED OTHERWISE

N.G.R

E: 383919

N: 401757

1A

PLANNING ISSUE

CAS

MG

03.07.25

REV

MODIFICATION

BY

CH

DATE



WHP Telecoms Ltd
Faraday Court
401 Faraday Street
Birchwood Park
Warrington WA3 6GA
Tel: 01925 424100 Fax: 01925 424101
e-mail: info@whptelecoms.com



Cell Name

ABRAHAM MOSS

Cell ID No

CSID	VF	TEF
305457	—	96796
Project No.	TM Cell ID	N/A
—	—	—

Site Address / Contact Details

CRESCENT ROAD
CRUMPSALL
GREATER MANCHESTER
M8 9JX

Drawing Title:

PROPOSED SITE PLAN

Purpose of issue:

PLANNING

Dwg Rev:

1A

Drawing Number:

201

Pack Issue:

2A

Surveyed By:

SL

Original Sheet Size:

A3

Drawn:

CAS

Date:


03.07.25

Checked:

MG

Date:

03.07.25

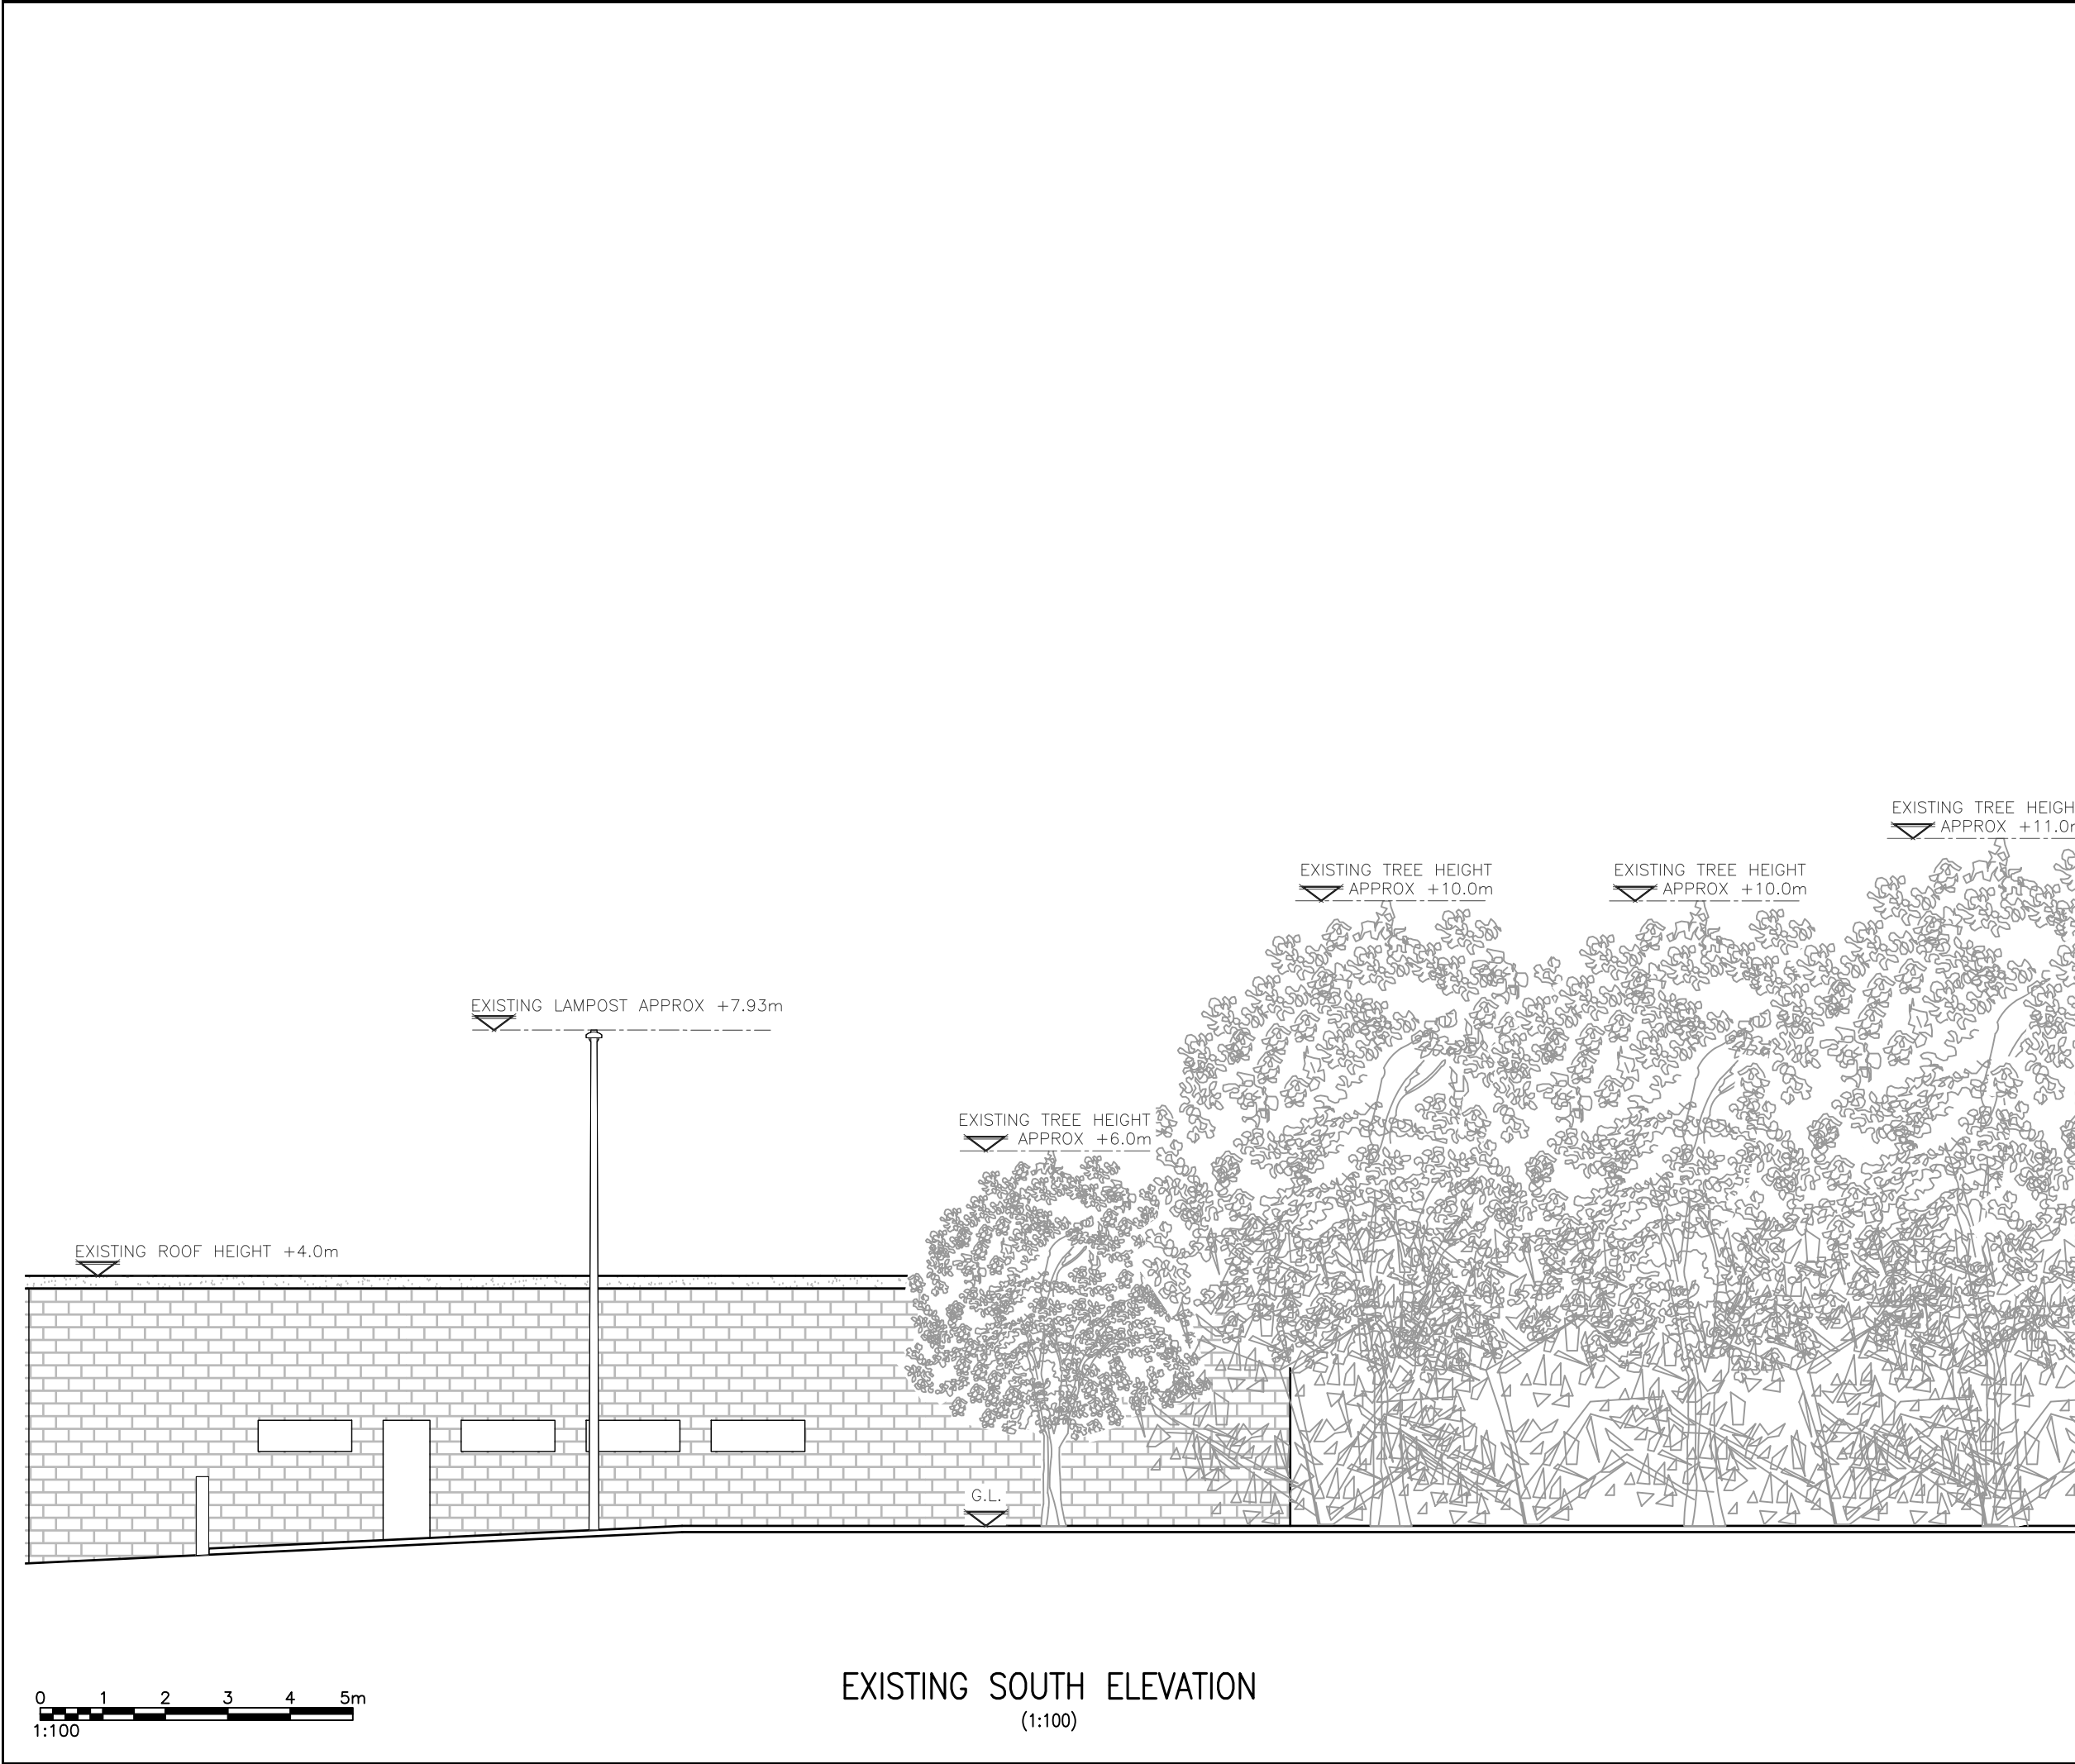

ALL DIMENSIONS ARE IN mm UNLESS NOTED OTHERWISE

N.G.R

E: 383919

N: 401757

1A	PLANNING ISSUE	CAS	MG	03.07.25
REV	MODIFICATION	BY	CH	DATE




WHP Telecoms Ltd
Faraday Court
401 Faraday Street
Birchwood Park
Warrington WA3 6GA
Tel: 01925 424100 Fax: 01925 424101
e-mail: info@whptelecoms.com



Cell Name				Opt.
ABRAHAM MOSS				—
Cell ID No				
CSID	—	VF	✓	TEF
305457	—		96796	
Project No.	—	TM Cell ID	—	N/A
—	—		—	
Site Address / Contact Details				
CRESCENT ROAD CRUMPSALL GREATER MANCHESTER M8 9JX				
Drawing Title: EXISTING SITE ELEVATION				
Purpose of issue: PLANNING				Dwg Rev:
Drawing Number: 300				1A
Surveyed By: SL		Original Sheet Size: A3		Pack Issue:
Drawn: CAS	Date: 03.07.25	Checked: MG	Date: 03.07.25	2A

SDNT0005 Version 3.2

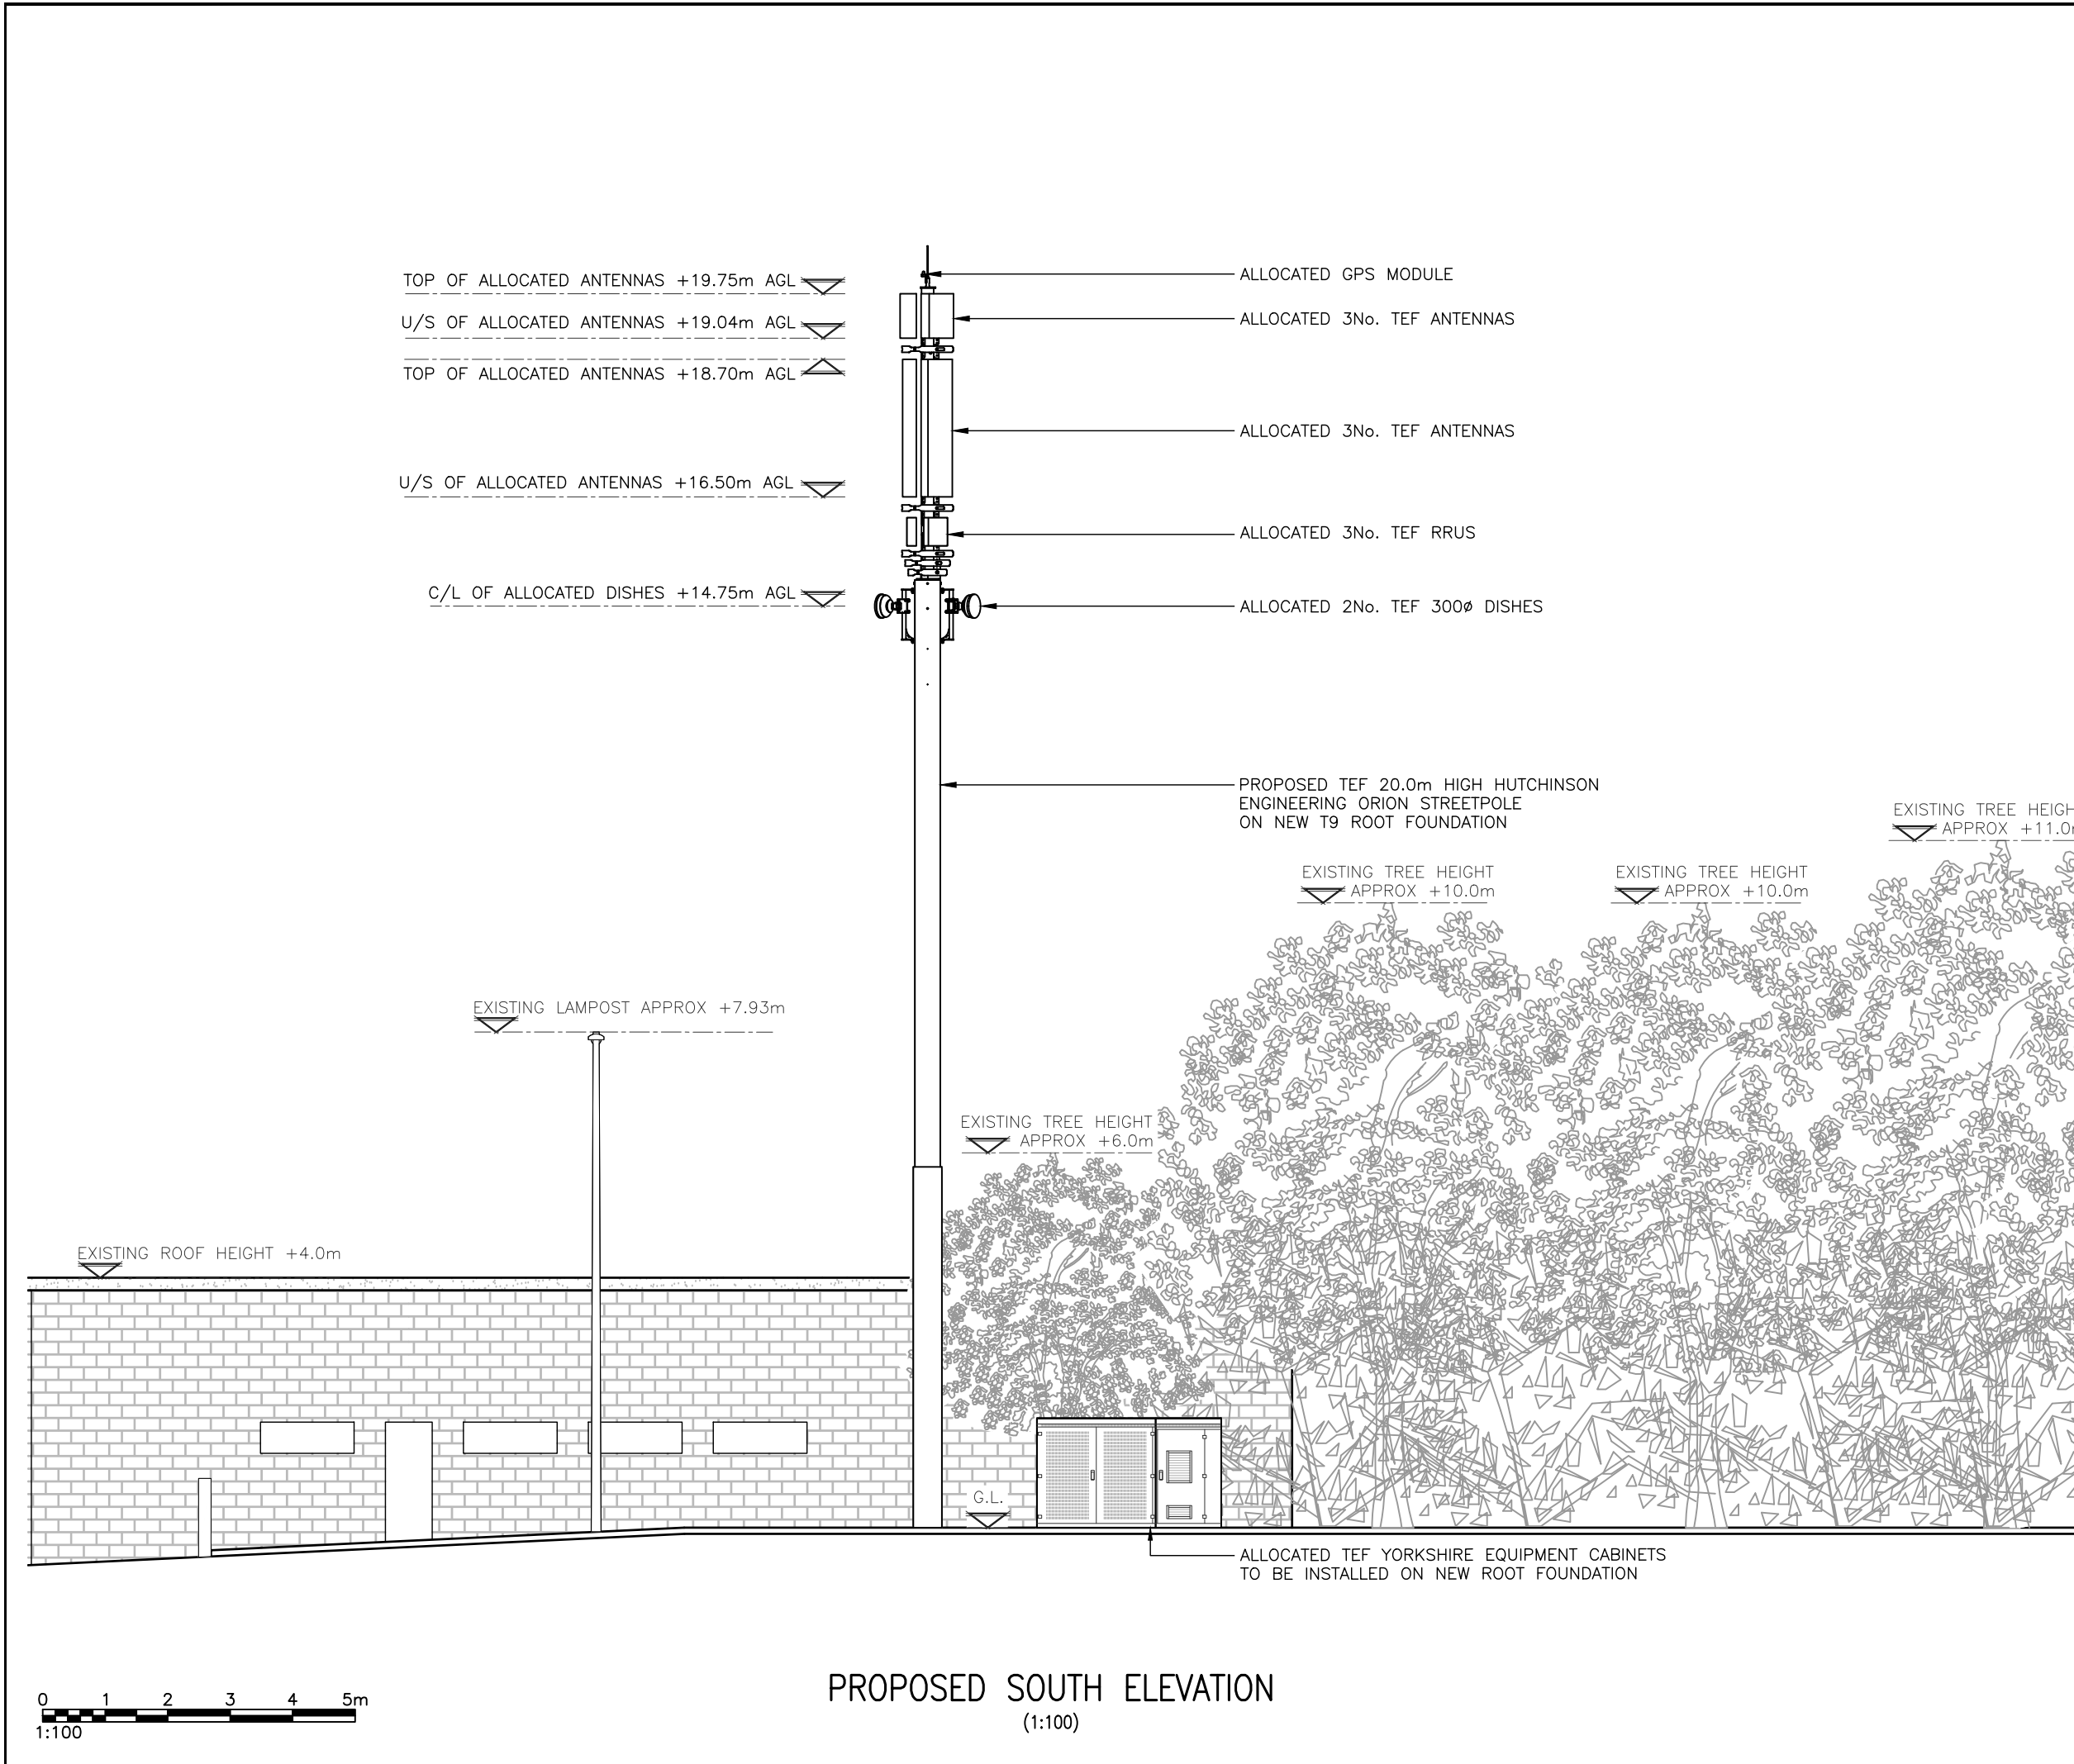

PROPOSED SOUTH ELEVATION
(1:100)

ALL DIMENSIONS ARE IN mm UNLESS NOTED OTHERWISE

N.G.R

E: 383919

N: 401757

1A

PLANNING ISSUE

CAS

MG

03.07.25

REV

MODIFICATION

BY

CH

DATE

WHP Telecoms Ltd
Faraday Court
401 Faraday Street
Birchwood Park
Warrington WA3 6GA
Tel: 01925 424100 Fax: 01925 424101
e-mail: info@whptelecoms.com

Cell Name

Opt.

ABRAHAM MOSS

—

Cell ID No

CSID

—

VF

✓

TEF

305457

—

96796

Project No.

—

TM Cell ID

—

N/A

—

—

—

Site Address / Contact Details

CRESCENT ROAD
CRUMPSALL
GREATER MANCHESTER
M8 9JX

Drawing Title:

PROPOSED SITE ELEVATION

Purpose of issue:

PLANNING

Dwg Rev:

Drawing Number:

301

1A

Surveyed By:

SL

Original Sheet Size:

A3

Pack Issue:

Drawn:

CAS

Date:

03.07.25

Checked:

MG

Date:

03.07.25

2A