

Dimensioning

Figured dimensions only to be taken from these designs and drawings. Work to annotated dimensions only. All dimensions to be checked on site. Architectural designers to be informed immediately of any discrepancies before work proceeds. Drawings are to be read in conjunction with relevant specifications, structural engineers and service engineers' drawings.

Rev	Date	Description
-	18/06/25	Issued to client for comments



SALEEM
ARCHITECTS

Architecture | Masterplanning | Graphics

CLIENT:
Property Owner

PROJECT:
18 Kenyon Lane
Manchester
M40 9JQ

TITLE:
Location Plan

SCALE:
1:1250 @ A2

DRAWING NO.
Sheet 1

REV:


DATE:
June 2025



LOCATION PLAN
1:1250 @ A2

Dimensioning

Figured dimensions only to be taken from these designs and drawings. Work to annotated dimensions only. All dimensions to be checked on site. Architectural designers to be informed immediately of any discrepancies before work proceeds. Drawings are to be read in conjunction with relevant specifications, structural engineers and service engineers' drawings.

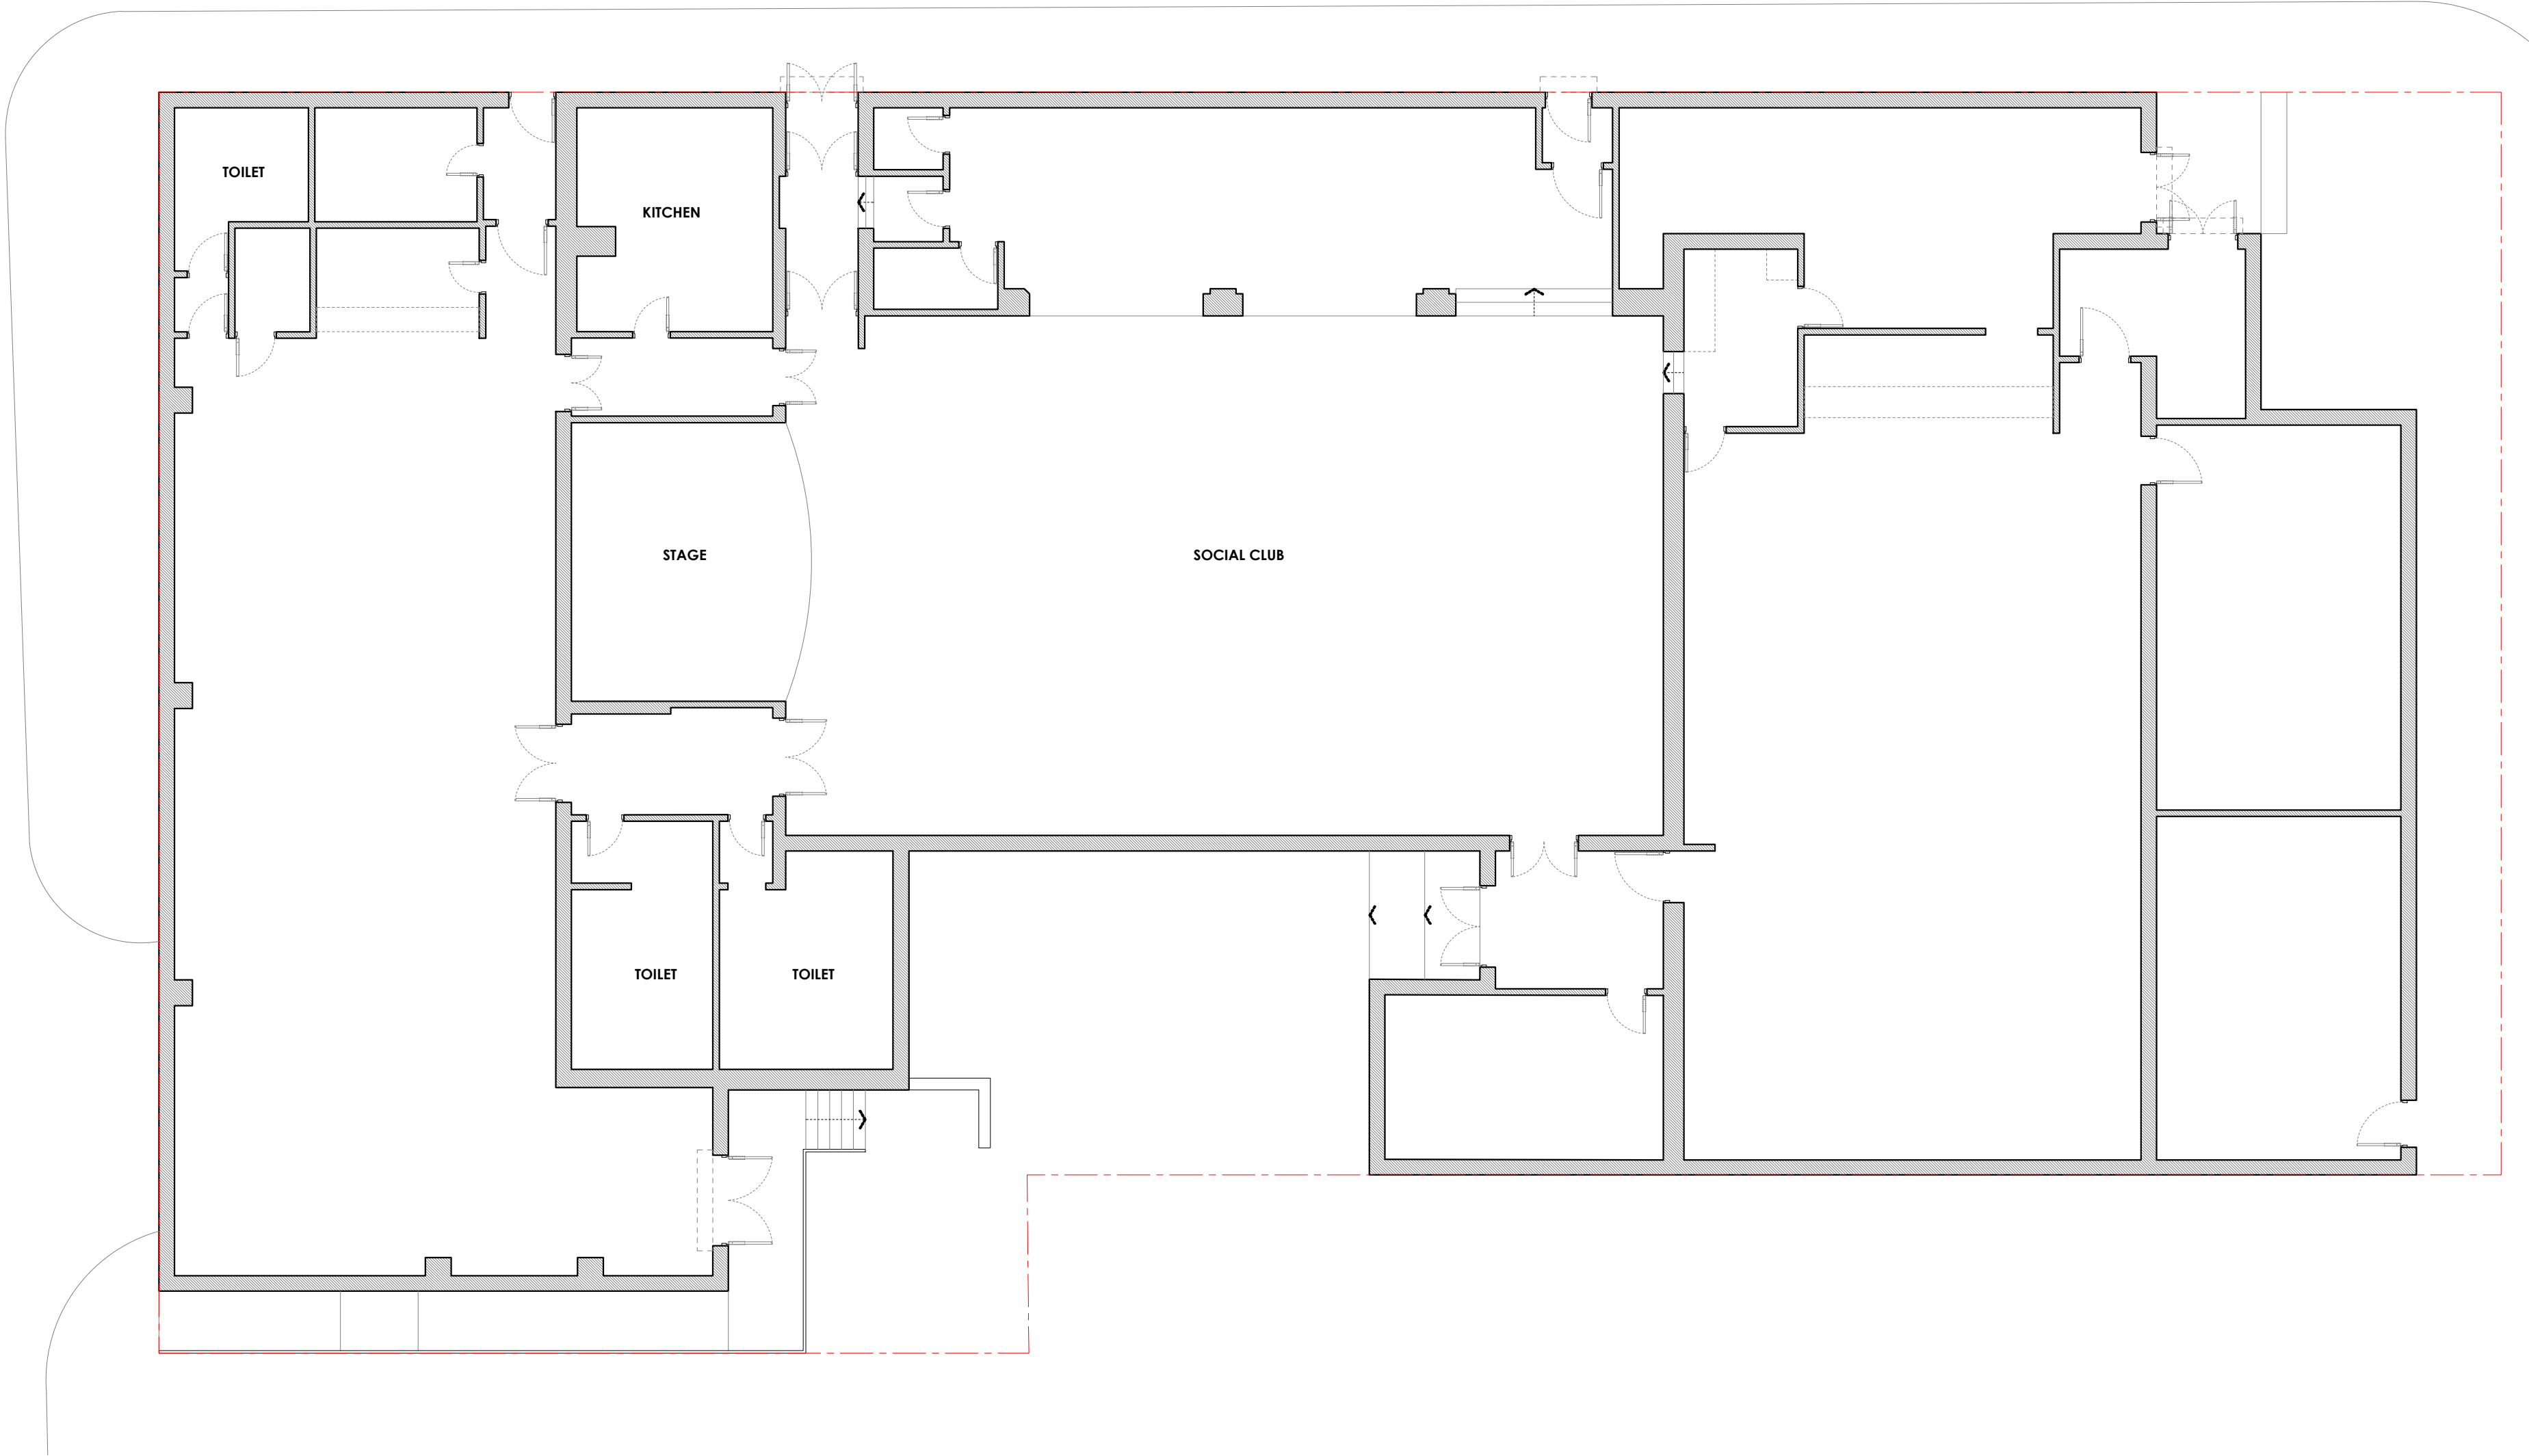

EXISTING GROUND FLOOR PLAN
1:100 @ A2

0m 1m 3m 5m 10m

Rev	Date	Description
-	18/06/25	Issued to client for comments



S A L E M
ARCHITECTS

Architecture | Masterplanning | Graphics

CLIENT:
Property Owner

PROJECT:
18 Kenyon Lane
Manchester
M40 9JQ

TITLE:
Existing Plans


SCALE:
1:100 @ A2

REV:
DATE:
June 2025

DRAWING NO.
Sheet 2

Dimensioning

Figured dimensions only to be taken from these designs and drawings. Work to annotated dimensions only. All dimensions to be checked on site. Architectural designers to be informed immediately of any discrepancies before work proceeds. Drawings are to be read in conjunction with relevant specifications, structural engineers and service engineers' drawings.

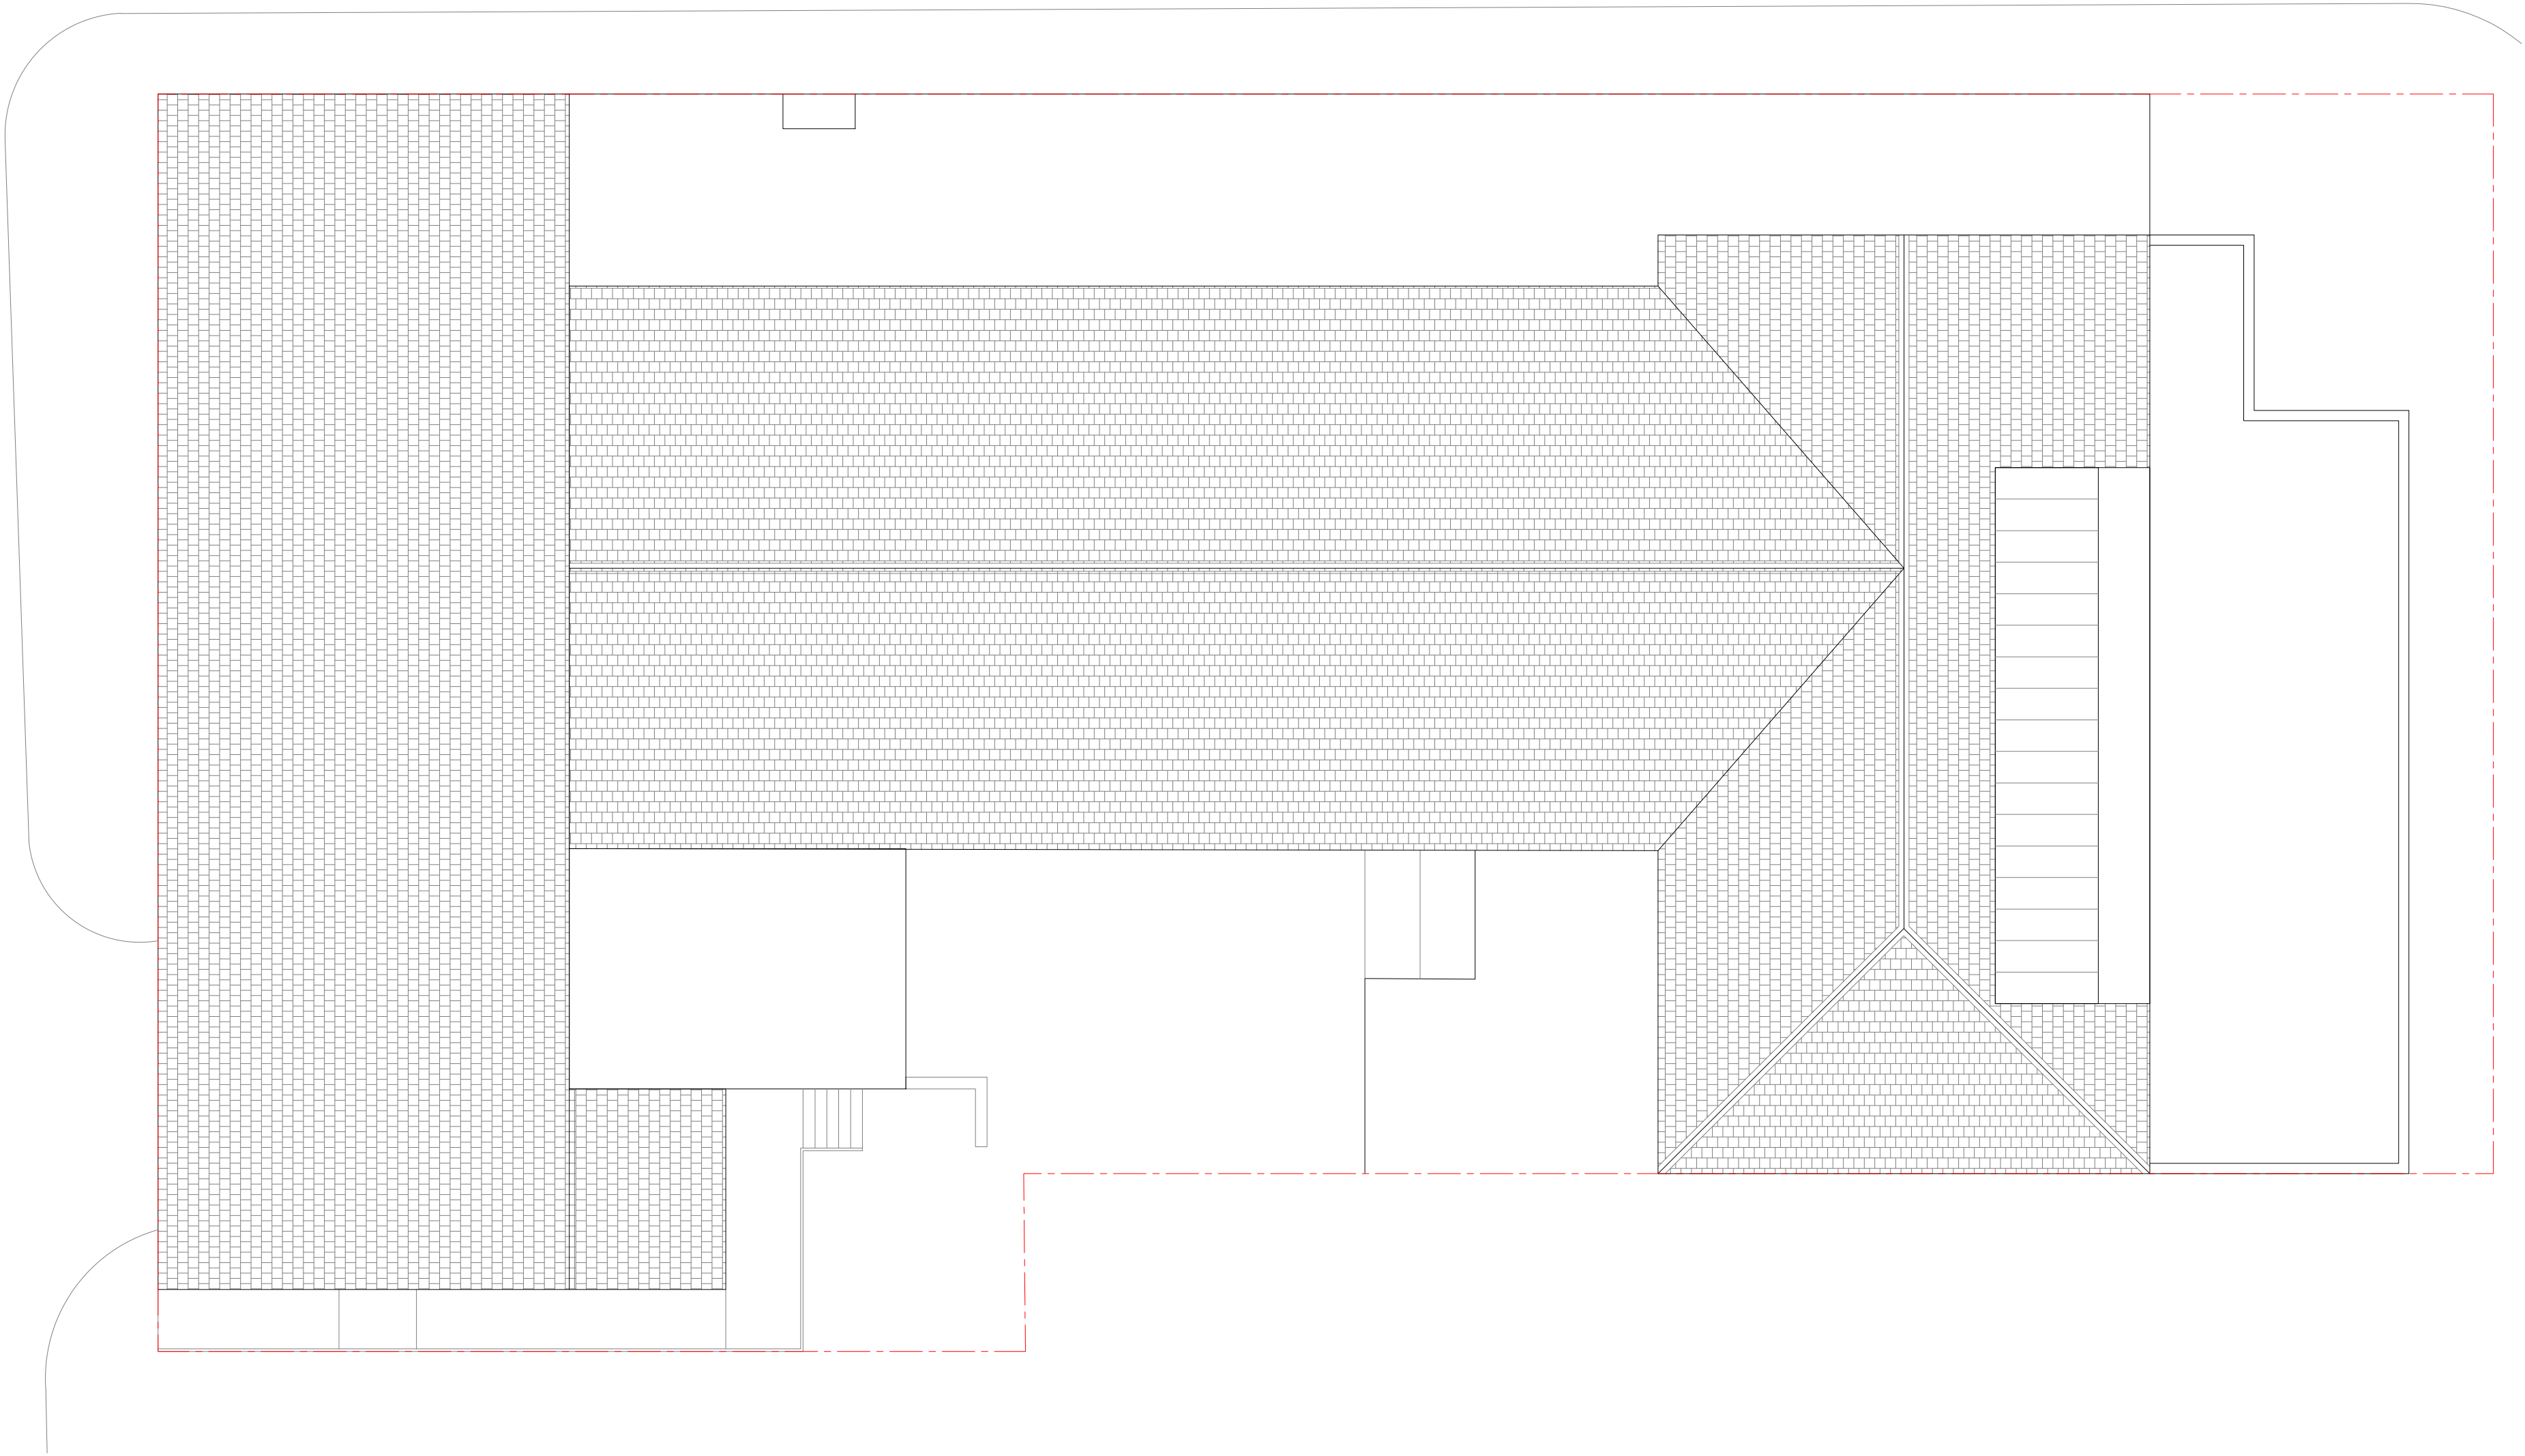

Rev	Date	Description
-	18/06/25	Issued to client for comments



S A L E M
ARCHITECTS

Architecture | Masterplanning | Graphics


CLIENT:	Property Owner	
PROJECT:	18 Kenyon Lane Manchester M40 9JQ	
TITLE:	Existing Plans	REV:
SCALE:	1:100 @ A2	DATE: June 2025
DRAWING NO.	Sheet 3	




www.saleemarchitects.co.uk
+44 7411 474157

Dimensioning


Figured dimensions only to be taken from these designs and drawings. Work to annotated dimensions only. All dimensions to be checked on site. Architectural designers to be informed immediately of any discrepancies before work proceeds. Drawings are to be read in conjunction with relevant specifications, structural engineers and service engineers' drawings.

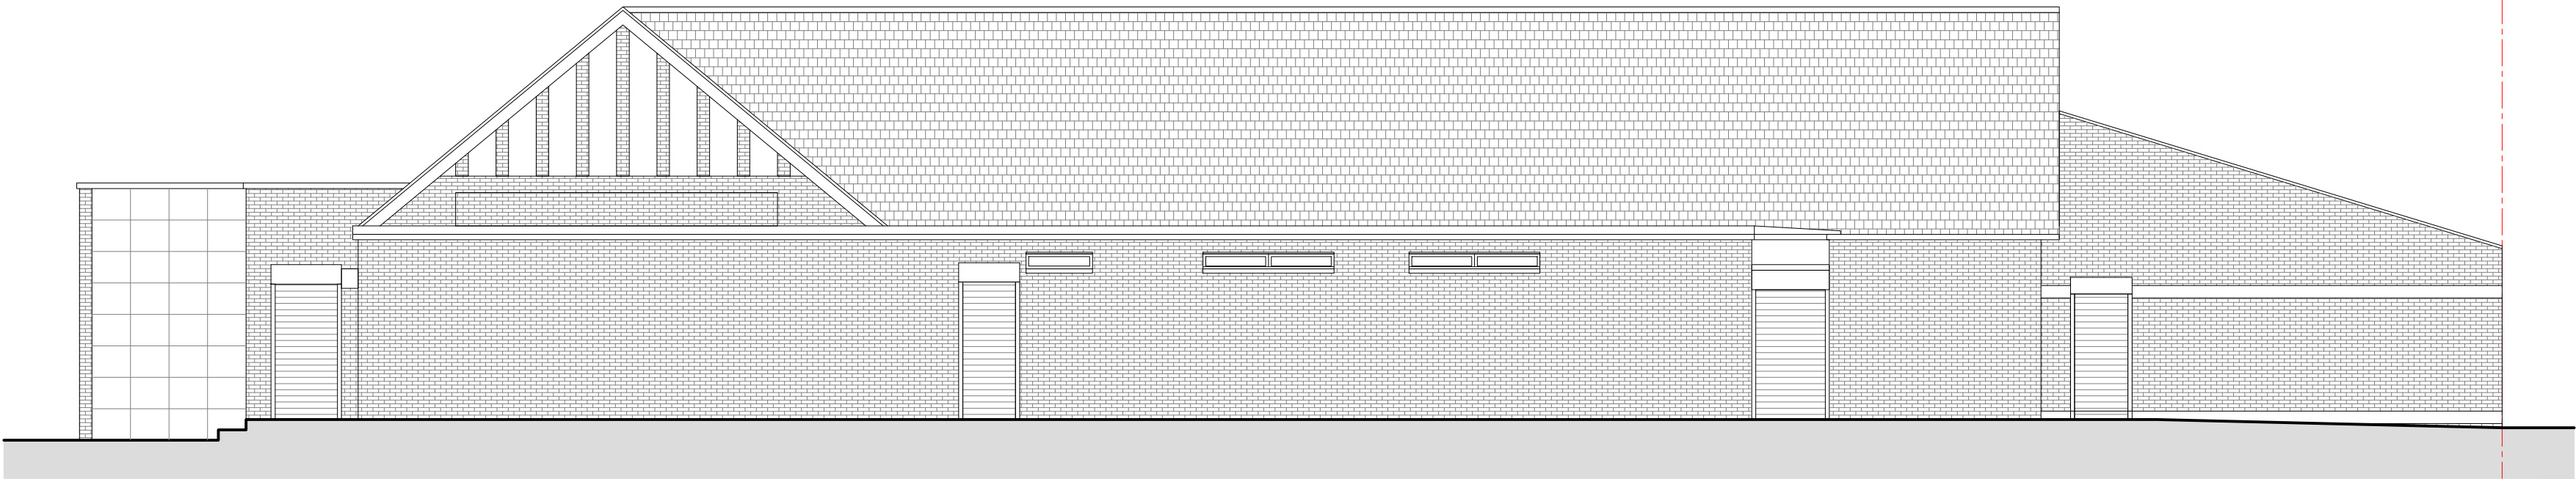


EXISTING FRONT ELEVATION
1:100 @ A2

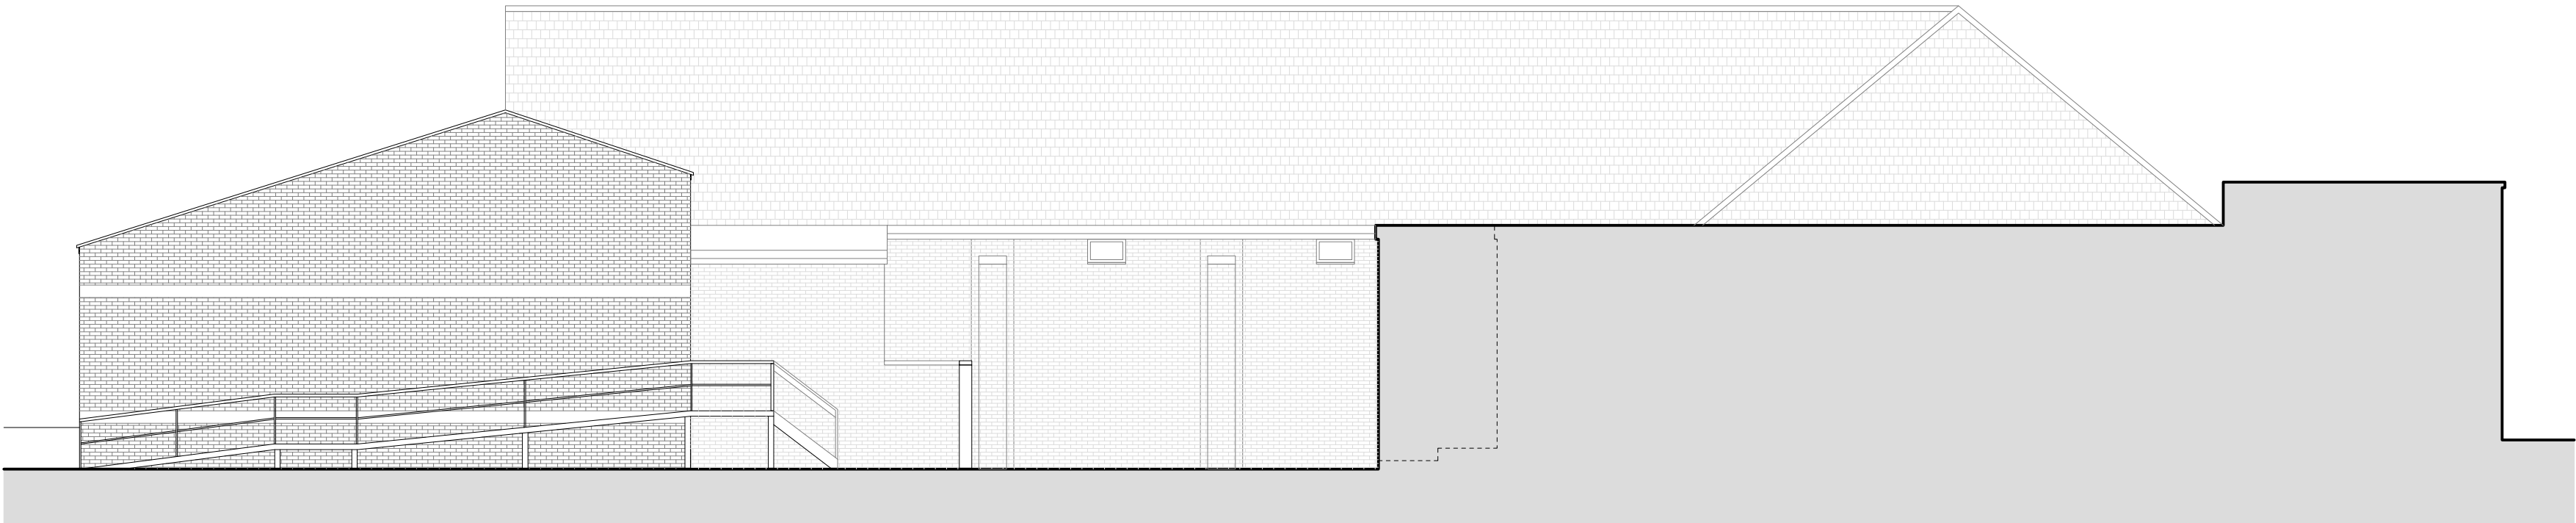

EXISTING REAR ELEVATION
1:100 @ A2

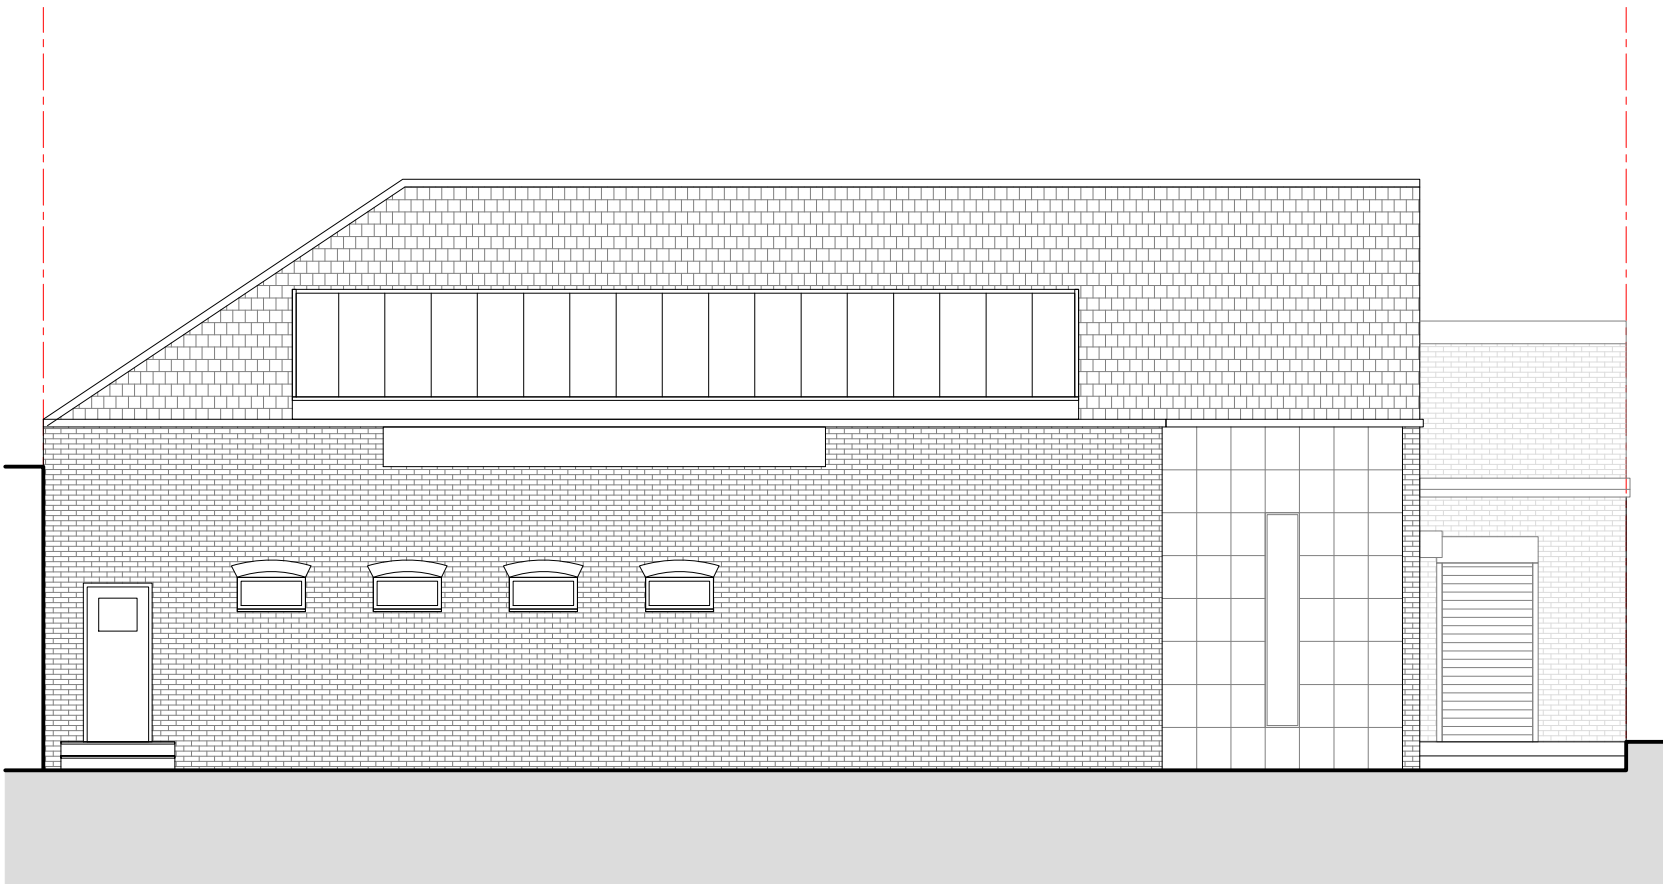

EXISTING SIDE ELEVATION
1:100 @ A2

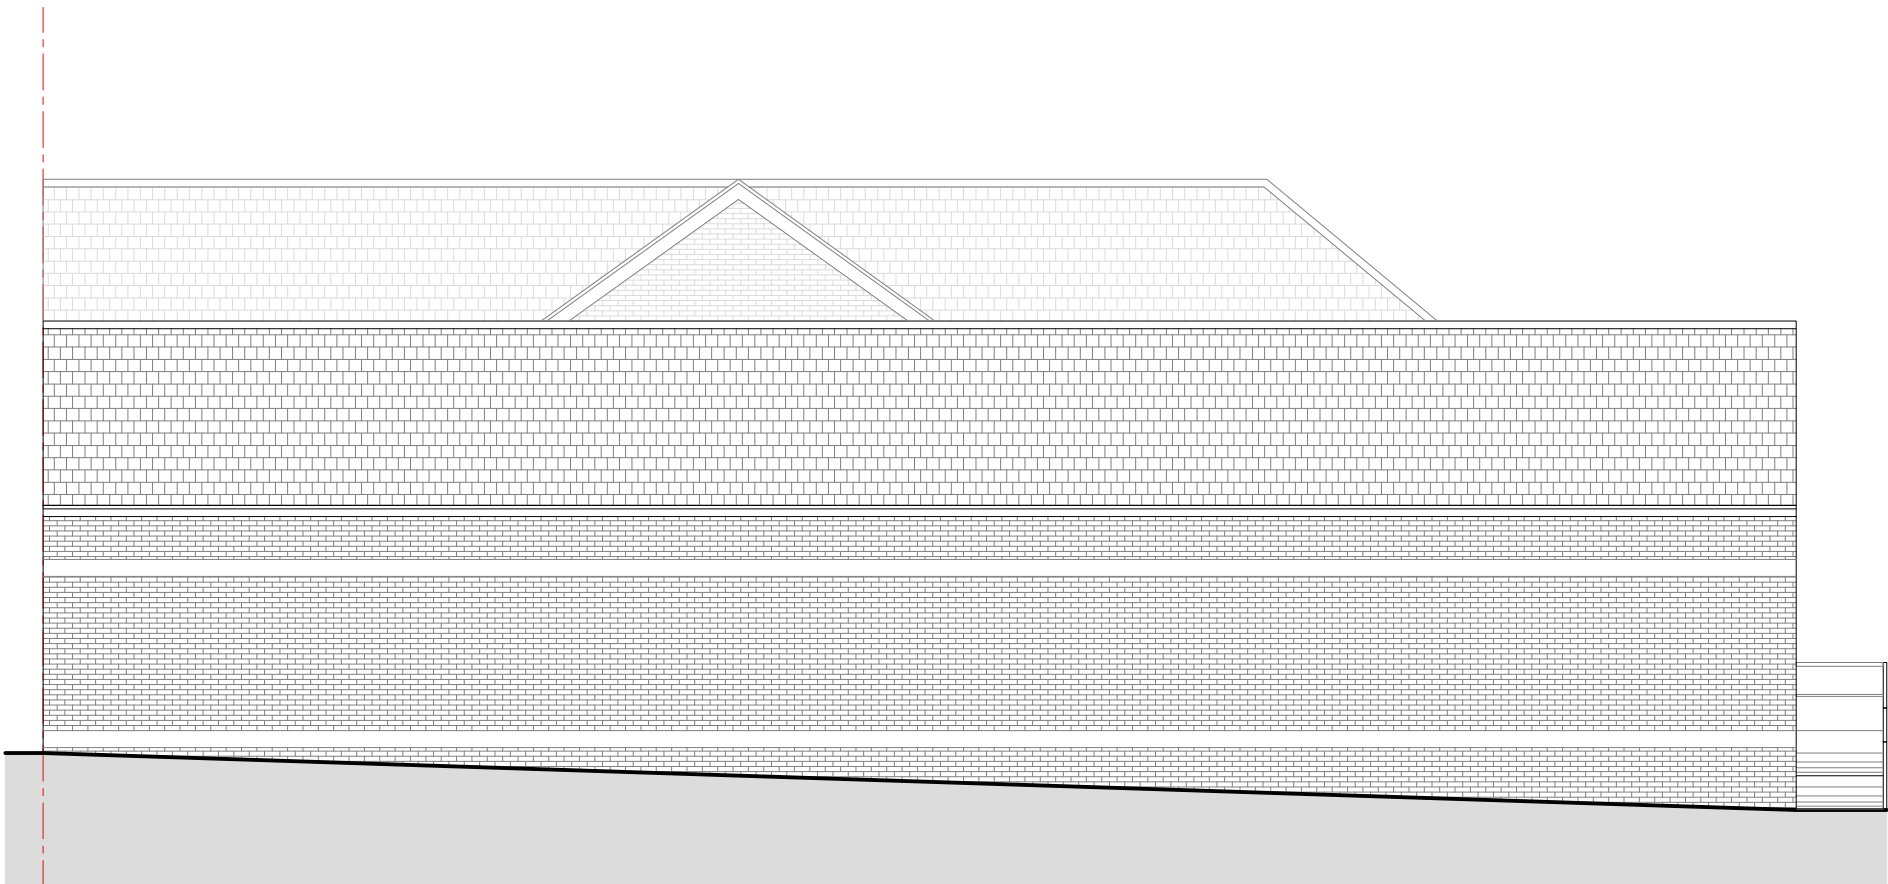

EXISTING SIDE ELEVATION
1:100 @ A2

Rev	Date	Description
-	18/06/25	Issued to client for comments



S A L E E M
ARCHITECTS

Architecture | Masterplanning | Graphics

CLIENT:
Property Owner

PROJECT:
18 Kenyon Lane
Manchester
M40 9JQ

TITLE:
Existing Plans

SCALE:
1:100 @ A2


DRAWING NO.
Sheet 3

REV:

DATE:
June 2025

Dimensioning

Figured dimensions only to be taken from these designs and drawings. Work to annotated dimensions only. All dimensions to be checked on site. Architectural designers to be informed immediately of any discrepancies before work proceeds. Drawings are to be read in conjunction with relevant specifications, structural engineers and service engineers' drawings.

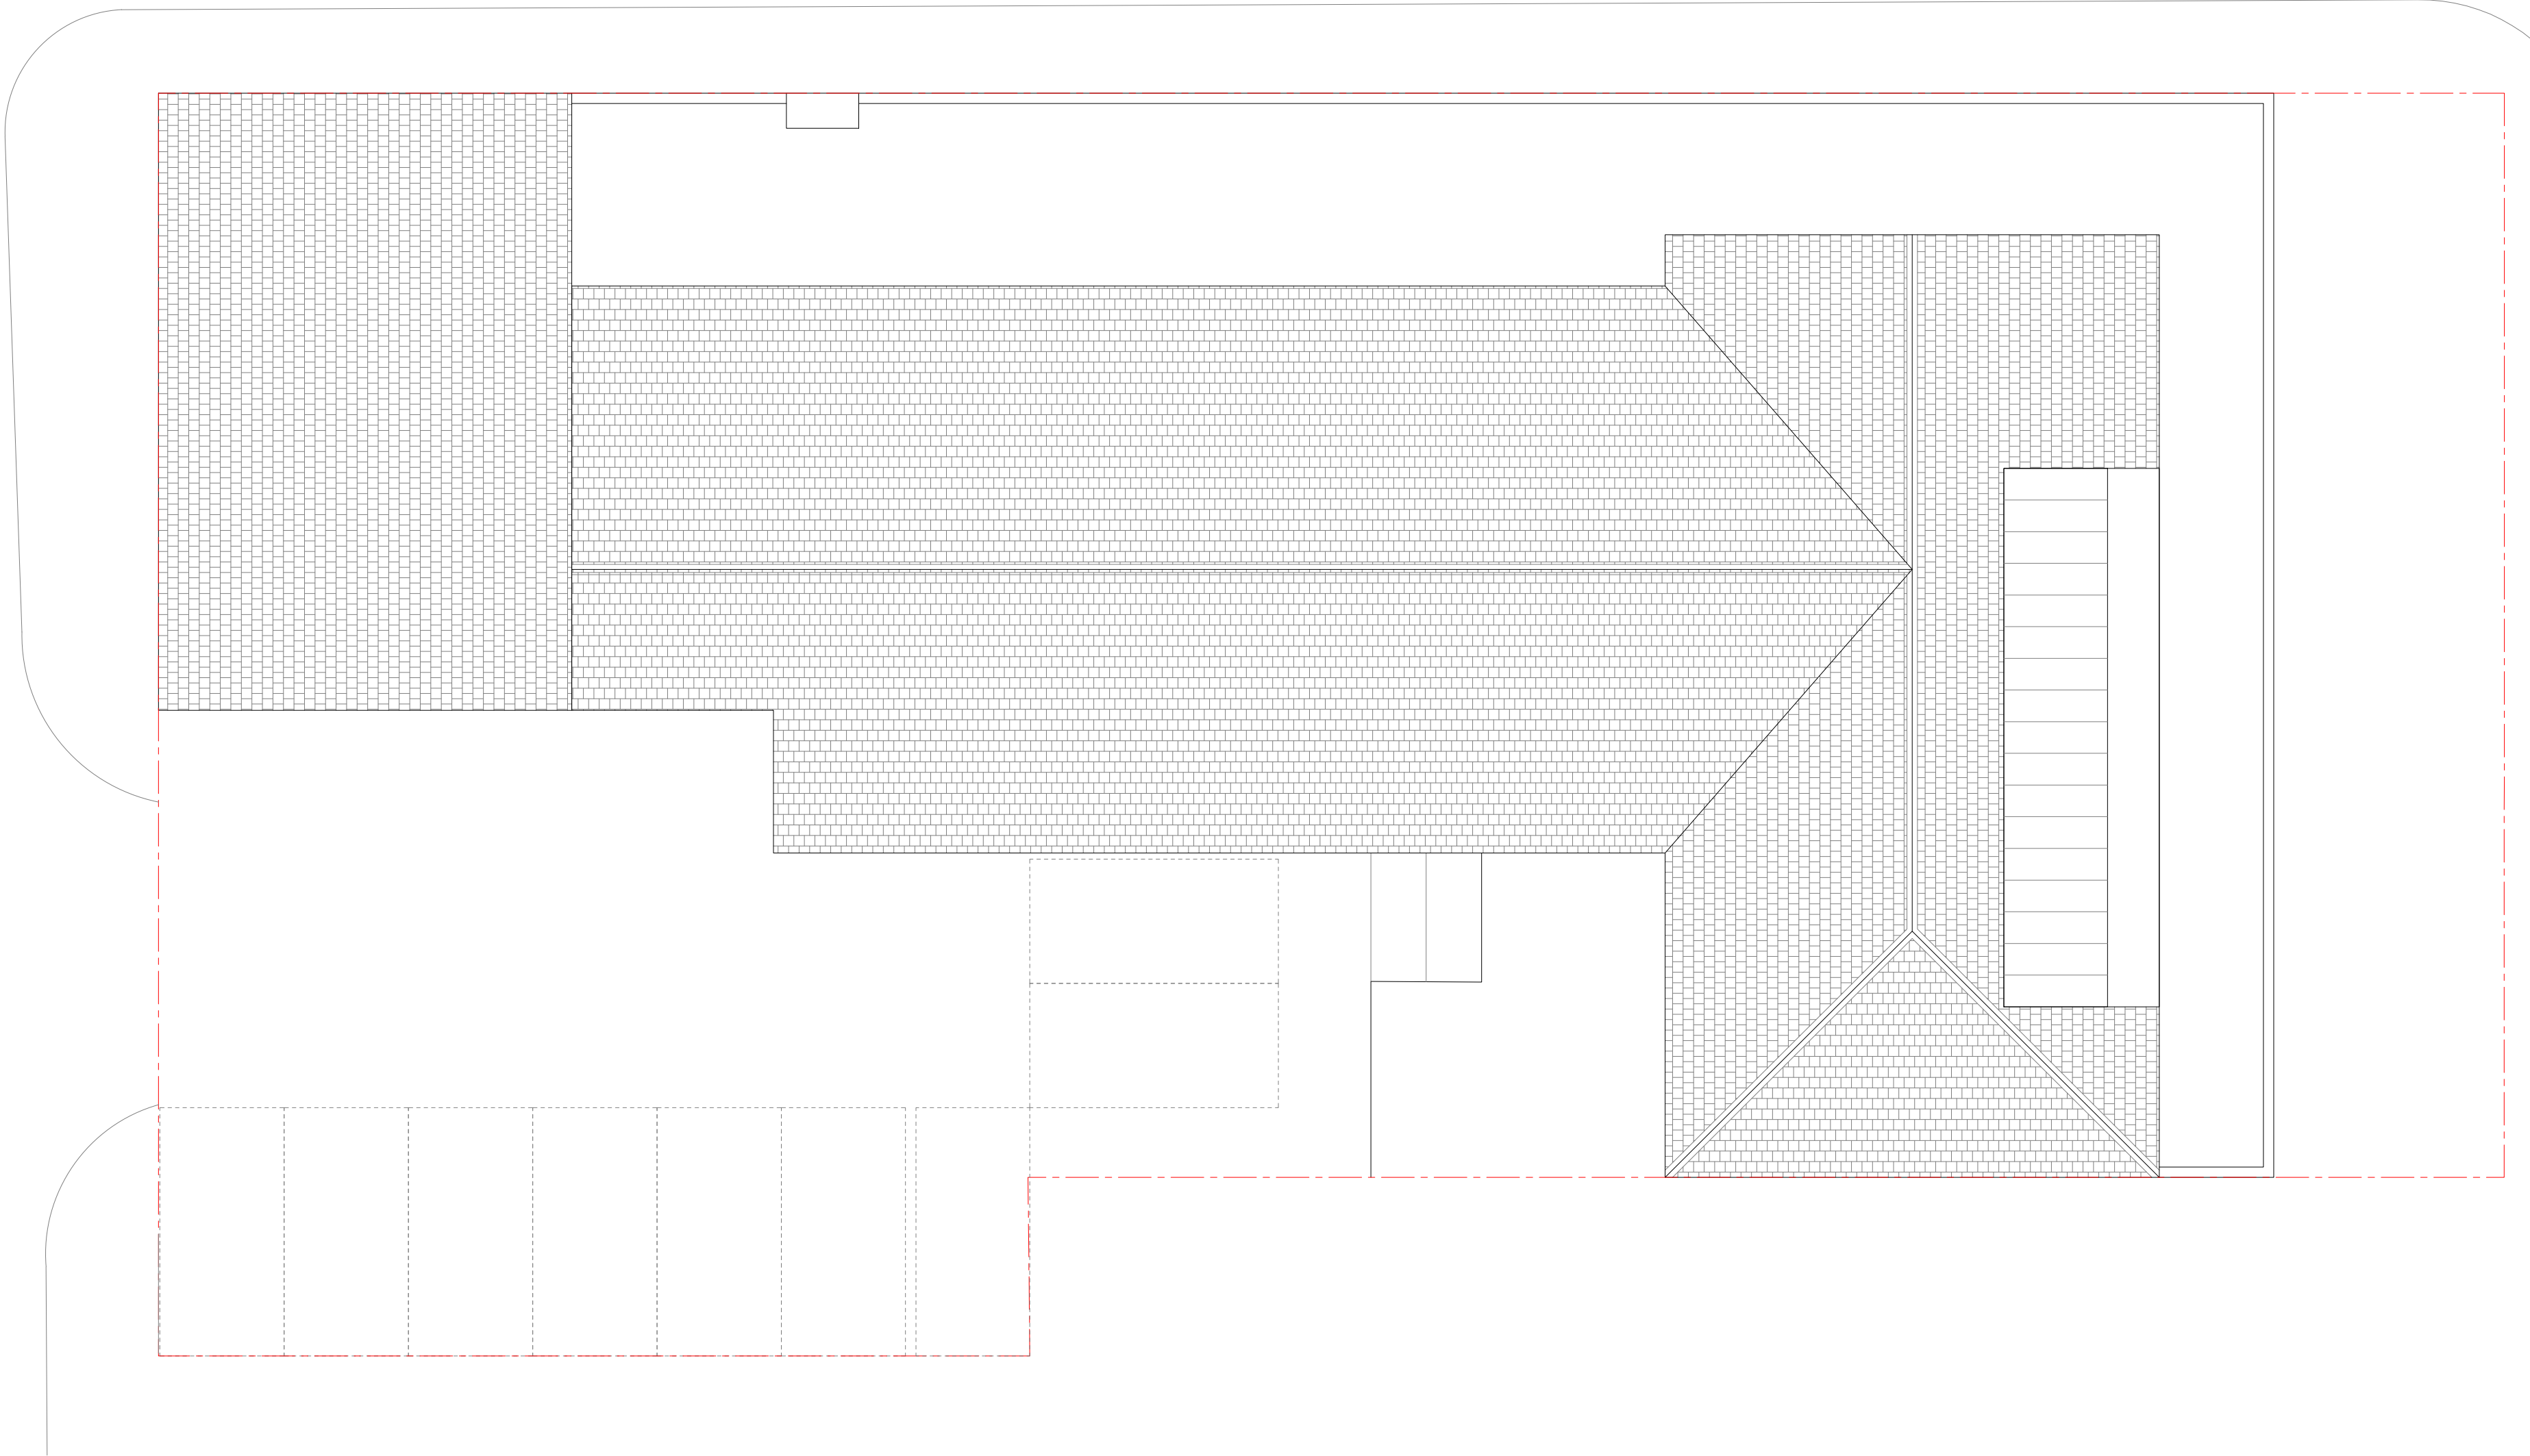

Rev	Date	Description
-	18/06/25	Issued to client for comments




S A L E M
ARCHITECTS

Architecture | Masterplanning | Graphics

CLIENT: Property Owner		
PROJECT: 18 Kenyon Lane Manchester M40 9JQ		
TITLE: Proposed Plan		REV:
SCALE: 1:100 @ A2		DATE: June 2025
DRAWING NO. Sheet 6		

Dimensioning

Figured dimensions only to be taken from these designs and drawings. Work to annotated dimensions only. All dimensions to be checked on site. Architectural designers to be informed immediately of any discrepancies before work proceeds. Drawings are to be read in conjunction with relevant specifications, structural engineers and service engineers' drawings.

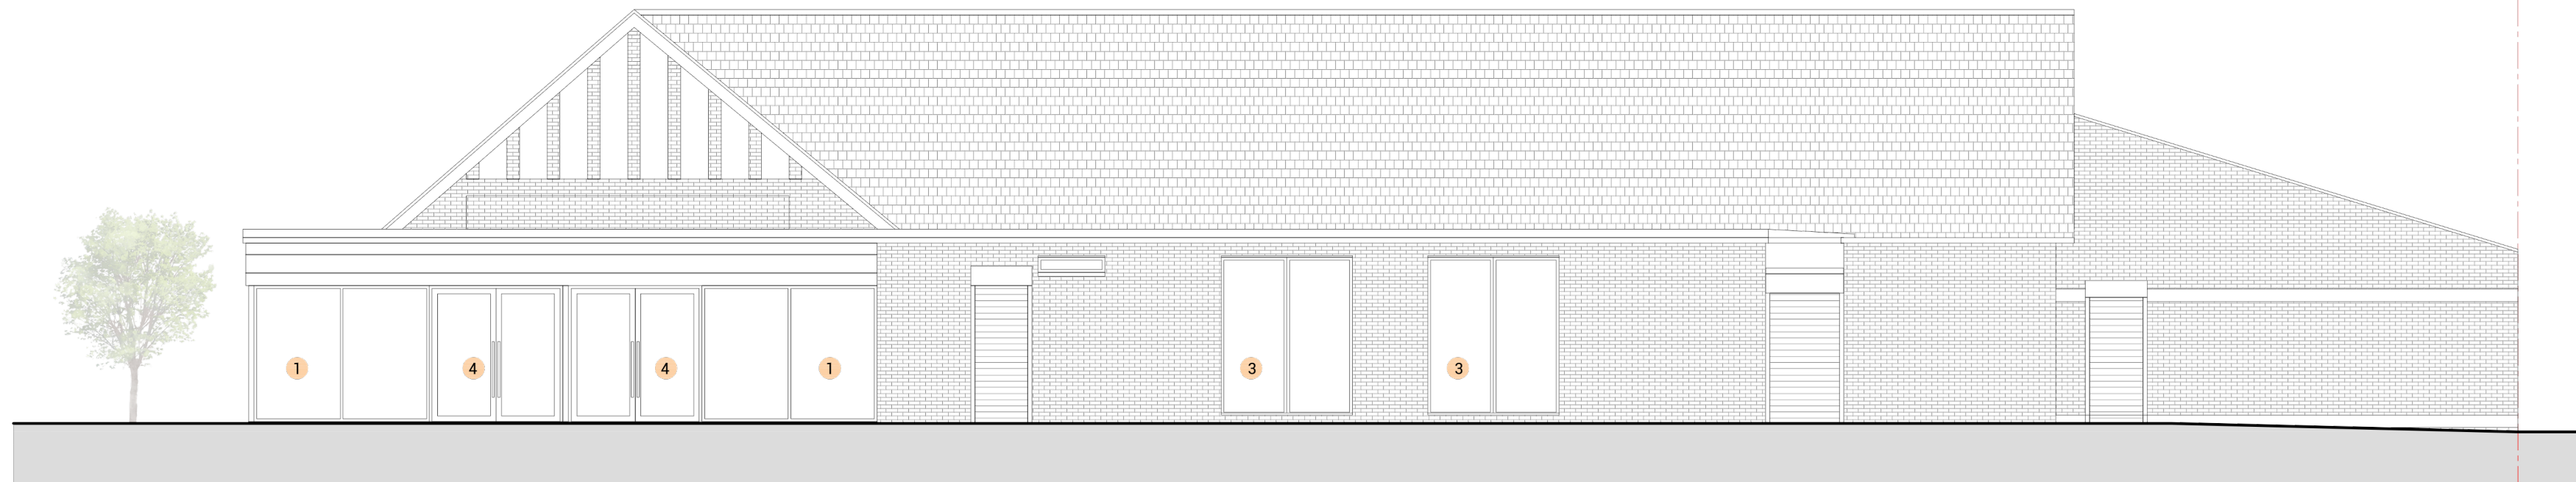


PROPOSED FRONT ELEVATION

1:100 @ A2


0m 1m 3m 5m 10m

- Key
- 1 Curtain Wall Glazing
 - 2 Brickworks to match existing
 - 3 PVC Window to match existing
 - 4 Double Glazed Door

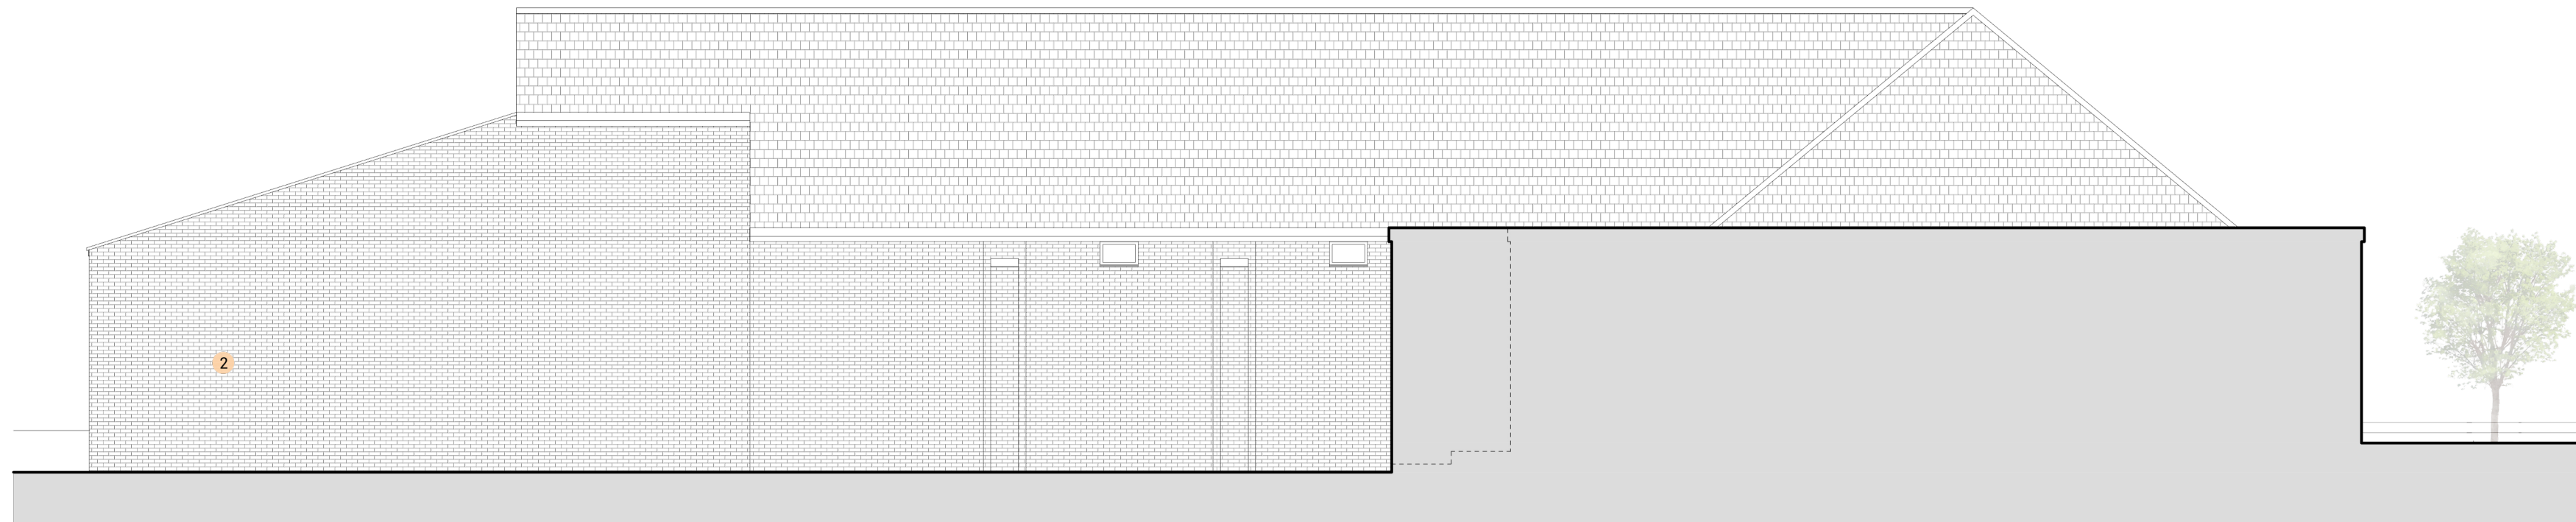


PROPOSED REAR ELEVATION

1:100 @ A2

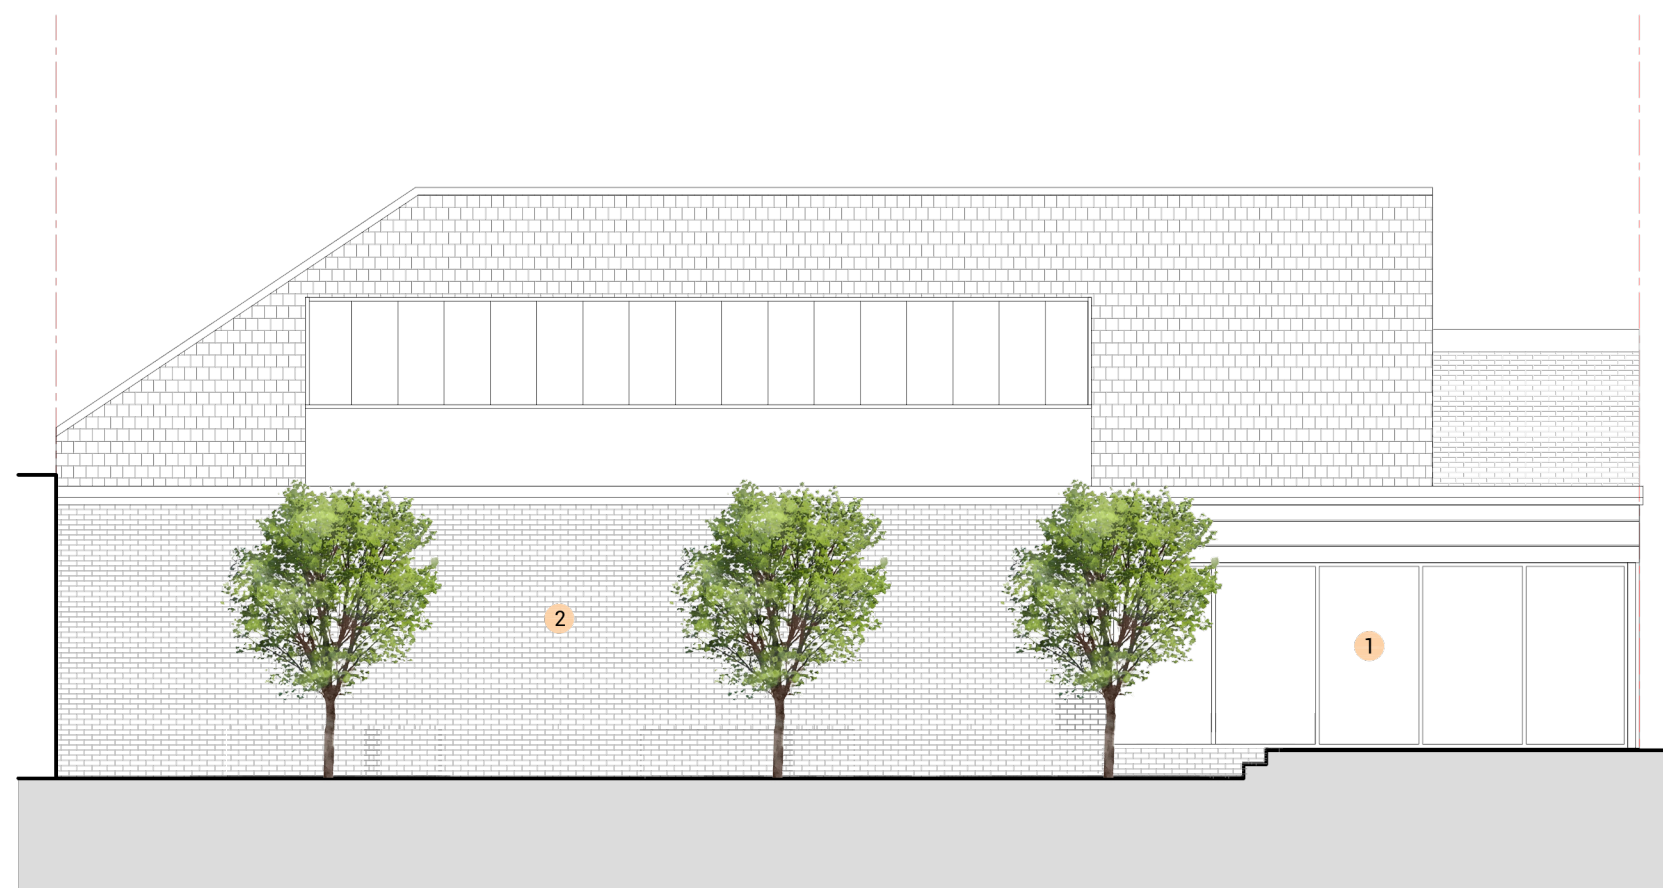

PROPOSED SIDE ELEVATION

1:100 @ A2

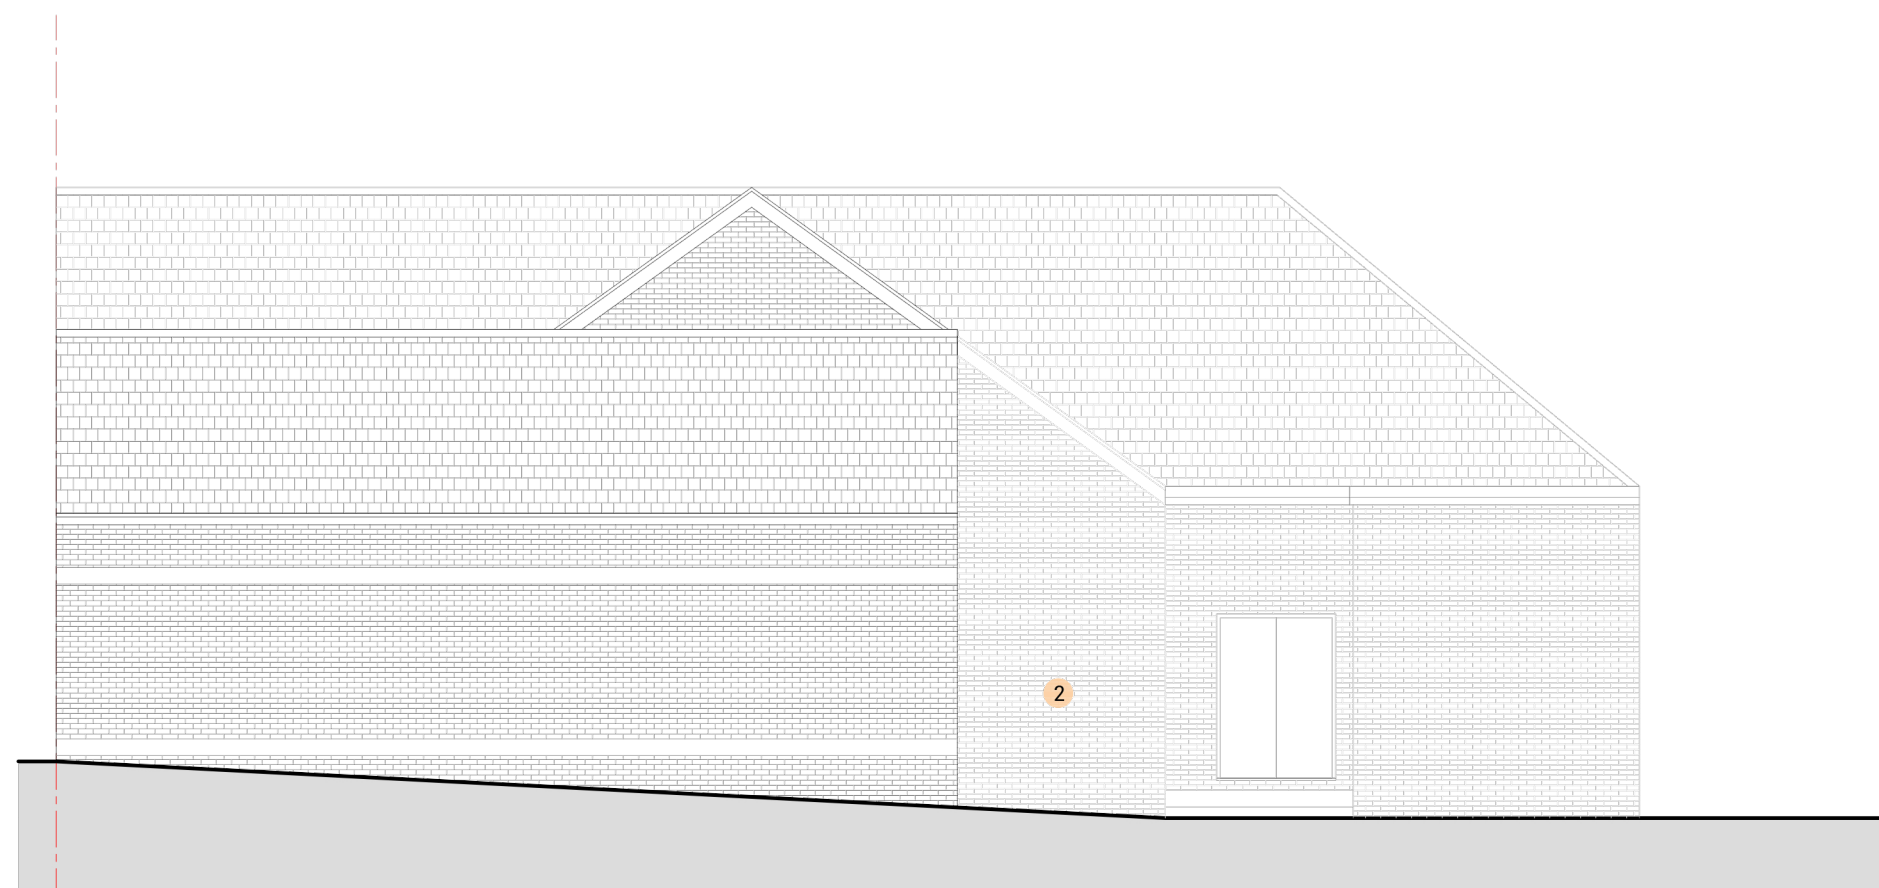

PROPOSED SIDE ELEVATION

1:100 @ A2

Rev	Date	Description
-	18/06/25	Issued to client for comments



S A L E E M
ARCHITECTS

Architecture | Masterplanning | Graphics

CLIENT:
Property Owner

PROJECT:
18 Kenyon Lane
Manchester
M40 9JQ

TITLE:
Proposed Elevations

SCALE:
1:100 @ A2

DRAWING NO.
Sheet 7


REV:

DATE:


June 2025

Dimensioning

Figured dimensions only to be taken from these designs and drawings. Work to annotated dimensions only. All dimensions to be checked on site. Architectural designers to be informed immediately of any discrepancies before work proceeds. Drawings are to be read in conjunction with relevant specifications, structural engineers and service engineers' drawings.

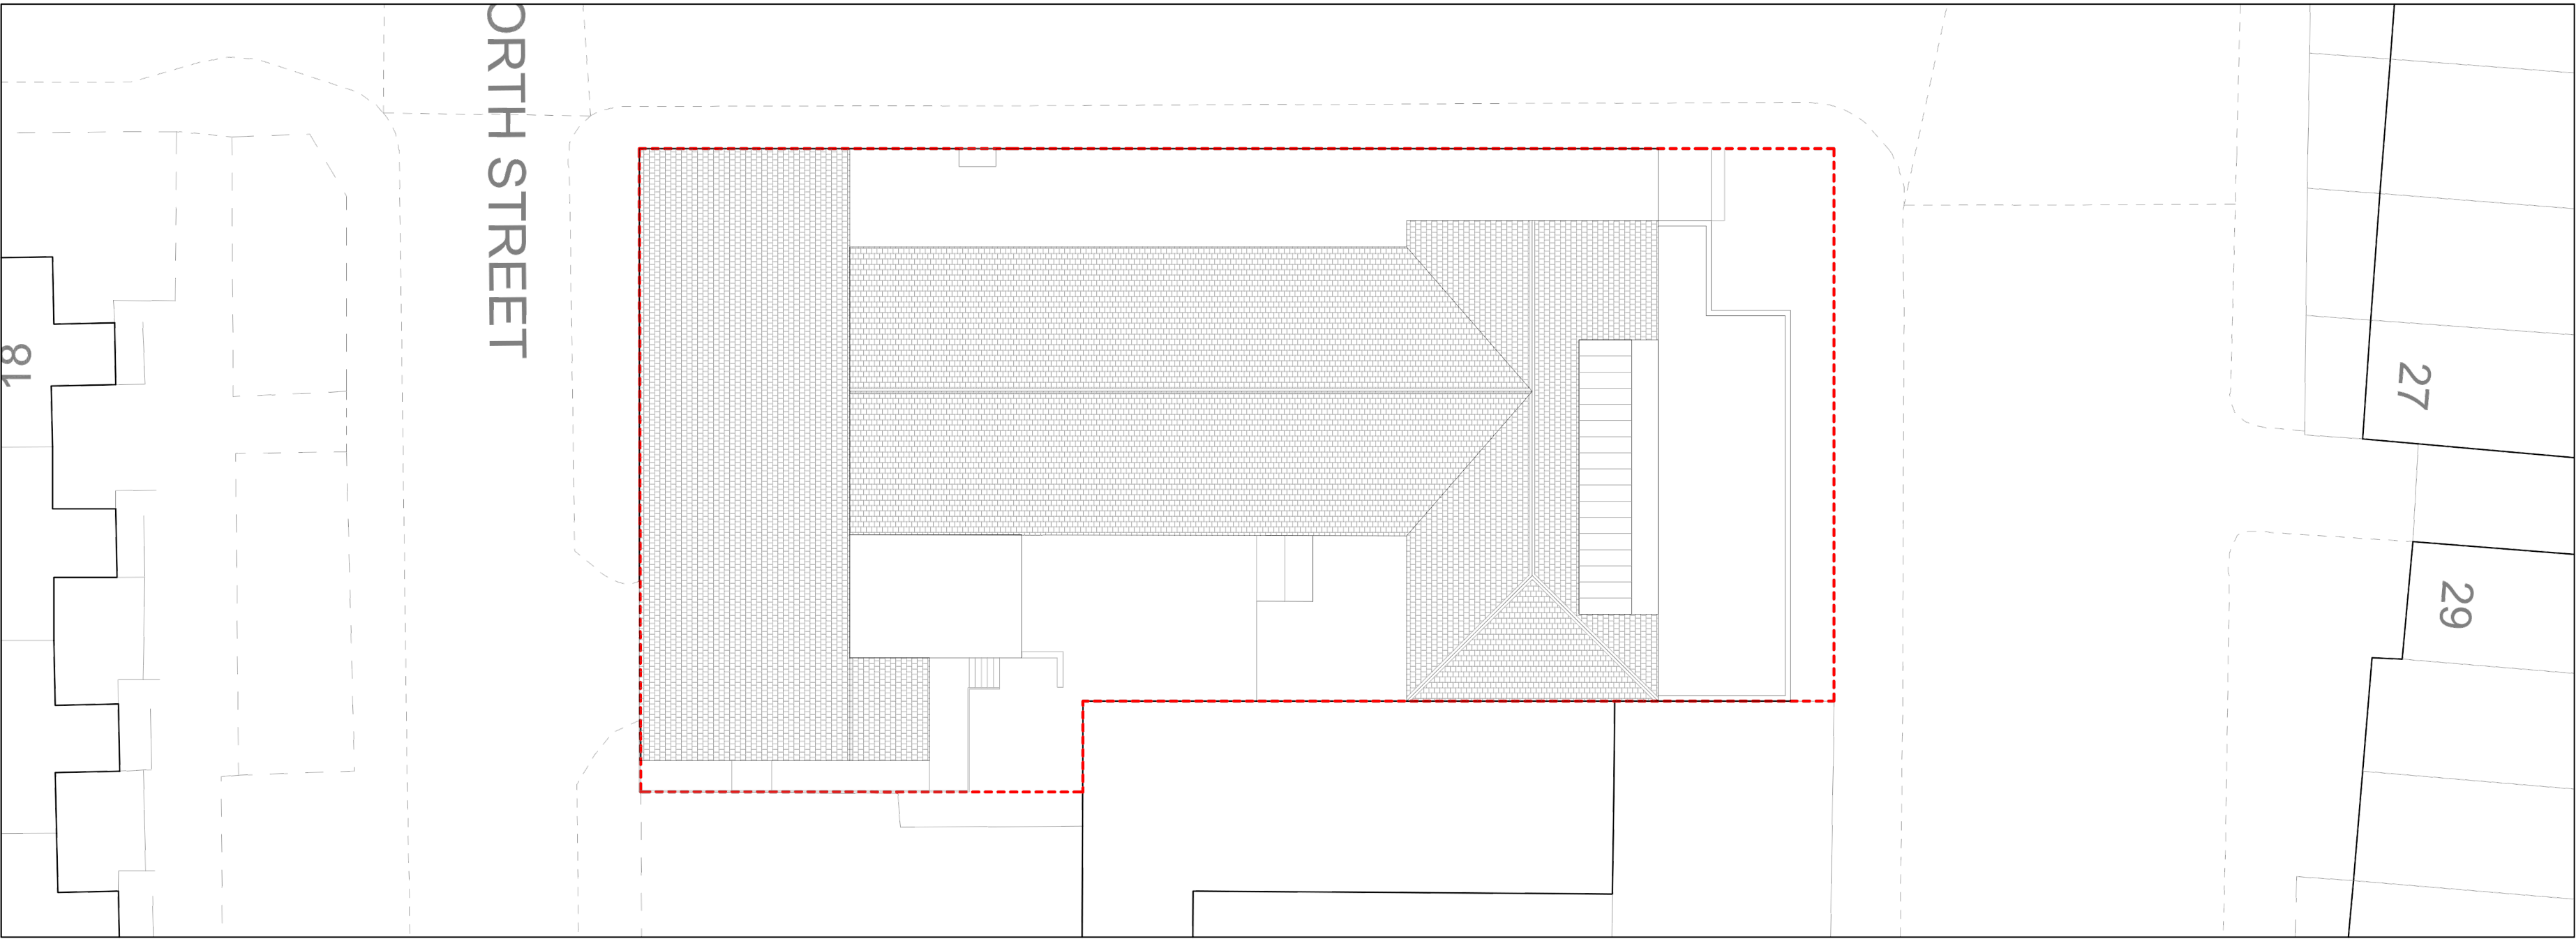

EXISTING SITE PLAN
1:200 @ A2

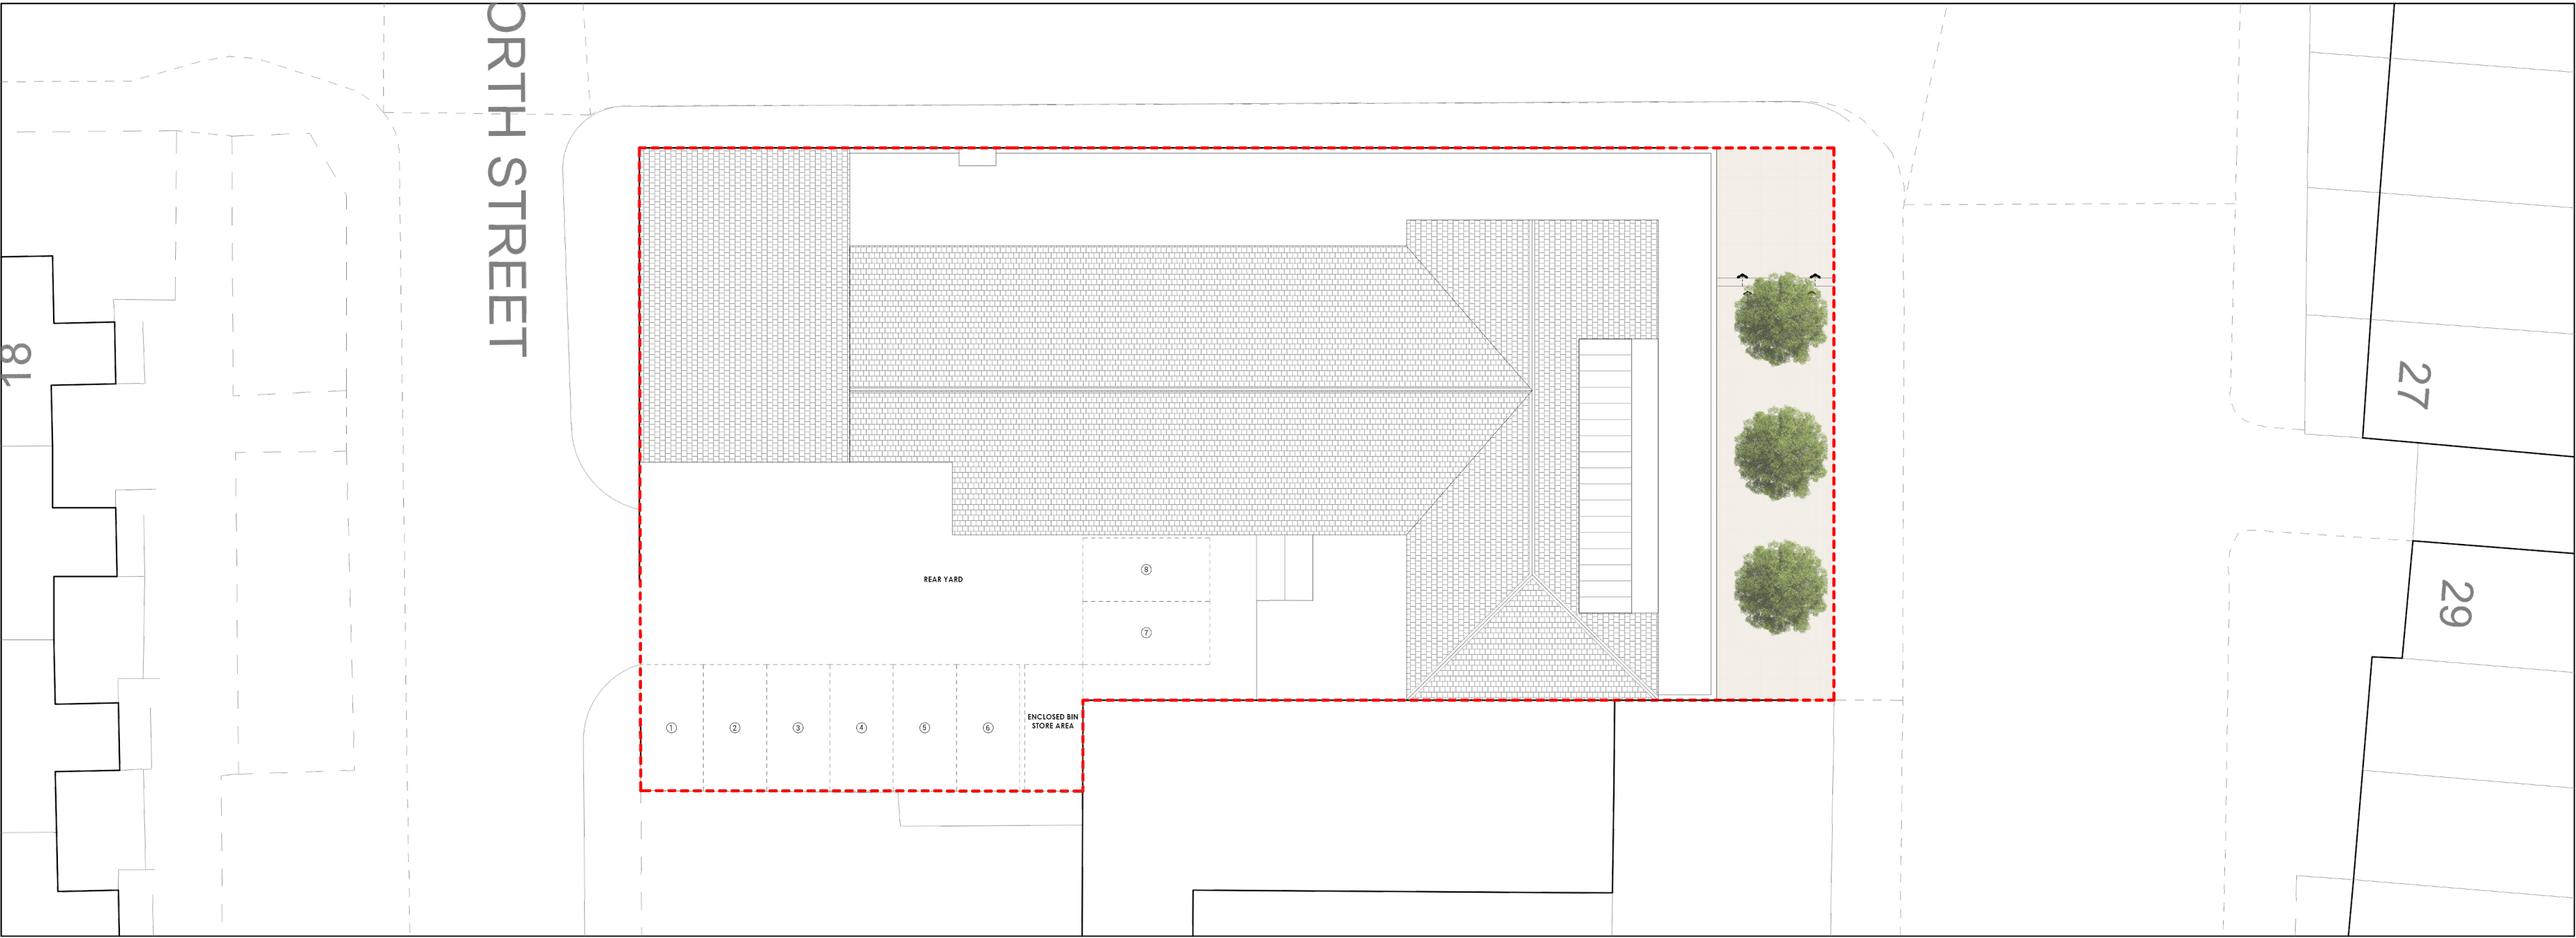

PROPOSED SITE PLAN
1:200 @ A2

Rev	Date	Description
-	18/06/25	Issued to client for comments



S A L E M
ARCHITECTS

Architecture | Masterplanning | Graphics

CLIENT:
Property Owner

PROJECT:
18 Kenyon Lane
Manchester
M40 9JQ

TITLE:
Existing & Proposed Site Plans

SCALE:
1:100 @ A2

DRAWING NO.
Sheet 8

REV:

DATE:
June 2025