


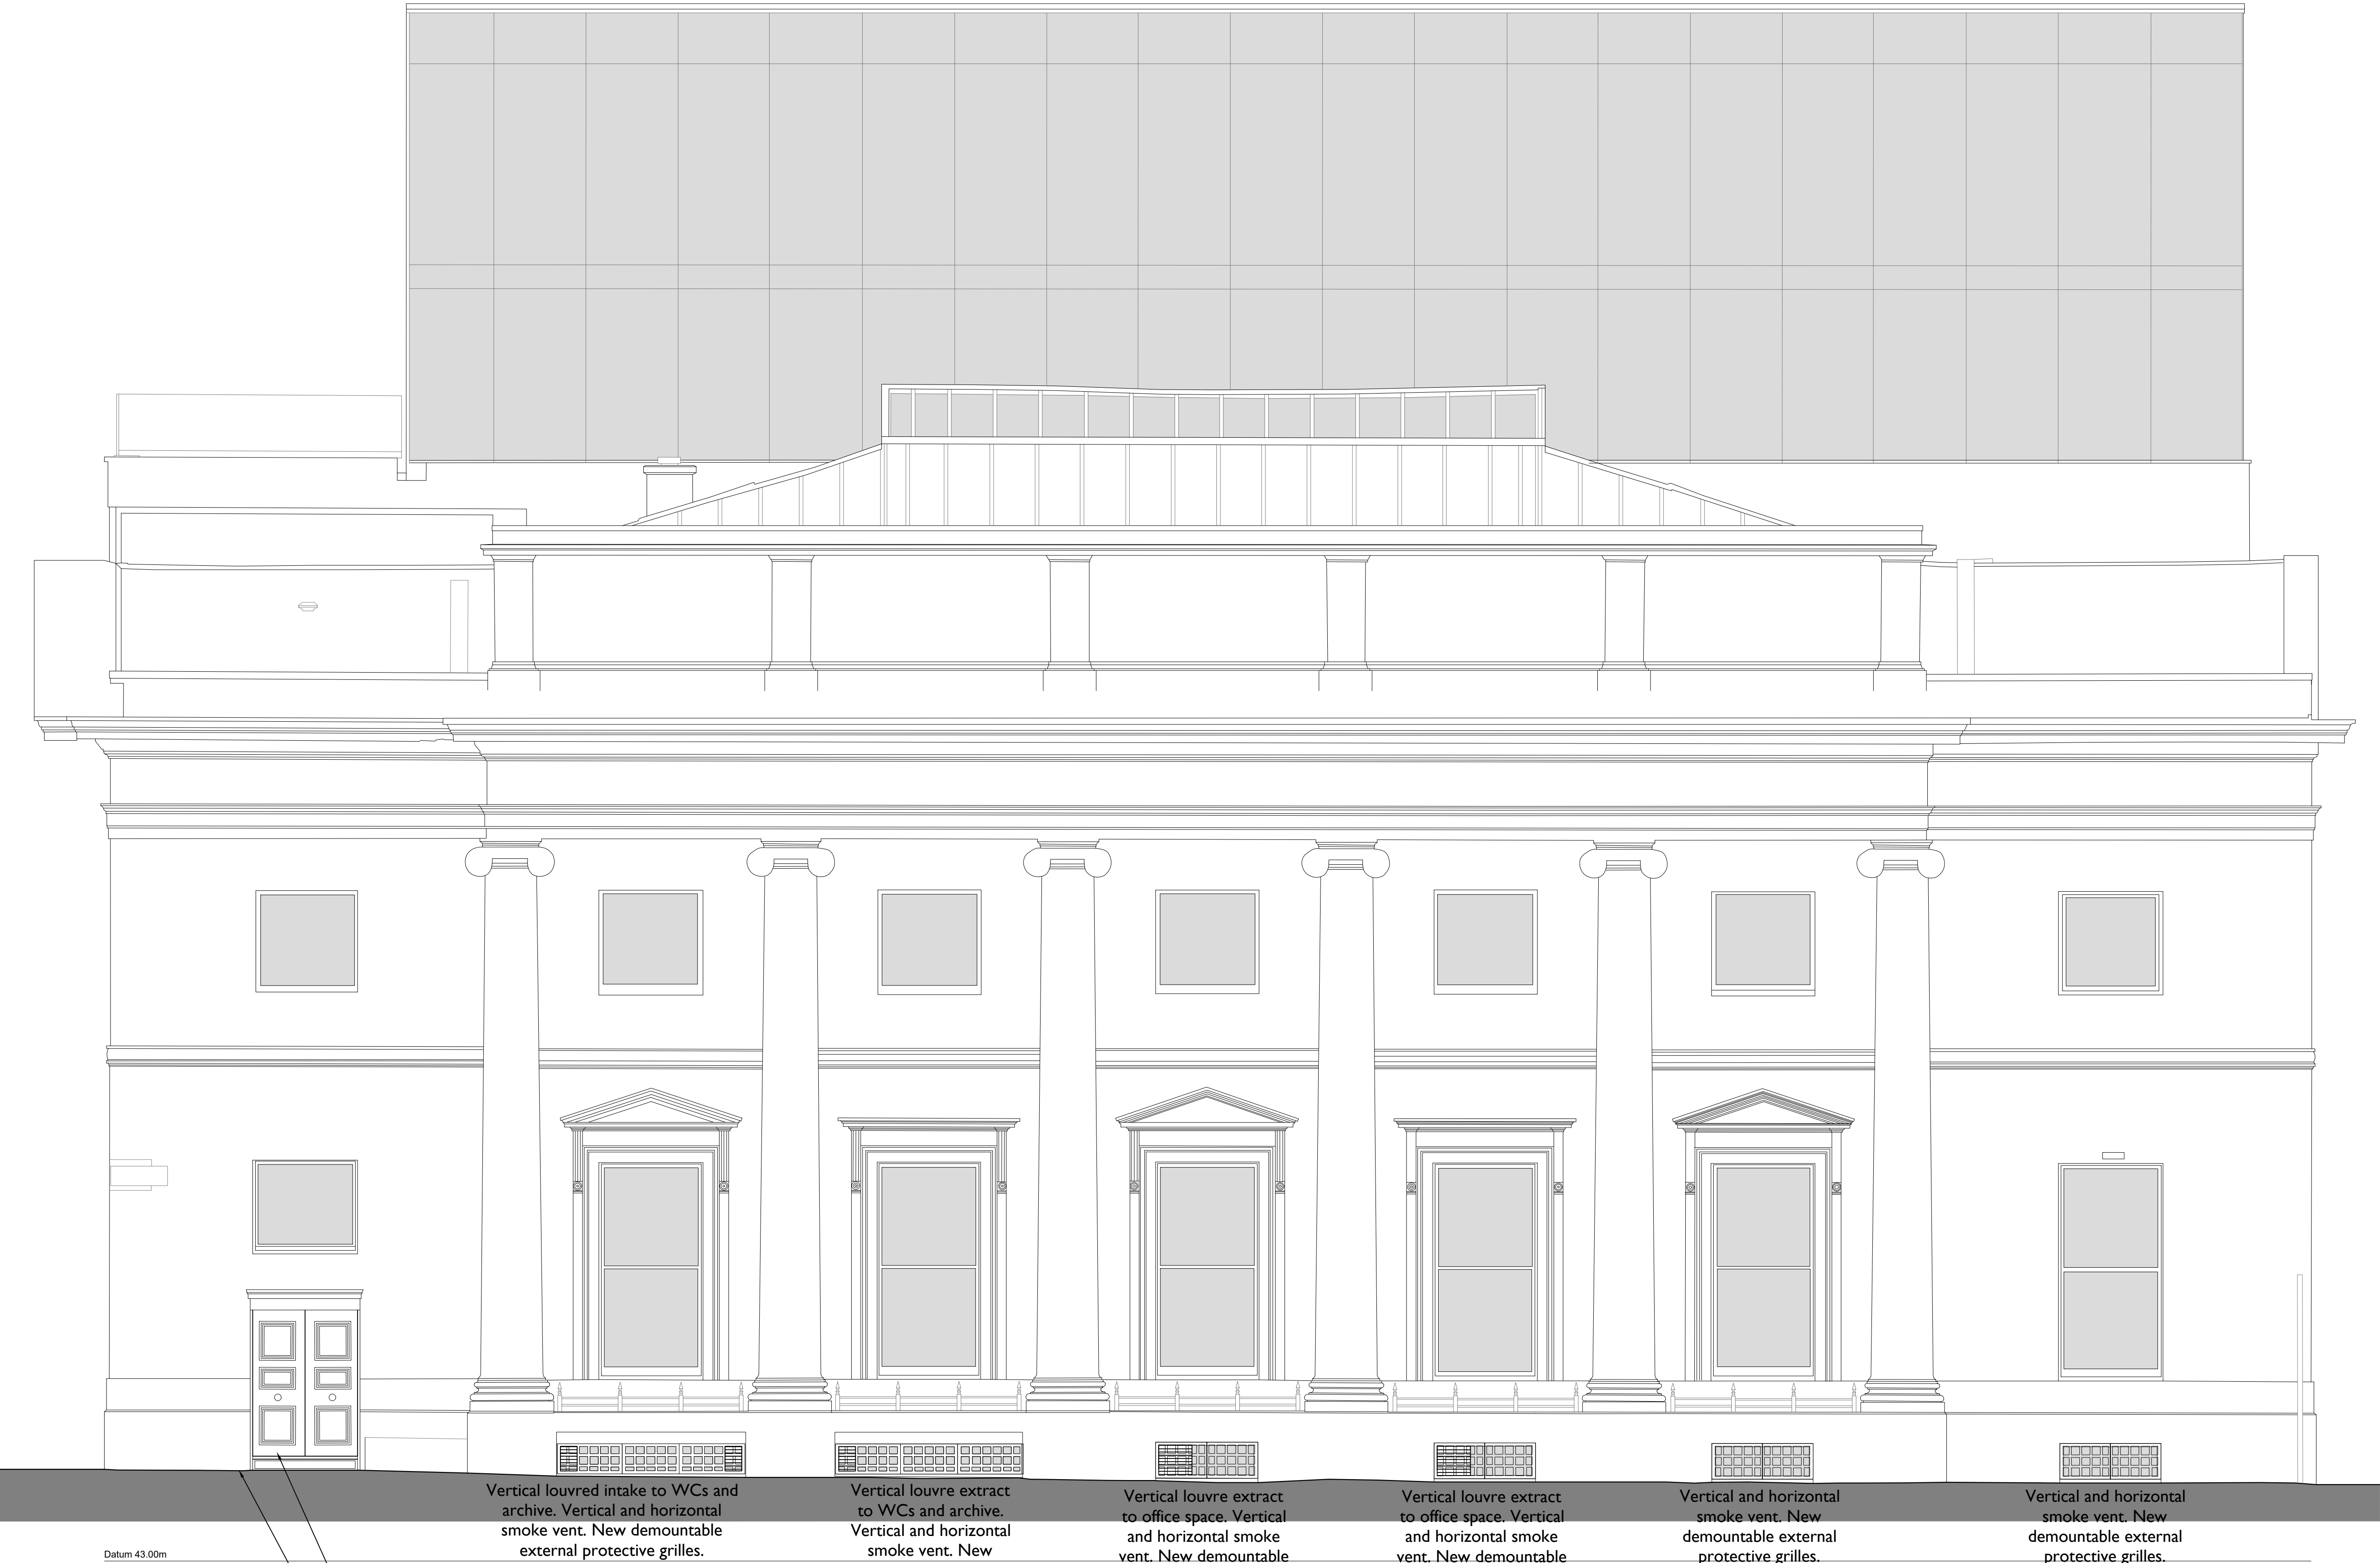

Datum: 43.00m

Vertical louvred intake to WCs and archive. Vertical and horizontal smoke vent. New demountable external protective grilles.

Vertical louvre extract to WCs and archive. Vertical and horizontal smoke vent. New demountable external protective grilles.

Vertical louvre extract to office space. Vertical and horizontal smoke vent. New demountable external protective grilles.

Vertical louvre extract to office space. Vertical and horizontal smoke vent. New demountable external protective grilles.

Vertical and horizontal smoke vent. New demountable external protective grilles.

Vertical and horizontal smoke vent. New demountable external protective grilles.

Repair, refurbish and redecorate existing 1920s timber panelled inner double doorset, install new fire escape ironmongery. Repair, refurbish and redecorate external timber folding shutters, Reinststate 3 no. blocked horizontal pavement lights with new cast iron glazed pavement lights, to act as additional smoke ventilation to basement.

1 SOUTH WEST ELEVATION AS PROPOSED
2116 1:50@A1

0 500mm 1m 2m 3m 4m 5m

Notes:
Drawings are based on survey data however any discrepancies. should be notified to Purcell in writing.

Due to the scales used any measurements from this drawing should include an appropriate level of tolerance.
Where appropriate site dimensions should be taken to verify accuracy of measurement.

All dimensions are in millimetres unless noted otherwise.

Purcell shall be notified in writing of any discrepancies.

The digital content in this DWG file is the property of Purcell Architecture Limited and is shared for information only. Do not copy, share, or reuse any part of it without our written permission.

NOTES


All existing windows to be upgraded with slim line double glazed panes, fitted within the existing timber sash and casement window frames. Timber sliding sash frames to be overhauled, including easing, replacement of sash weights, cords and pulleys, fitted with new brass ironmongery and draught seals.

All basement level pavement lights to be replaced (both horizontal and vertical sections), with new waterproof cast iron glazed pavement lights and vertical section louvres (where required for mechanical ventilation. Allow for new metal protective grilles to the external face of the vertical pavement lights. Refer to MEP engineer's drawings for more information.

For details of external conservation repairs, refer to drawings by Chambers Conservation.

C03	09.07.25	TB	TB	Stage 3 Issue
P01	17.06.25	HW	TB	Stage 3 Issue
REV	DATE	BY	CHK	DESCRIPTION

CLIENT
The Portico Library
PROJECT
Portico Library

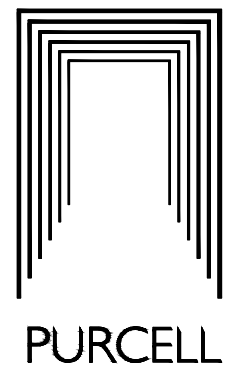

JOB NUMBER
243337

TITLE
South West Elevation as Proposed

SIZE
A1L

SCALE
1:50

REV
C03 A3 - Spatial Coordination Approved

DRAWING NUMBER
243337-PUR-ZZ-XX-DR-A-2116

PURCELL® IS THE REGISTERED TRADE NAME FOR PURCELL ARCHITECTURE LTD AND ALL SUBSIDIARY COMPANIES AND IS REGISTERED IN THE UNITED KINGDOM, EUROPEAN UNION, HONG KONG, CHINA AND AUSTRALIA.
© PURCELL 2025. www.purcelluk.com