


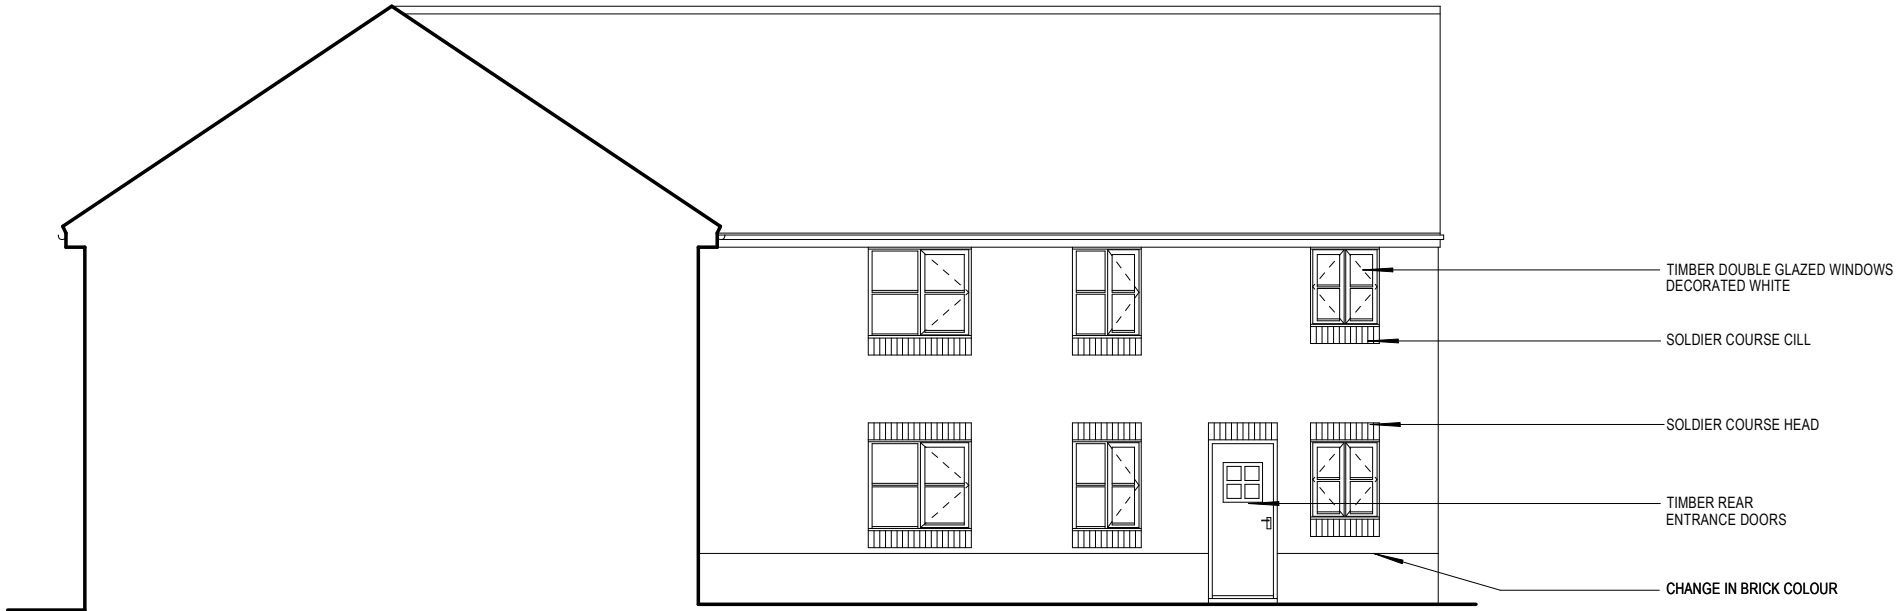

EXISTING REAR ELEVATION (39 - 41 MARY FRANCE STREET) - 1:100 AT A2
VIEW F FROM COURTYARD / GARDEN



EXISTING REAR ELEVATION (10 - 20 JACKSON CRESCENT & FLATS 1 - 9, 2 JACKSON CRESCENT) - 1:100 AT A2
VIEW G FROM COURTYARD / GARDEN



EXISTING REAR ELEVATION (FLATS 1 - 9, 2 JACKSON CRESCENT) - 1:100 AT A2
VIEW H FROM COURTYARD / GARDEN



NOTES:
All dimensions must be checked on site and not scaled from this drawing.

Rev. Client

Job Title

PROPOSED WINDOW AND DOOR REPLACEMENT SCHEME AT FLATS 1 - 9, 2 JACKSON CRESCENT 10, 12, 14, 16, 18, 20 JACKSON CRES. AND 39 & 41 MARY FRANCE ST., MANCHESTER, M15 5AD & M15 5FN

Drawing Title
EXISTING REAR ELEVATIONS

Scale 1:100 AT A2

Date JULY 25 Drawn by I.C.

Dwg No. PFP / MFS_JC / 02 Rev.