


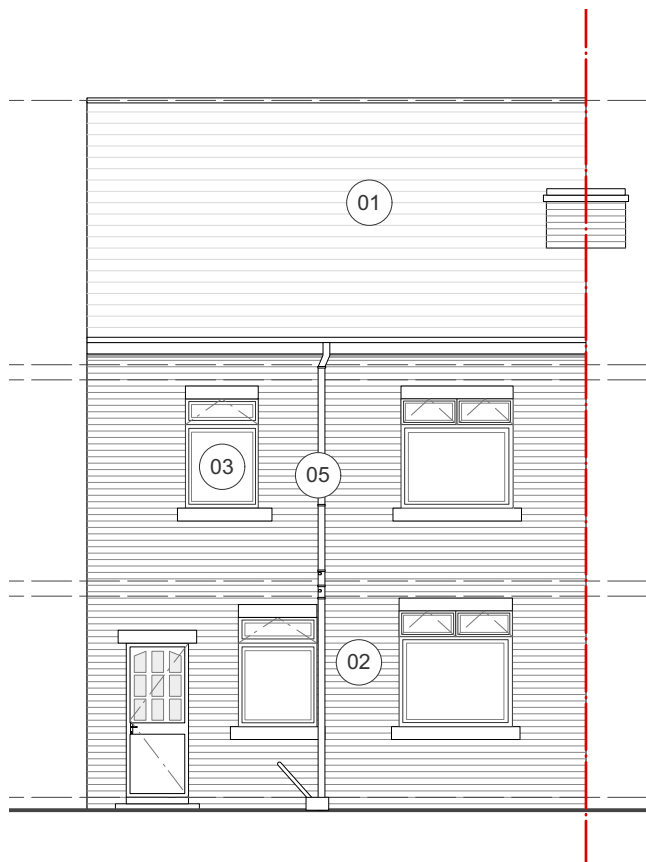

Existing Front Elevation

1:100 @ A4



Existing Rear Elevation

1:100 @ A4

Materials Key

- 01. Roof Tile
- 02. Brick
- 03. Upvc Window
- 04. Main Entrance Door
- 05. Rainwater Pipe
- 06. Soil Vent Pipe
- 07. Fence

0 1 2 3 4 5 6 7 8m 1:100

Revision	Date	Description
----------	------	-------------

REVISION NOTES

ISSUED FOR:

FEASIBILITY

Client: Rebecca Nichols
 Drawing Number: P404_104
 Drawing Title: Existing Elevations
 Date: 24/04/2025
 Scale: 1:100 @ A4



T 07967769660
 E lee@lj-architects.co.uk
 W www.lj-architects.co.uk

P404_ 128 Old Lansdowne Road