



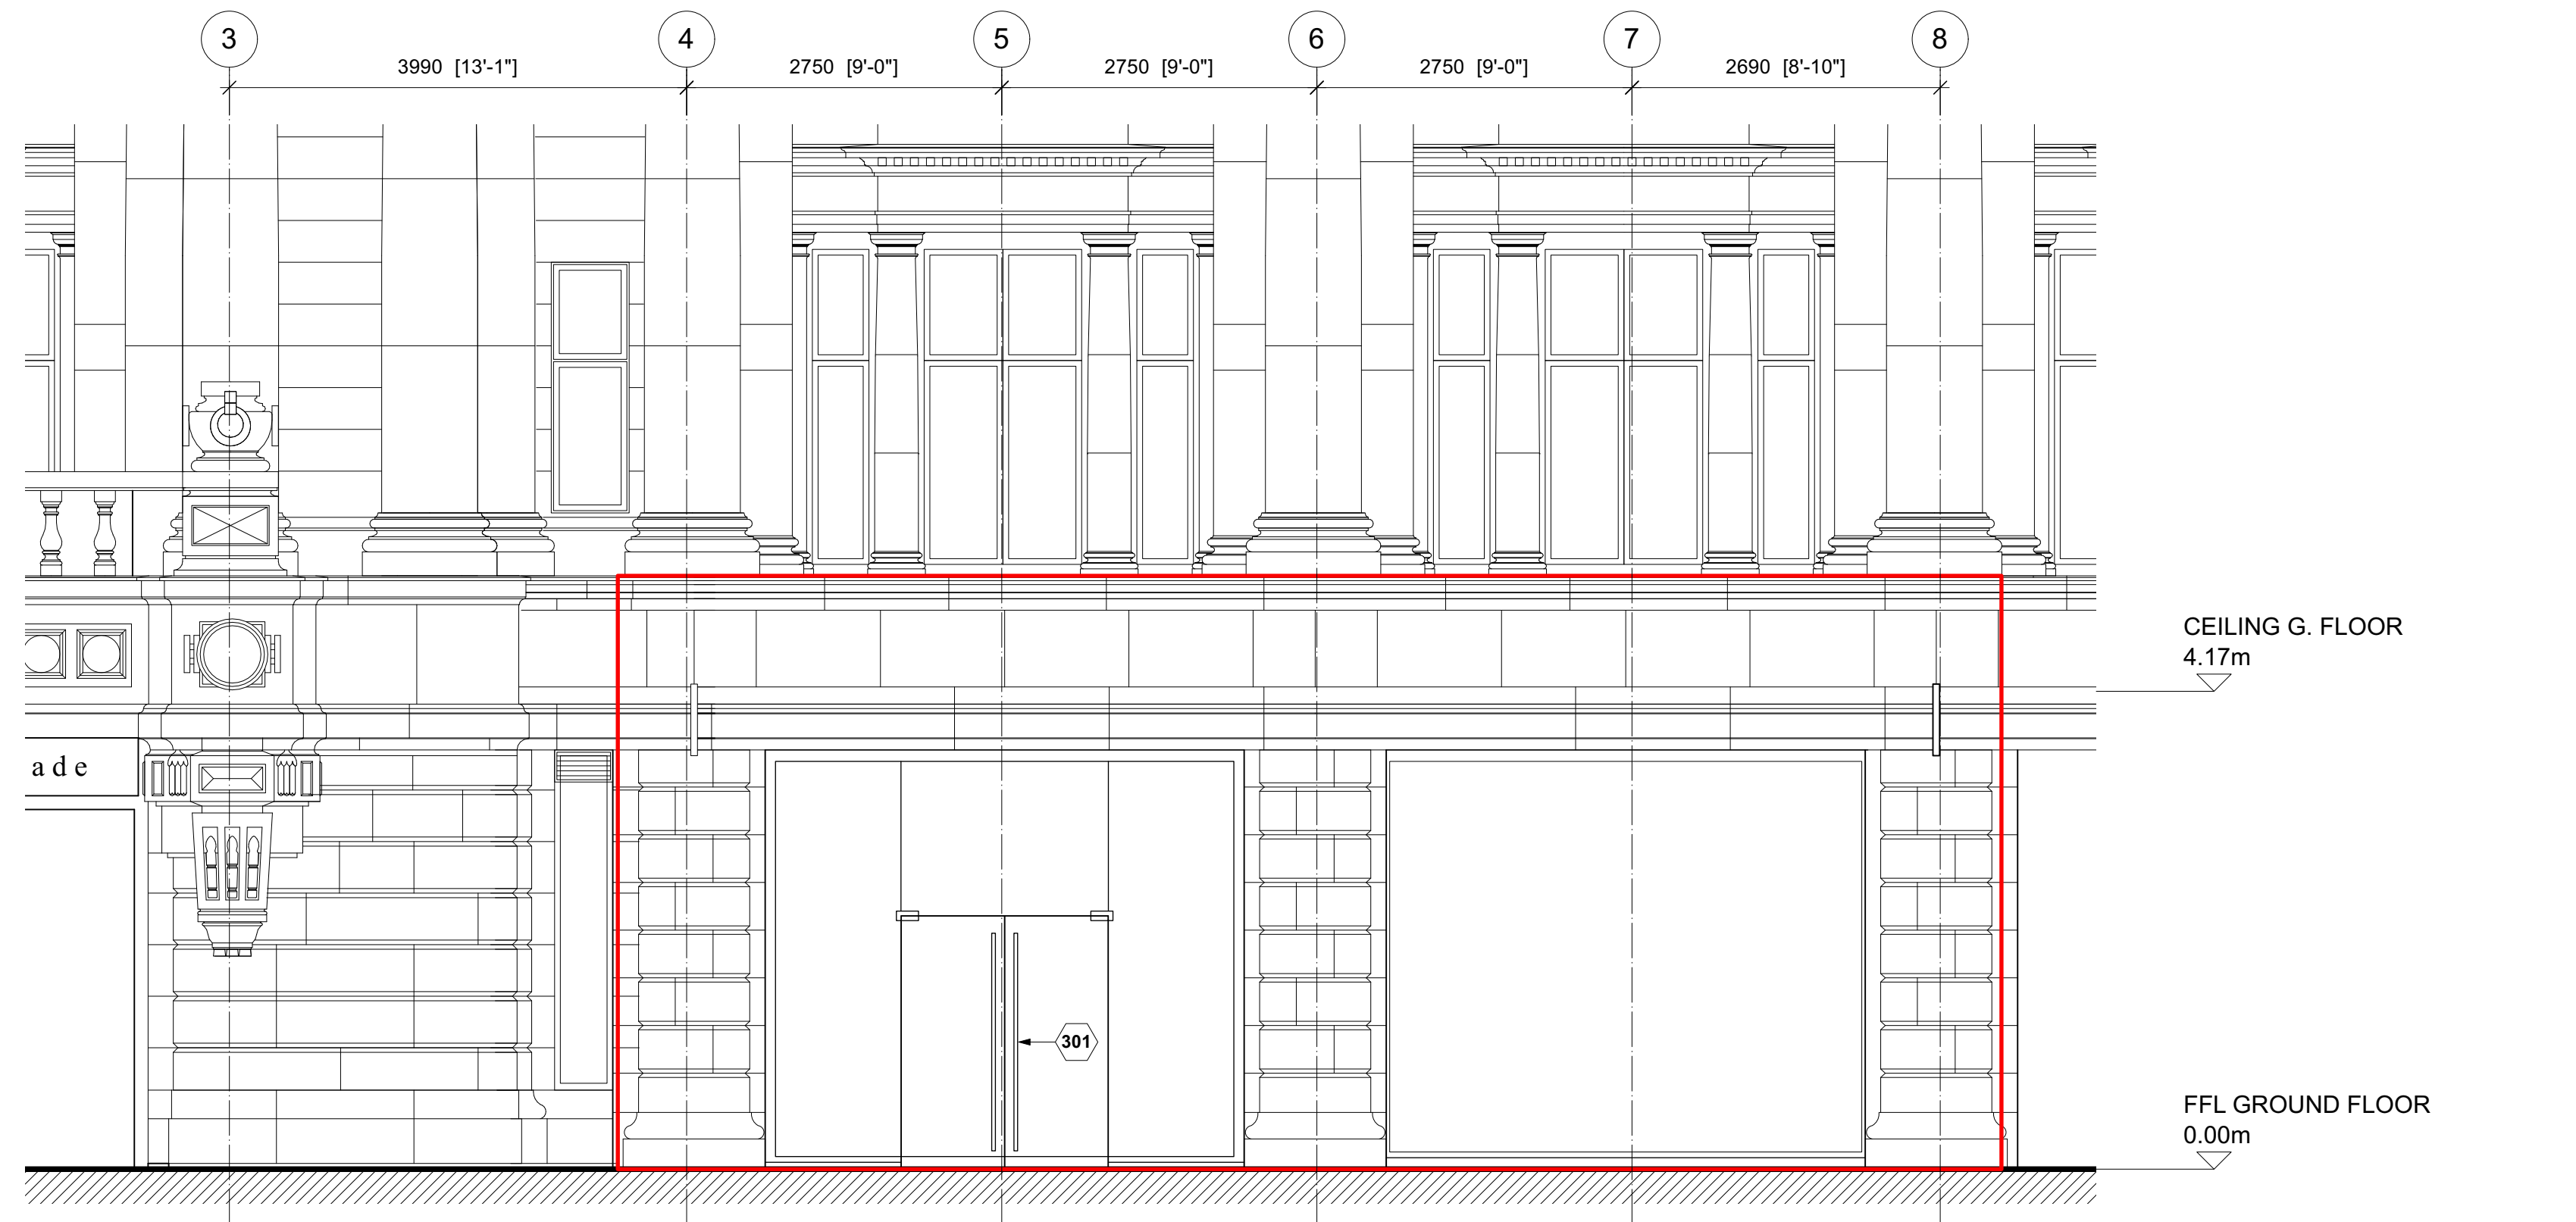

1 EXISTING STOREFRONT ELEVATION
EX320 SCALE 1:50 @ A1

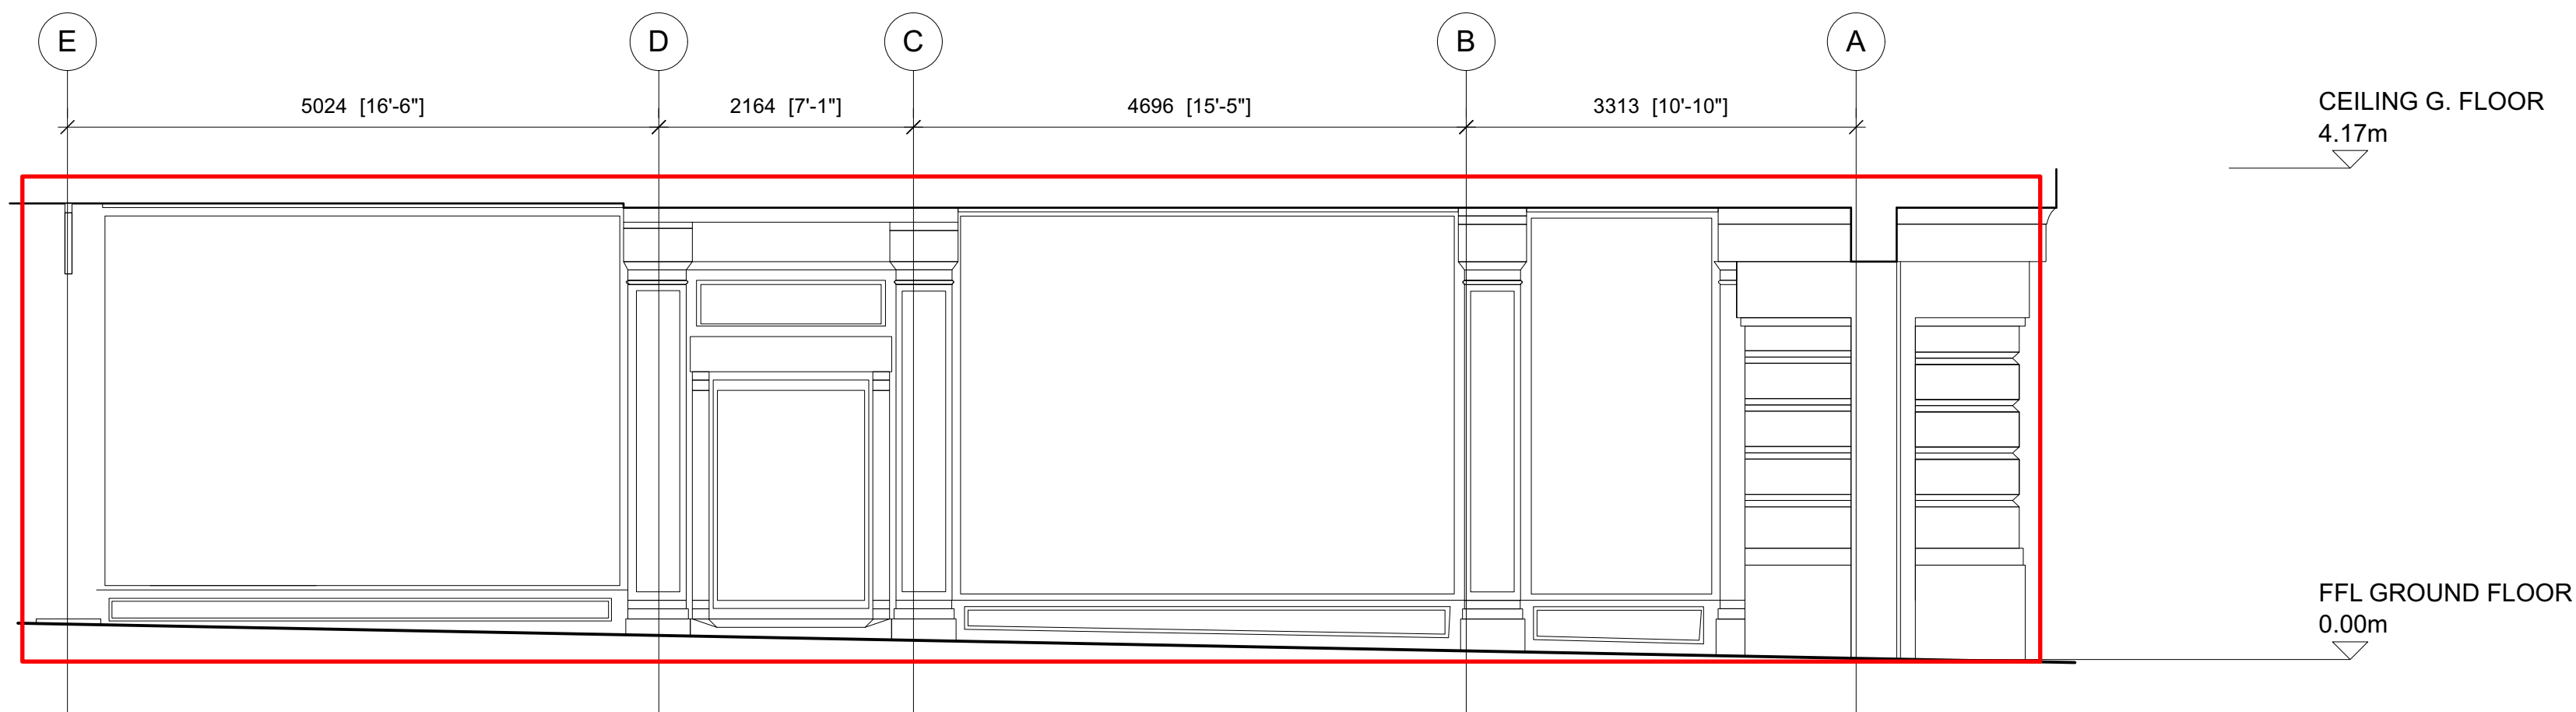

2 EXISTING ARCADE ELEVATION
EX320 SCALE 1:50 @ A1

KEY KEY NOTES
301 BRUSHED STAINLESS STEEL PULL HANDLES MATCHING STANDOFFS.

apt.design

Studio 1
31 Main Street, Kilby
Leicestershire, UK, LE18 3TD
W www.apt-design.co.uk
Studio 2
2nd Floor, 22 Conduit Street
London, UK, W1S 2XR
T +44 (0)1858 469420

For Office Use: A_12746
ANTHROPOLOGIE
1-5 ST. ANNS SQUARE
MANCHESTER
M2 7EF

CONSULTANT :

DRAWN BY:
CC

ISSUE / DATE:
PLANNING 19.08.2025

REVISION :

SHEET TITLE :
**EXISTING
STOREFRONT &
ARCADE ELEVATIONS**
SHEET NO. :

EX320

Figured dimensions shall be taken in preference to scaled dimensions and any discrepancies or errors are to be referred to the Designer. Contractors, sub-contractors and suppliers must verify all dimensions on site before commencing work or making any fabrication drawings. © Copyright Reserved

