

Office entrance illuminated signage placed 100mm behind curtain wall, and 100mm from side edges of mullions. Signage to be installed above revolving door. Signage zone max. width 2750mm.


Anodised bronze office entrance signage vertically attached to external GRC column. Lettering to be aligned to the centreline of the column.

Refer to drawing no. 71232 for West elevation signage details

W Hotel staff entrance signage - name TBC. Signage to be in line with facade panel centreline. Max. signage width 740mm to match vertical signage zones across the scheme.

Bootle Street

Refer to drawing no. 71233 for details

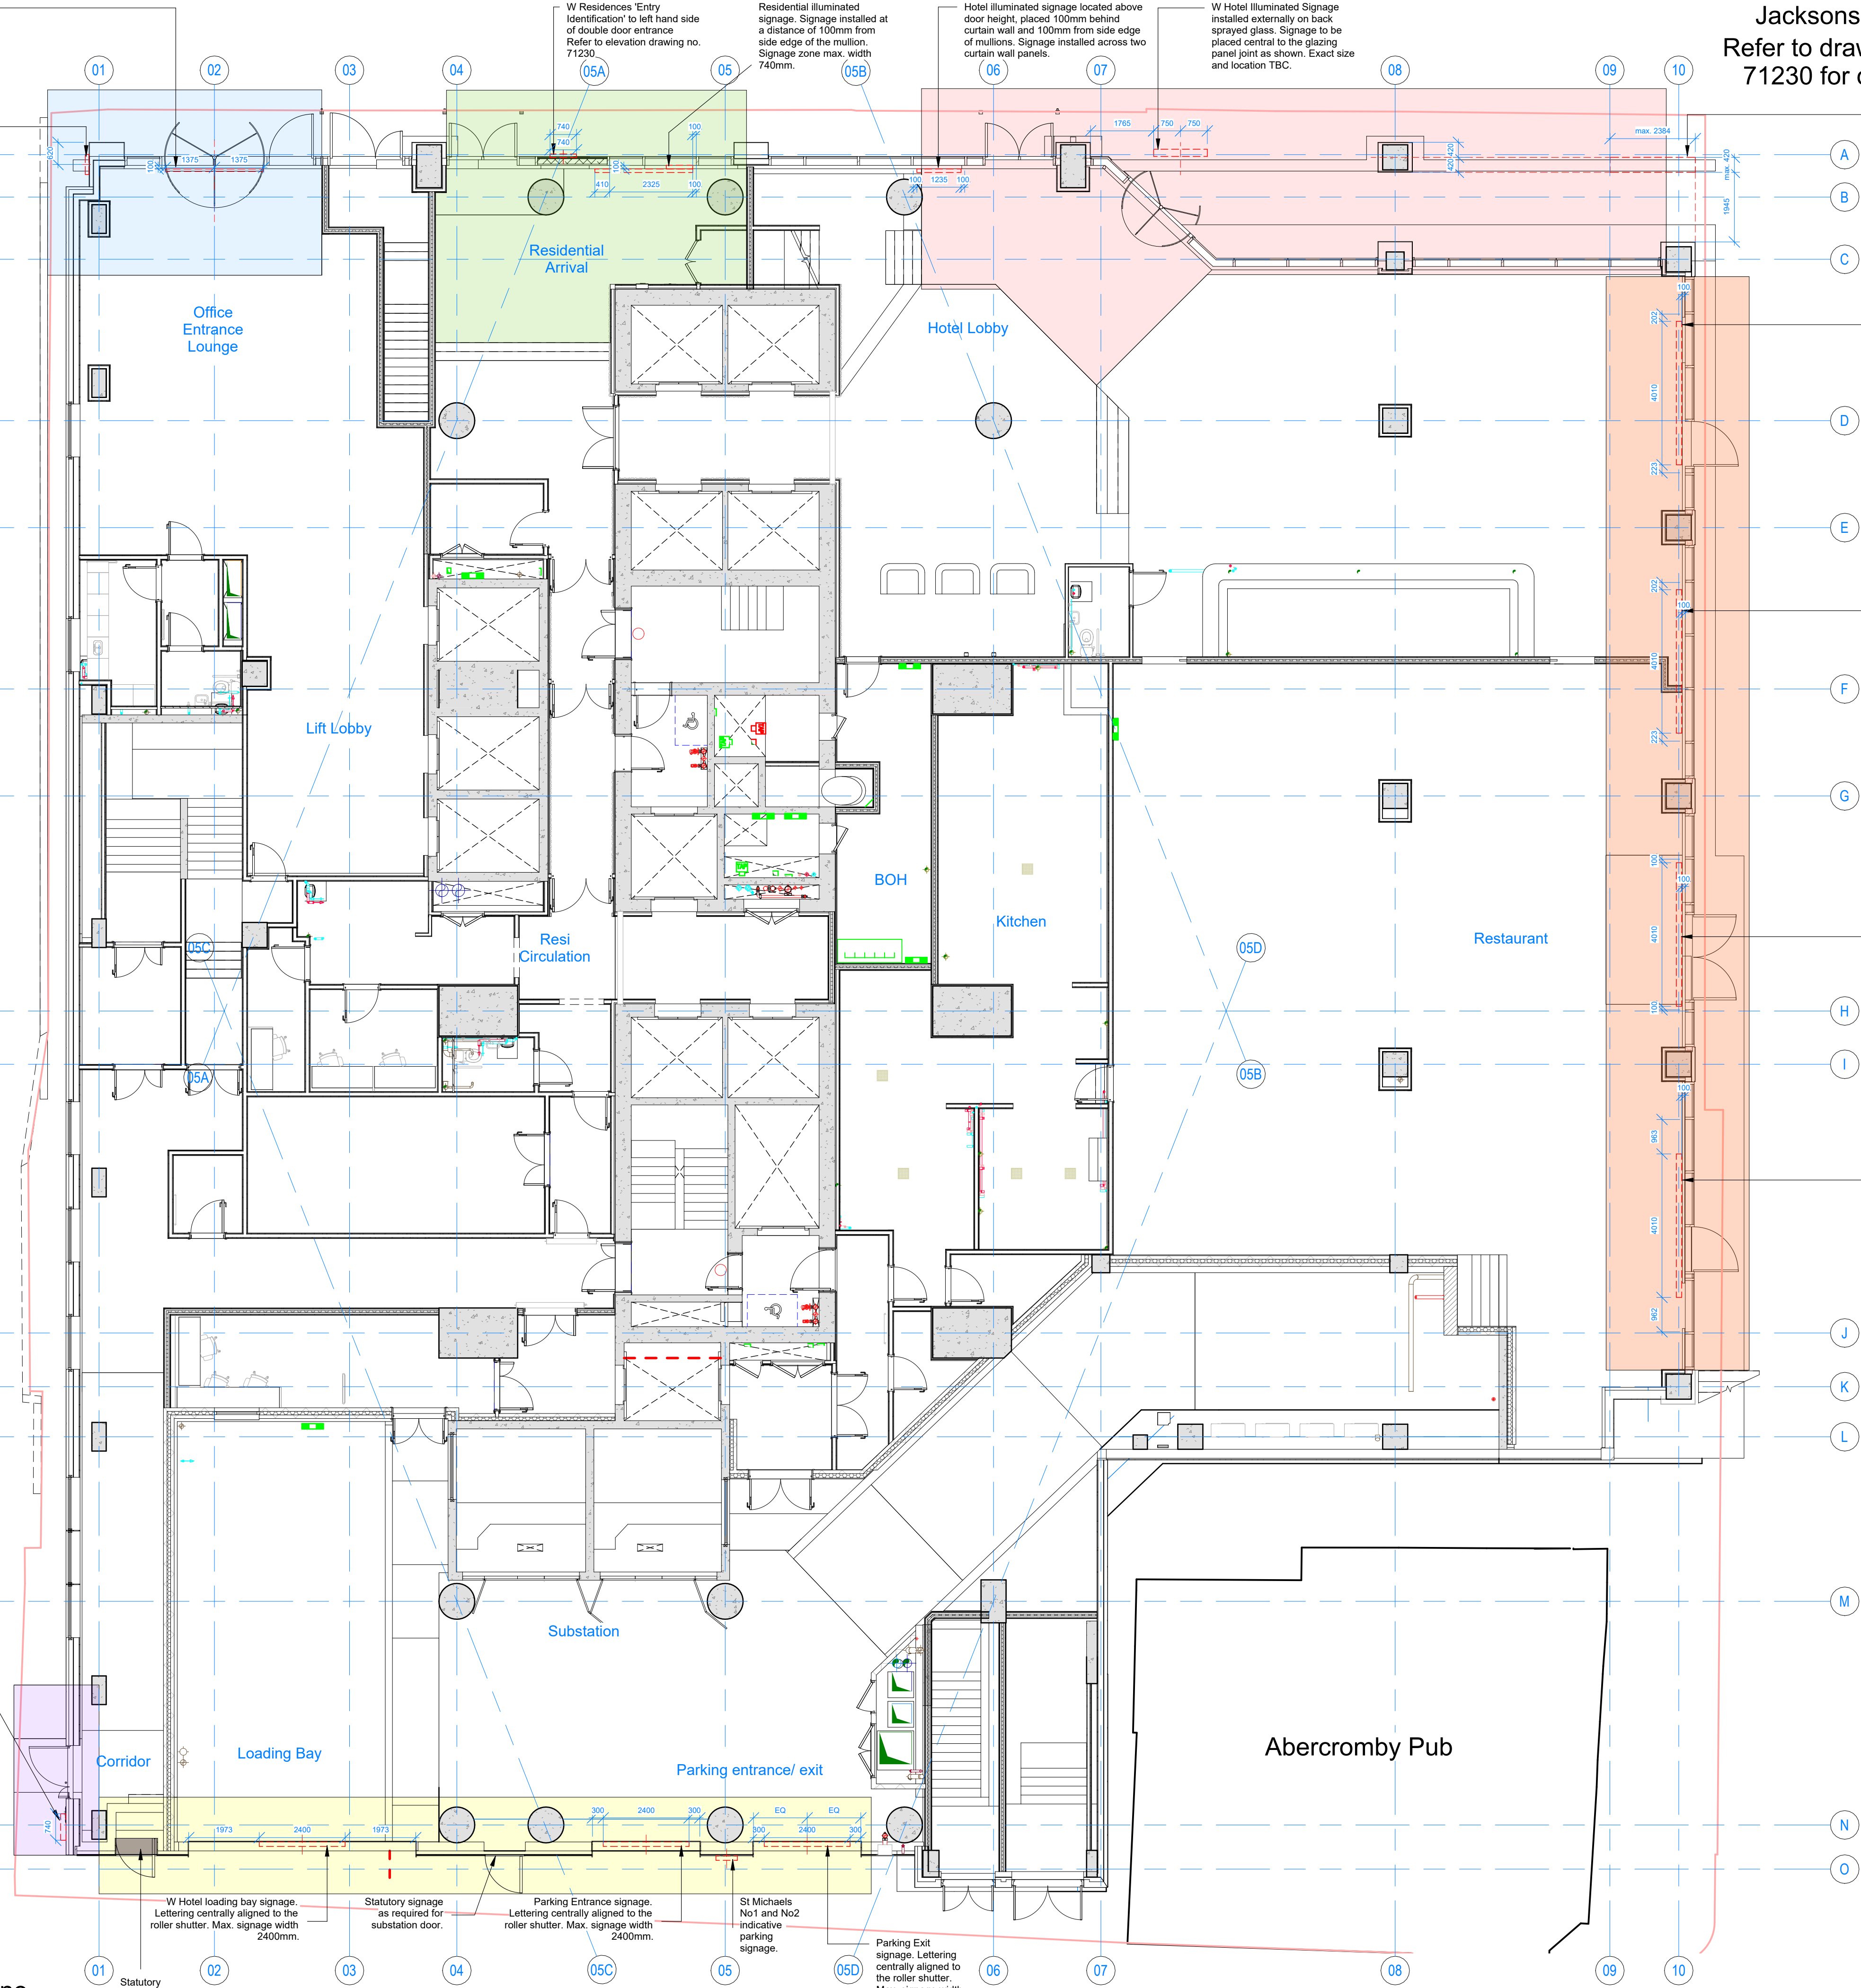

Jacksons Row
Refer to drawing no.
71230 for details

DO NOT SCALE
Work to annotated dimensions only. Read drawings in conjunction with relevant specification, Structural Engineers' and Services Engineers' drawings. Confirm all dimensions before commencement of any work on site or fabrication.

Overall Signage Key:

- Hotel Entrance Signage
- Residential Signage
- Office Entrance Signage
- Restaurant Signage
- Hotel Staff Entrance Signage
- Loading Bay, Parking and Substation Entrance Signage

--- Signage Locations

Note:

Refer to drawings 71230, 71231 and 71232 for further signage strategy information.

Client to advise on preferred font.

P3 Update in line with Planners Comments 20.08.25
P2 Updated Signage Strategy 07.05.25
P1 Signage Strategy Update 18.12.24
Rev: Details: Date:

client:
STM
project:
St Michaels, Phase 03
job number:
0643
status:
Stage 4

title:
Signage Strategy - Level 00 GA Plan

scale: drawn by:
As indicated JC
@
A1
drawing number:
71201

current revision date: revision:
20.08.25 P3

SGI Studios
T Kileo Pappas
e: mail@hodderandpartners.com
Newcastle M15 4LE
t: +44(0)161 832 9842
w: www.hodderandpartners.com

hodder+partners