



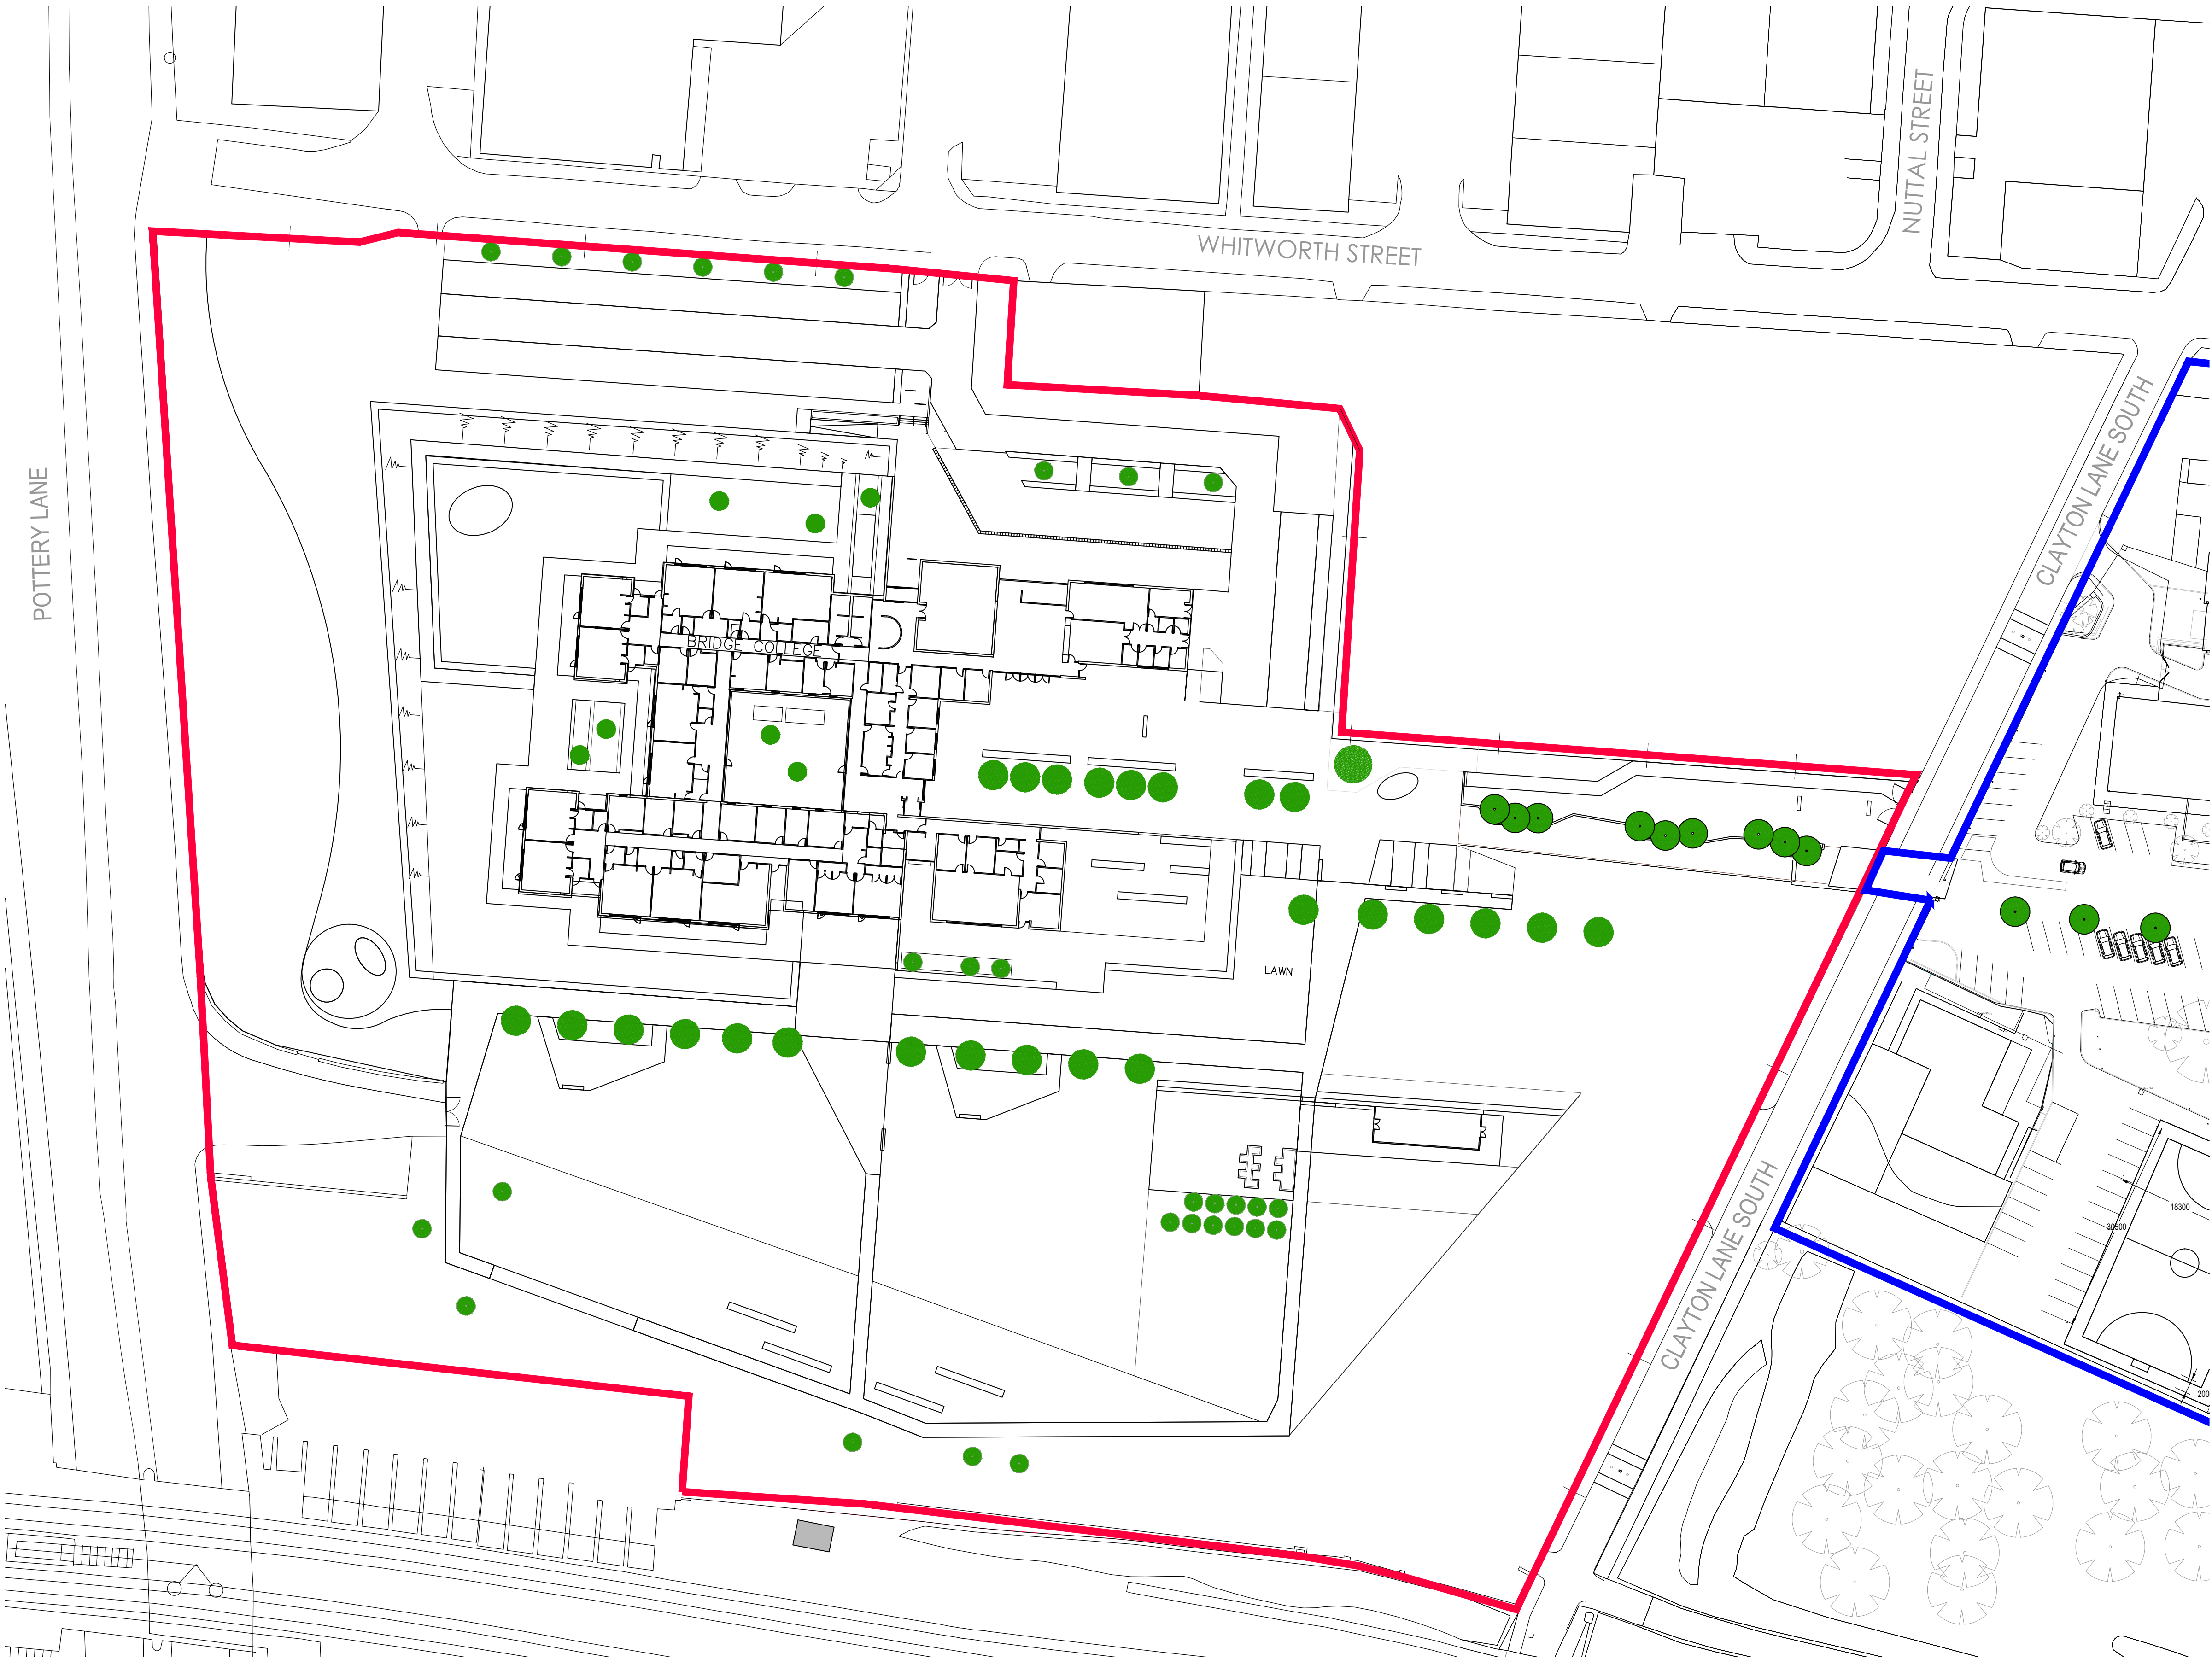

Copyright: All rights reserved. This drawing or any portion of it may not be reproduced in any way without the consent of the Architect.
This drawing is to be read in conjunction with all relevant Architect's and other Consultants' drawings and specifications.
Dimensions are in millimetres unless specified.
All dimensions are to be verified by the Contractor on site. All discrepancies should be reported to the C.A. immediately upon discovery and prior to the commencement of the works.

Notes

0 5 10 20m

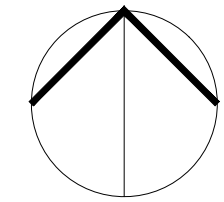

— Area of Ownership, (The Manchester College).
— Area of Application

PLANNING ISSUE

P06	06.03.25	For Planning submission issue - red and blue lines adjusted.	MS	JW
P05	31.01.25	For Planning submission issue.	MS	JW
P04	23.10.24	Area of ownership added. Site section references removed - Preliminary issue.	MS	JW
P03	16.10.24	Area of ownership removed. Site section references added - Preliminary issue.	MS	JW
P02	29.09.24	Area of ownership adjusted, area of application added - Preliminary issue	MS	GC
P01	29.08.24	Draft planning drawing - Preliminary issue	GC	JW
Rev	Date	Revision Note	By	Chk

walker simpson architects
33 Piccadilly Manchester M1 1LQ
t: 0161 228 7406
f: 0161 228 7046
e: wsa@walkersimpson.com

Project: Bridge College Extension
Title: Existing Site Plan
Drawn: MS
Checked: JW
Number: 0396-WSA-ZZ-ZZ-DR-A-1002
Scale: 1:500
Sheet: A1
Status: S4
Revision: P06
WSA Project ID: 0396