



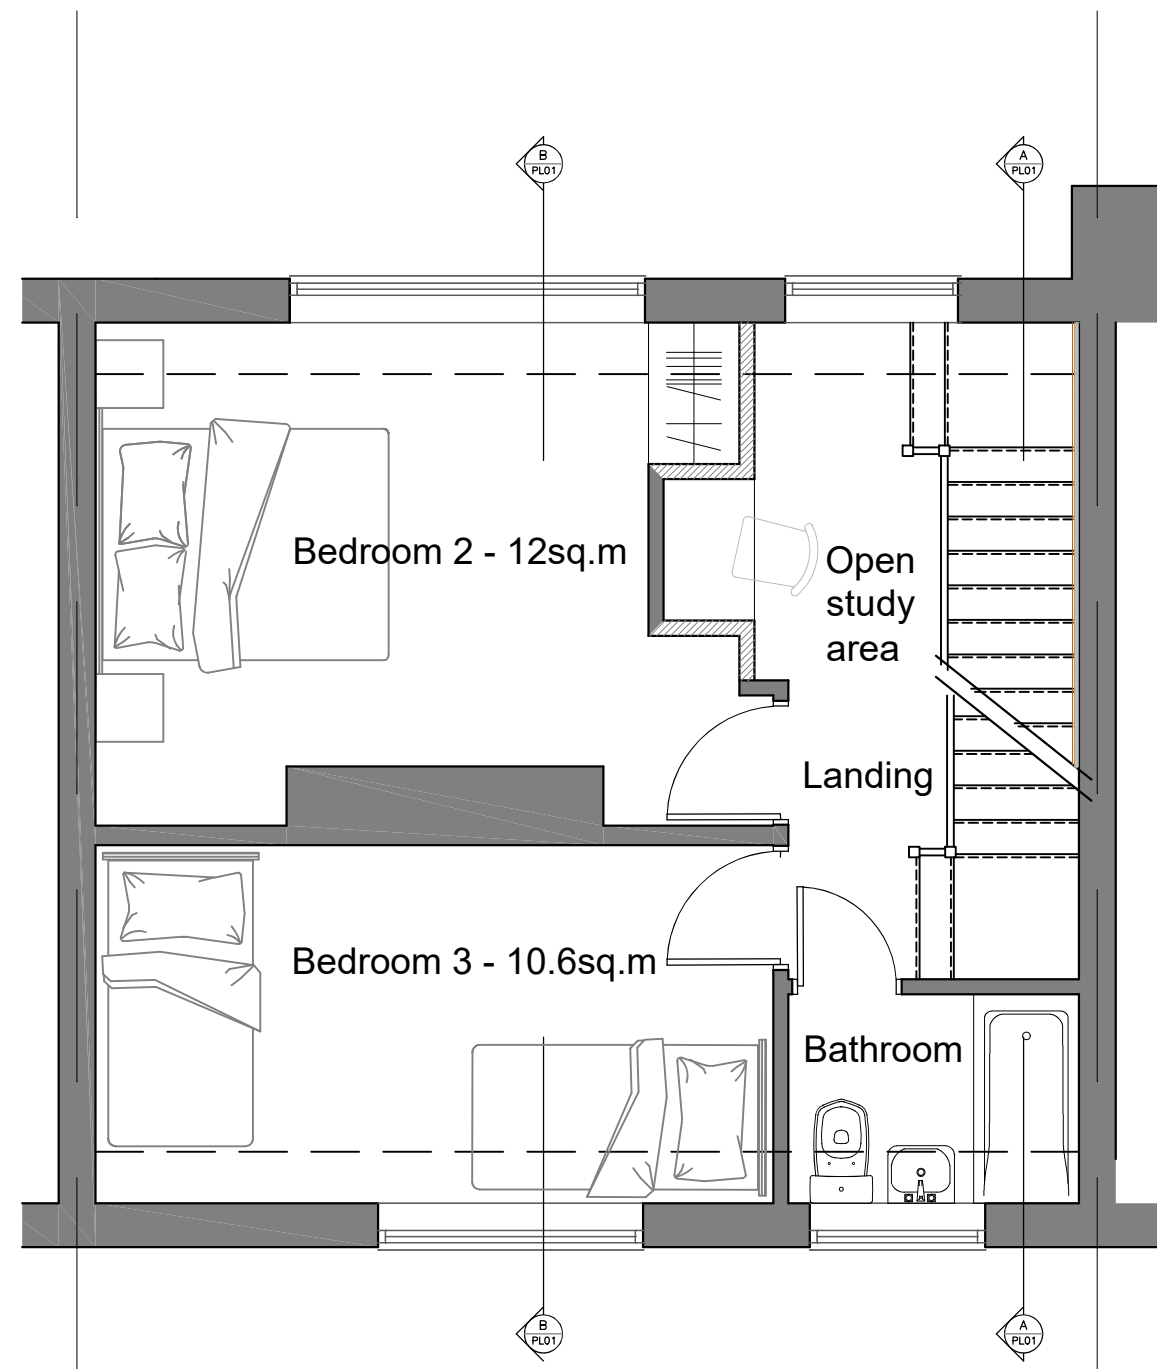


FIRST FLOOR PLAN - 1:50

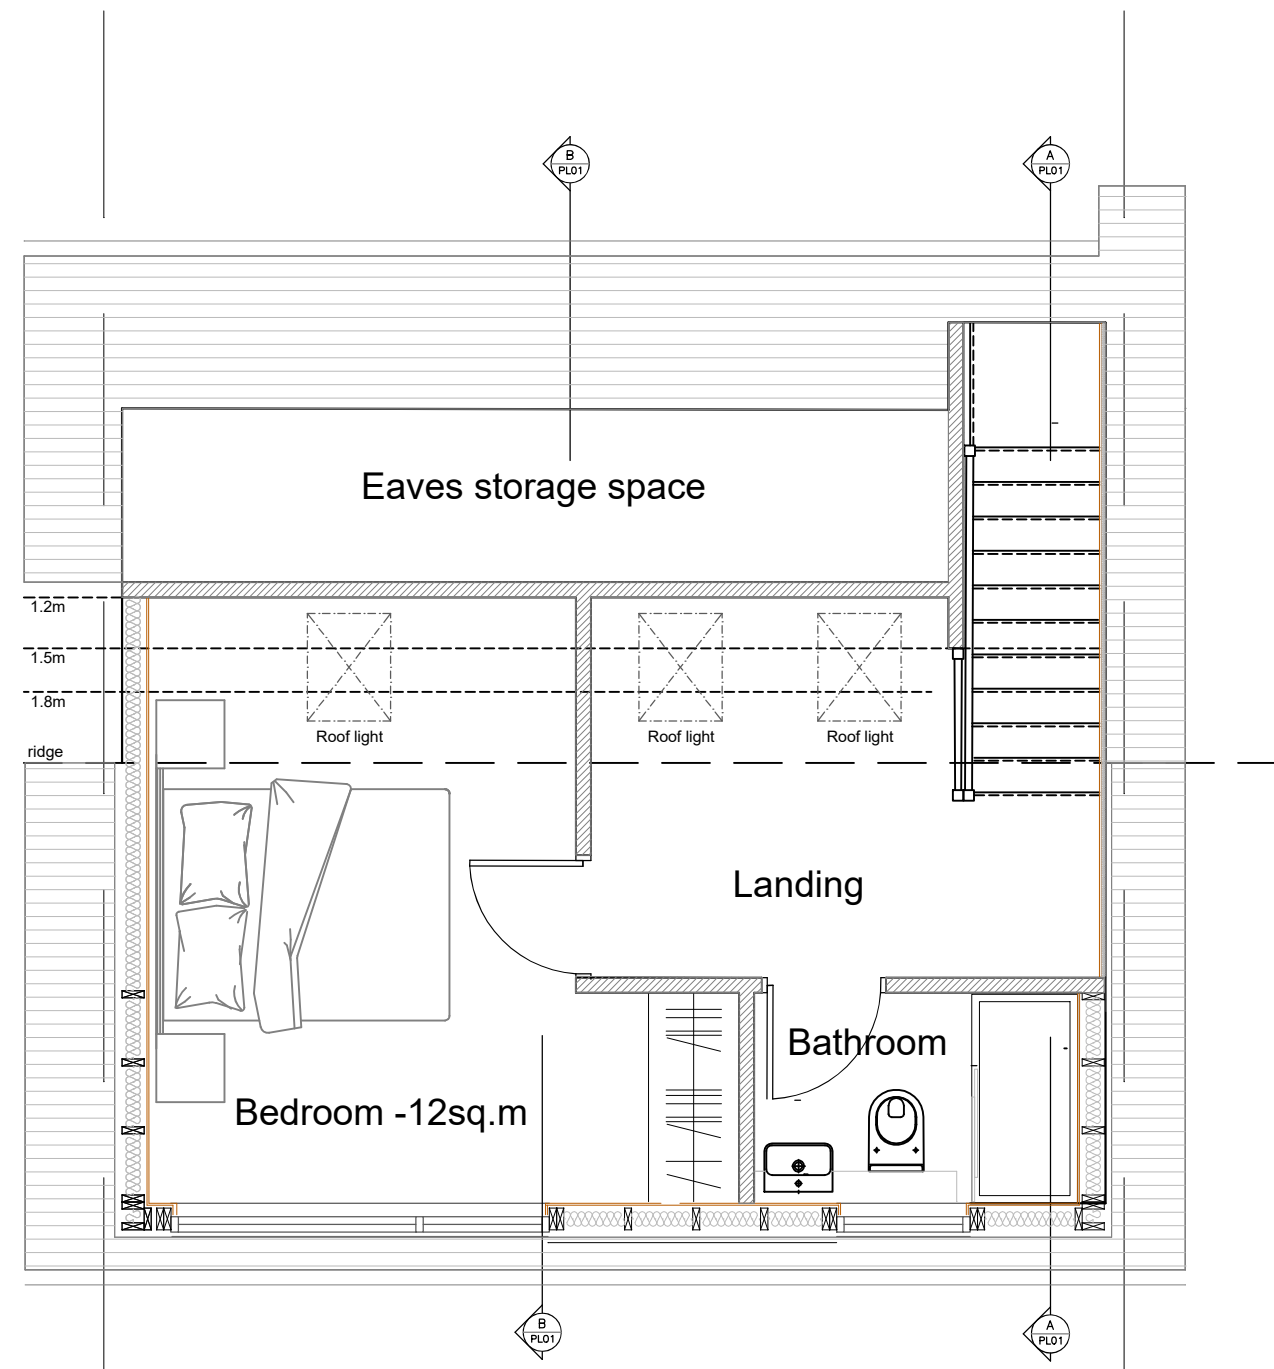


SECOND FLOOR - 1:50


3-bed 5 person

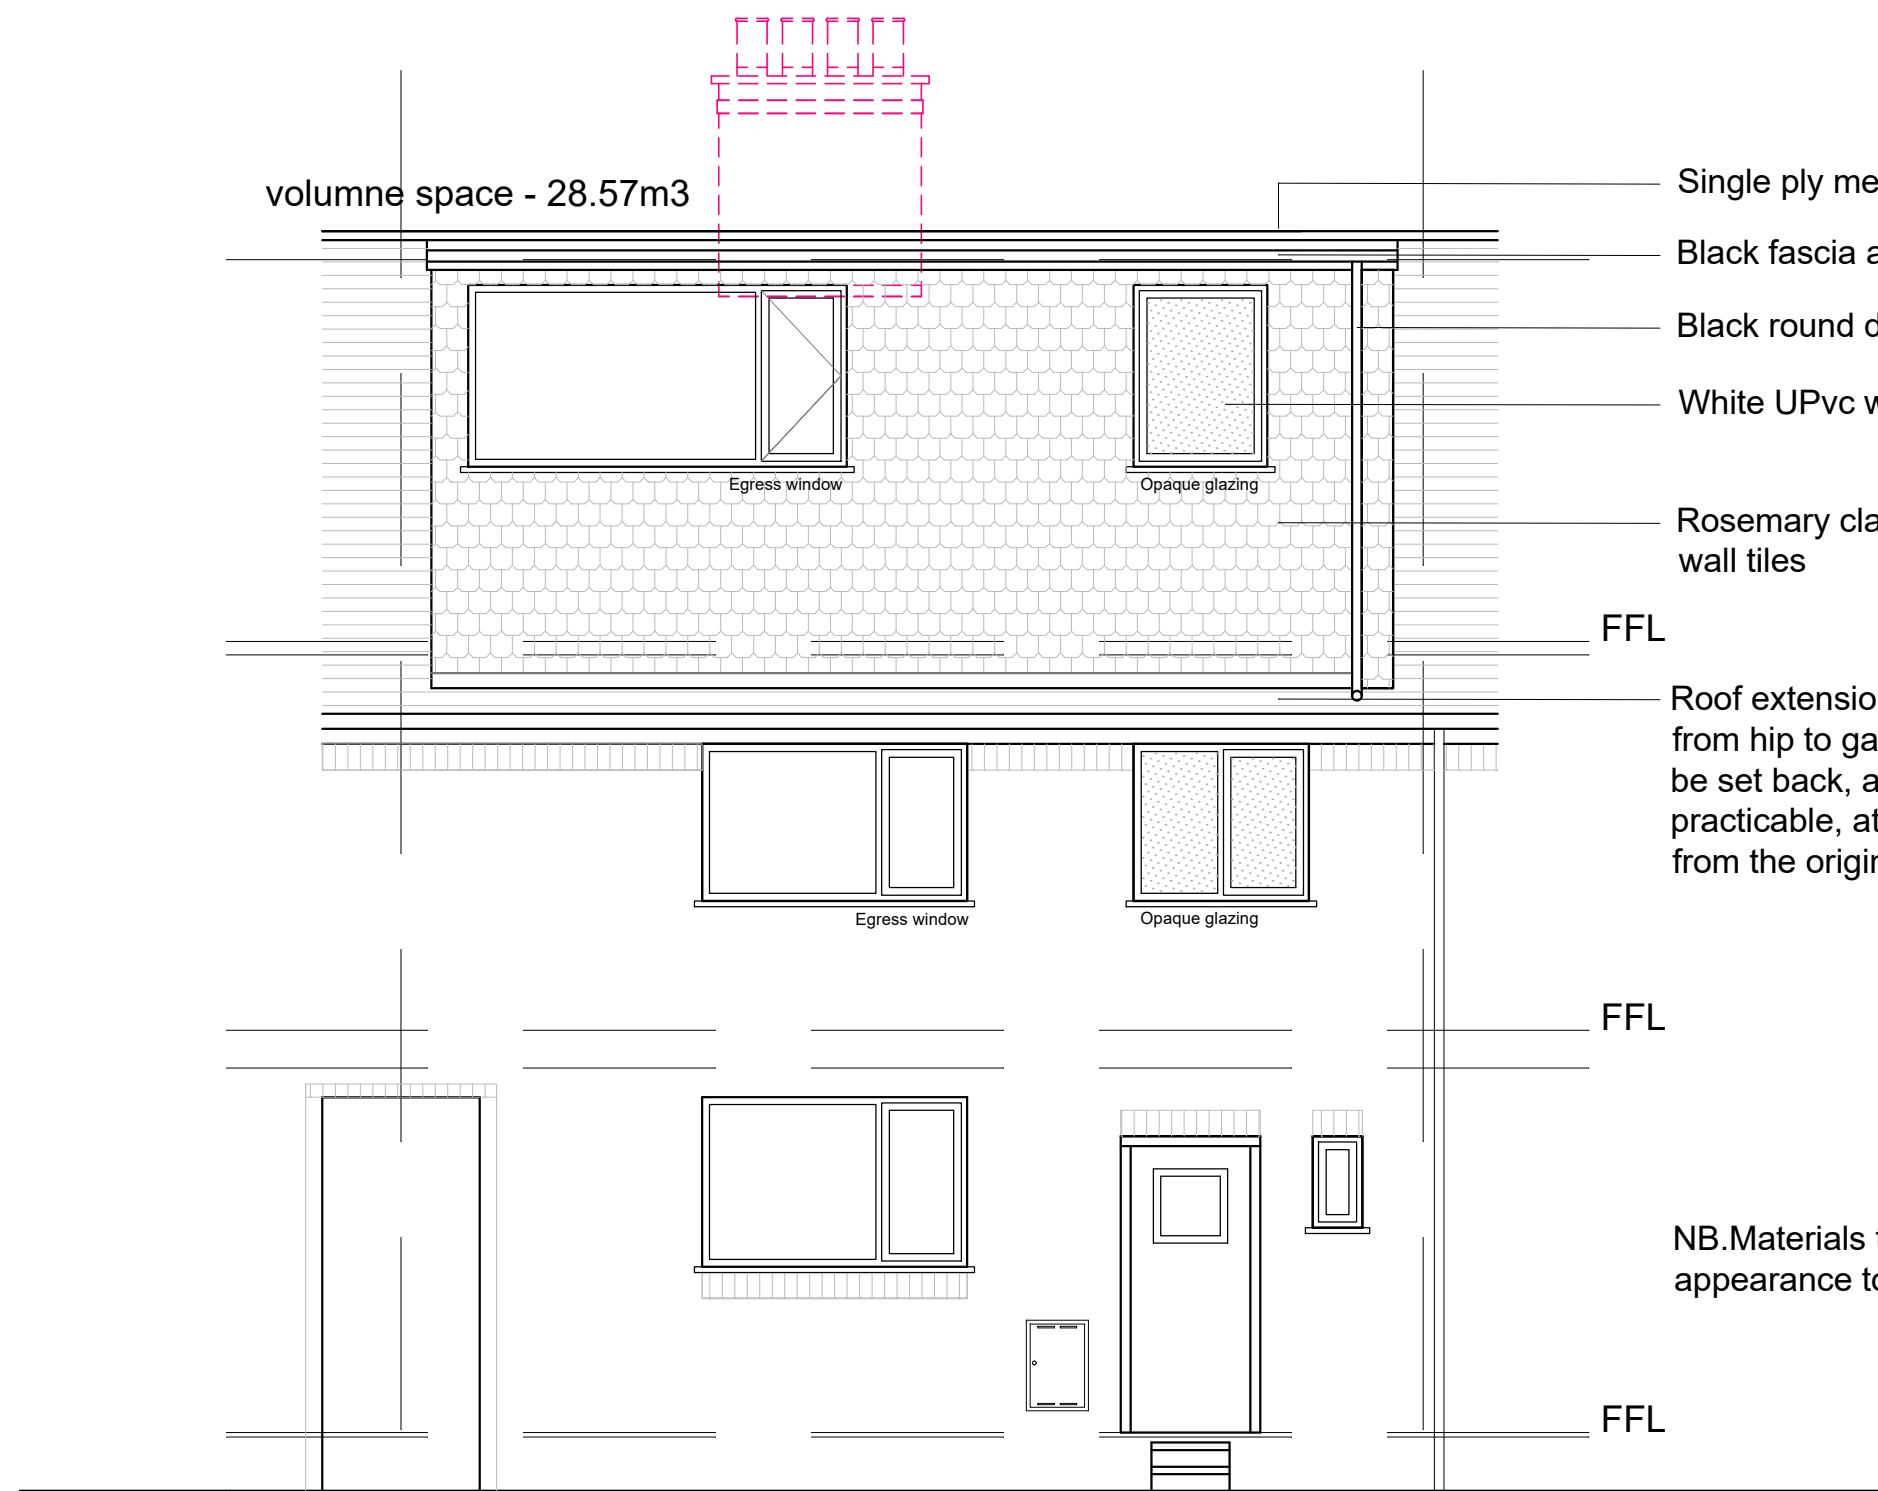

REAR ELEVATION - 1:50

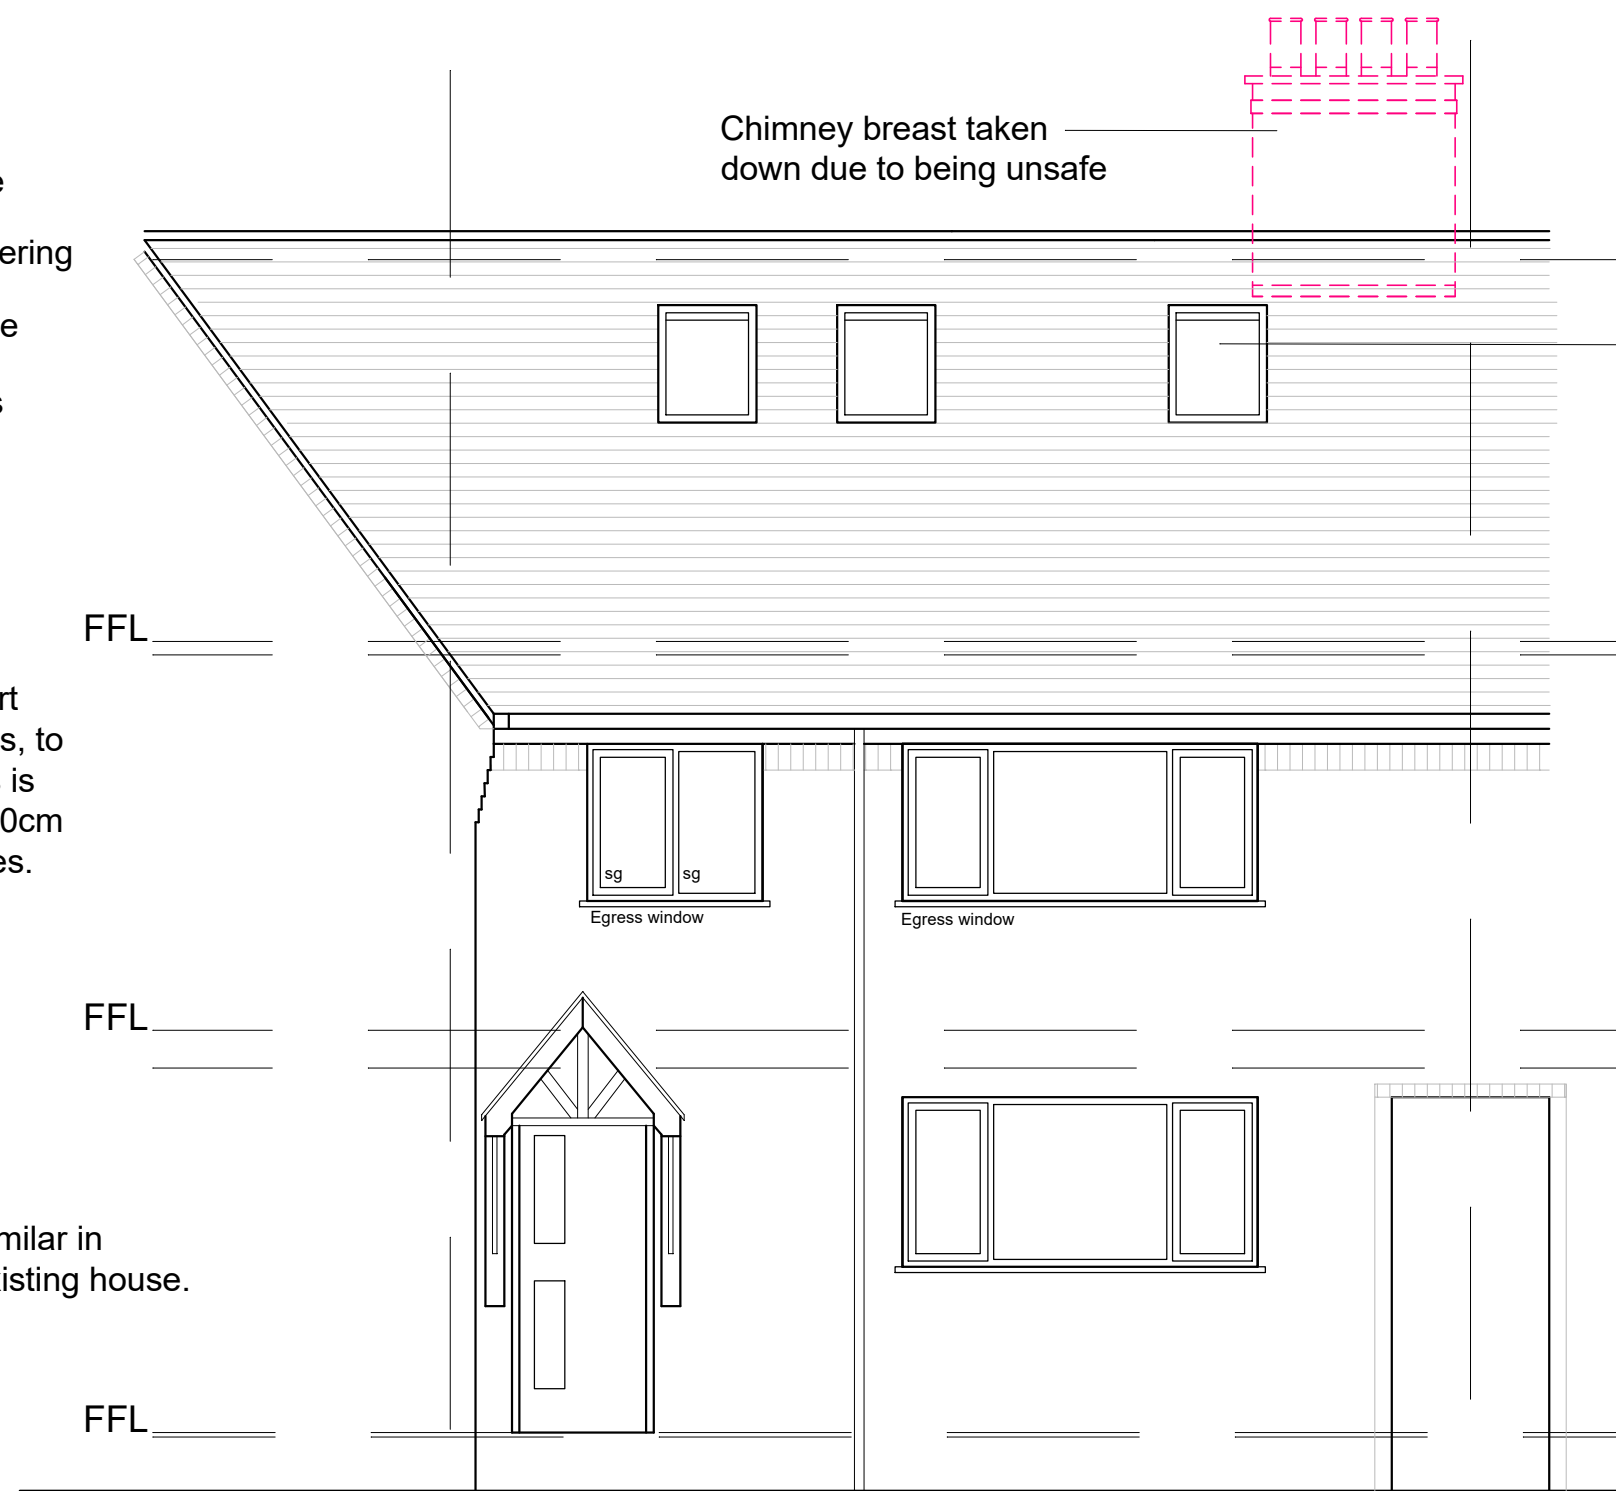

FRONT ELEVATION - 1:50

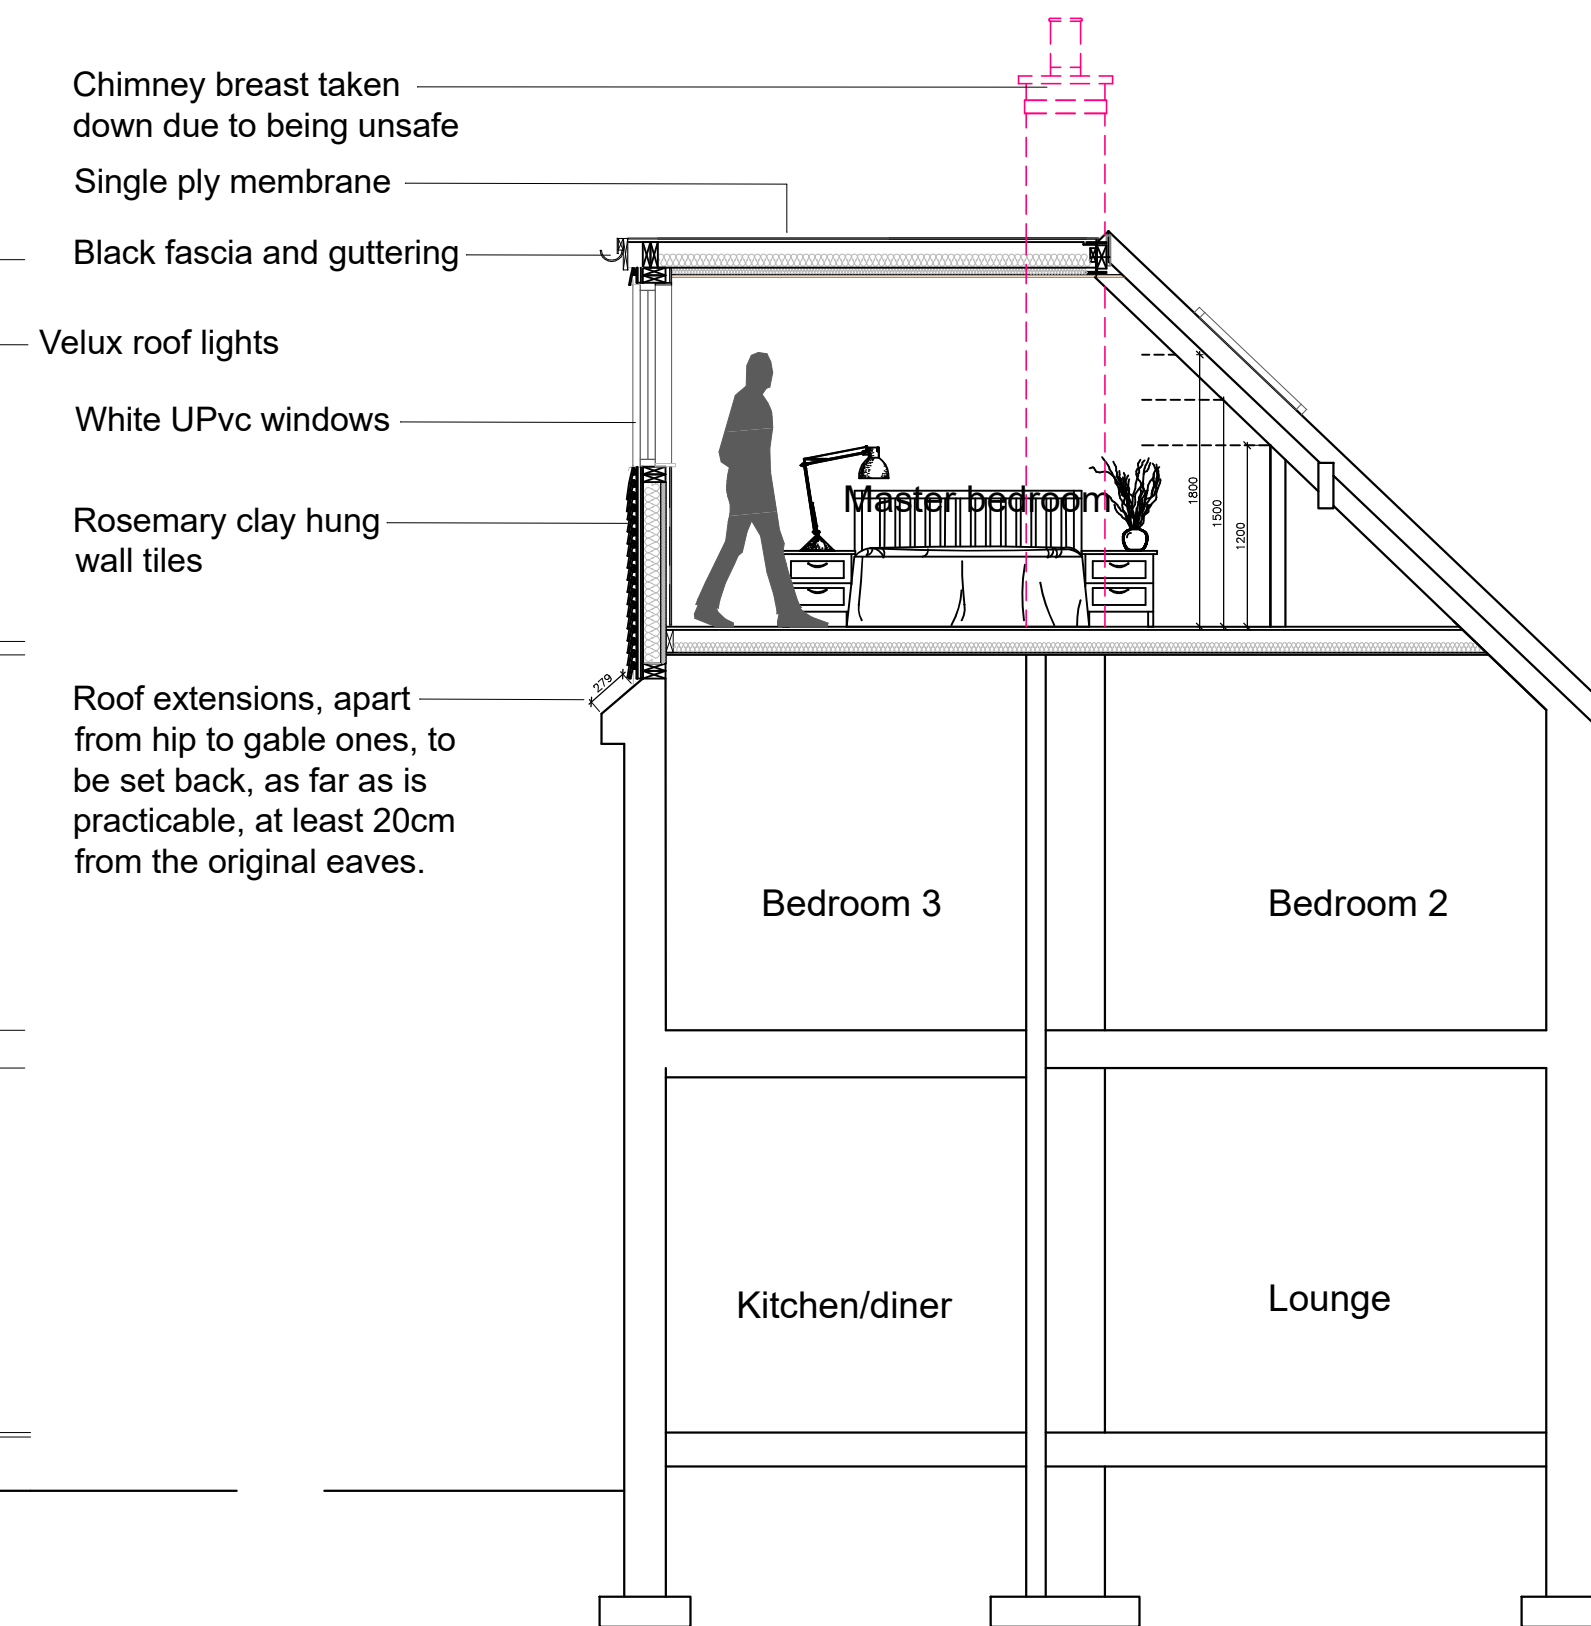

SECTION B-B - 1:50

PROPOSED

Tim Payne
M: 07971 139 749

Revision	Date	Revision note	Notes
-	-	-	

Do not scale. Contractors must check all dimensions on site before preparing production drawings or commencing any work. This drawing and its design is the copyright of Tim Payne and may not be reproduced in any form whatsoever without their prior express written consent.

Project :
14 Yewtree Lane, Northerden
Title :
Proposed Plan, Elevation & Section B-B
Drawing number :
087_PL01
Issue :
-
Client :
Mr. D. Tollington

Scale :
1:50 @ A1
Date :
15.02.2025
CAD Ref :
PL01
Drawn by :
TRP

