



1.0 GENERAL

- 1.1 This drawing to be read in conjunction with all relevant Architect's, Engineer's and Specialist's drawings and specifications.
- 1.2 All work to be carried out in accordance with current good practice, Building Regulations and subsequent amendments, the project specification and relevant British Standards and Codes of Practice. Materials and components to be suitable for their intended use.
- 1.3 All dimensions to be checked on site prior to construction work taking place. No dimension is to be scaled off. IF IN DOUBT ASK.
- 1.4 Roof pitches and dimensions in particular to be verified on site by builder/truss manufacturer

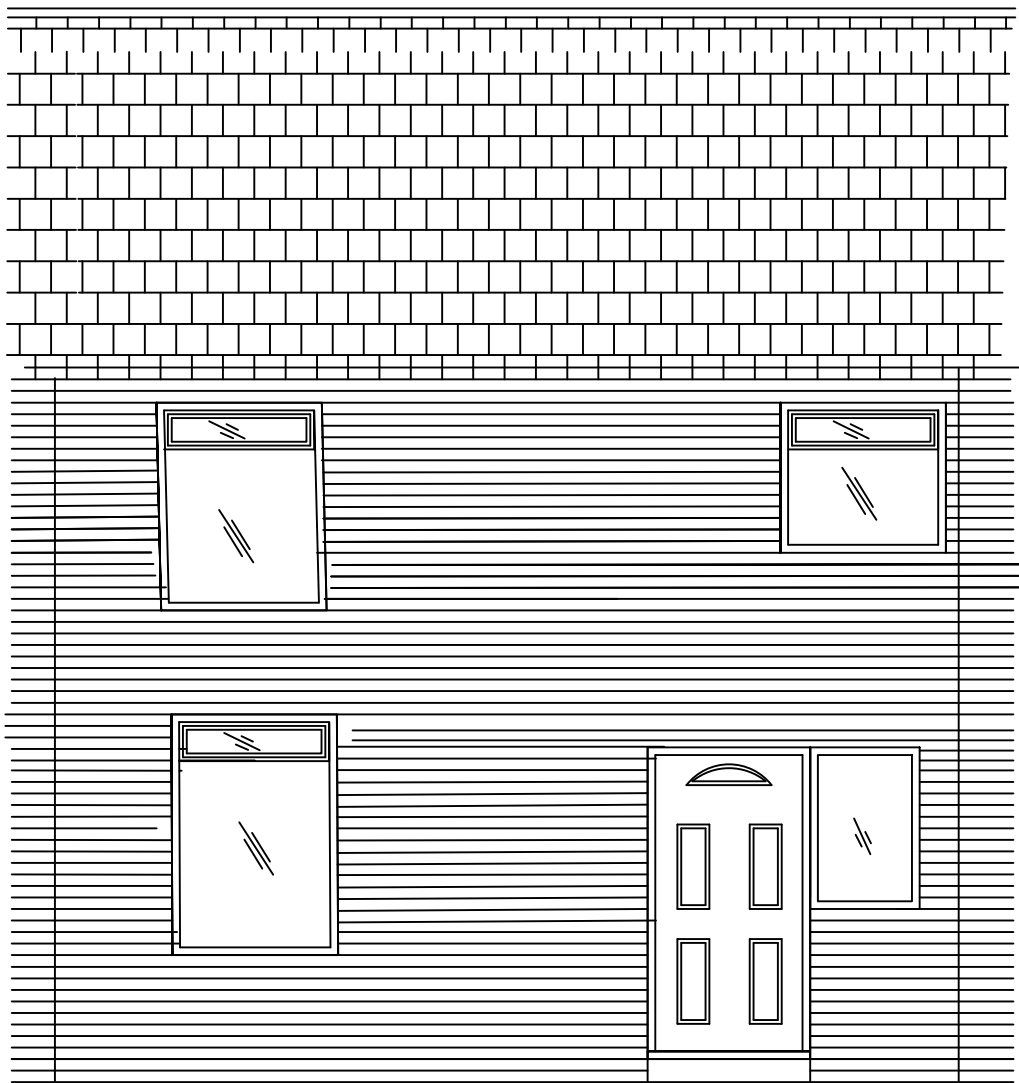

EXISTING REAR ELEVATION
(SCALE 1:50)

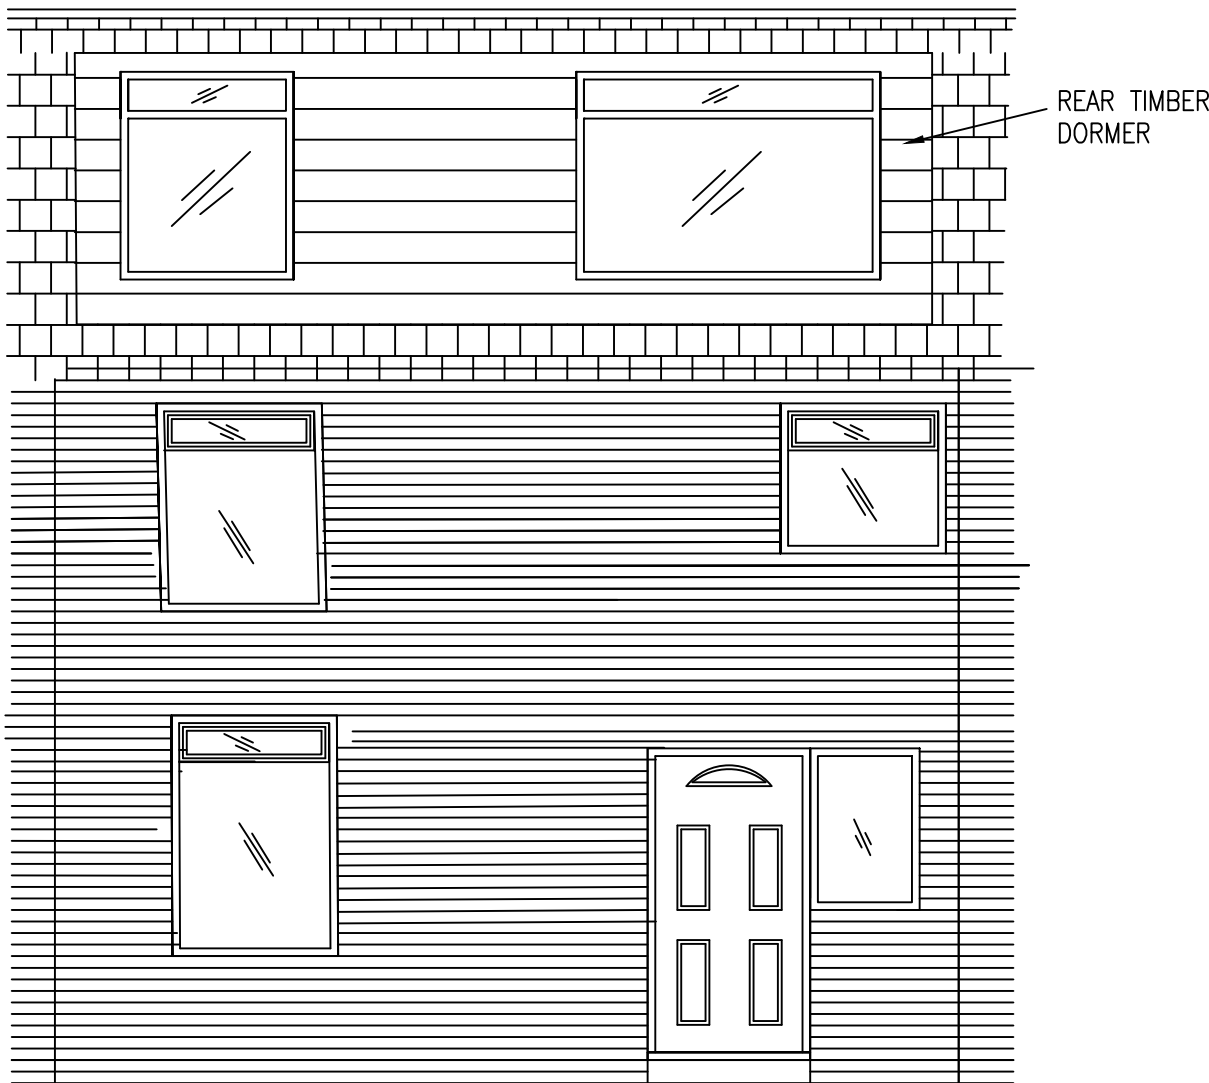

PROPOSED REAR ELEVATION
(SCALE 1:50)

BUILDING REGULATIONS

CLIENT
MR KARL RAVENSCROFT
5 EAST GROVE
LONGSIGHT
MANCHESTER
M13 0AX

PROJECT
PROPOSED GF ALTERATOINS
& LOFT CONVERSION
WITH REAR DORMER

TITLE
EXISTING AND PROPOSED
ELEVATIONS

DRAWING No. MC-591-03	
DRAWN	REV. C1
SCALE AS INDICATED @ A1	DATE APR 2025