


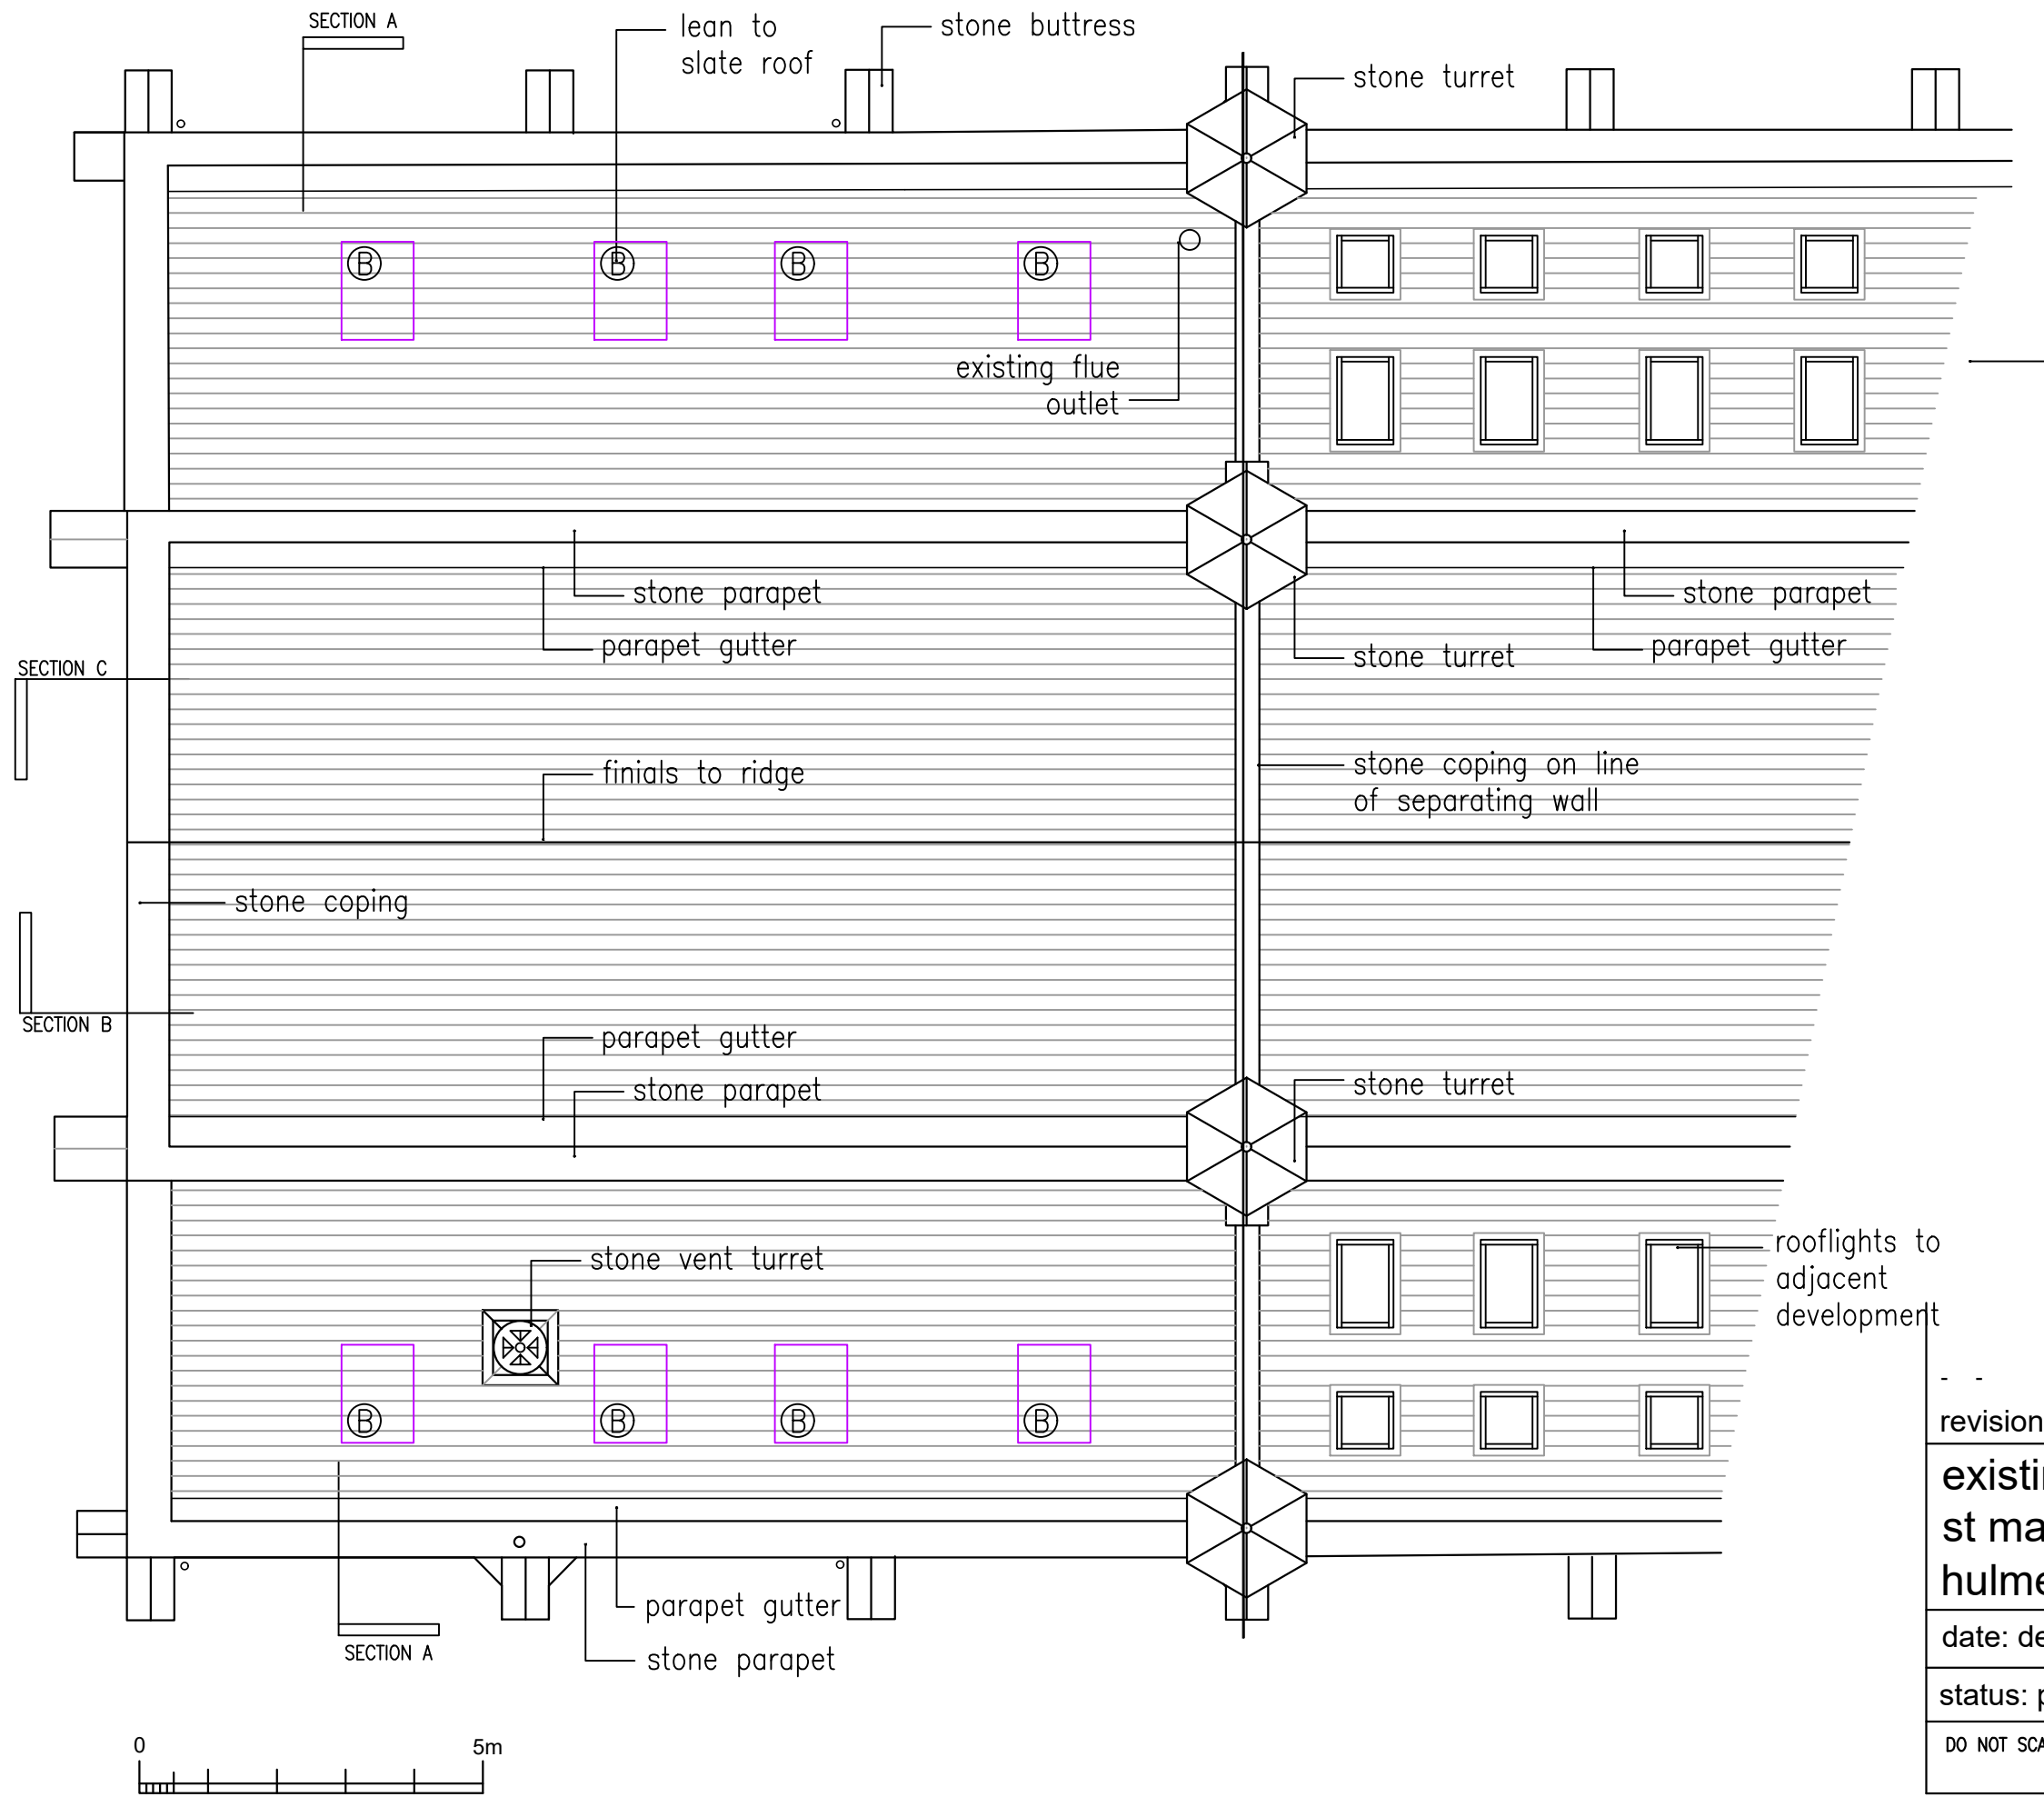

revisions

existing roof plan
st marys chapel
hulme

date: december 2022

scale 1:100 @a3

status: preliminary

dwg. d433/D04

DO NOT SCALE – IF DIMENSIONS ARE NOT GIVEN PLEASE ASK

architectural designworks limited

designworks



studio one 17 biggin gardens heywood OL10 2WF t: 0161 332 1943 e: architects@archdesignworks.co.uk