




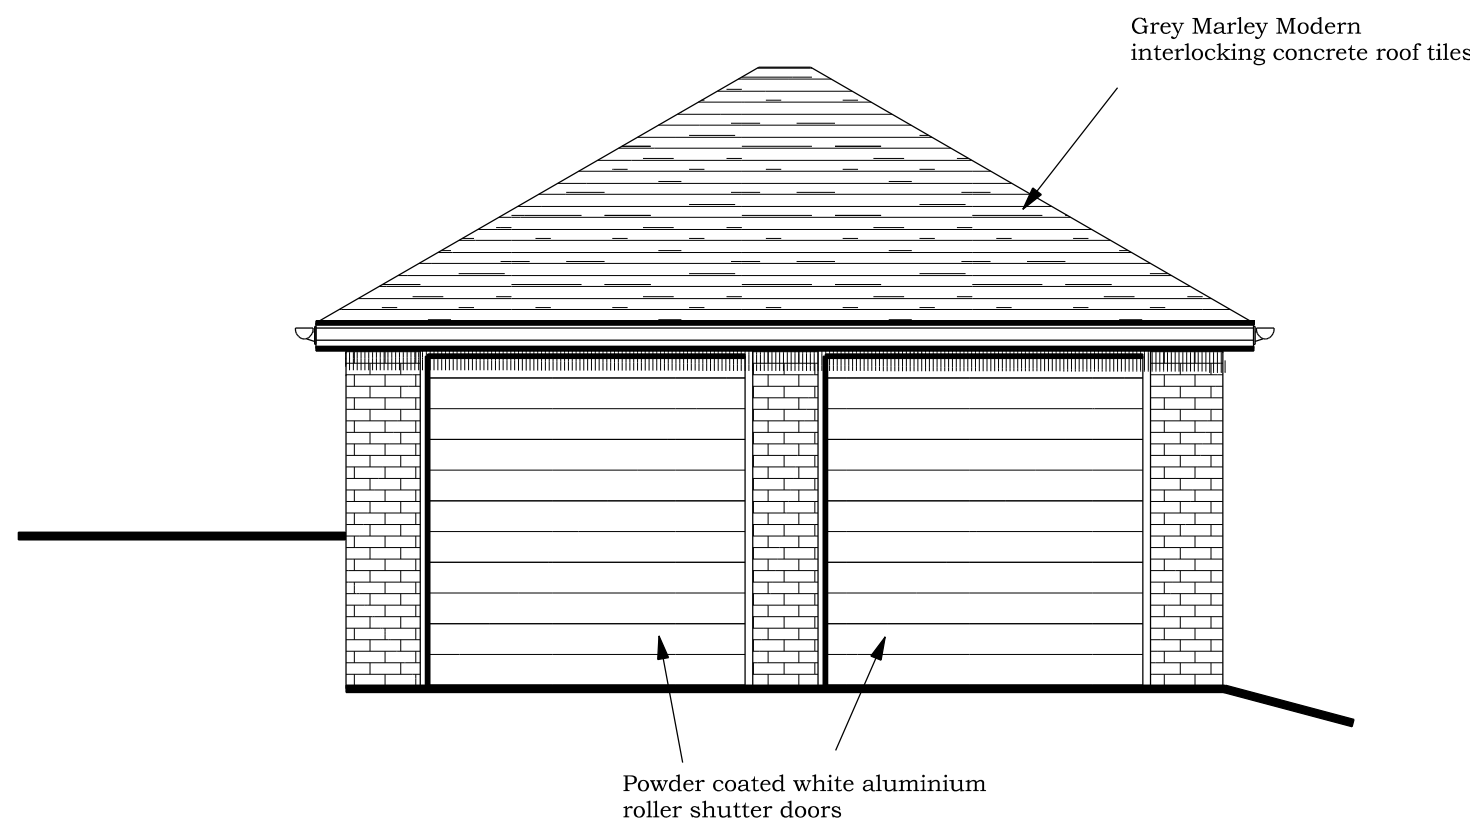


PROPOSED WEST FACING FRONT ELEVATION

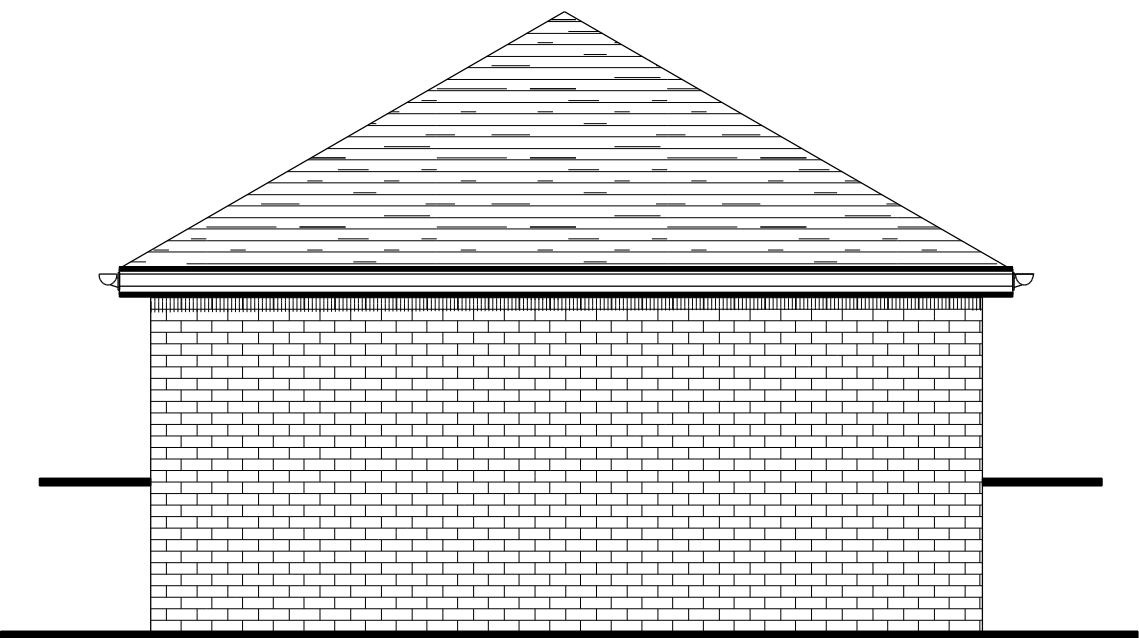


PROPOSED SOUTH FACING SIDE ELEVATION

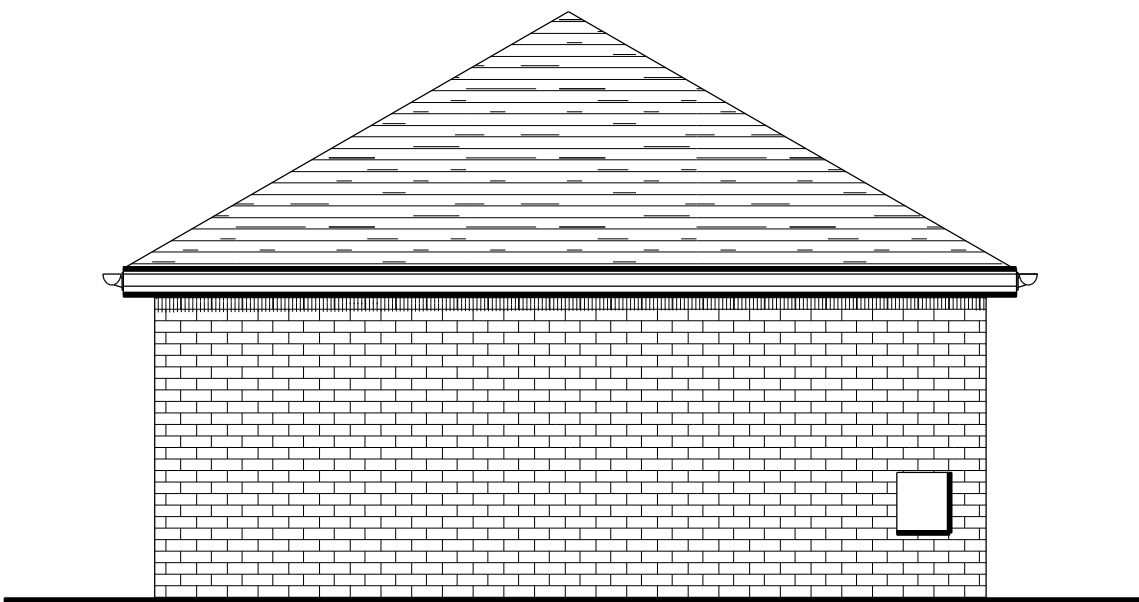


PROPOSED NORTH FACING SIDE ELEVATION

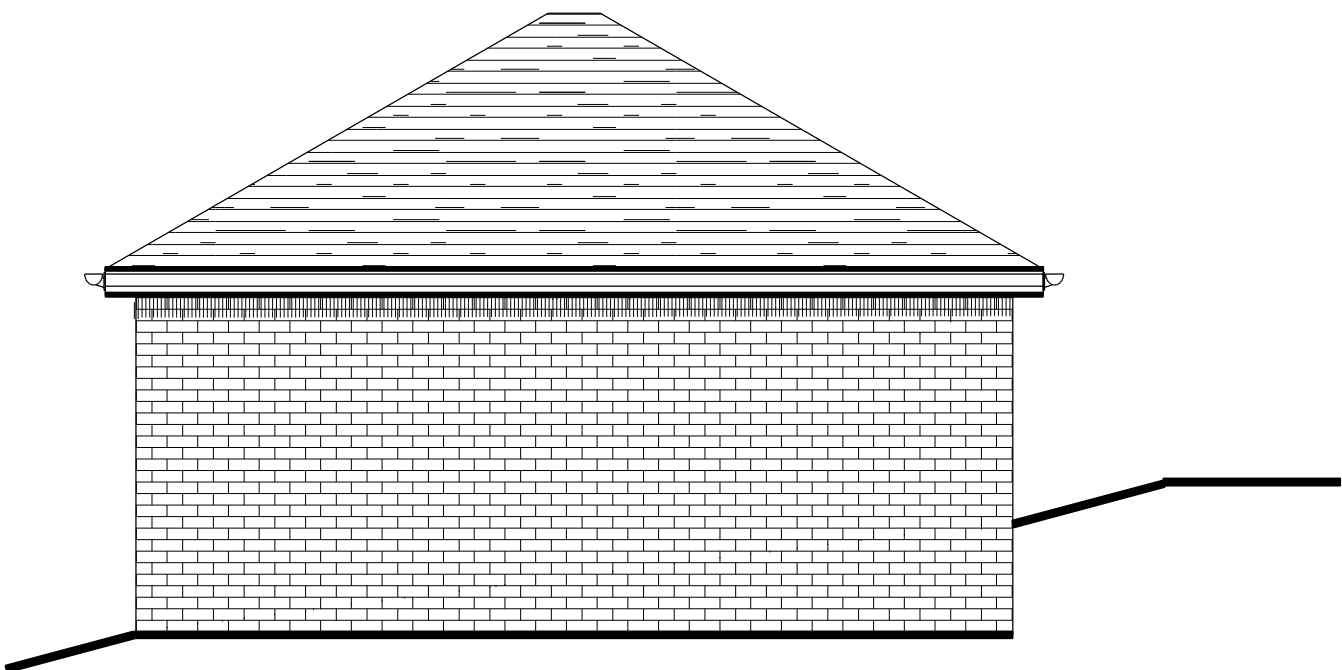

PROPOSED EAST FACING REAR ELEVATION

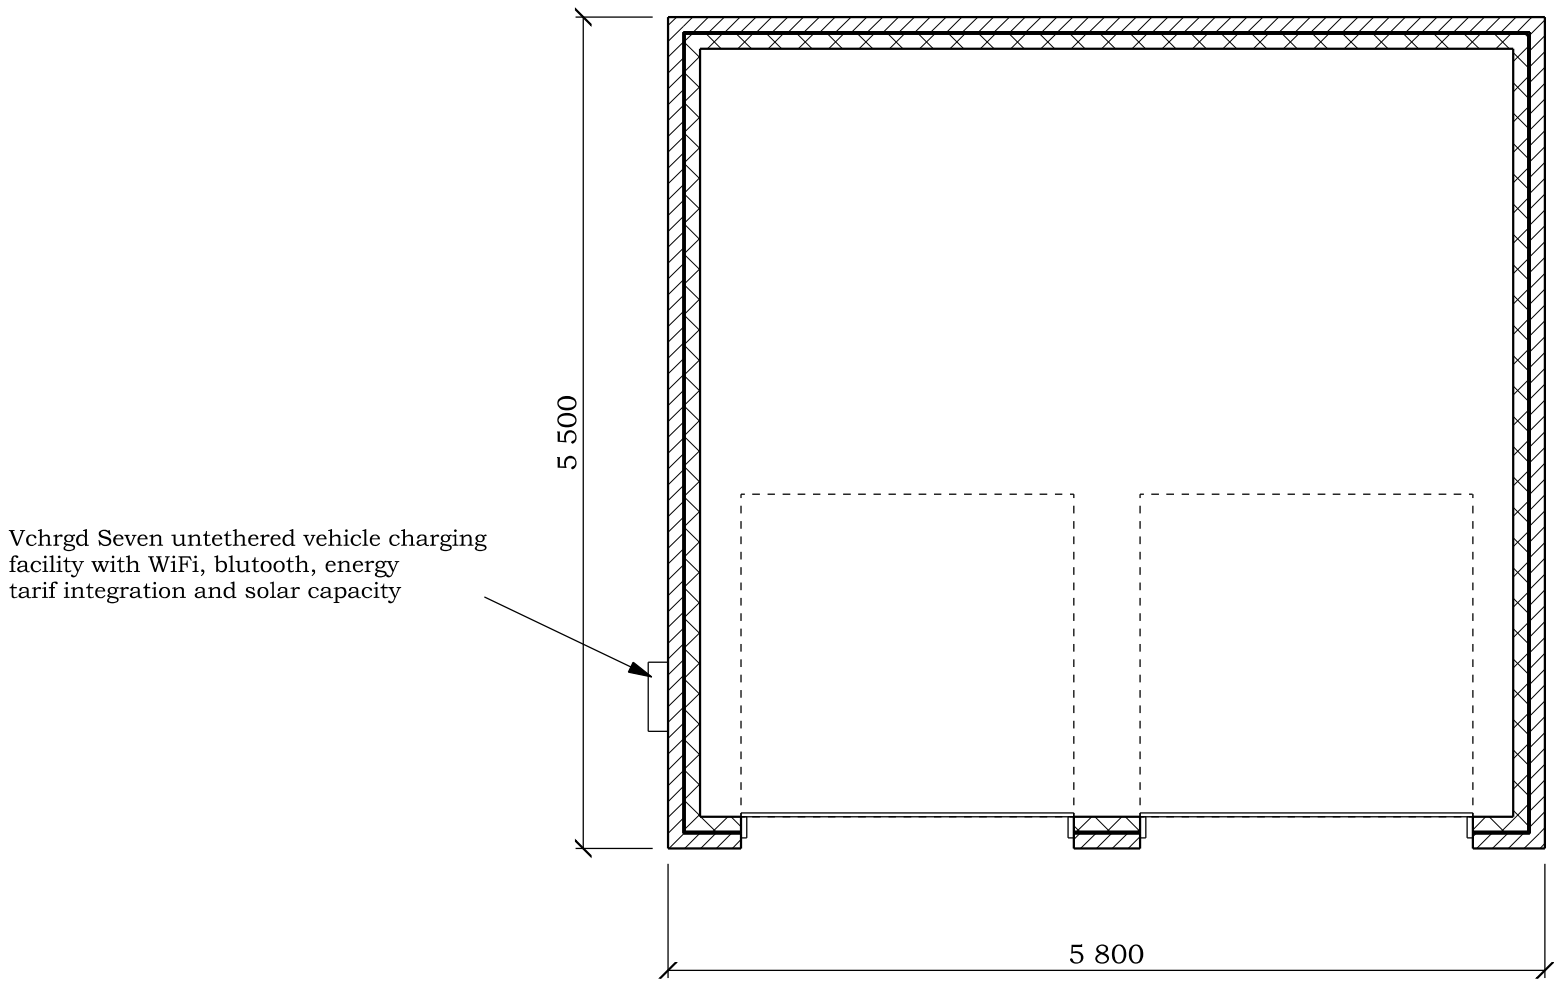

PROPOSED GARAGE FLOOR PLAN

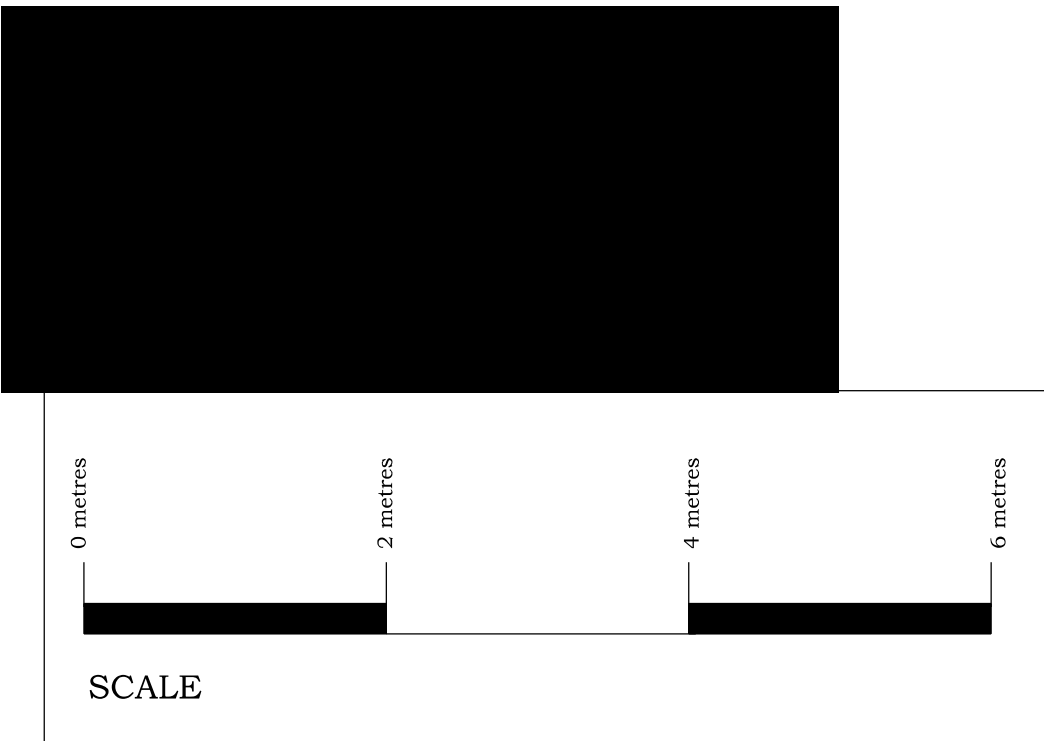

PROPOSED GARAGE
NEW DWELLING
for
Mr. & Mrs A. PAGETT,
at
31, BERRY BROW,
CLAYTON BRIDGE,
MANCHESTER,
M40 1GR
Scale 1:50 @ A1
Date JUNE 2024
Drawing Number 2230/3/A