

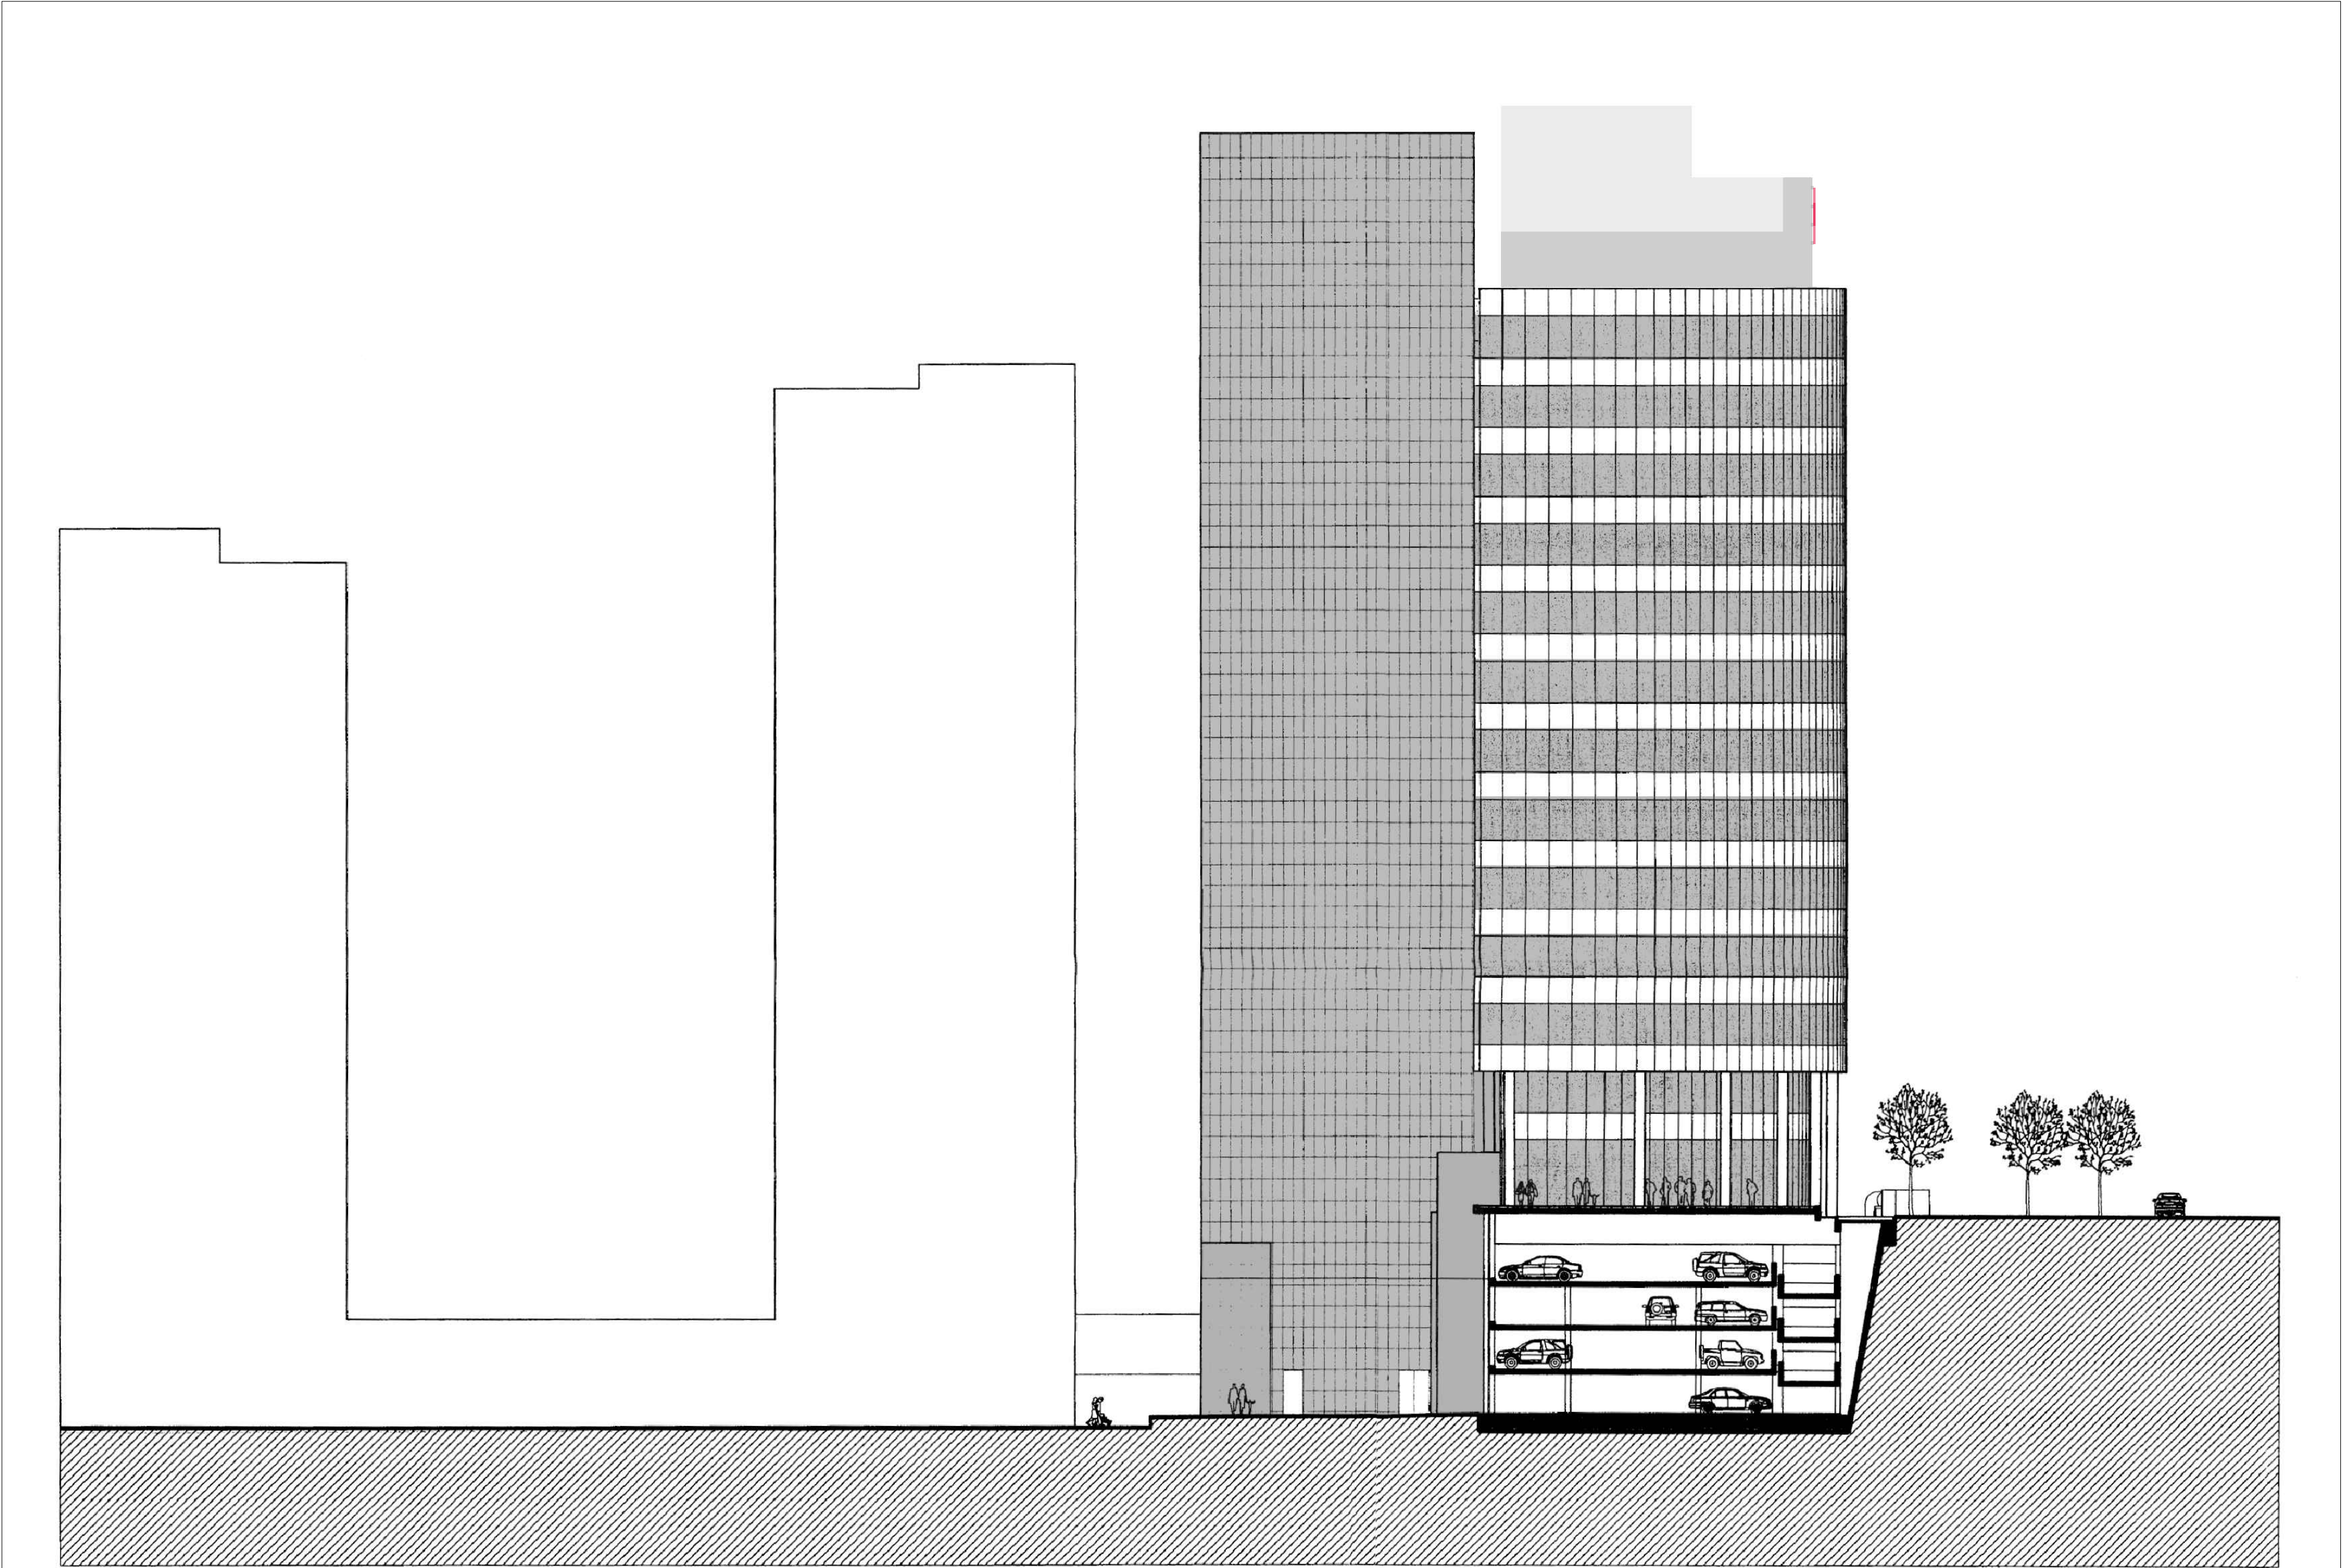


 

PROPOSED NORTH ELEVATION

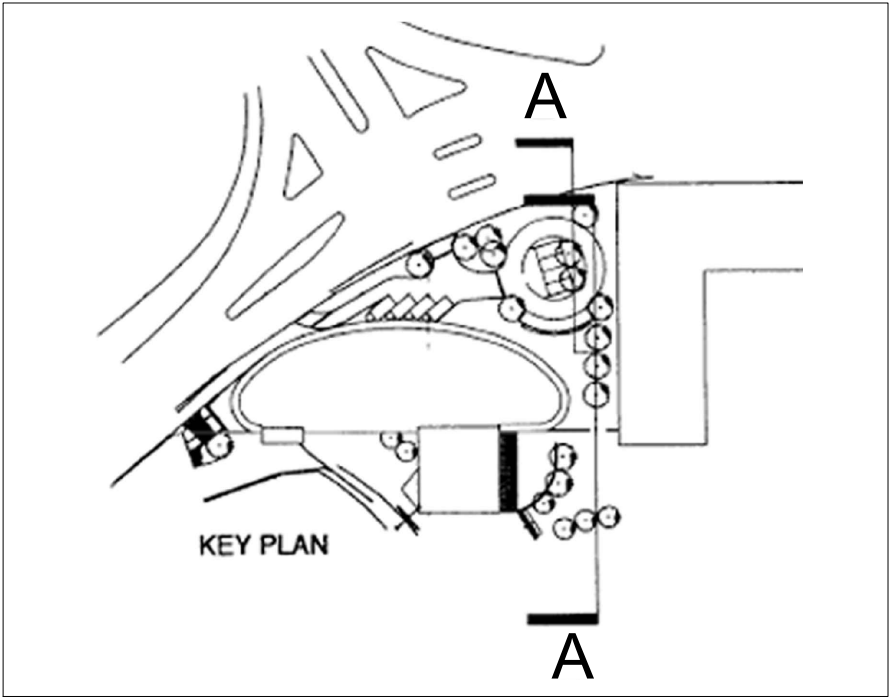

L7architects 16 Myrtle Street, Liverpool, L7 7DP 0151 708 5159 office@L7architects.co.uk www.L7architects.co.uk			
DRAWING STATUS			
PLANNING			
PROJECT NUMBER	PROJECT		
25005	THE PENINSULA		
AUTOCAD FILE REF			FILE REV
25005-L7-XX-XX-AC-A-1405			
CLIENT			
PRESTIGE SIGNS			
TITLE			
PROPOSED NORTH ELEVATION			
SCALE	DRAWN BY	CHECKED BY	DATE
1:250 @ A1	ES	AS	26.06.2025
DRAWING NUMBER			REV
25005-L7-XX-XX-DR-A-1405			