

CUMMING GROUP

52 PRINCESS ST | LEVEL FOUR | PARTITION & DOOR LAYOUT

THIS DRAWING IS PROTECTED UNDER COPYRIGHT AND AT NO TIME MUST ANY PORTION OF THIS DRAWING BE REPRODUCED OR COPIED IN ANYWAY WITHOUT THE PERMISSION OF RU CREATIVE LTD.

ALL DIMENSIONS MUST BE CHECKED ON SITE AND NOT SCALED FROM THIS DRAWING.

SUBJECT TO SITE SURVEY


THIS DRAWING SHOWS DESIGN INTENT AND IS SUBJECT TO SITE CONDITIONS. ANY PART OF THE DESIGN THAT CONTRADICTS BEST PRACTICE THEN PLEASE MAKE THE DESIGN TEAM AWARE.

SITE SURVEY REQUIRED PRIOR TO PLACING ORDERS.

DRAFT

- GENERAL NOTES:**
- ALL DIMENSIONS ARE TAKEN FROM EXISTING BUILDING SHELL AND CORE AND TO LEAF OF NEW DOORS.
 - ALL PARTITIONS TO BE OFFSET BY 15MM WHEN ABUTTED TO THE CORNER OF AN EXISTING CORE WALL.
 - RUN PLASTERBOARD ACROSS FACE OF COLUMNS WHERE PARTITIONS ABUT TO THE CORNER OF COLUMNS.
 - REFER TO DETAIL DRAWINGS FOR MANIFESTATION AND VISION PANEL DETAILS.
 - DOOR LEAF SIZES AS SHOWN: 838MM SOLID CORE DOORS AND 900MM GLASS DOORS.

FFL TO CEILING HEIGHT VARIES

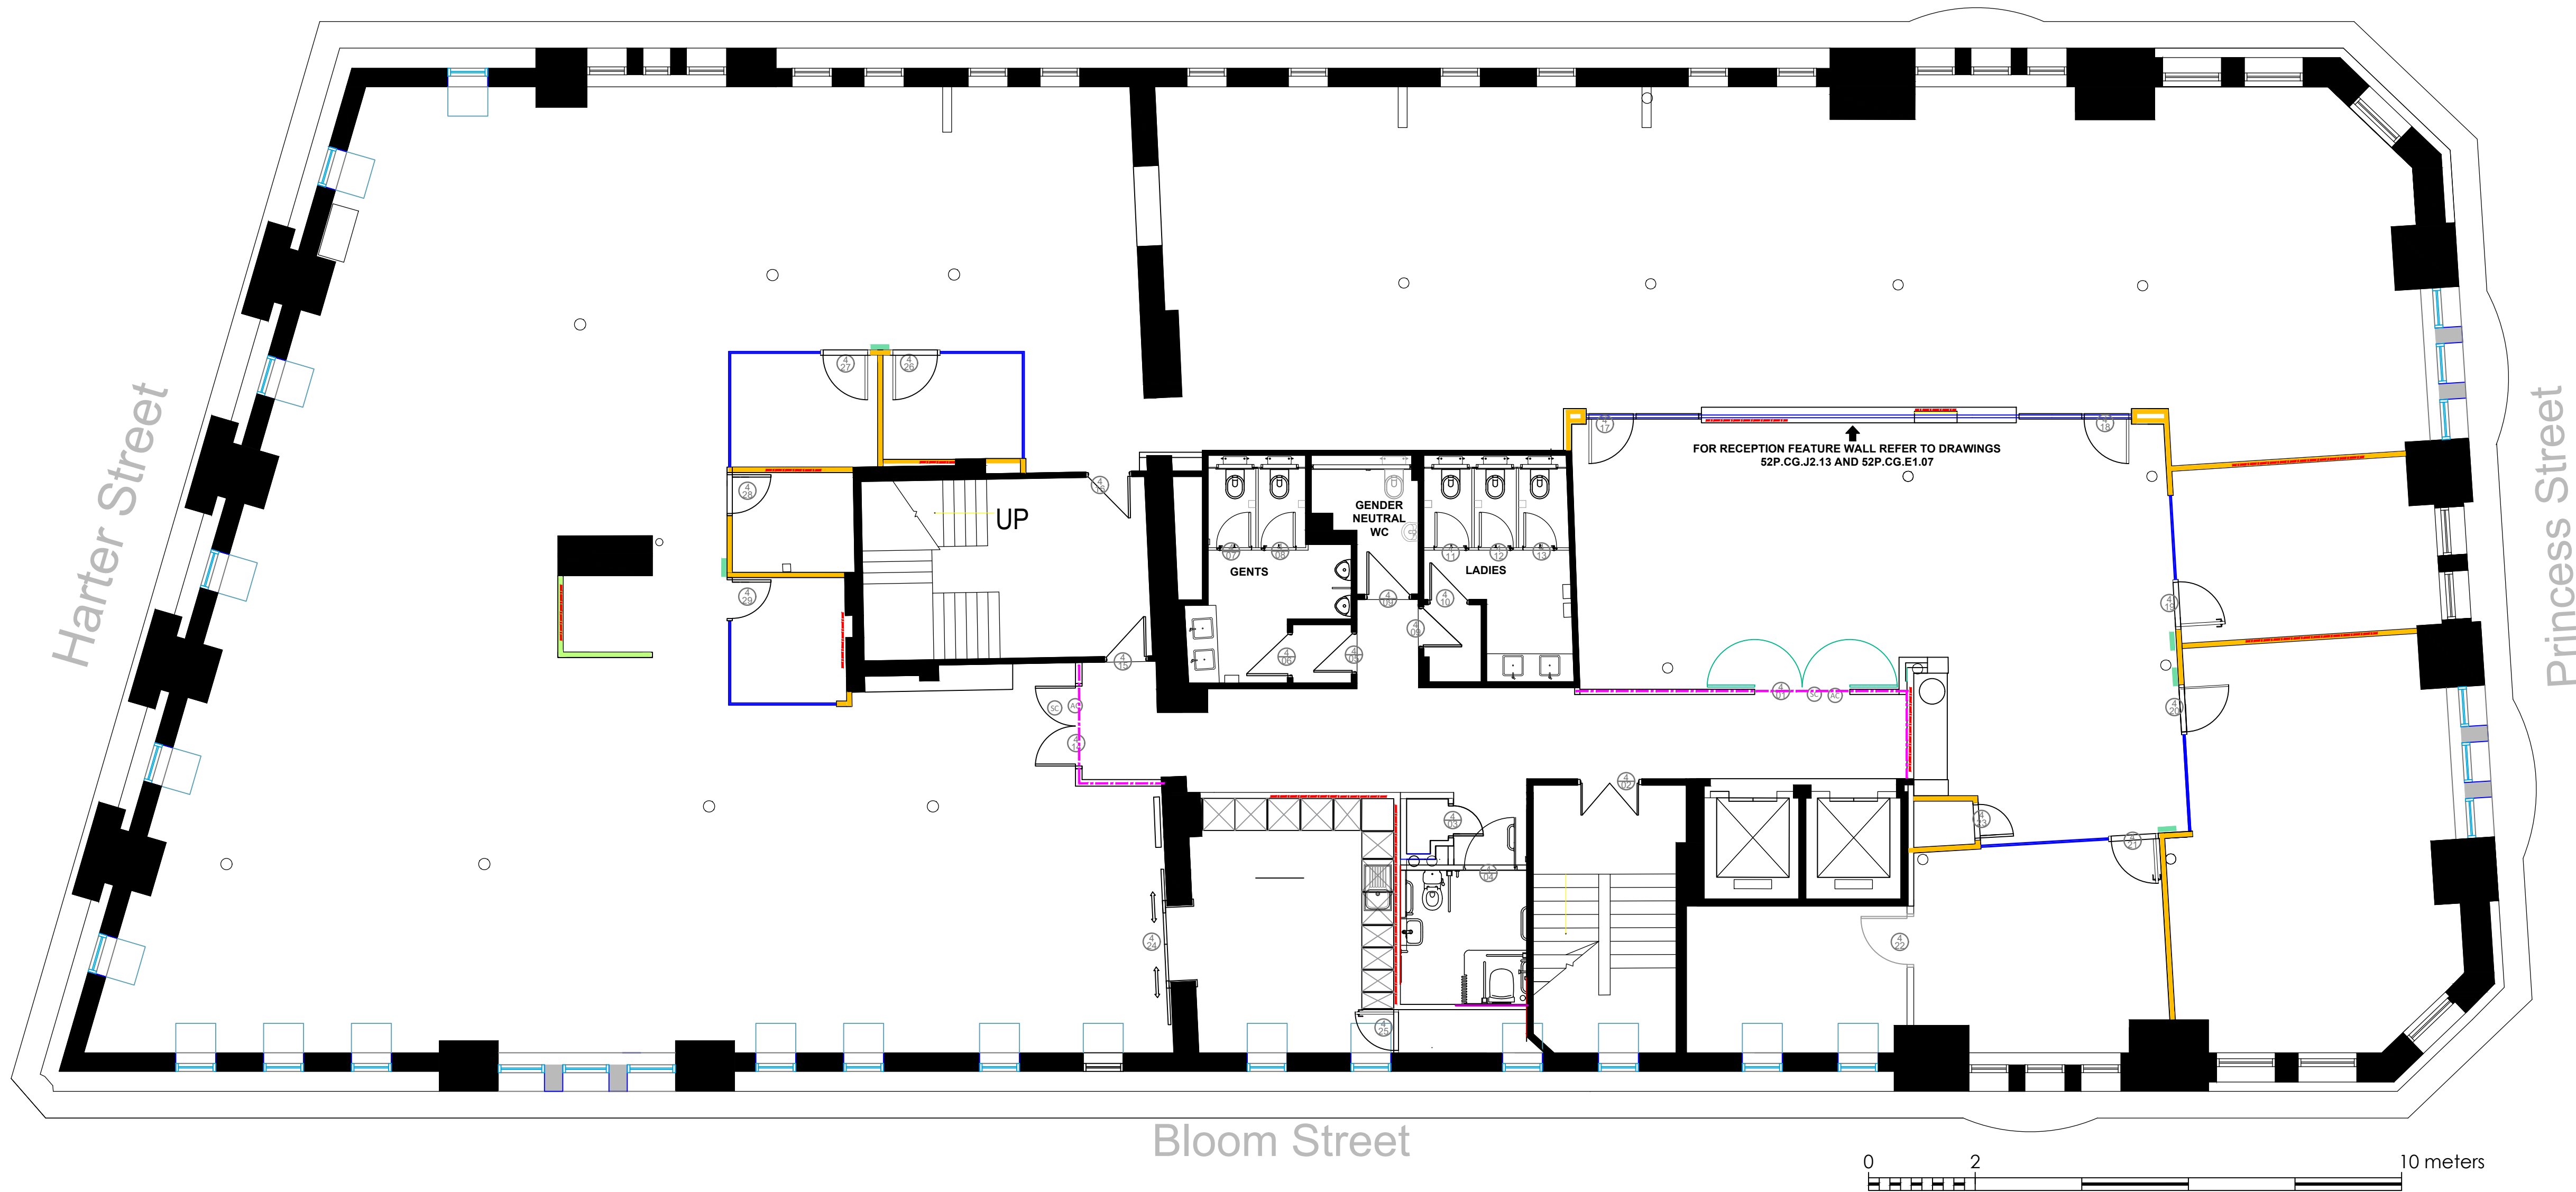

WALL TYPES AND DOOR SPECIFICATION

FOR DOOR TYPES, REFER TO SEPARATE DOOR SCHEDULE

COMPRISING:- GYPFRAME 70 S 50 METAL 'C' STUD FRAMEWORK POSITIONED AT 600MM CENTRES, COMPLETE WITH 72 S 50 FLOOR AND CEILING CHANNELS SUPPORTED ON AND SECURED TO EXISTING FLOOR / WALL / CEILING STRUCTURES, 15MM DEFLECTION HEAD.

INSTALL 10MM ISOVER ACOUSTIC PARTITION ROAL APR 1200 IN THE CAVITY. LINE BOTH SIDES OF THE WALL WITH 1NO. LAYER OF 12.5MM GYPROC SOUNDBLOC PLASTERBOARD OR WHERE TILING USE WITH 1NO. LAYER OF 12.5MM GLASROC H TILEBACKER BOARD ALL BOARDS TIGHTLY BUTTED. GYPROC SOUNDBLOC MR MOISTURE RESISTANT PLASTERBOARD TO BE USED IN ALL SANITARY ROOMS. CONSTRUCTION DETAILS TO BE IN ACCORDANCE WITH MANUFACTURER'S DESIGN.

SPECIFICATIONS AND RECOMMENDATIONS. WALLS TO BE FINISHED WITH 3MM THISTLE PLASTER SKIM COAT.

*SPEC TBC WITH CLIENT AND CONTRACTOR

NEW 100MM SOLID PARTITION CONSTRUCTED FROM FFL TO 2000MM HIGH (SOFT WOOD TIMBER CAP), USING TWO SHEETS OF 12.5MM WALL BOARD EITHER SIDE OF A 50MM STUD

FR 60 PARTITION AND DOOR SET

NEW FULL HEIGHT 12.8MM ACOUSTIC CLEAR TOUGHENED SILICON JOINTED GLAZING. APPLY CRITICAL EFFECT BANDING (2NO HORIZONTAL BANDS ONLY)

LINE DENOTES POSITION OF PLY STRENGTHENING WITHIN PARTITION

SKIRTING ALL SKIRTING TO BE PLANTED 100MM PAINTED MDF

Door Label - Floor / Door No.

Vision panel

Self closing device

Electronic access control

ROOM BOOKING SYSTEM LOCATION (REFER TO AV DRAWINGS FOR DETAILS)

REV	DETAILS	BY	DATE
2	BOXING TO COLUMN REMOVED	RU	14.05.25
1	PARTITION SETTING OUT, DOORS	RU	17.03.25

RUC

RU CREATIVE LIMITED
L2 WINDSOR HOUSE
HARROGATE HG1 2PW
TELEPHONE: 01423 52 02 69
EMAIL: INFO@RUCREATIVE.CO.UK
WEB: WWW.RUCREATIVE.CO.UK

CLIENT | PROJECT

CUMMING GROUP

TITLE

LEVEL 04 | PARTITION & DOOR LAYOUT

SCALE	DATE	DESIGNER	CHECKED BY
1:75@A1	17.03.25	RUC	~

DRAWING NO.

PROJECT NO.	BUILDING	LEVEL	DRAWING NO.	REV
52P.CG.L4.01	52.P.ST	L4	52P.CG.L4.06	2