


AS PROPOSED FIRST FLOOR PLAN

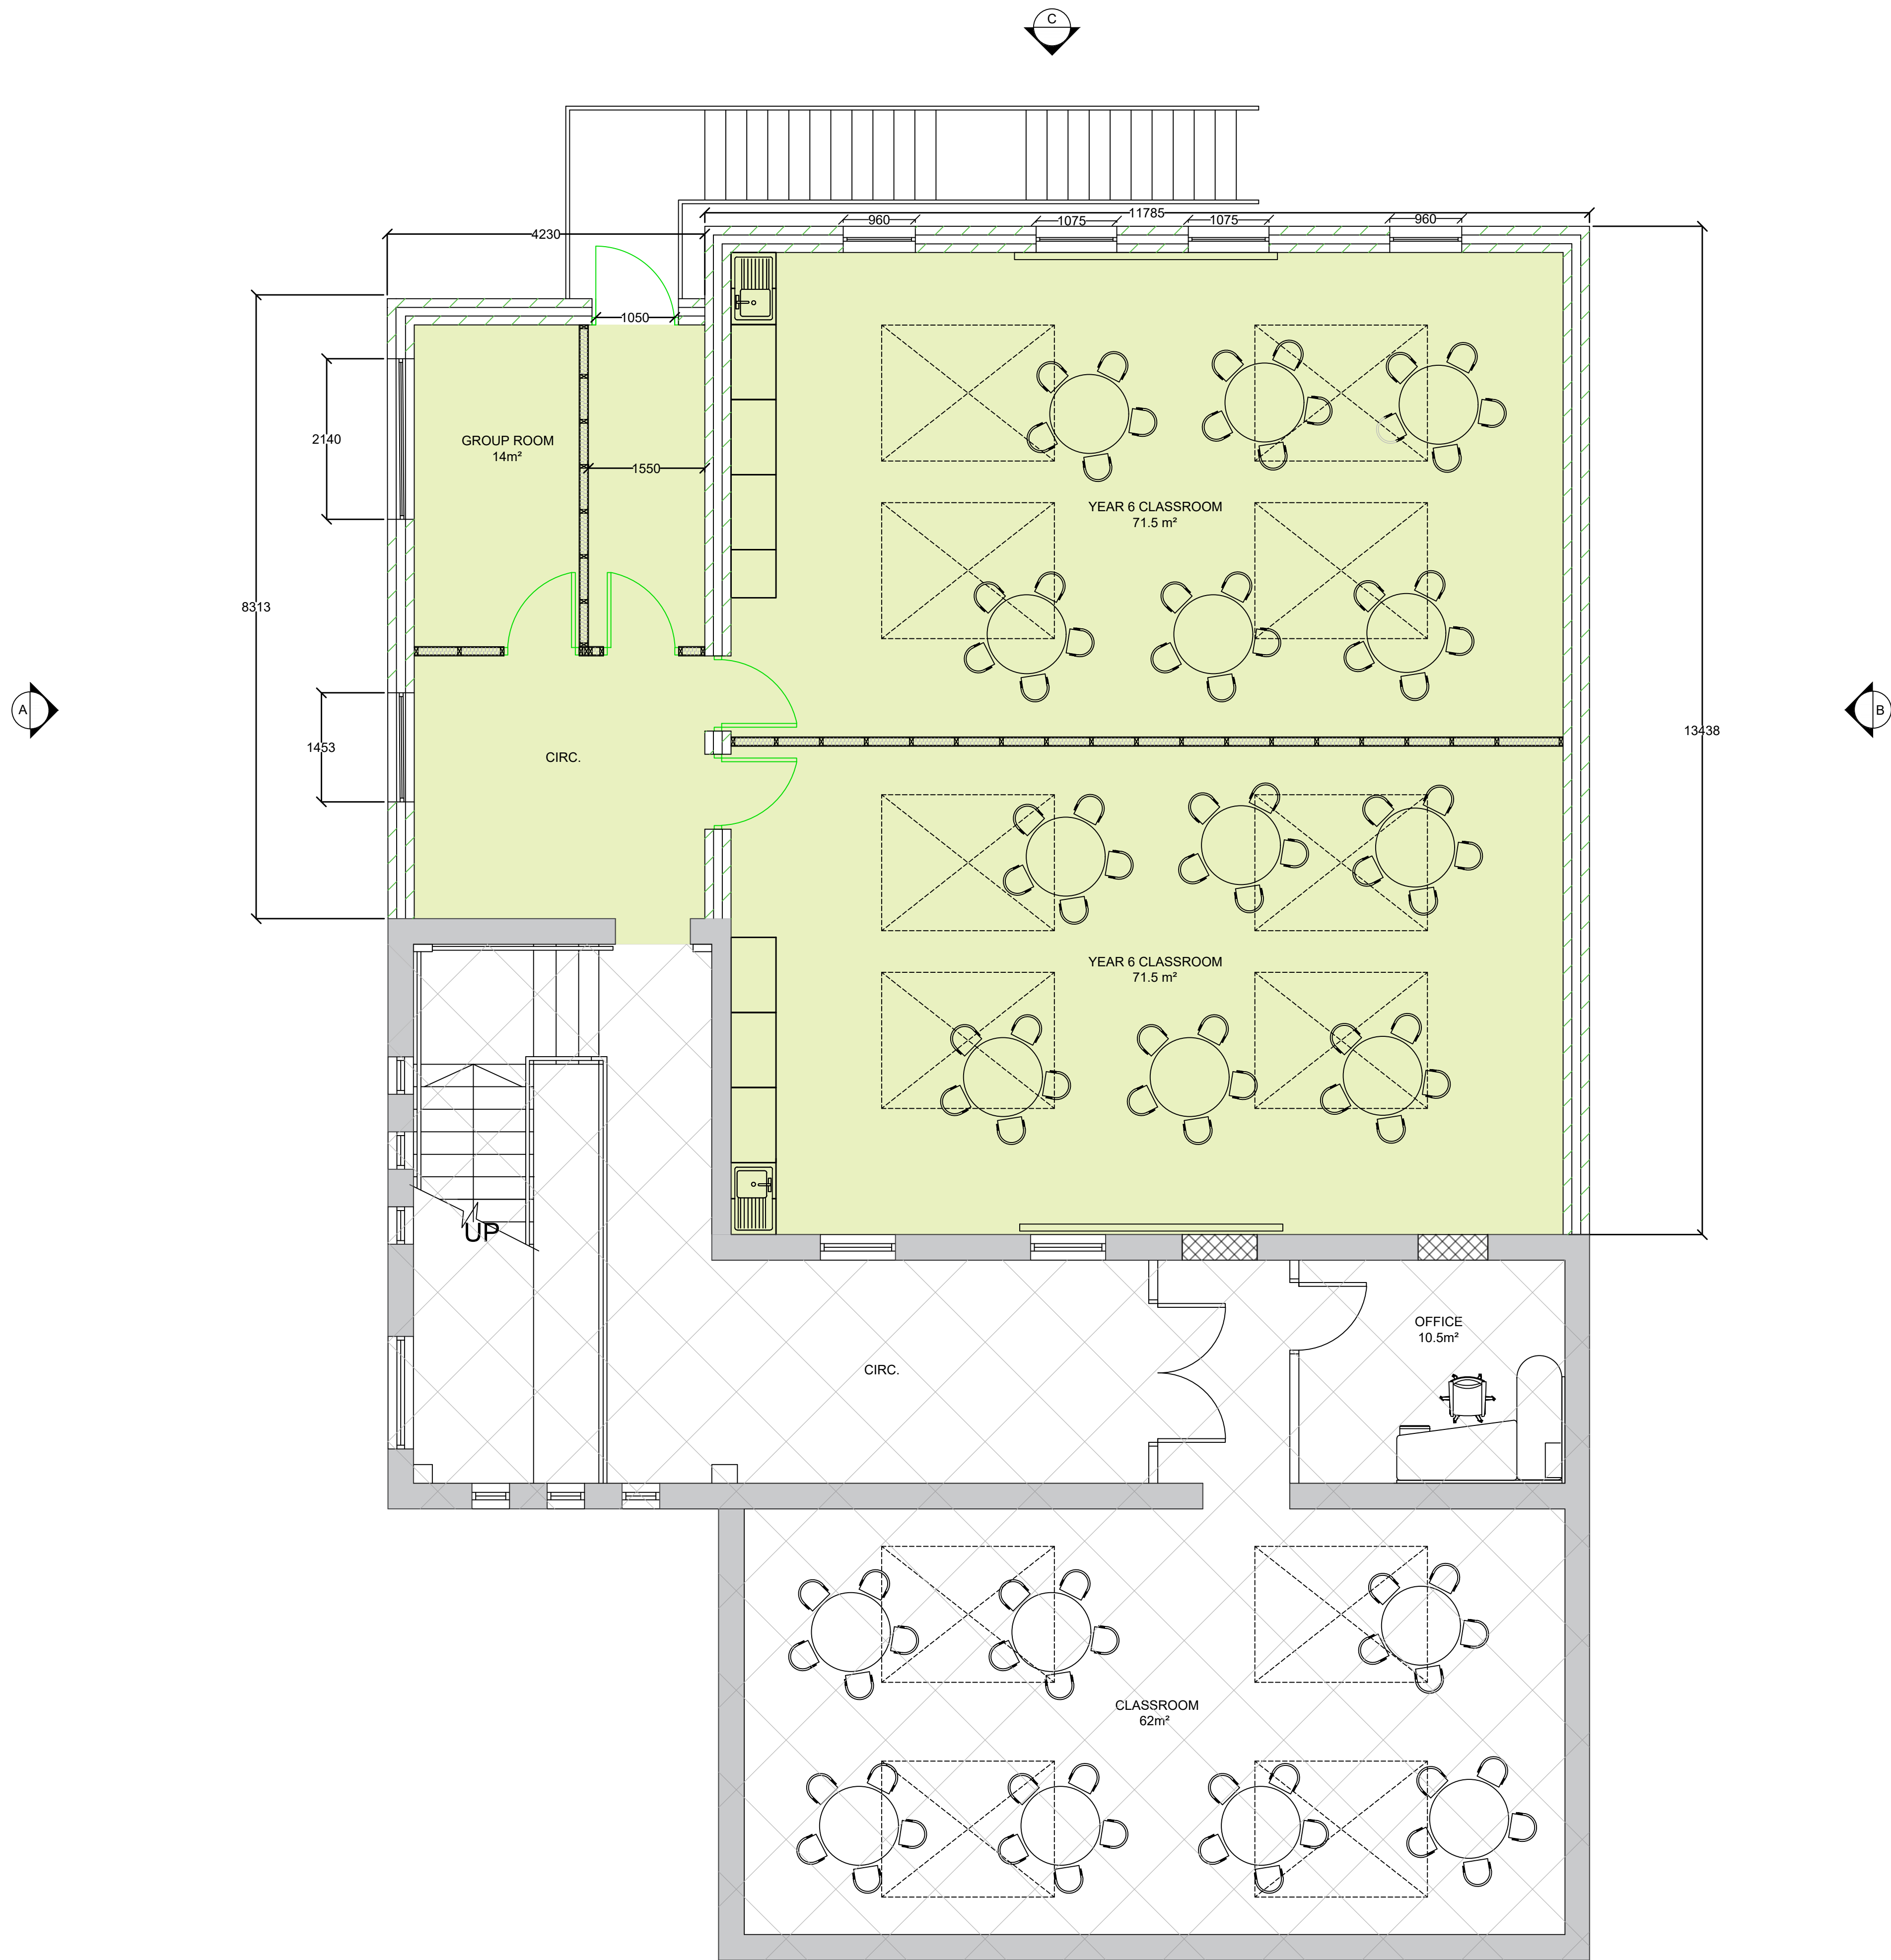

Note:  
Contractor is to verify all dimensions and levels on site prior to site works commencement. Under no circumstances are any dimensions or levels to be scaled from this drawing number for the purpose of manufacturing components. Contractor to report any discrepancies to the Designer.

DRAWING KEY:

- Area of Works
- None Works Area
- Elevation Markers
- Existing Walls
- New cavity walls
- Masonry Walls to Receive New Opening
- New FD30S door leaf in new frame
- Existing Roof Lights
- New windows

|   |  |                  |  |        |  |
|---|--|------------------|--|--------|--|
| REVISION   |  | DESCRIPTION      |  | DATE   |  |
| --   |  | DEVELOPMENT PLAN |  | JUN 25 |  |
| SCALE   |  | 1:50             |  |        |  |
| ORIGINAL SIZE   |  | A1               |  |        |  |
|   |  | DRAWN            |  | RH     |  |
|   |  | CHECKED          |  | MB     |  |
|   |  | APPROVED         |  | MB     |  |
|   |  |                  |  | JUN 25 |  |
| This drawing is copyright and may not be reproduced or made use of unless expressly agreed by M Bradbury Consulting Ltd                                                                                       |  |                  |  |        |  |
| CLIENT   |  |                  |  |        |  |
| St. Catherines Primary School<br>School Lane<br>Didsbury<br>M20 6HS   |  |                  |  |        |  |
| PROJECT   |  |                  |  |        |  |
| First Floor Extension Scheme   |  |                  |  |        |  |
| <div><br/>59 Wilmslow Road, Handforth, Cheshire, SK9 3EN<br/>WEB: www.bradbury-consulting.co.uk TEL: 01625 522 209</div> |  |                  |  |        |  |
| TITLE   |  |                  |  |        |  |
| AS PROPOSED FIRST FLOOR PLAN   |  |                  |  |        |  |
| JOB NUMBER   |  |                  |  |        |  |
| 2025.034   |  |                  |  |        |  |
| DRAWING NUMBER   |  |                  |  |        |  |
| 2025.034.PL09   |  |                  |  |        |  |