




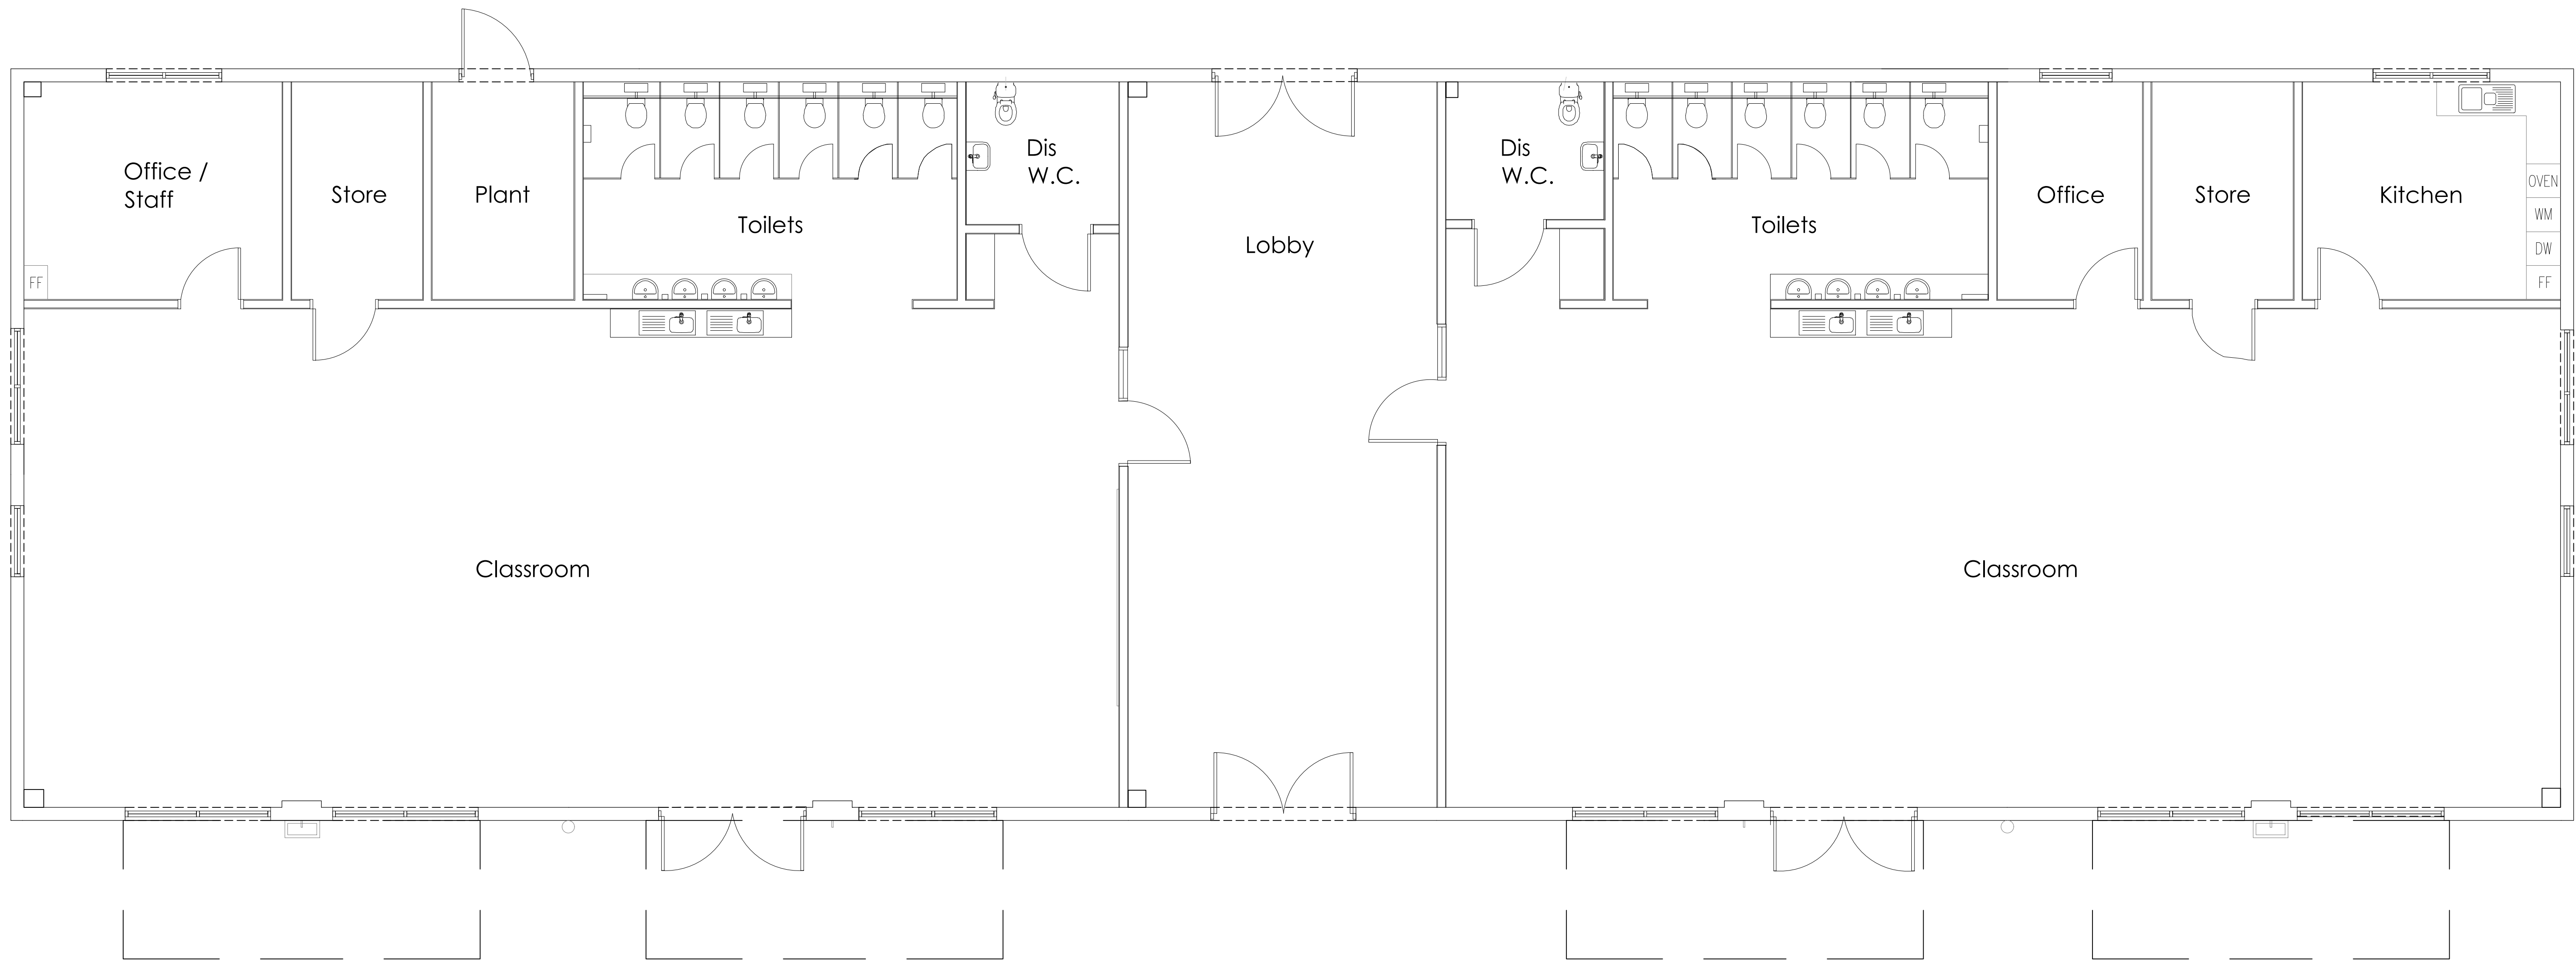


MODULAR BUILDING - LAYOUT AS EXISTING
Scale 1:50

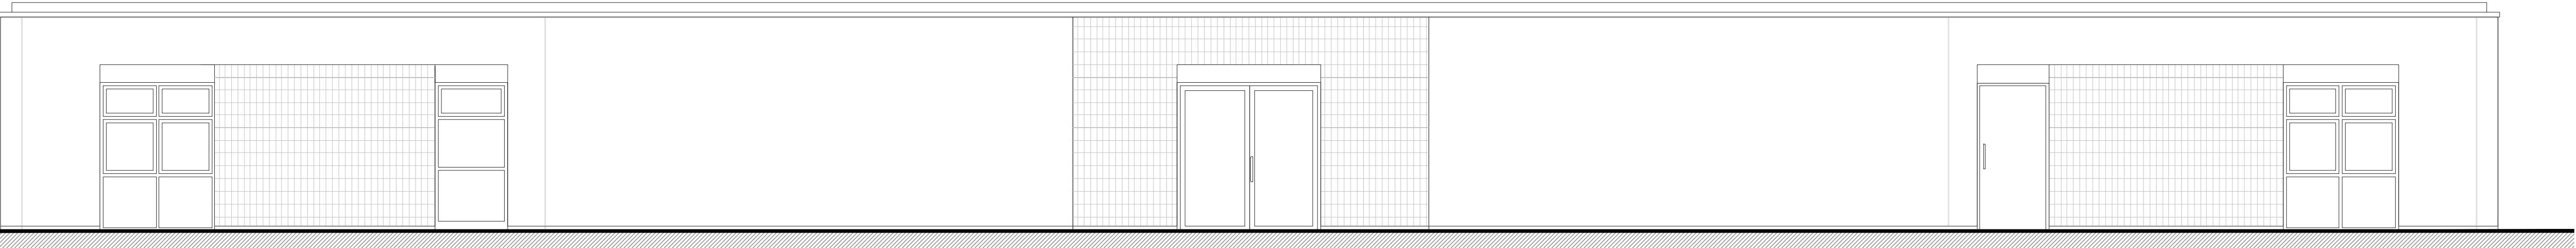


NORTH ELEVATION AS EXISTING
Scale 1:50

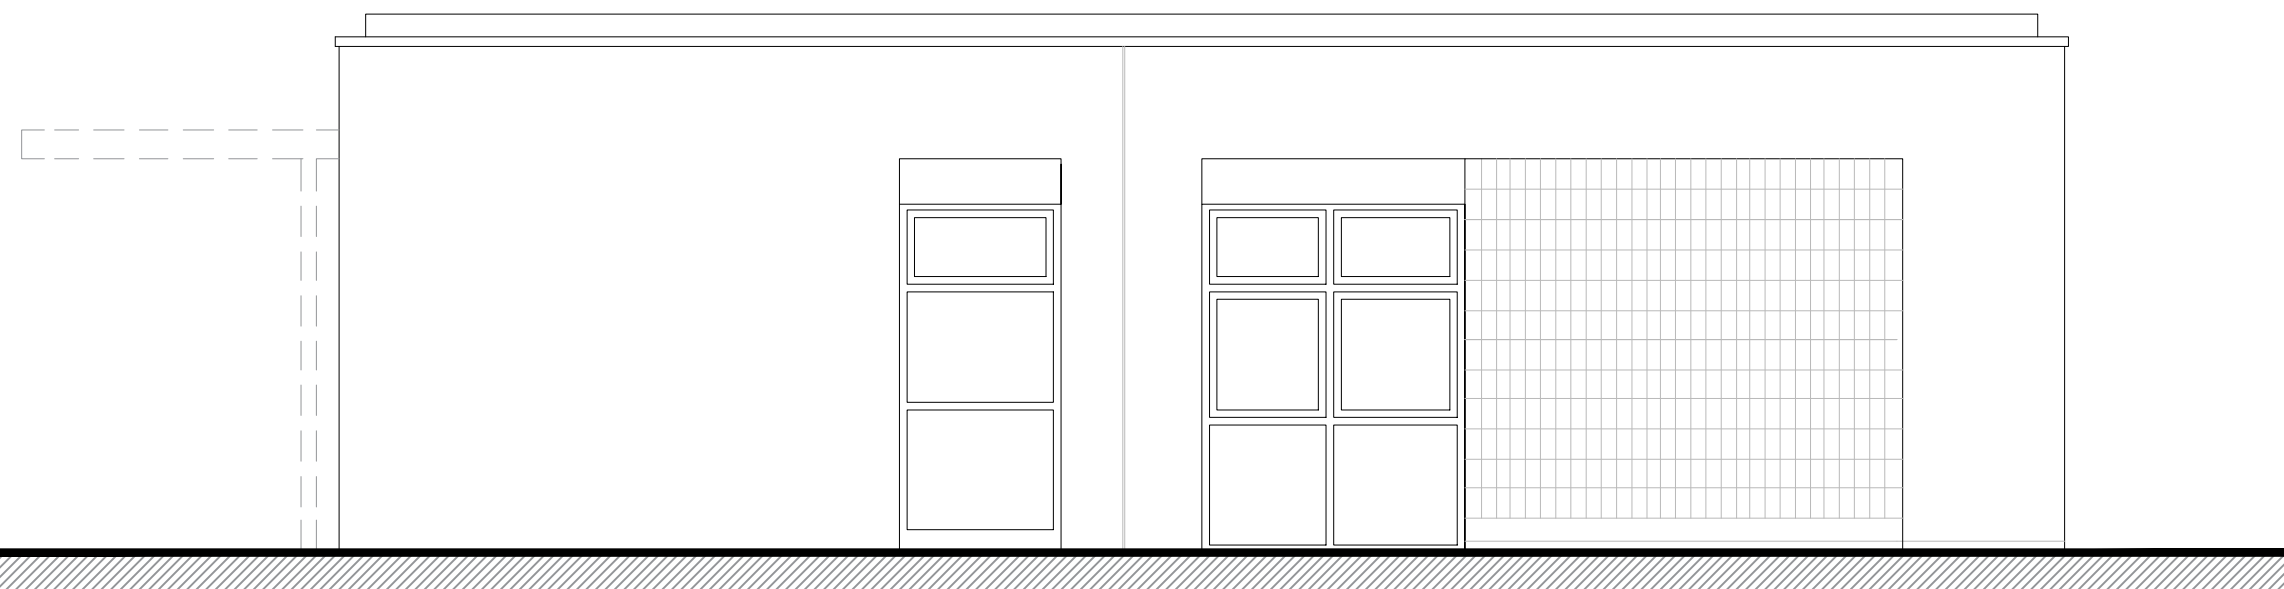


EAST ELEVATION AS EXISTING
Scale 1:50

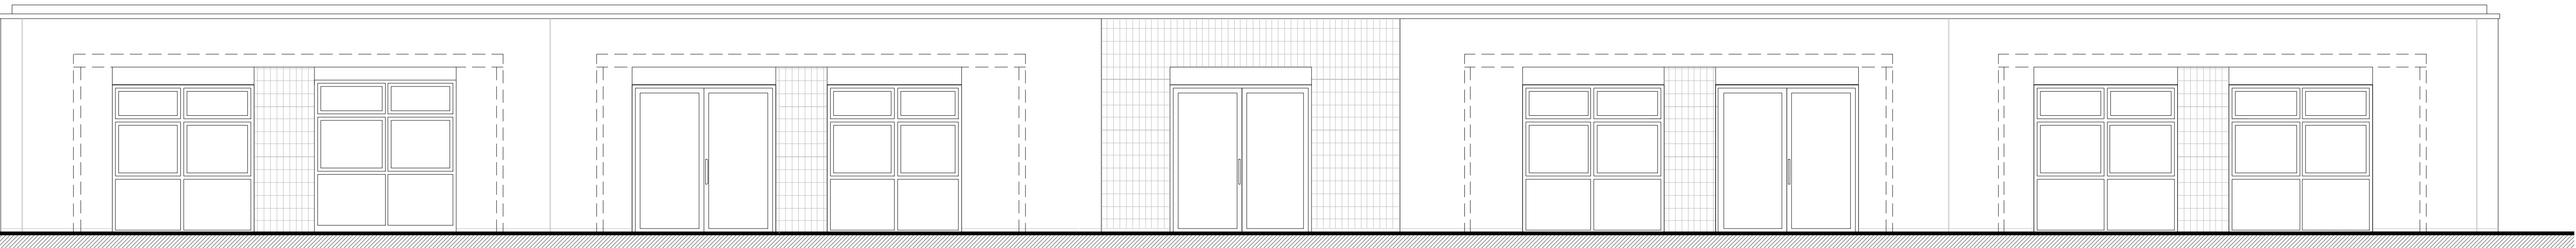

SOUTH ELEVATION AS EXISTING
Scale 1:50

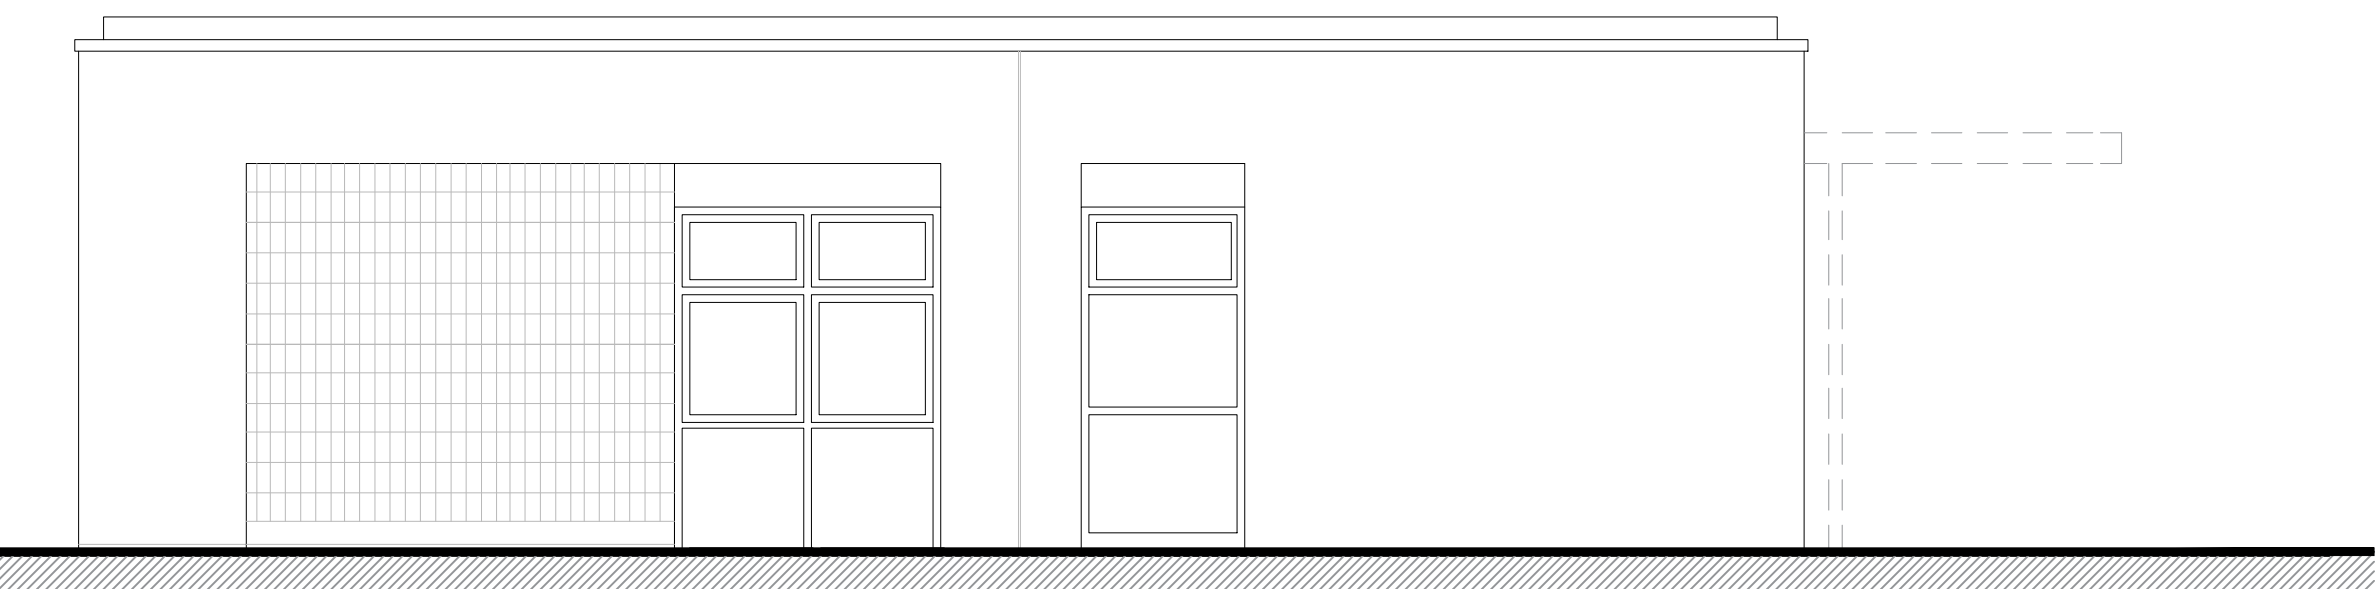

WEST ELEVATION AS EXISTING
Scale 1:50

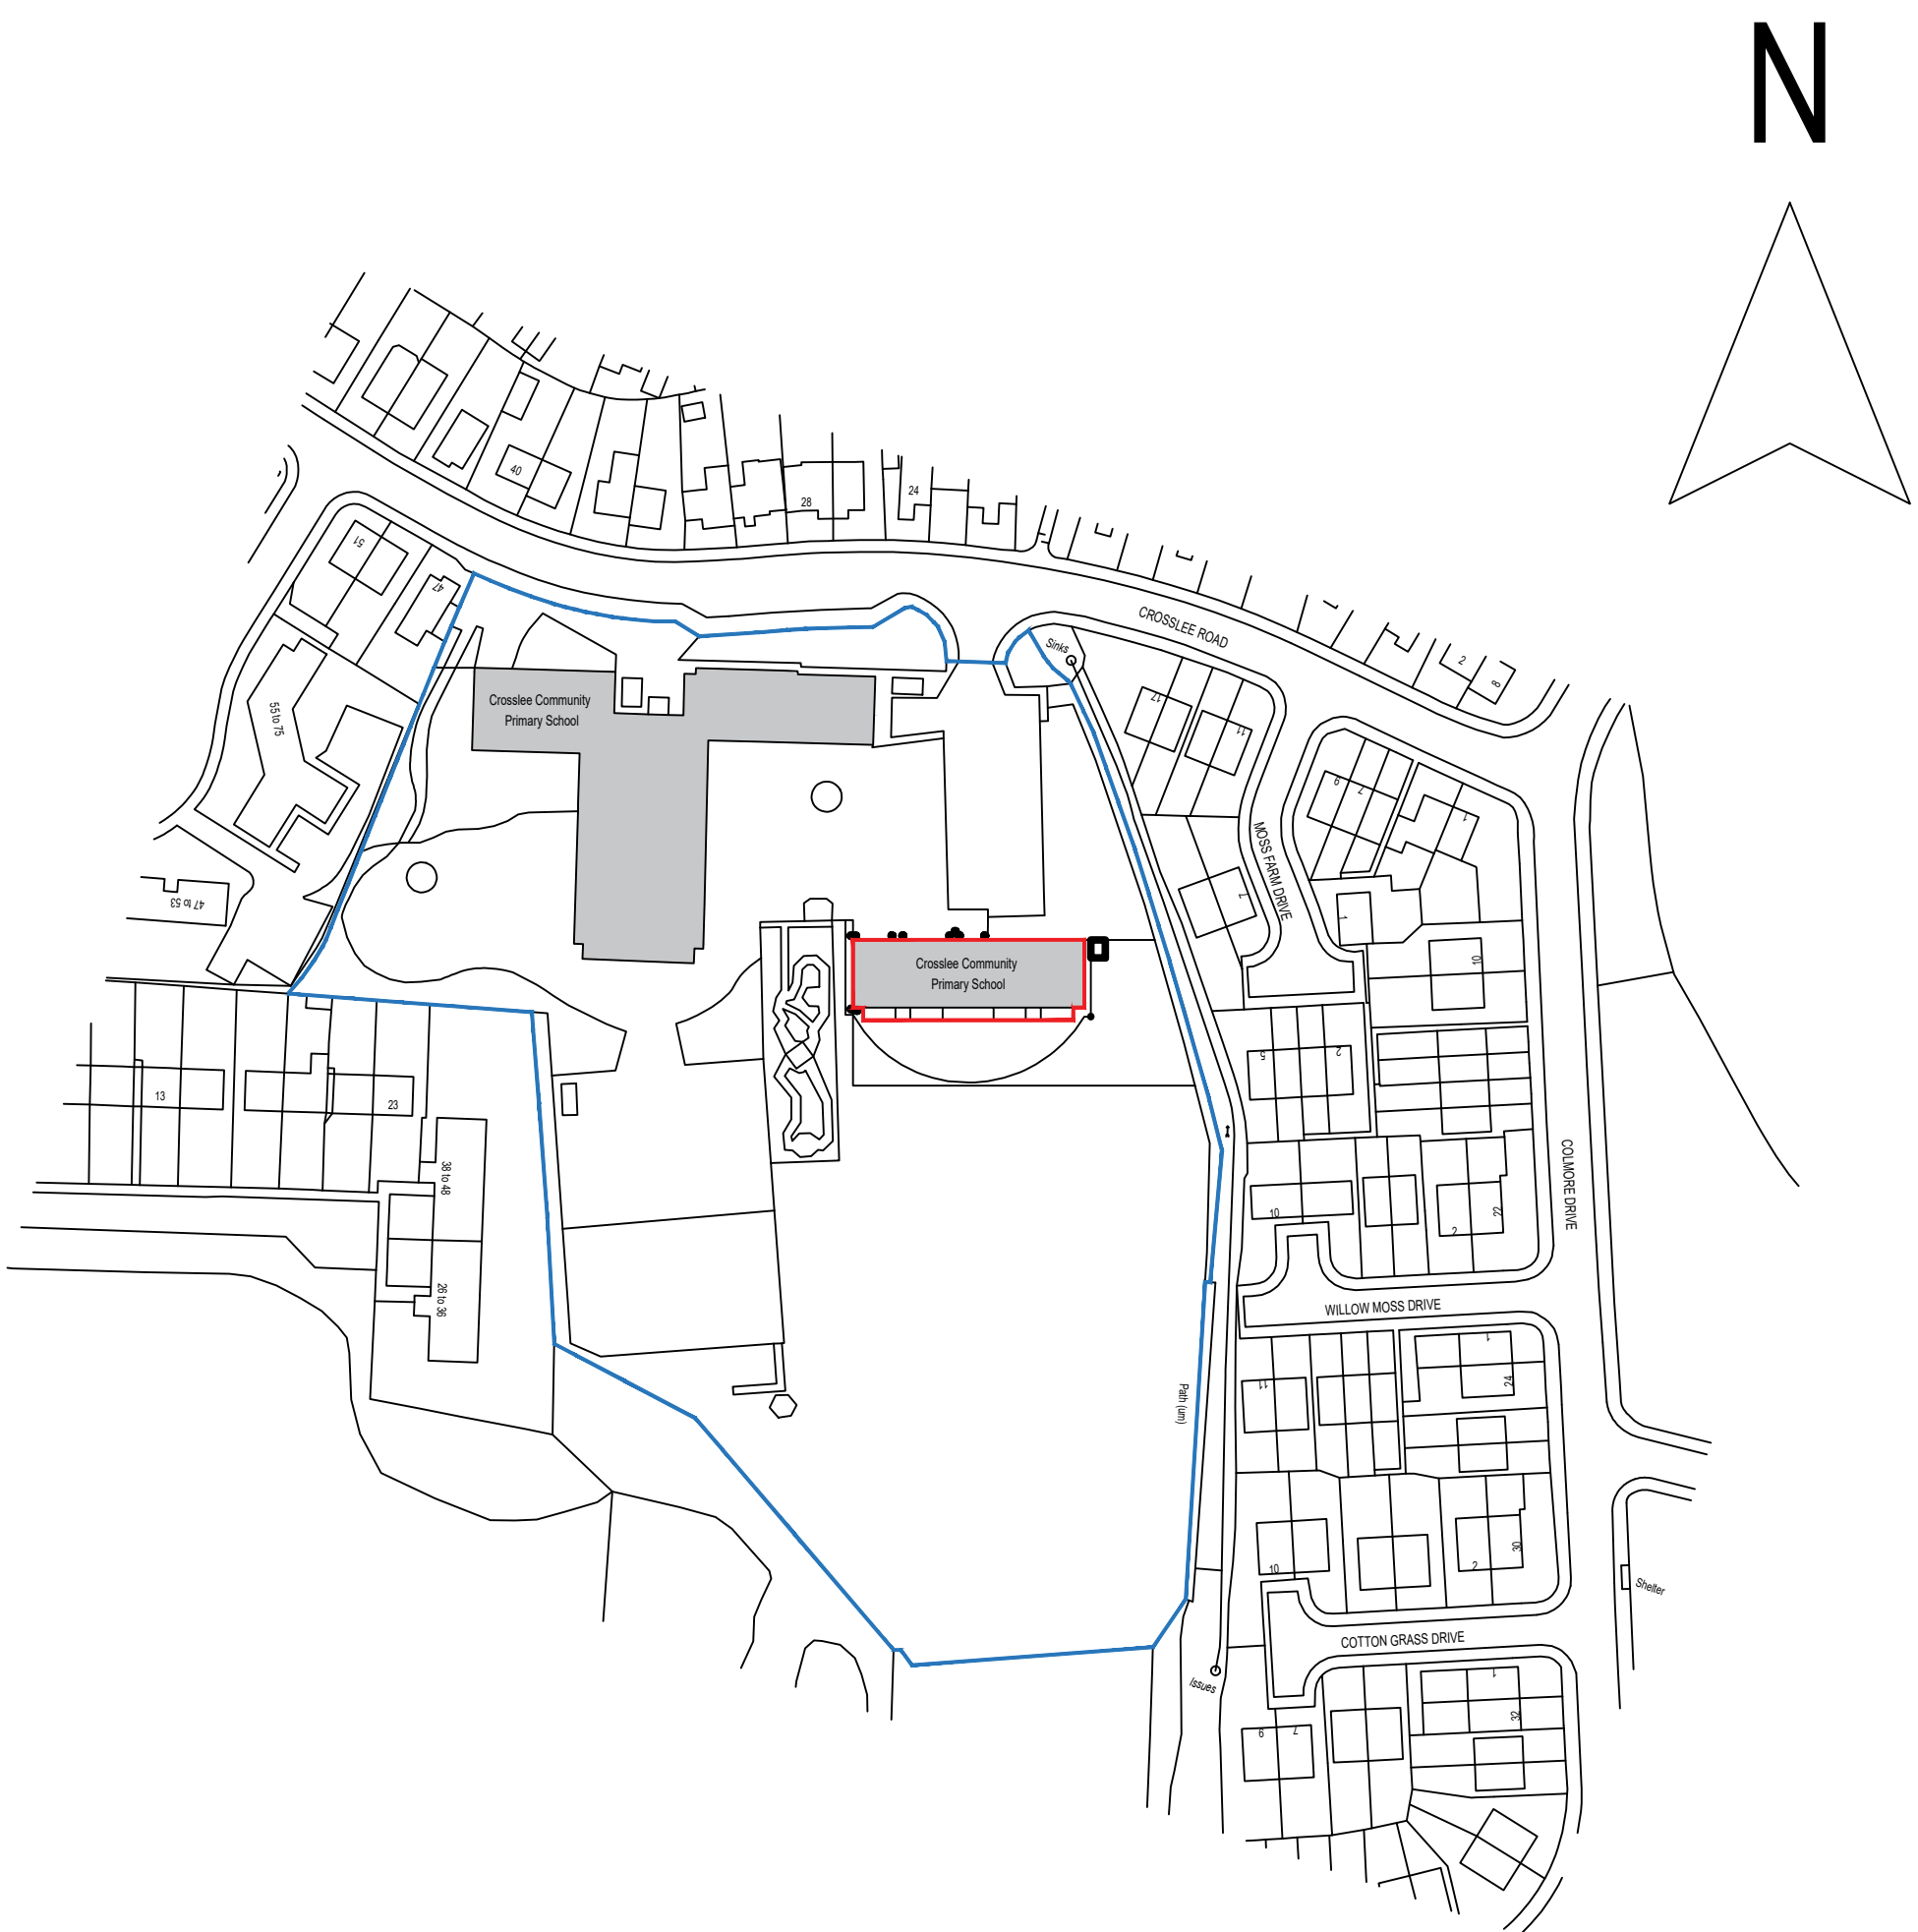

LOCATION PLAN
Scale 1:1250

PLANNING

No.	Date	Description	Issued by
-----	------	-------------	-----------

CLIC TRUST
CROSSLEE PRIMARY SCHOOL,
1 CROSSLEE ROAD,
MANCHESTER,
M9 6TG

MODULAR BUILDING LAYOUT PLAN
AND ELEVATIONS AS EXISTING
AND LOCATION PLAN

Project number	1127-01	P-01
Date	08.05.2025	
Drawn by	DM	
Checked by	CD	Scale @ A0 AS NOTED

STUDIO OL3
ARCHITECTURAL DESIGN

Unit 7, Whitegate Business Centre, Chadderton, OL9 9JT
Email - design@studio-ol3.co.uk - Web - www.studio-ol3.co.uk