




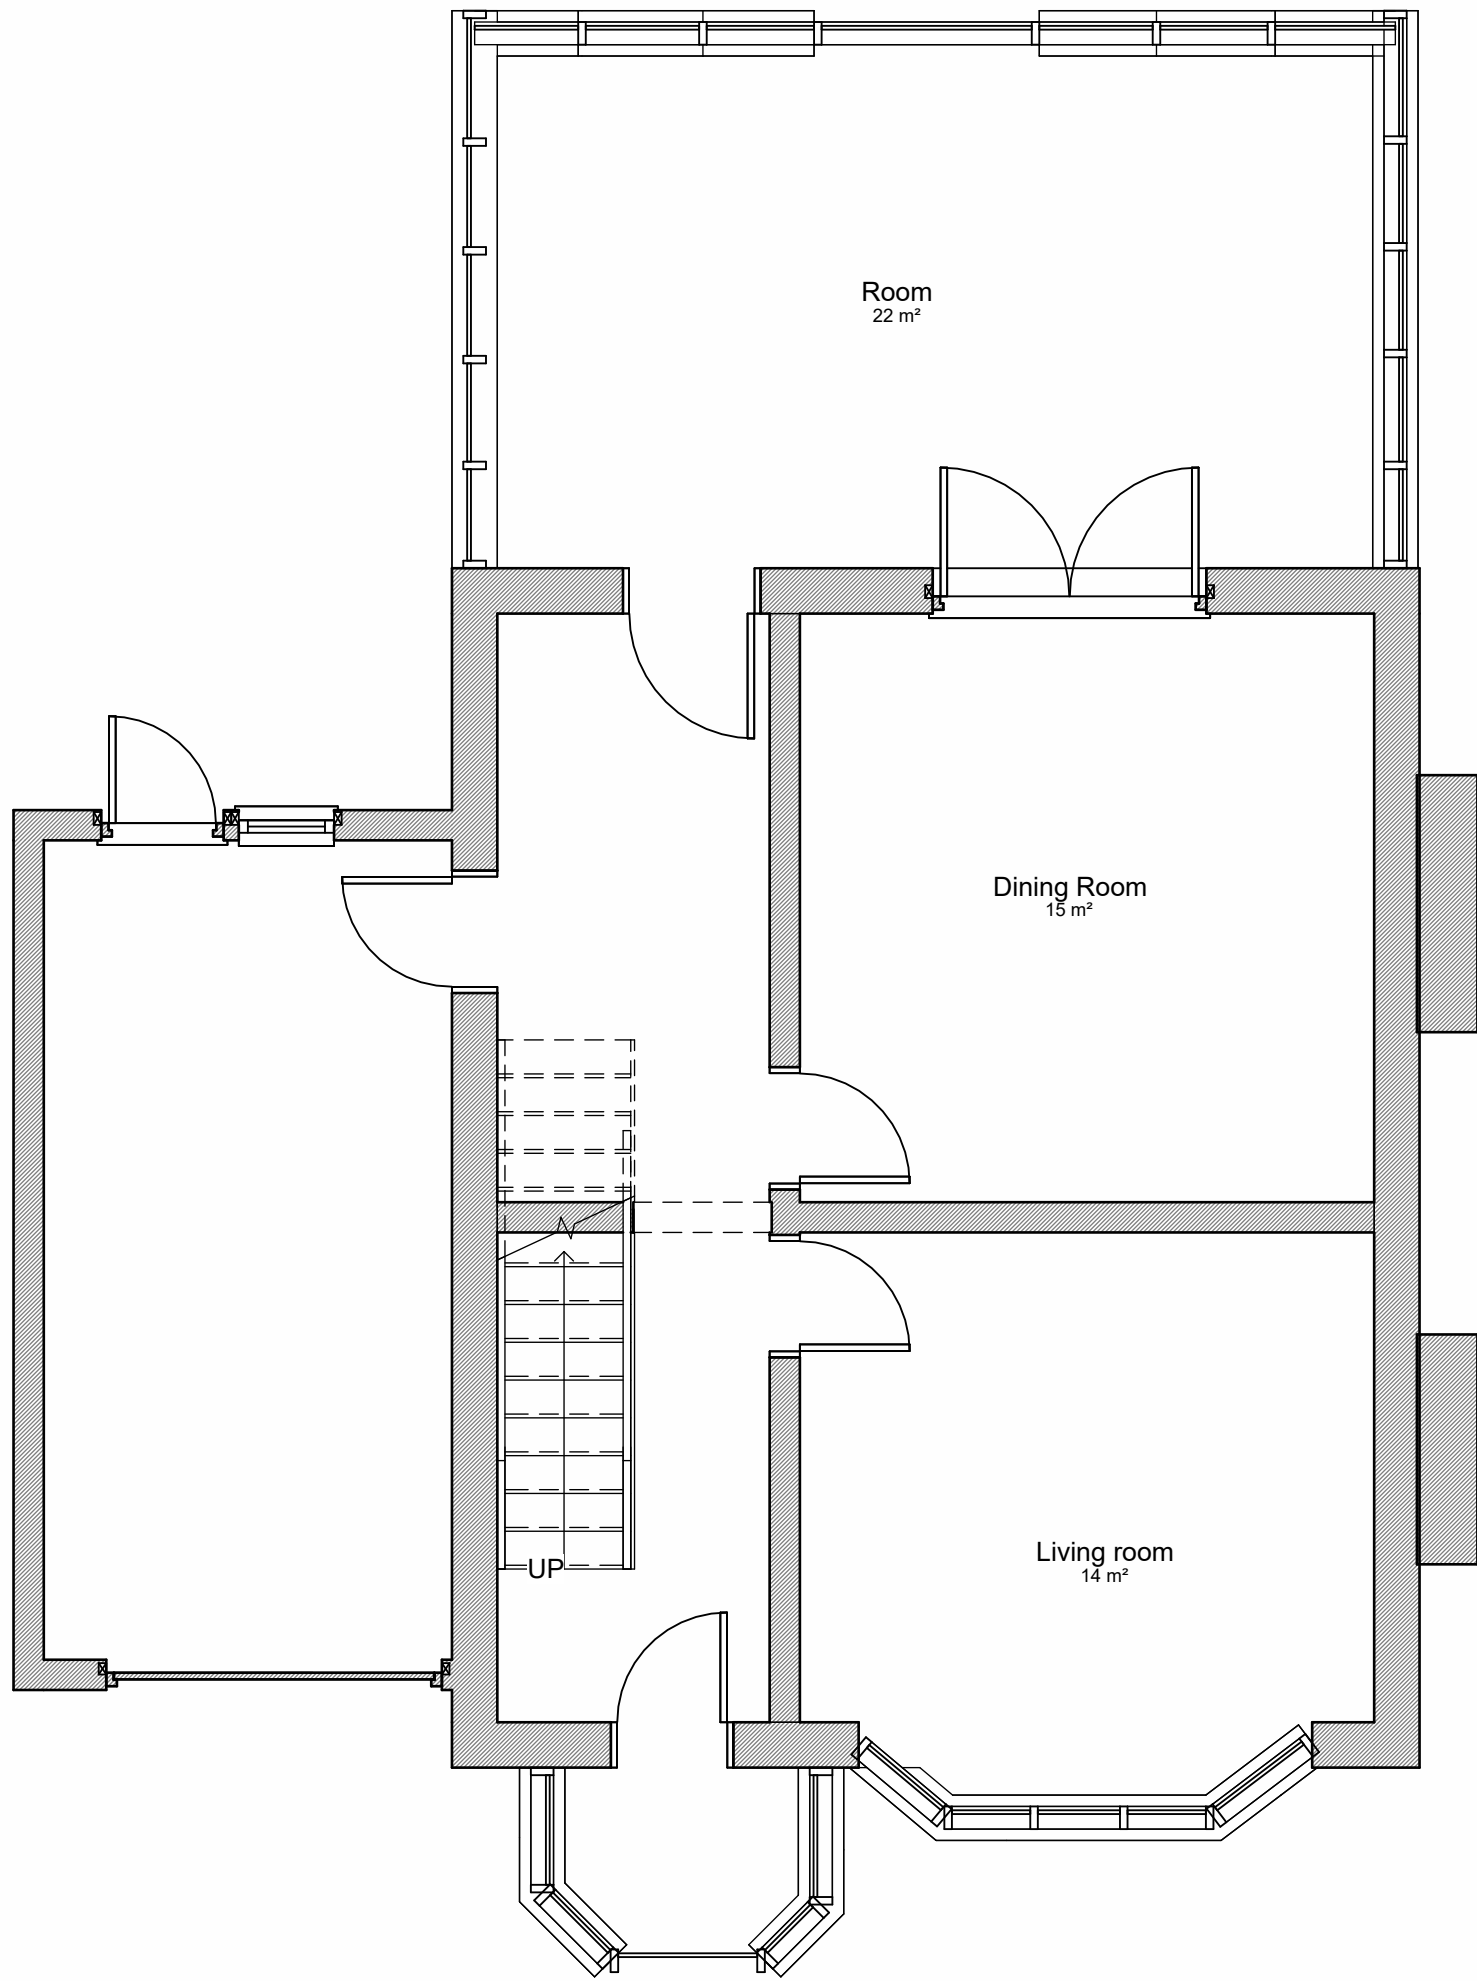


Ground Floor Plan  
1 : 50

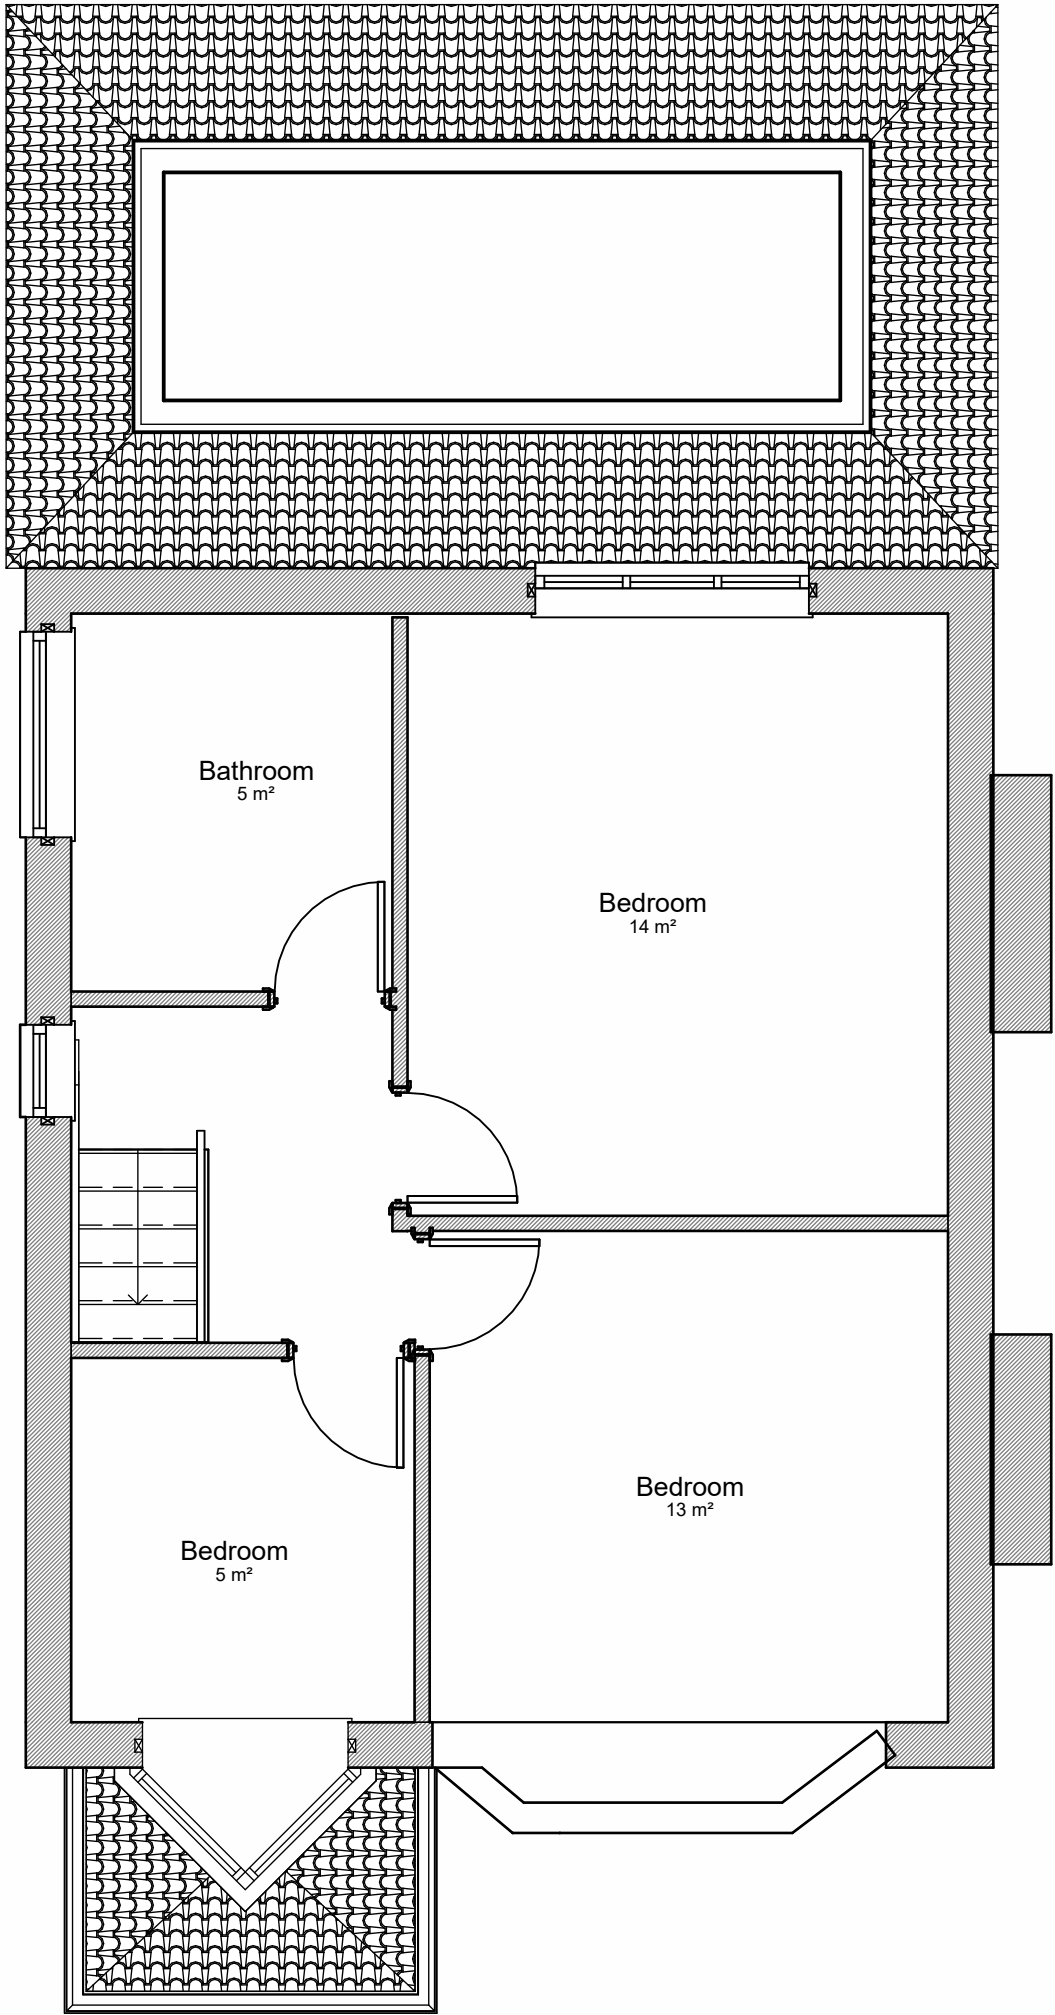

First Floor Plan  
1 : 50

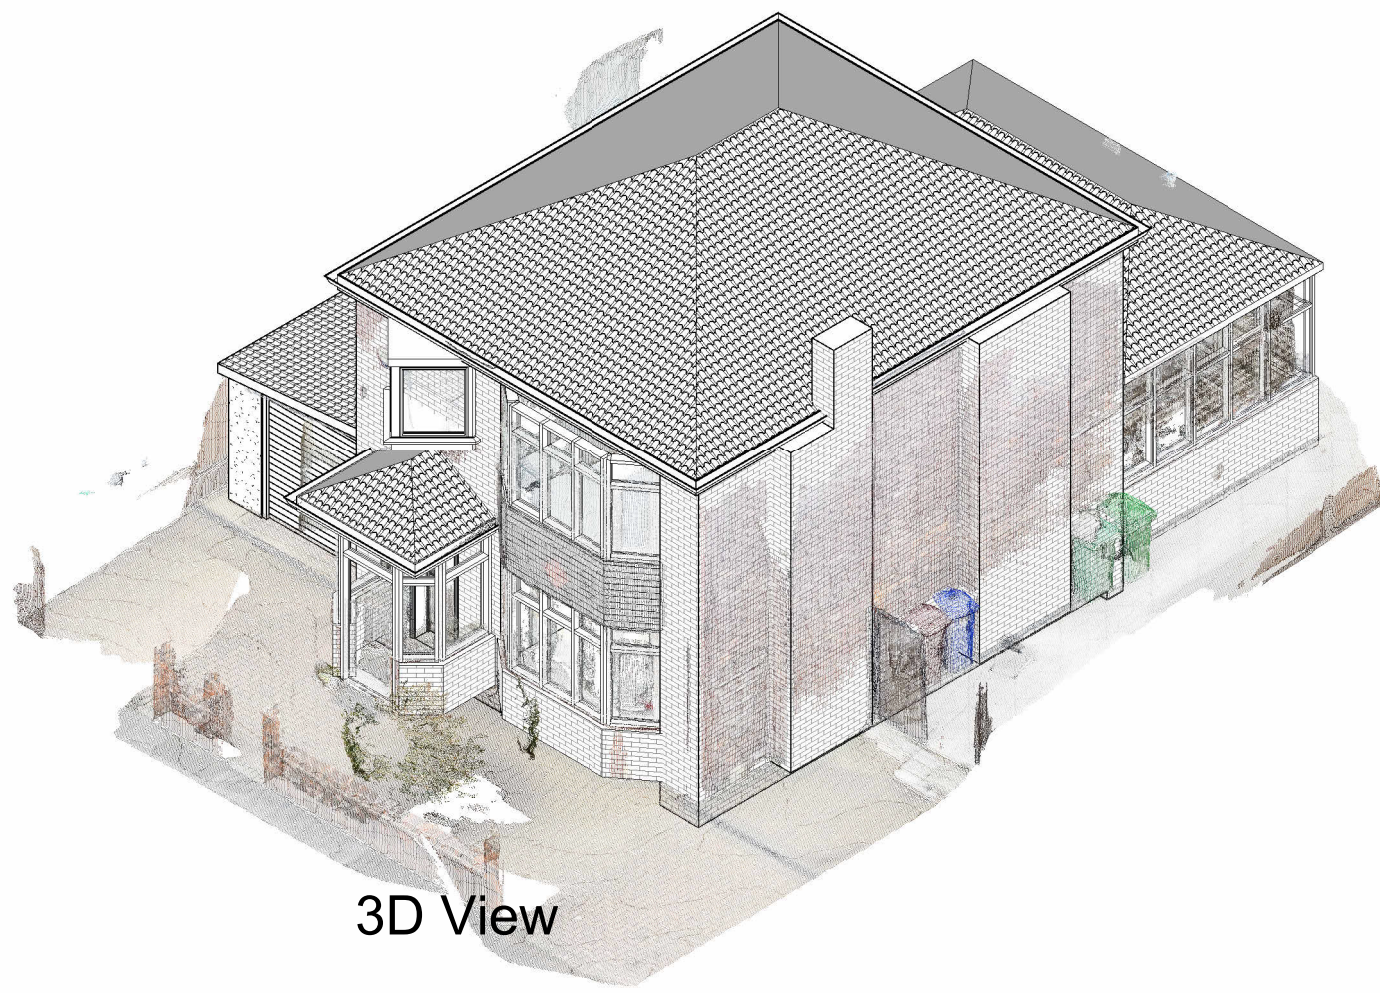

3D View

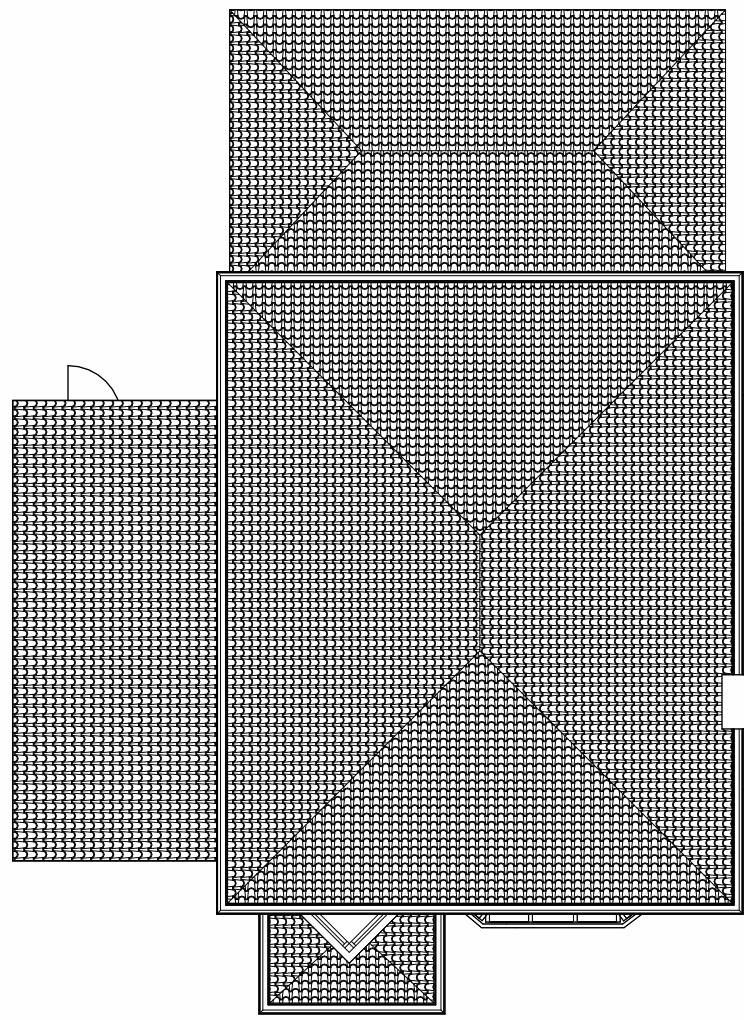

Roof Plan  
1 : 100

| Revision                                                                              | Description              |
|---------------------------------------------------------------------------------------|--------------------------|
| Location<br><b>Mr&amp;Mrs Kulokas</b><br>19 Blue Bell Avenue<br>Manchester<br>M40 9PS |                          |
| Title<br>Existing Plans                                                               |                          |
| Scale<br>As indicated @A1                                                             | Drawing No.<br>25001 P03 |
| Revision                                                                              |                          |