


DWG Issues
When this drawing is issued in DWG format it is an uncontrolled version and is provided to enable the recipient to prepare its own documents/drawings for which it is solely responsible. It is based on background information current at the time of issue.

Cartwright Pickard Architects accepts no liability for any alterations to, additions to or discrepancies arising out of changes to such background information which occur after it has been issued by Cartwright Pickard Architects.


Drawing Revisions

Date: 30.06.25 Rev: P01 Note: Issued for planning


Check: RO

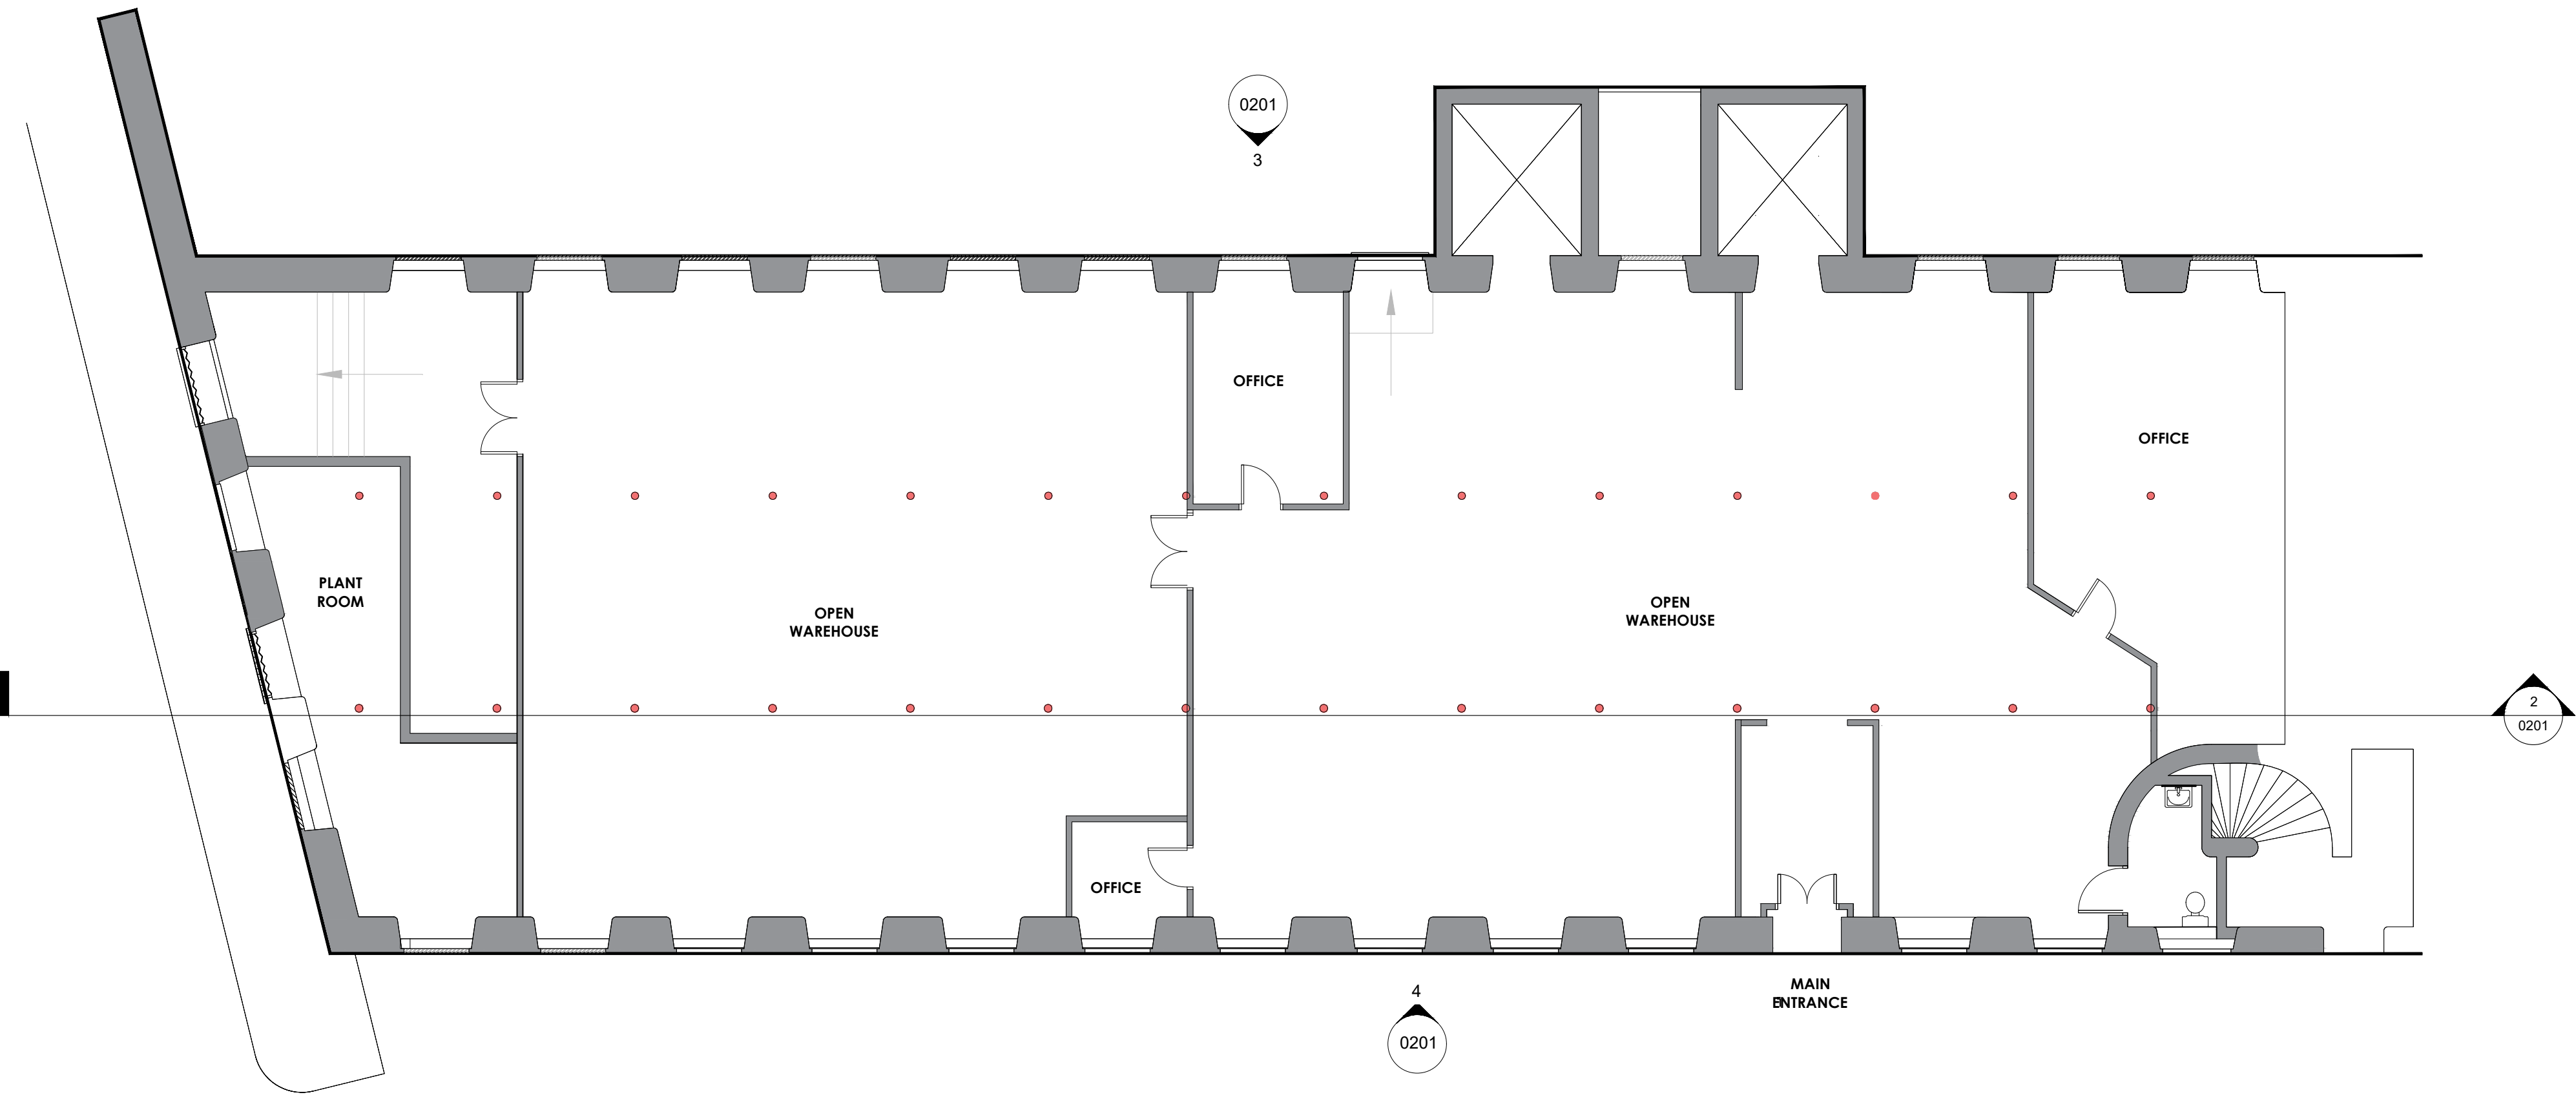


1 Ground Floor Plan - As Existing
1 : 100

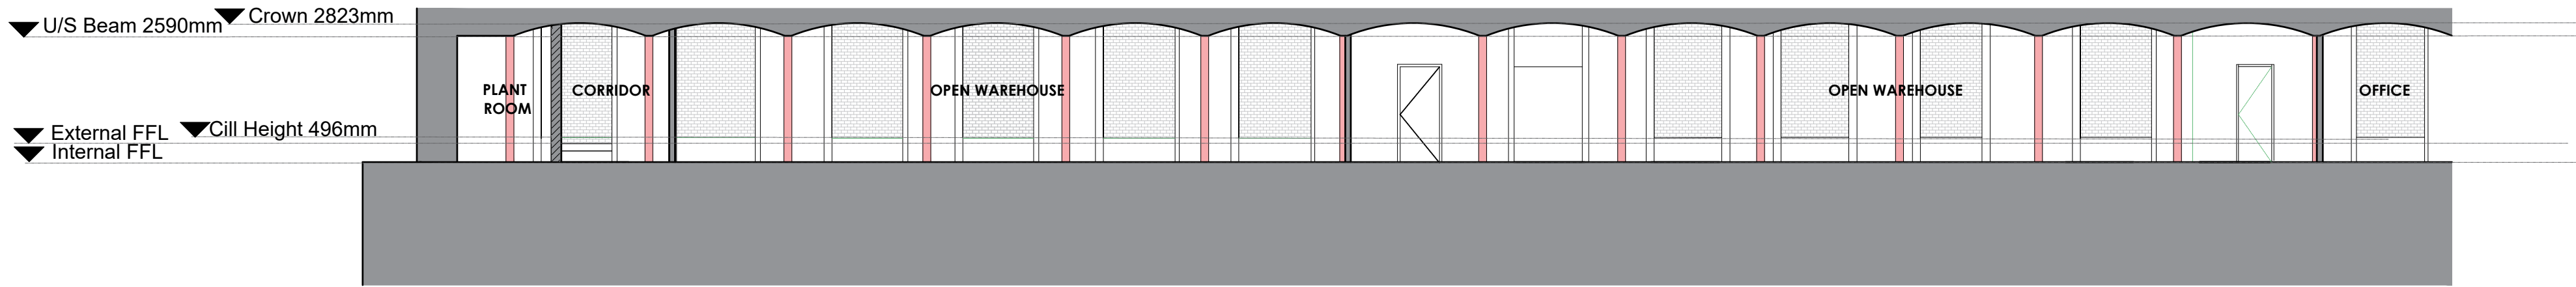

2 Section - As Existing
1 : 100

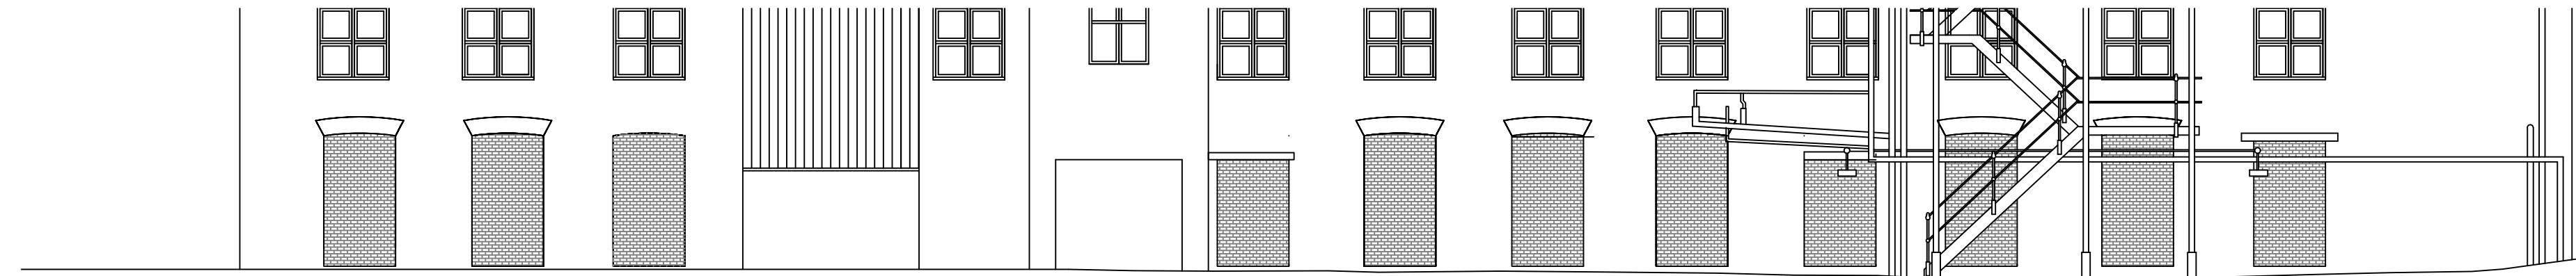

3 Side Elevation Yard - As Existing
1 : 100

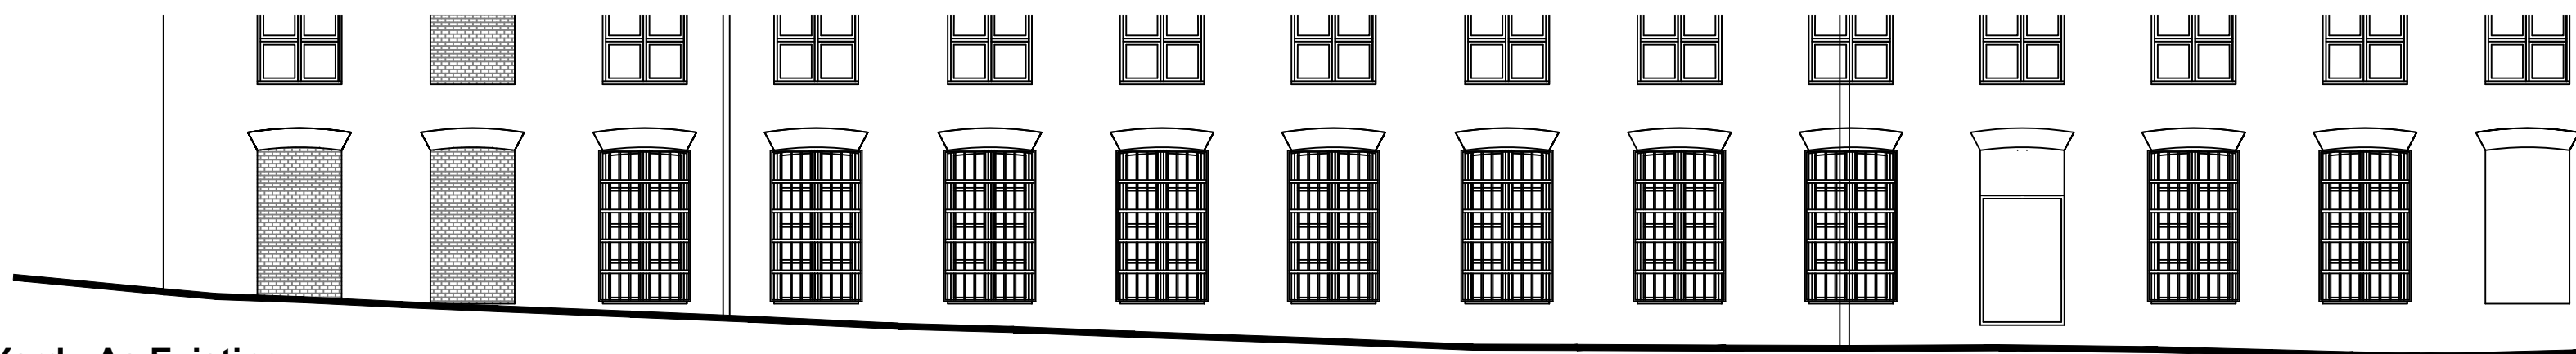

4 Side Elevation Yard - As Existing
1 : 100

CARTWRIGHT
PICKARD

Client

AWOL Studios

Project

1050 | Hope Mill Ground Floor

Building Name

Hope Mill Ground Floor

Drawing Title

Proposed GA Information

Scale

1 : 100 @ A1

Drawing Created

Jun 25

Revision

P01

Drawing No.

1050-CPA-ZZ-ZZ-DR-A-0201

Manchester Office
Unit 310 Ducie House
Ducie Street
Manchester M1 2JW
Tel 0161 944 7444

cartwrightpickard.com
© Cartwright Pickard Architects Ltd.