
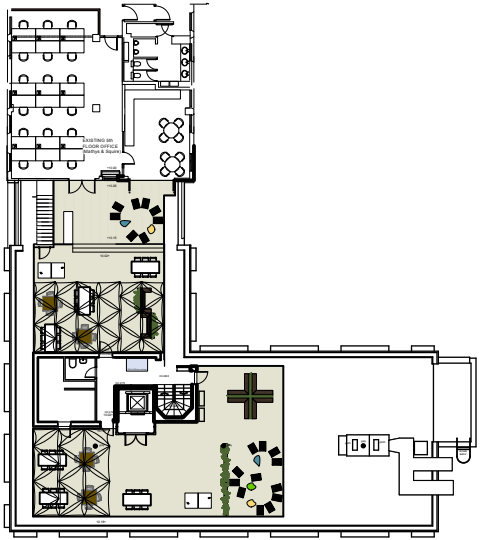


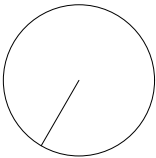

2 Key Plan
Scale: 1:500


Setback proposed
1100mm low level frosted
glass balustrade

Proposed metal framed louvred
canopy

Proposed metal framed louvred
canopy

Proposed glazed lift foyer

Proposed 1100mm low
level frosted glass
balustrade

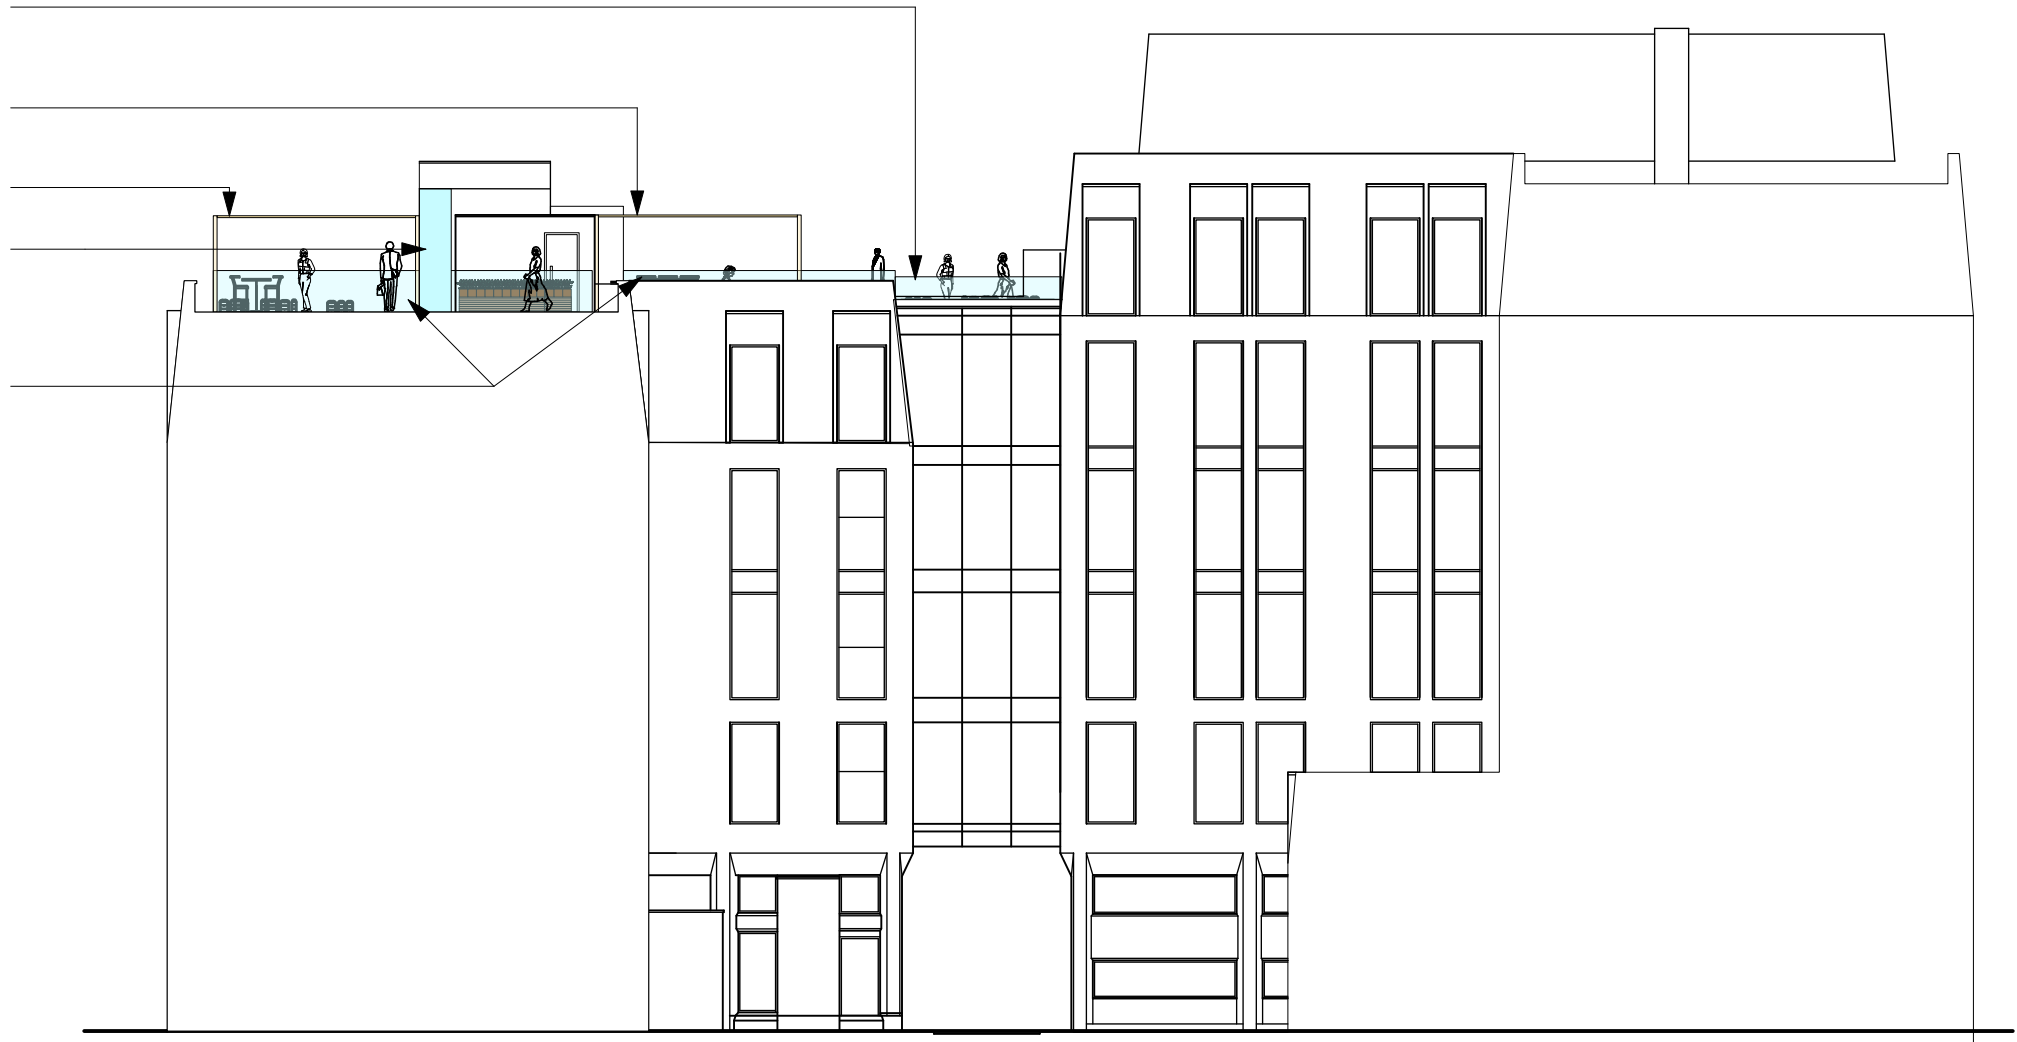

1 Proposed Elevation
Scale: 1:200

REAR ELEVATION TO BOOTH STREET

REV	NOTE	DRN	CHK
	ABBNEY HOUSE ROOFTOP		

Proposed West Mosley
St Elevation

PROJECT REF.	2088
DRWG NO.	P(220)
REVISION	
SCALE	1:200 @ A3
DATE 1st	July 25
DRAWN	GS

SK sketch E existing P proposed T tender C construction F1 final issue

+44 161 236 0051
ARCHITECT@ATELIERMB.CO.UK

ATELIER.MB